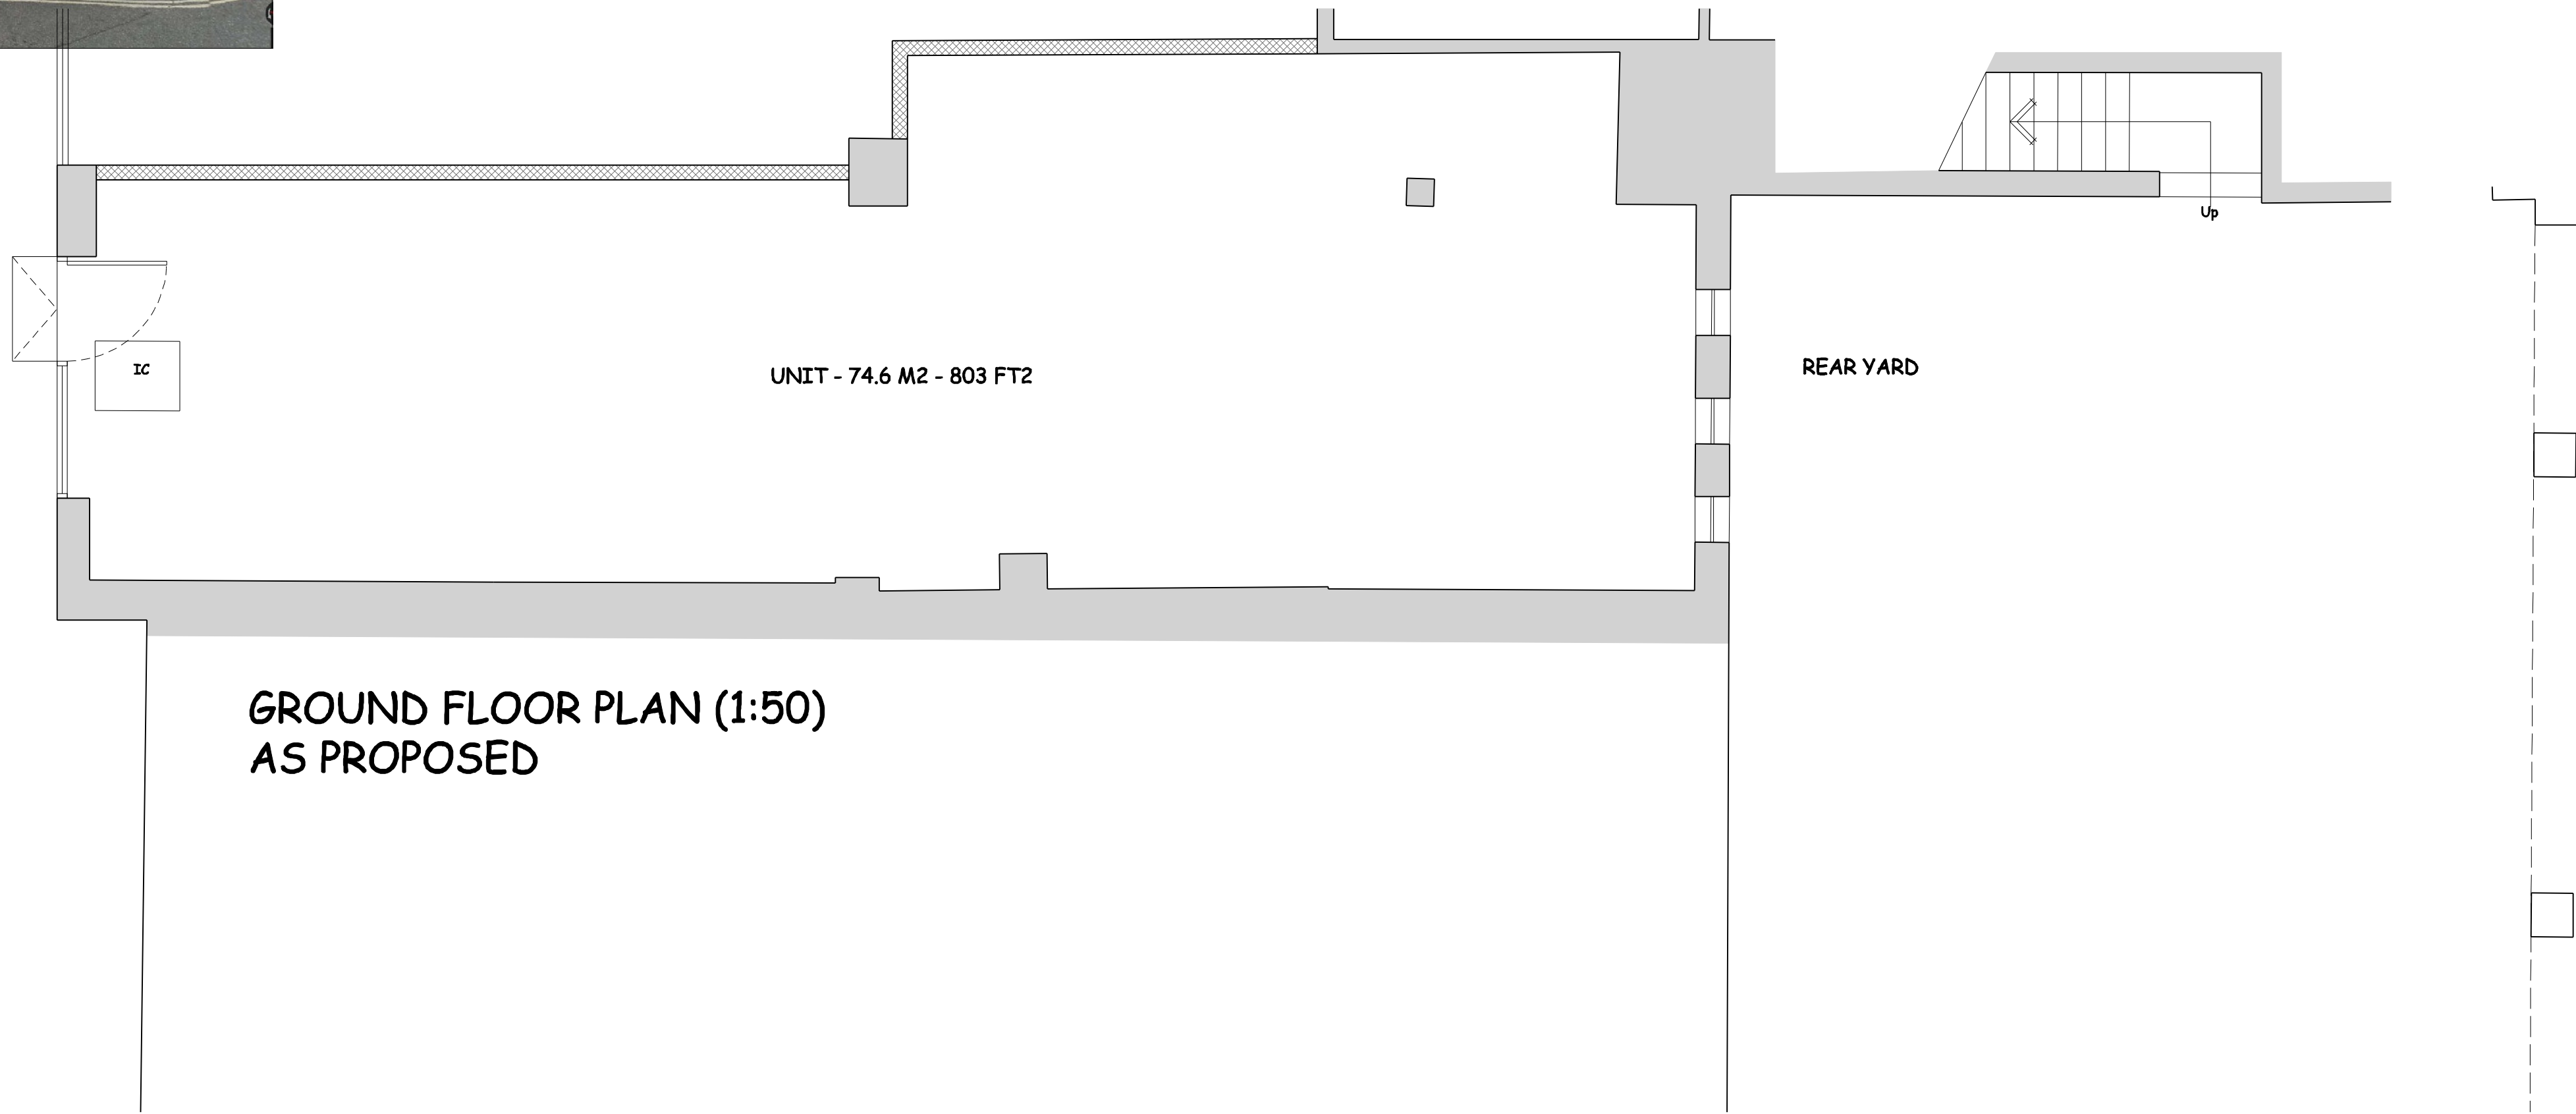
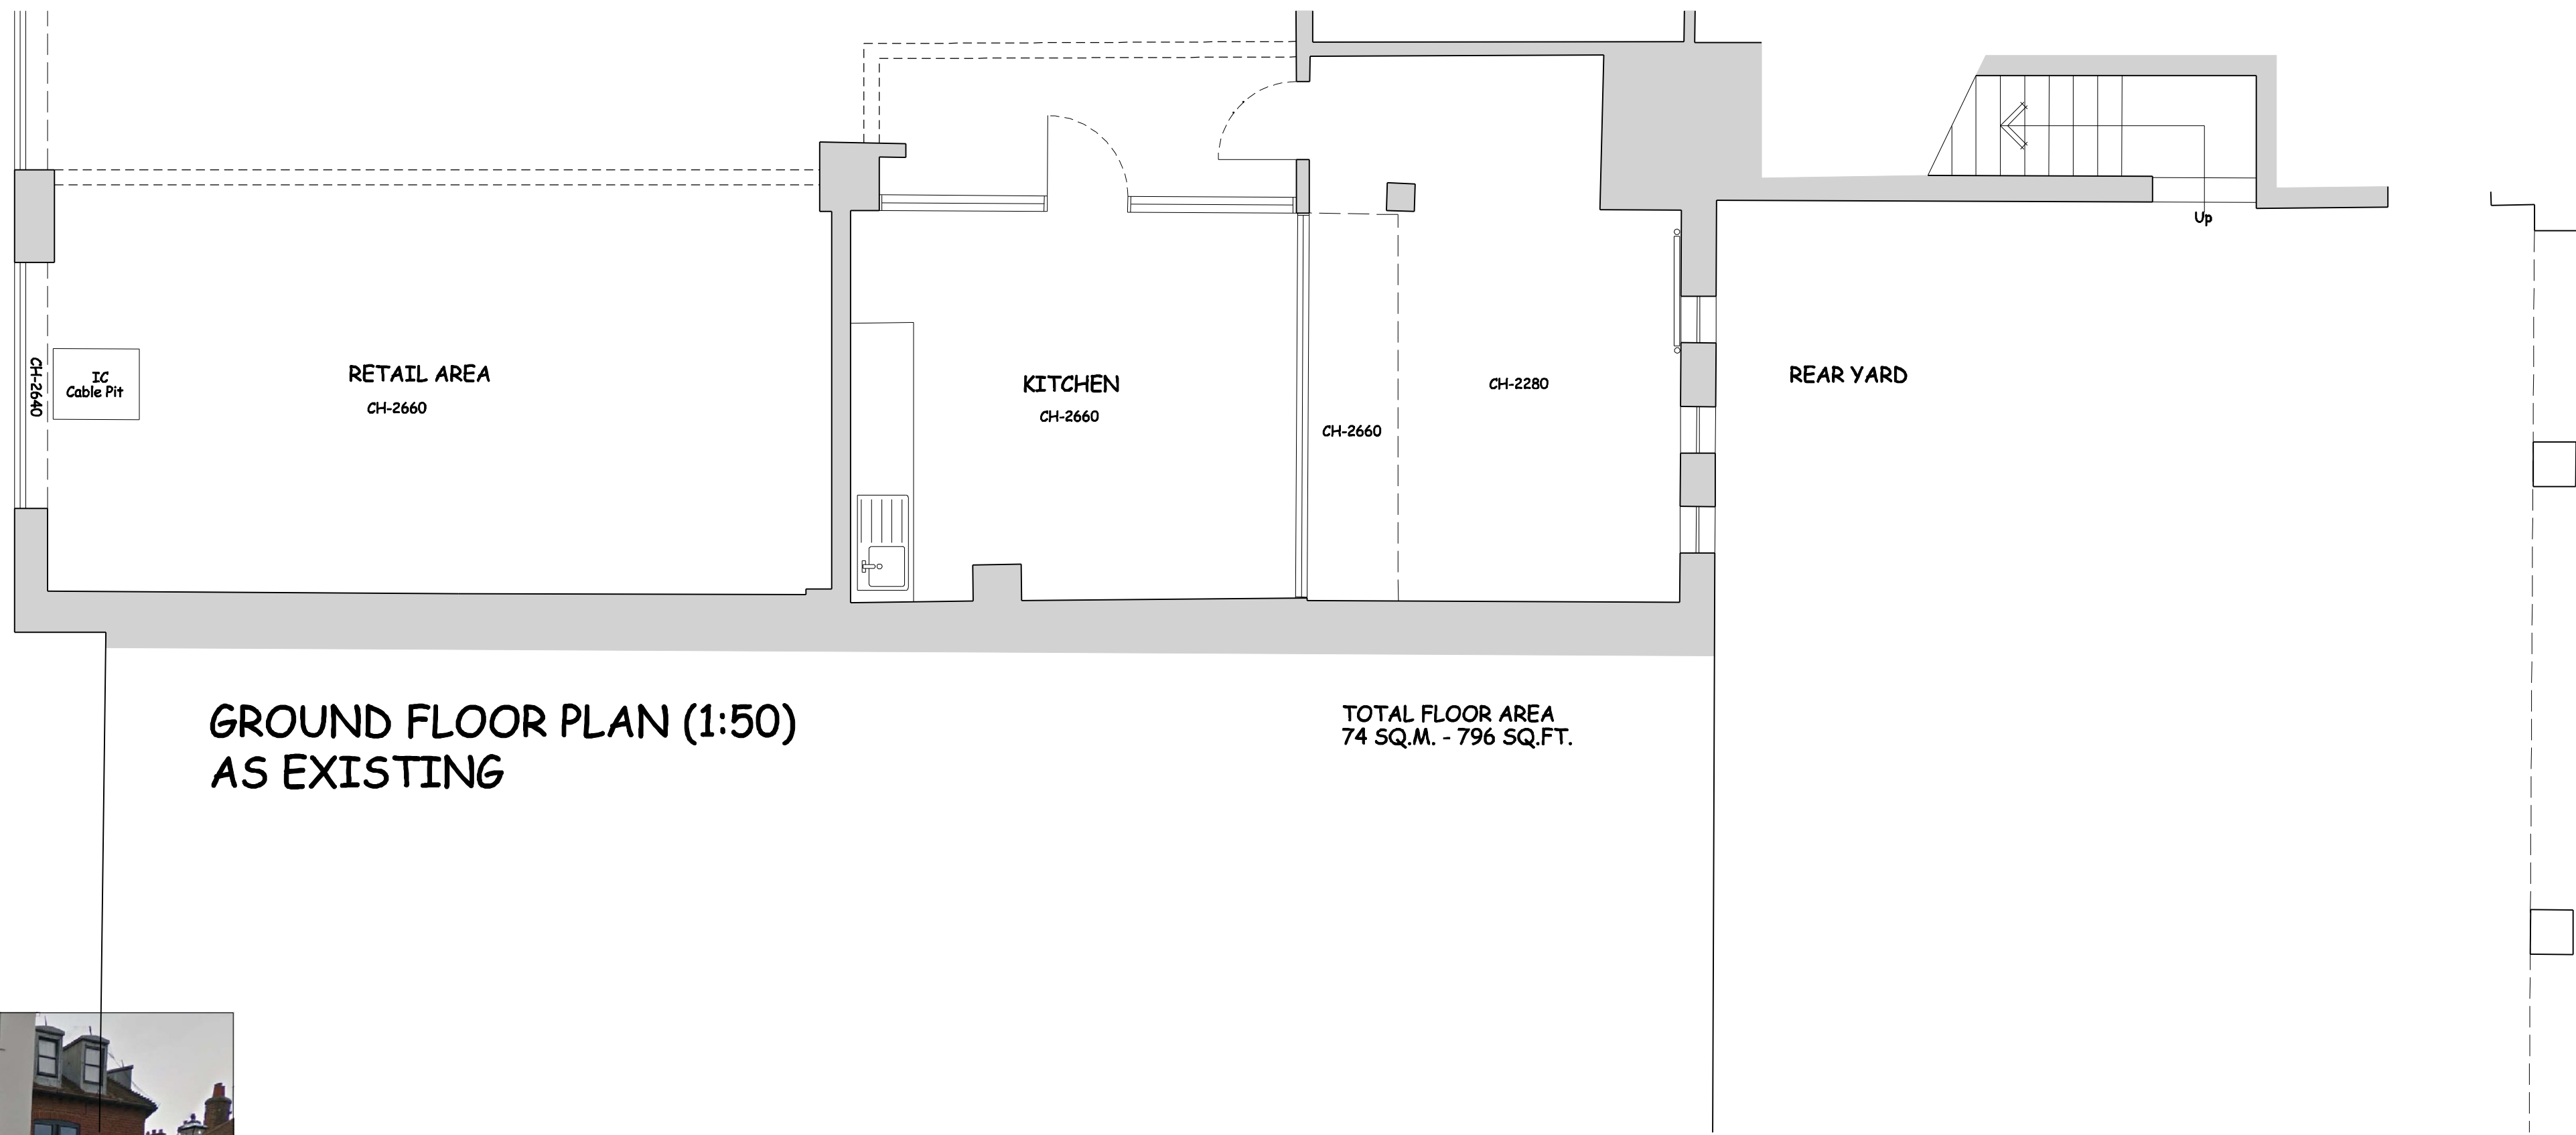


Scale Bar @ 1:50

CORAL
One Stratford Place, Montfichet Road, London, E20 1EJ

GENERAL NOTES

DO NOT SCALE FROM THIS DRAWING, ALL
DIMENSIONS TO BE CHECKED ON SITE.

Rev	Amendment	By	Date

RRDS Ltd.
Studio 1, 1st Floor The Ffwrwm,
High Street, Caerleon, Newport NP23 1AG
Email: design@rrds.net
Telephone: 01873 881165 Fax: 01873 881343

Project Name & Address:
Proposed Licensed Betting Office
10-12 High Street,
Emsworth

Title:
Floor Plan
As Existing & As Proposed

Drawn by: **RPR**

Date: **January 2016**

Scale: **1:50 @ A1**

Drawing No: **COR1822/PLN01**

**DRAWING PREPARED FROM
SUPPLIED INFORMATION**