


SOLAR PANELS FITTED IN ROOF
VALLEY. NOT VISIBLE FROM FRONT
OR REAR ELEVATION

PROPOSED SIDE ELEVATION

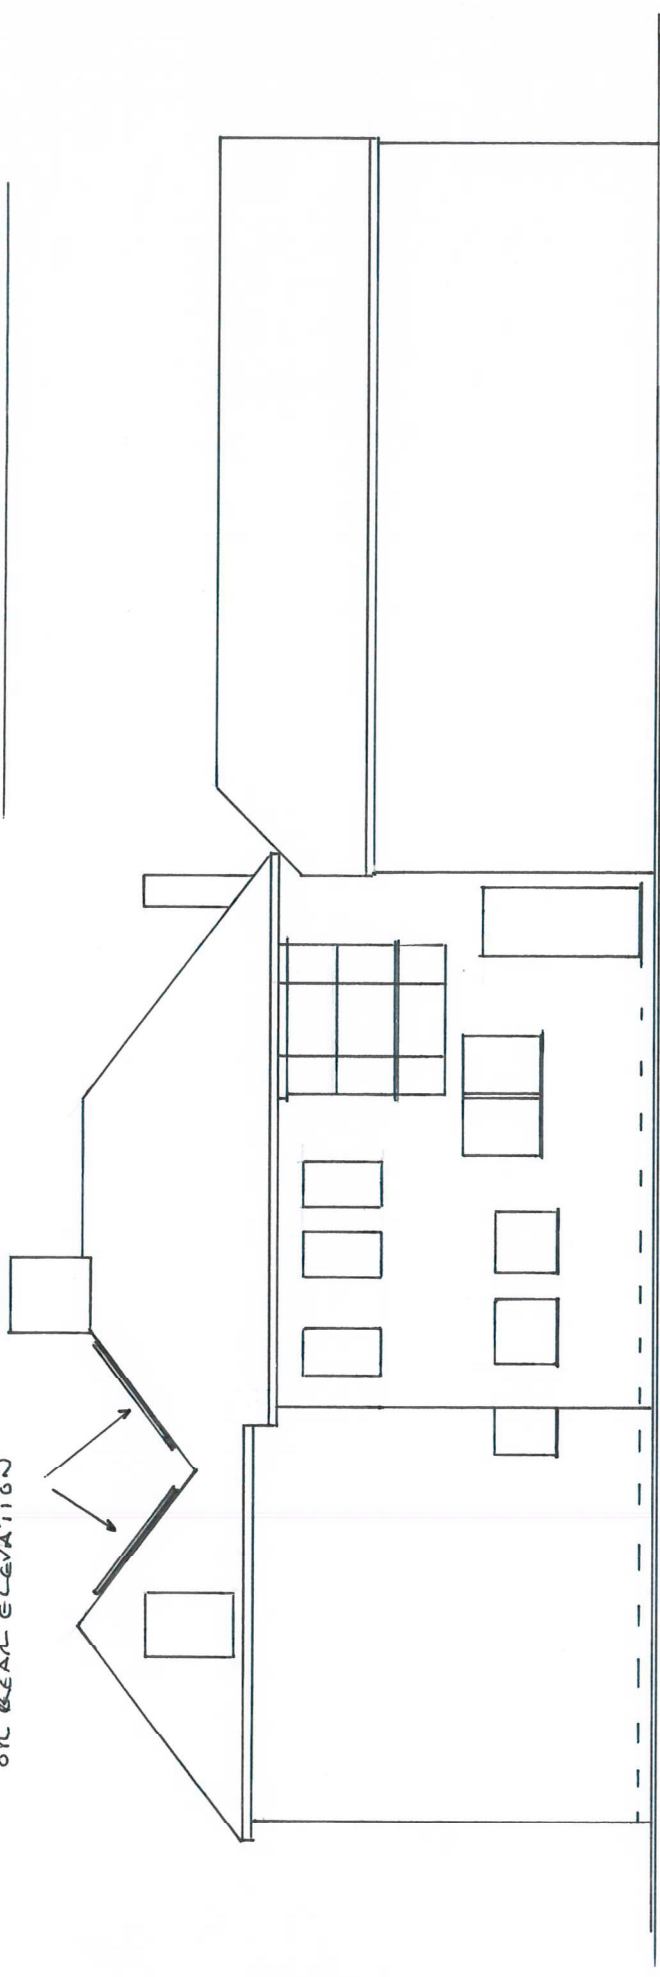

Scale: 1:100

0 1 2 3 4 5