



Proposed Rear Elevation
Scale 1:50
North West




Proposed Front Elevation
Scale 1:50
South East



Proposed Site Plan
Scale 1:200



Proposed Side Elevation
Scale 1:50
North East

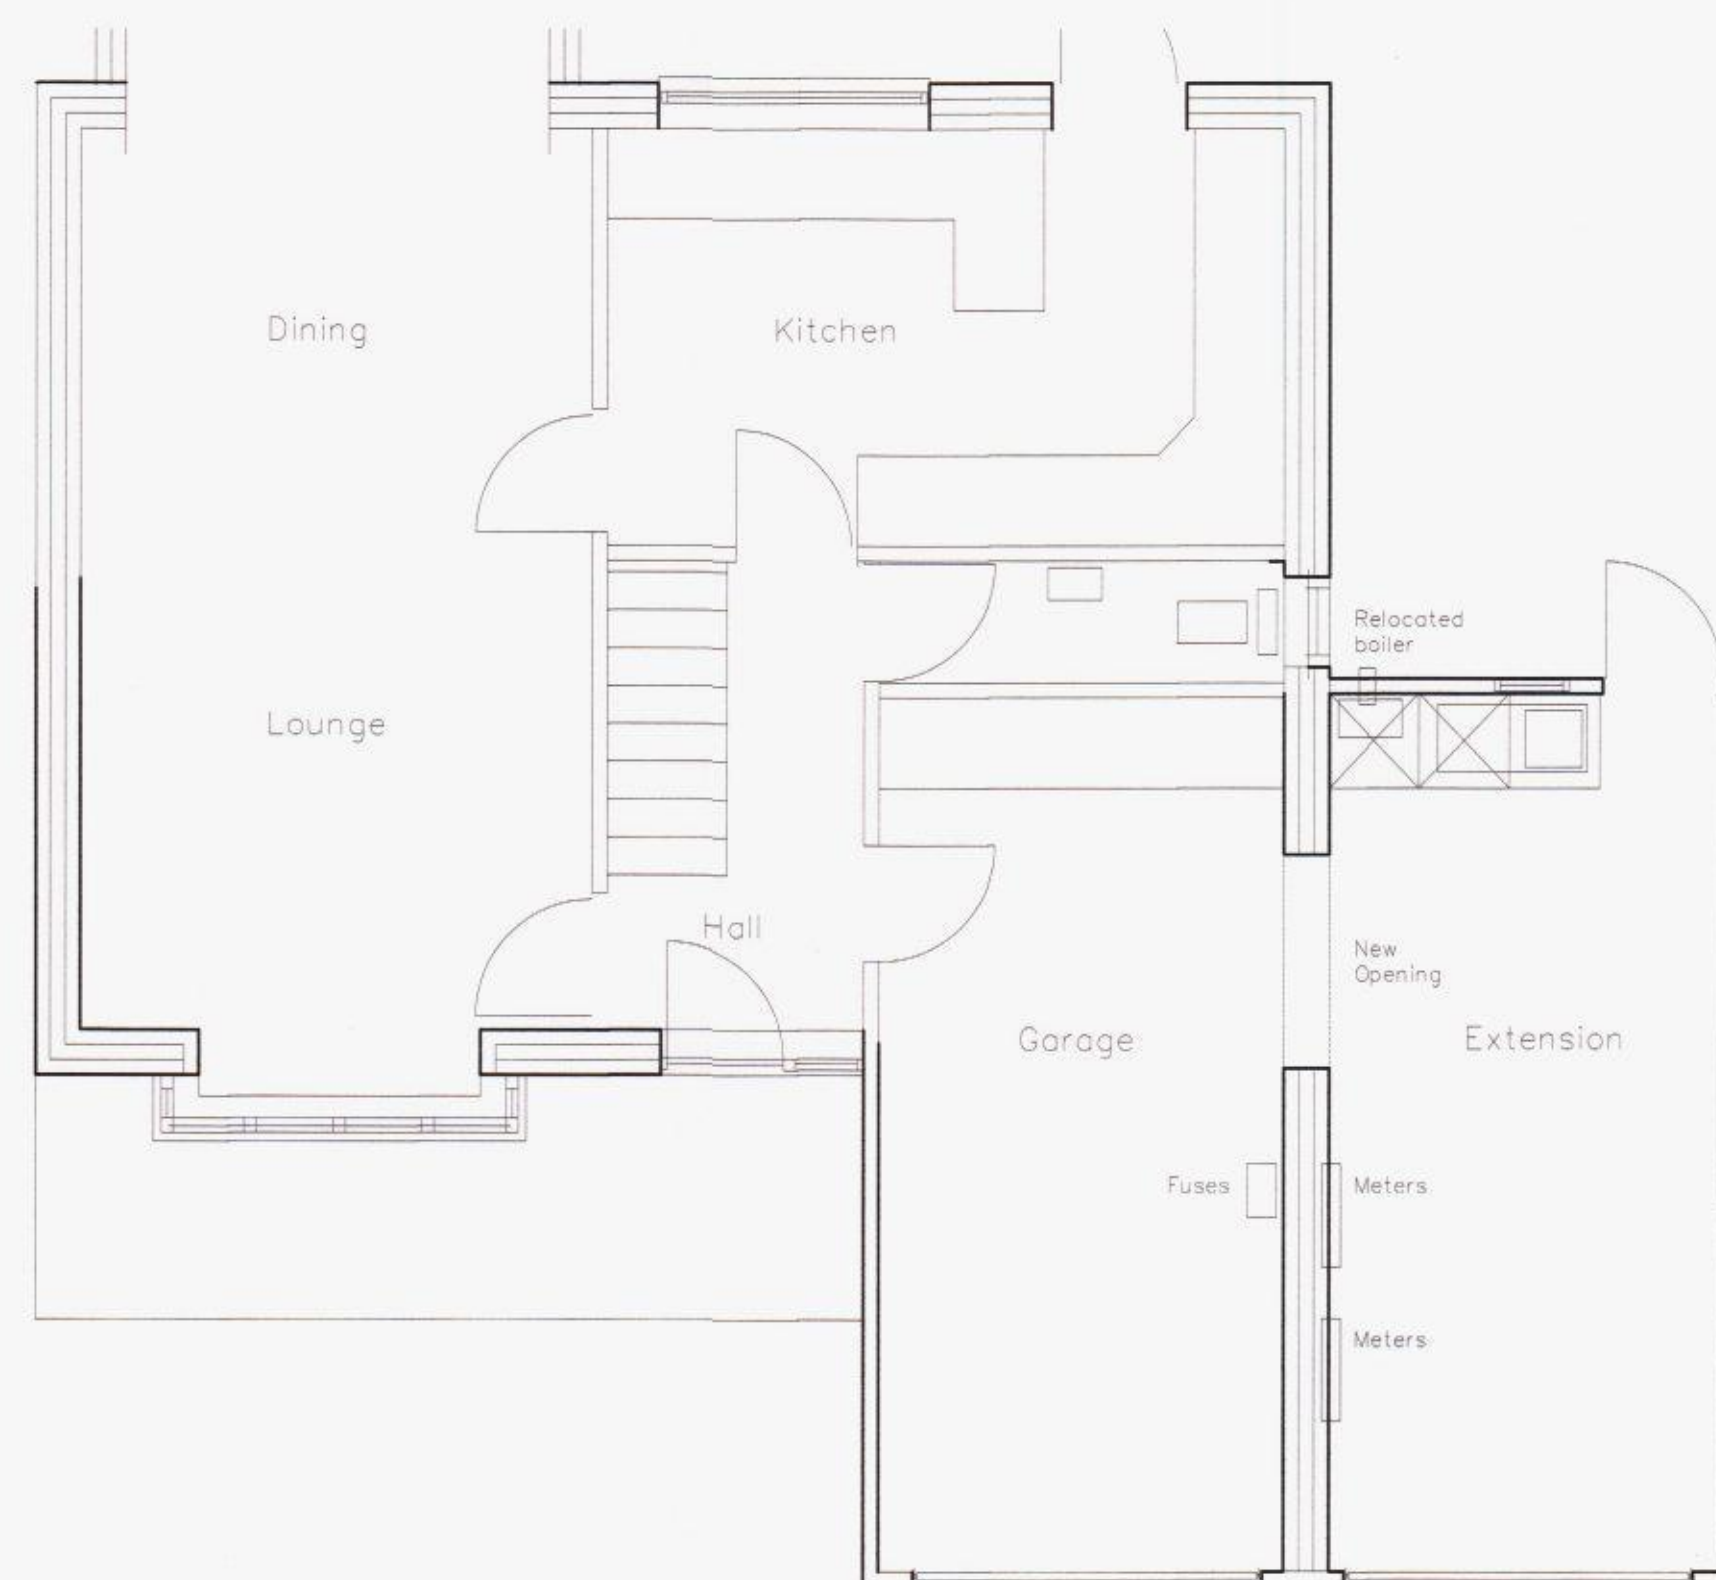

Proposed Ground Floor Plan
Scale 1:50

General Notes

HAVANT BOROUGH
COUNCIL
08 DEC 2014
RECEIVED

No.	Revision/Issue	Date

Firm Name and Address
Proposed Plans

Project Name and Address
NEW GARAGE
35 GILBERT MEAD
HAYLING ISLAND
PO11 0RE

Project
2014/10
Date
01.10.2014
Scale
As Noted

Sheet

01