



- Schedule of Materials**
- (A) Marley-Elmet Cedar weatherboarding Colour Black
 - (B) Wall Cladding Zinc Standing vertical seam, colour Anthracite (dark Grey)
 - (C) Wall Cladding profiled Galvanized Steel Colour (Dull Grey)
 - (D) Zinc Trims and copings, colour Grey
 - (E) Colour coated aluminium faced windows and external doors, colour Black
 - (F) Galvanised Steel Rain water Goods
 - (G) Single ply membrane roofing, Colour Dark Grey (Lead colour)
 - (H) Pitched Roof Galvanized Steel Colour (Dull Grey)


PLEASE NOTE:-
Figured dimensions to take preference to scaled dimensions. The contractor is responsible for checking all figured dimensions against actual dimensions on site prior to starting any work.
This drawing is the Copyright of the Architect and must not be reproduced without the Architects permission.
CONSTRUCTION STANDARDS
All work shown on this drawing must be carried out to conform with the relevant British Standards of Codes of Practice or any National or International standards applicable, then the higher standard shall apply.

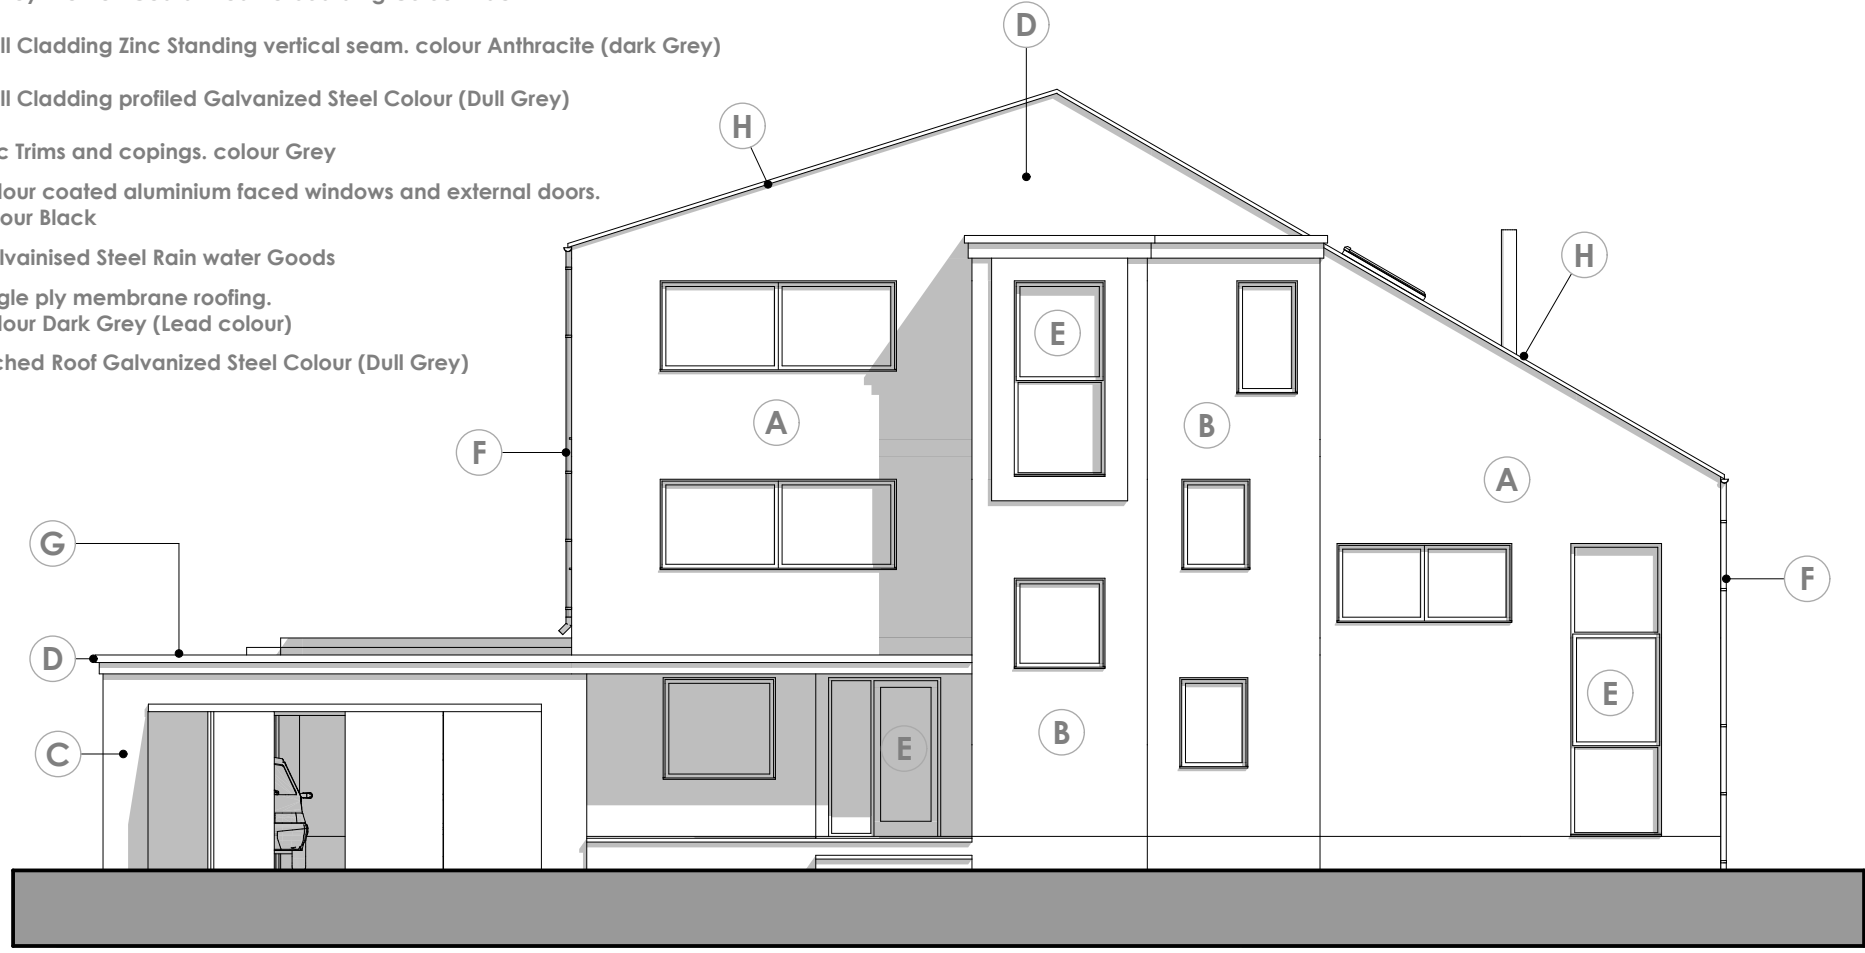

Proposed South Elevation 1:100

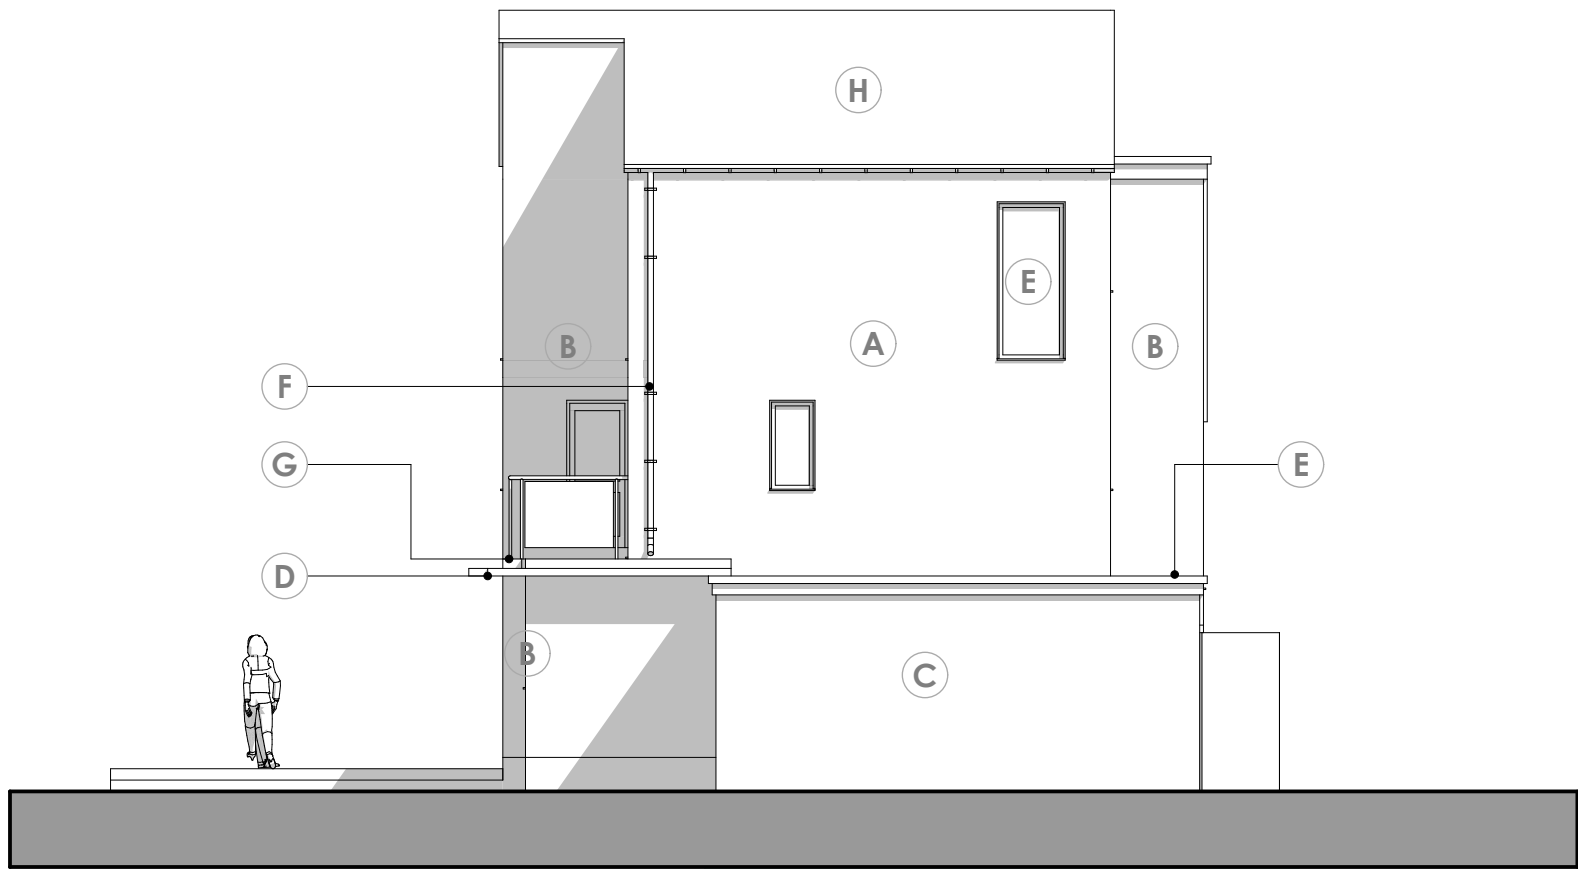


Proposed West Elevation 1:100

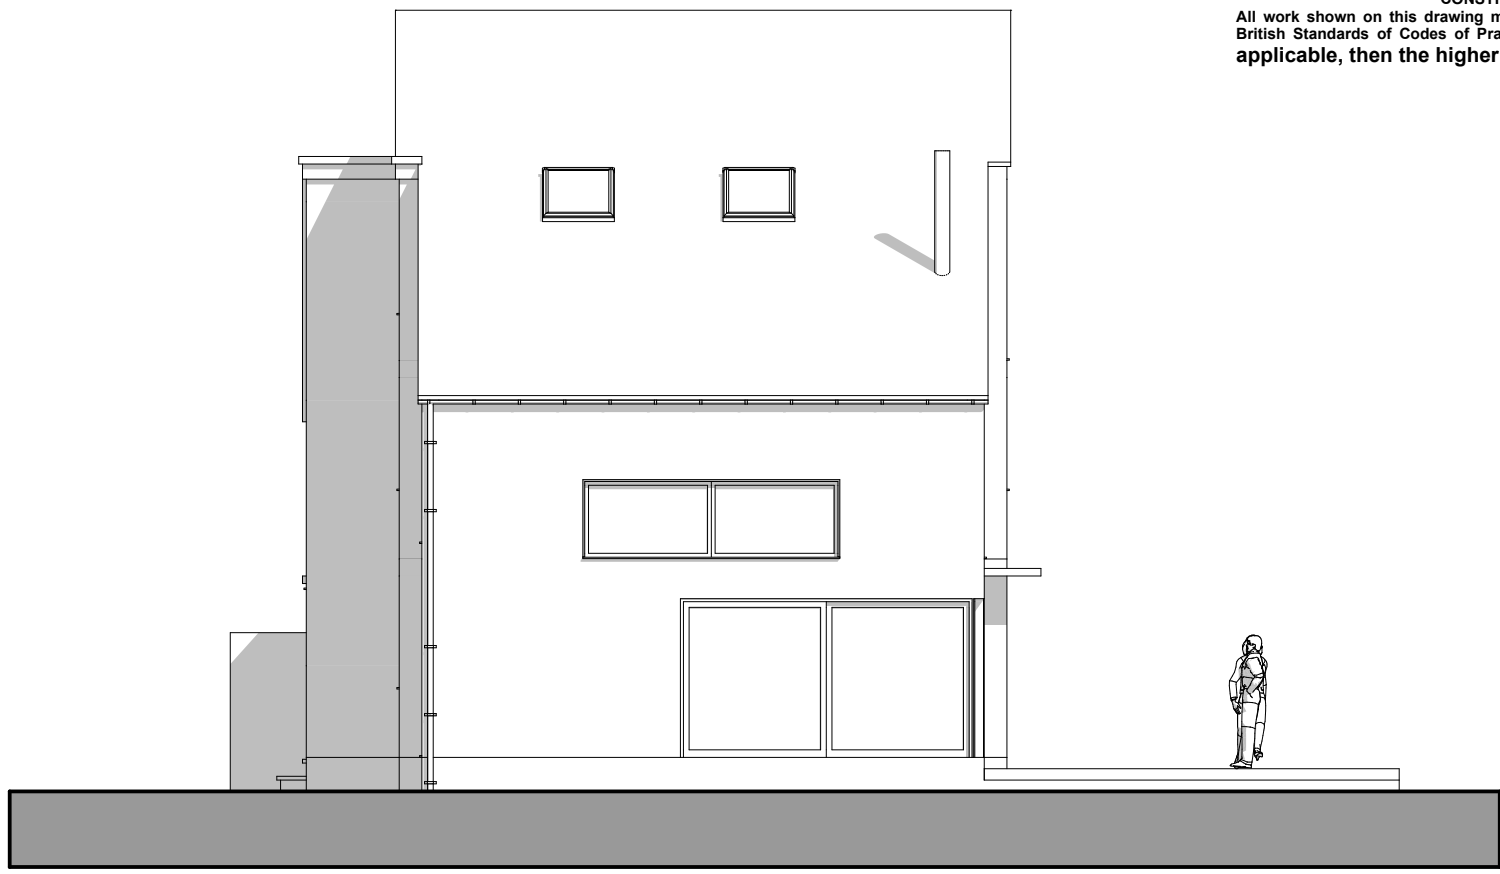


Proposed East Elevation 1:100




Proposed North Elevation 1:100

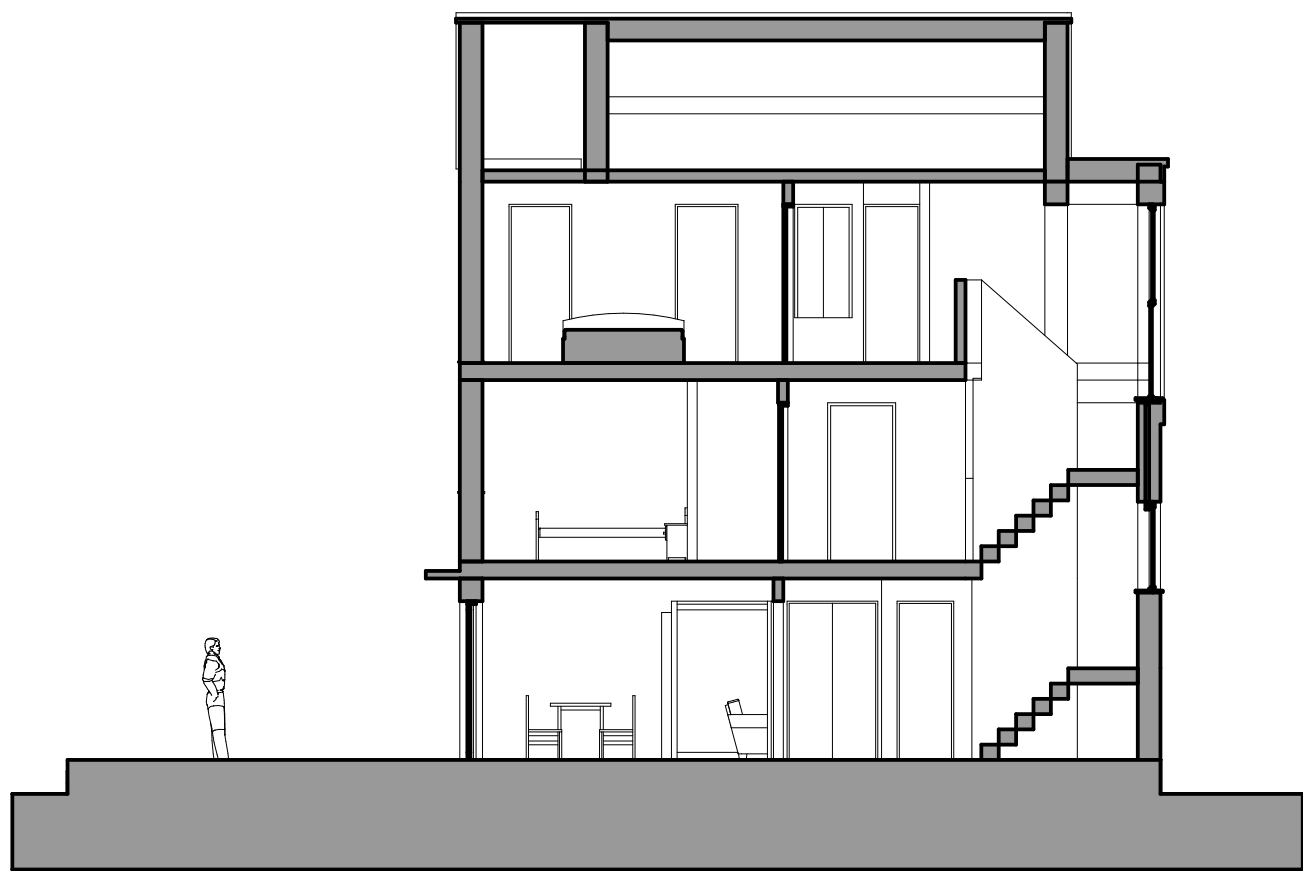


Proposed Section 1-1 1:100

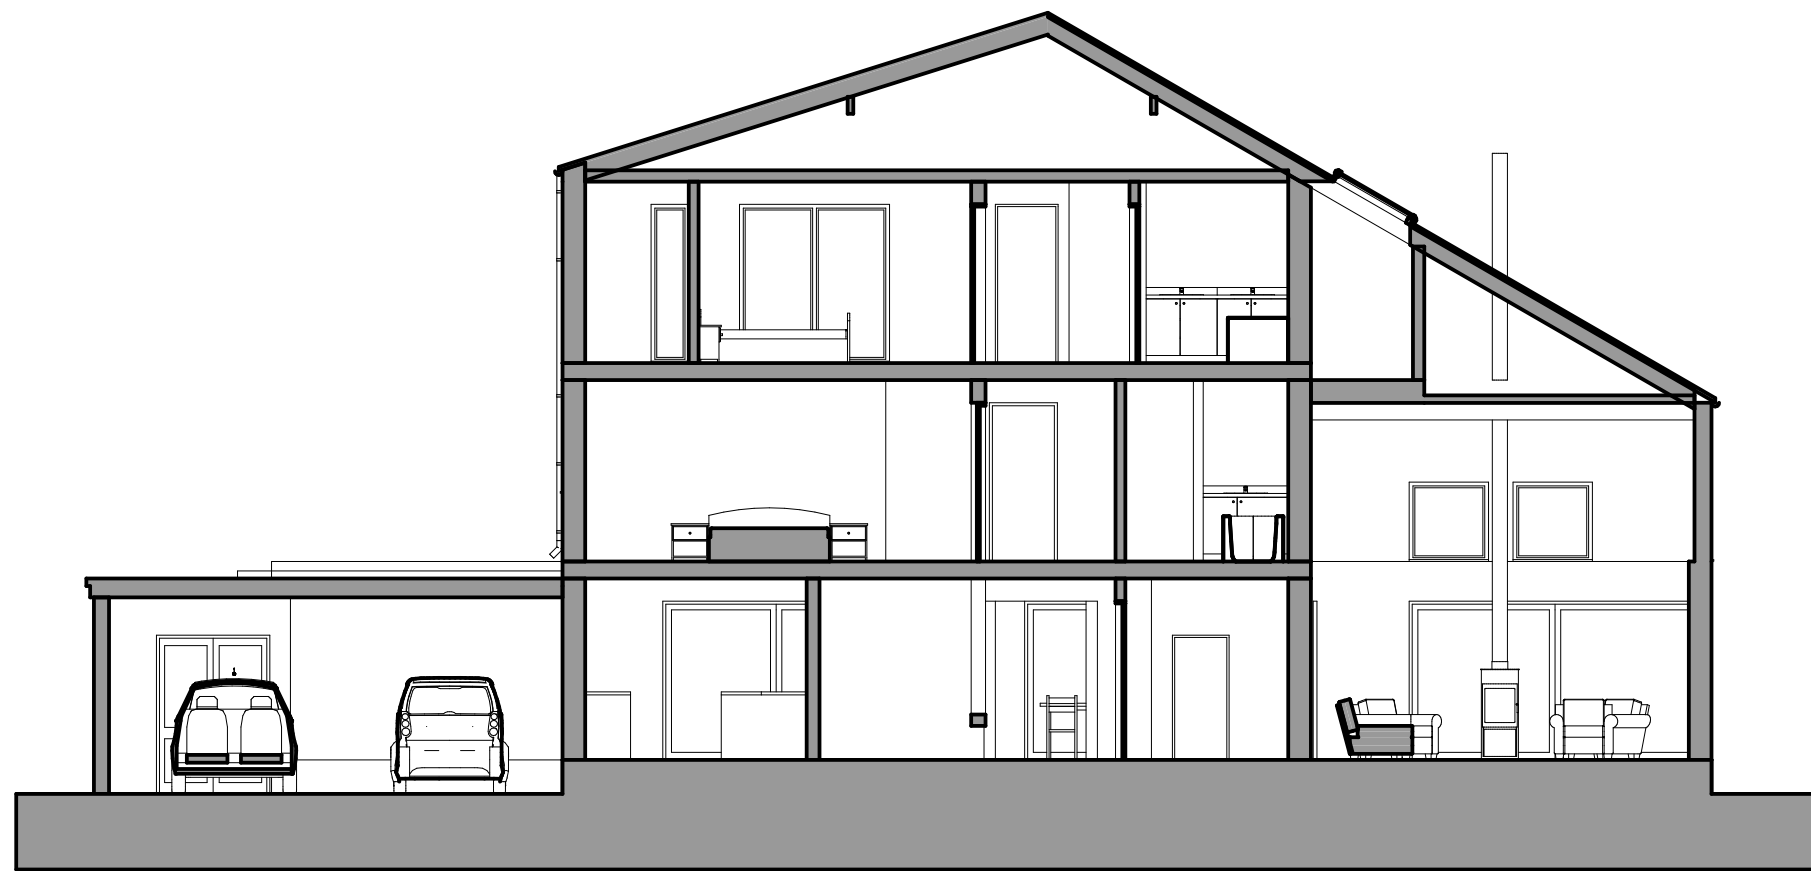


Proposed Section 2-2 1:100

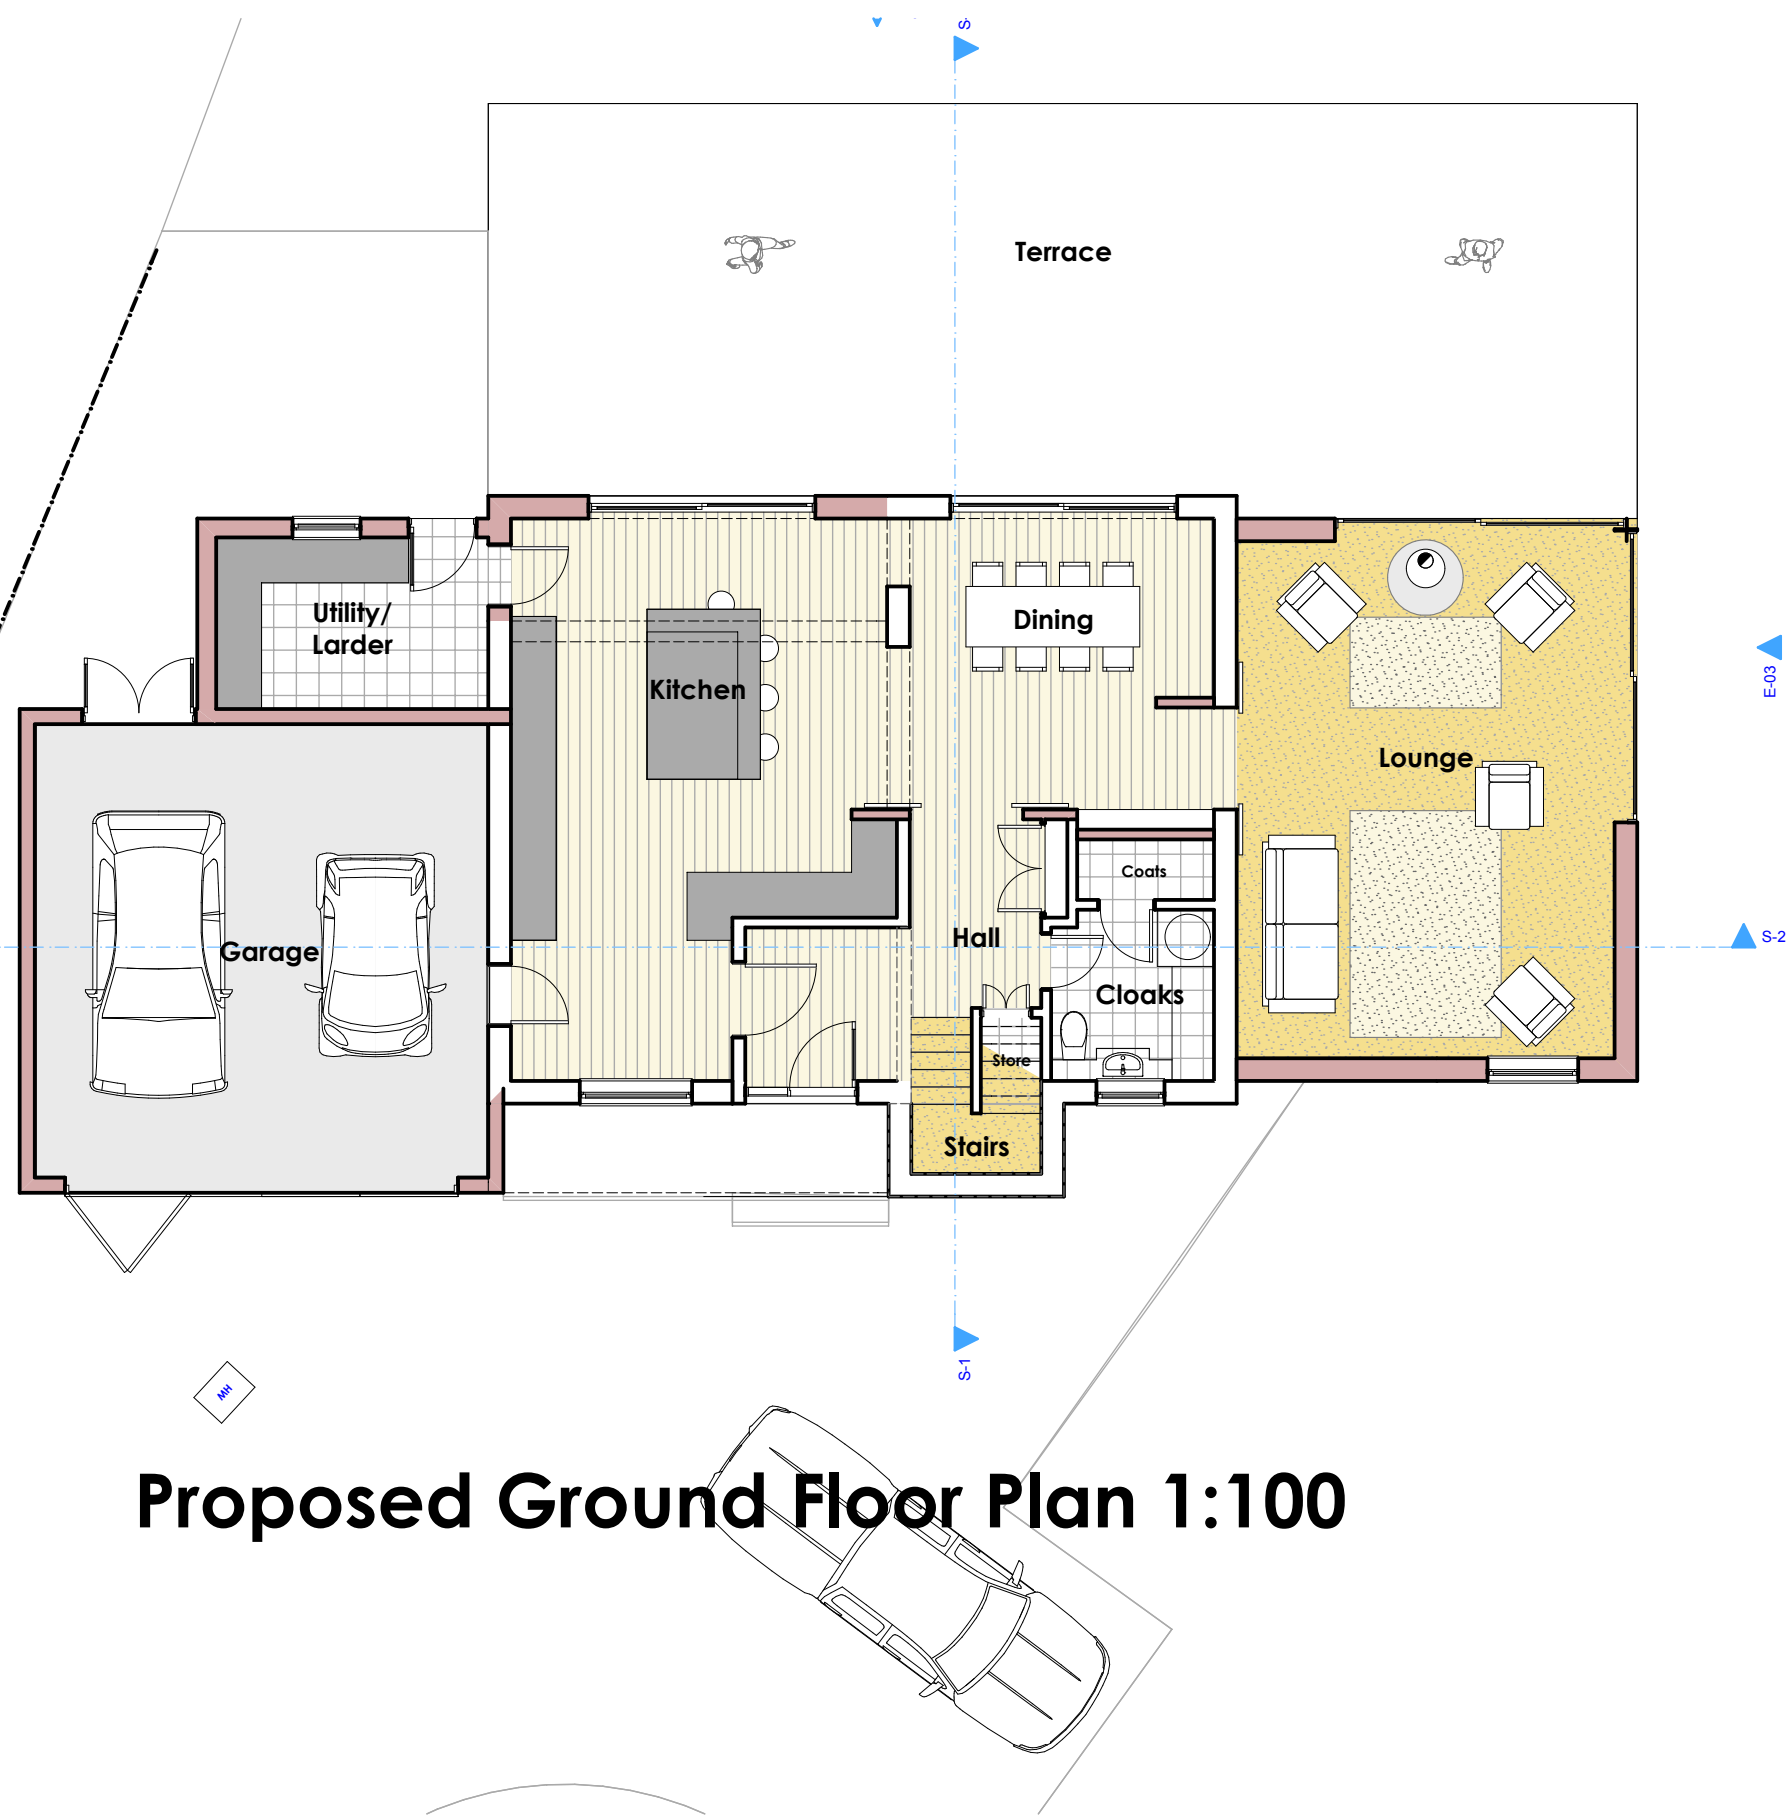

Proposed Ground Floor Plan 1:100

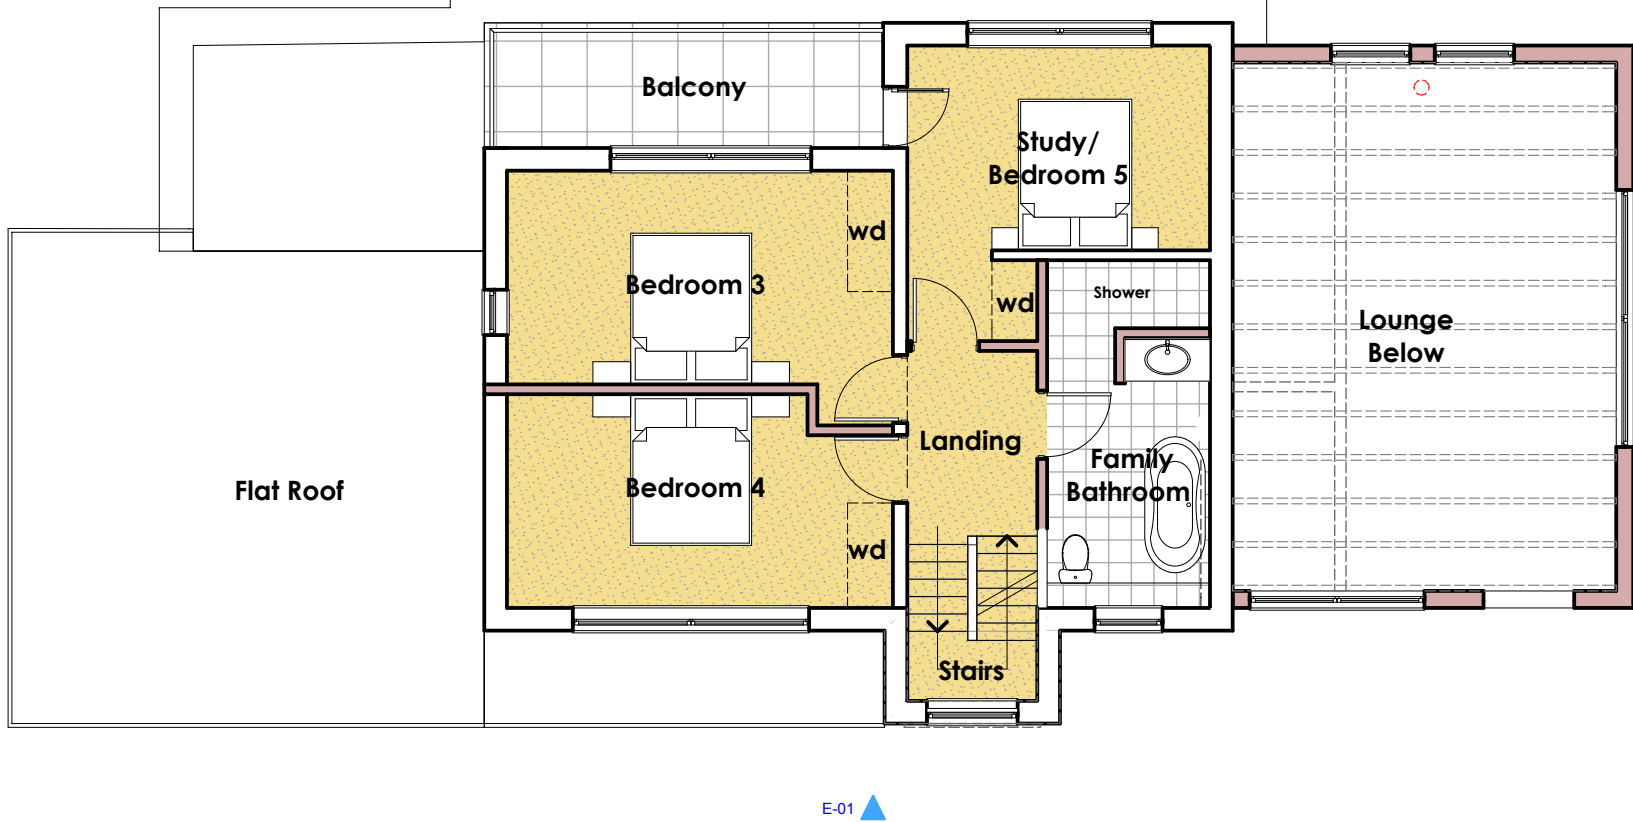

Proposed First Floor Plan 1:100

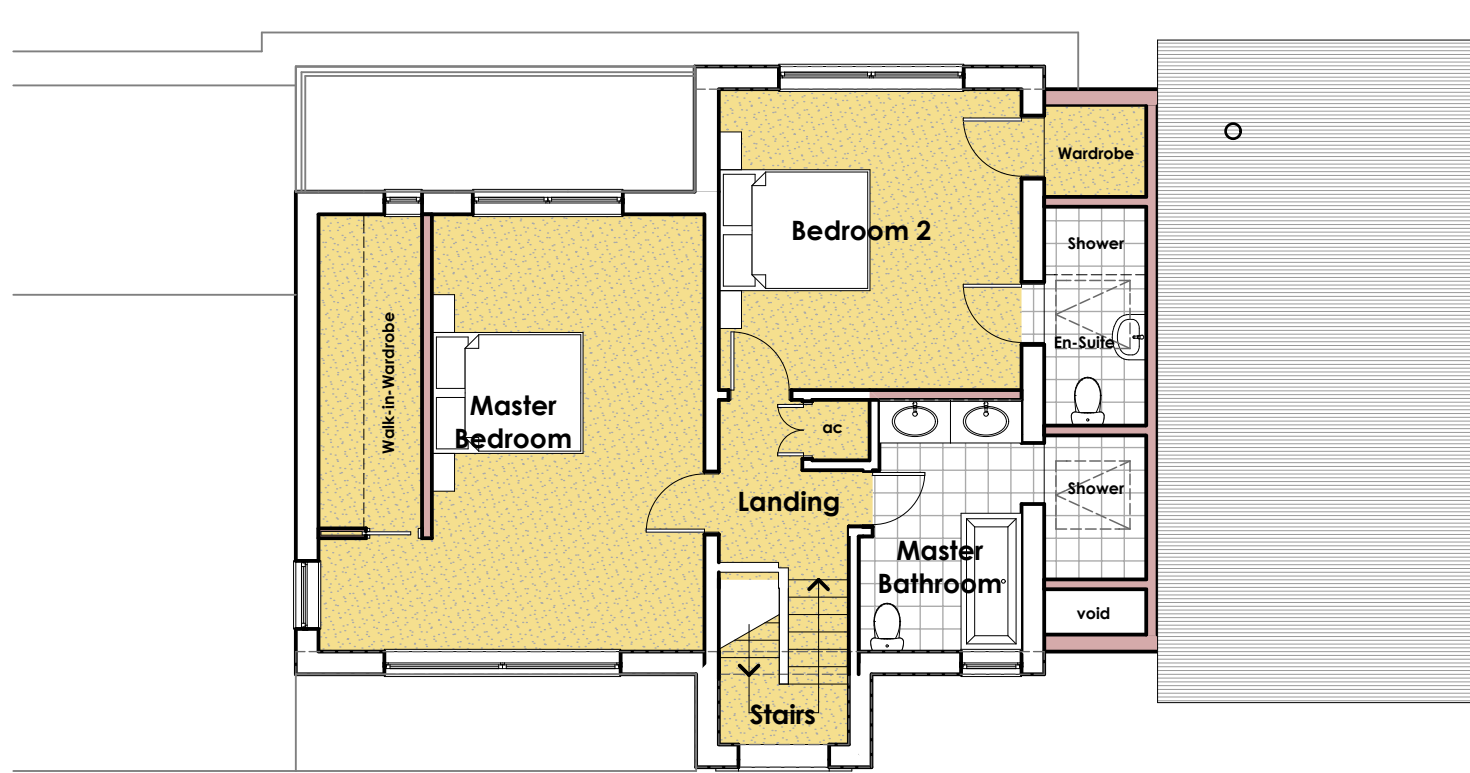

Proposed Second Floor Plan 1:100

MTA
MTA ARCHITECTS LTD
The Boat House 1 Admiralty Cottages
Fort Road Gosport Hampshire PO12 2AP
Tel:- 023 9258 8699 Fax:- 023 925 20322
E-mail:- mtagos@aol.com
Web Site:- www.mtaarchitects.co.uk

Project
**Proposed Alterations & Extensions
to 2 Northney Road, Northney,
Hayling Island
Hampshire PO11 0ND**
For
Mrs Kerry Dobbin

Drawing Name
**Proposed Plans, Sections &
Elevations**

Drawing Status
Planning Drawing

Drawn by
JMT Date
Nov 2014

Drawing Scale
As shown @ A1 size

Layout ID
3373 /16 Status
Revision

Also at 52 Fore Street Brixham South Devon TQ5 8DZ
Tel:- 01803 851010