

NOTES:
Not to scale
Not accurate at time of the ordinance. Do not scale from printed drawings.

Although this is a digital survey the accuracy and amount of detail shown is dependent on the scale of mapping as specified. Care should be exercised when working to larger scales.



Visible features in the vicinity of the boundaries as shown above, may not represent the extent of legally conveyed ownership.

While every effort has been made to achieve accuracy on the plan, CRITICAL clearance dimension, level and construction.


ORDNANCE OVERLAY
Ordinance Survey, (c) Crown Copyright 2012. All rights reserved. Services Number: 10002549

Ordinance Survey Overlay
National Grid 12500 (Accuracy: detail Surveying)


Distances up to 200 metres: ±1 in 100m
Distances 200 to 1,000 metres: ±2 in 500m
Distances over 1,000 metres: ±2 in 500m

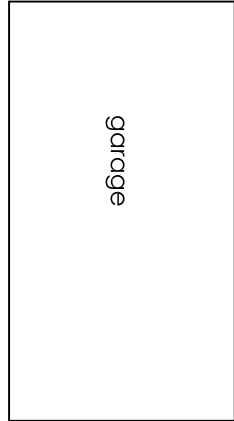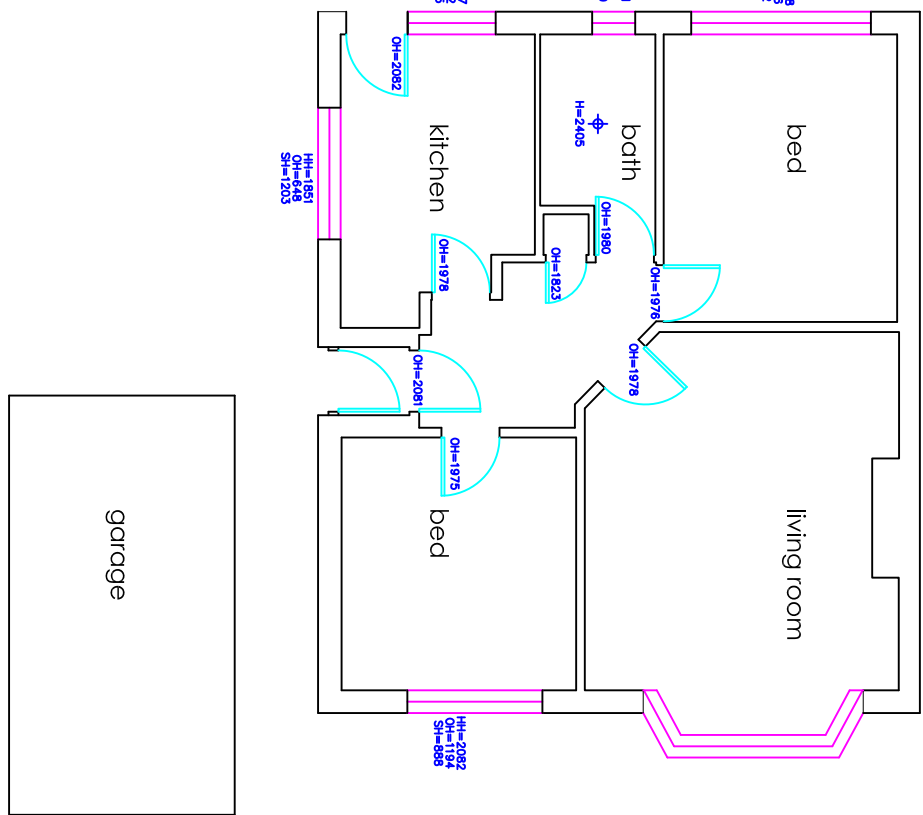


Existing ground floor plan 1:100

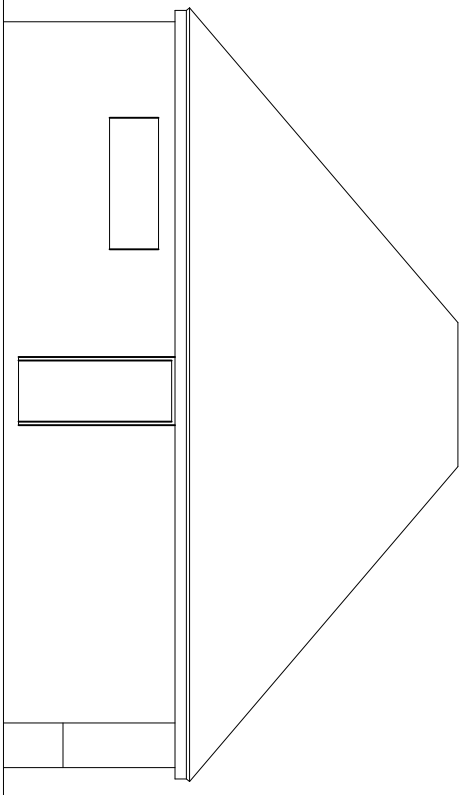


Existing side elevation 1:100

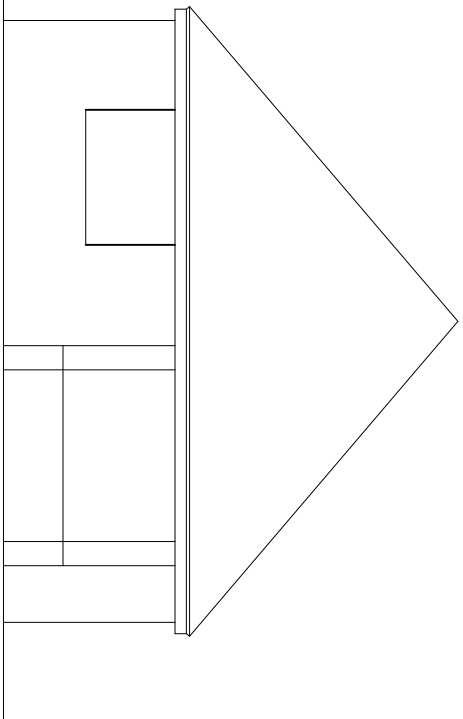



Existing front elevation 1:100

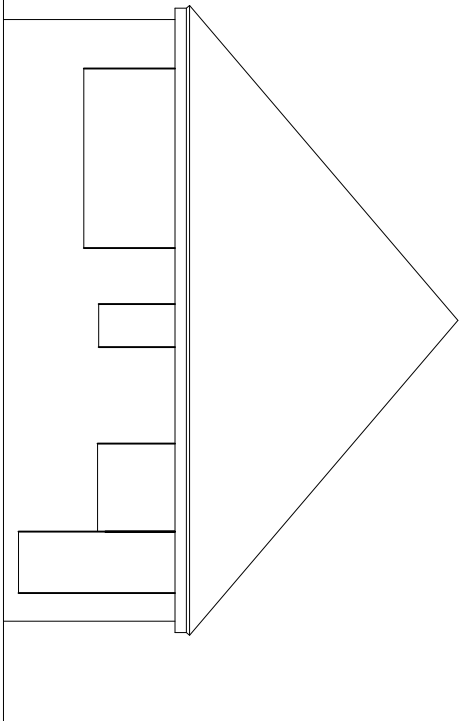


Existing rear elevation 1:100

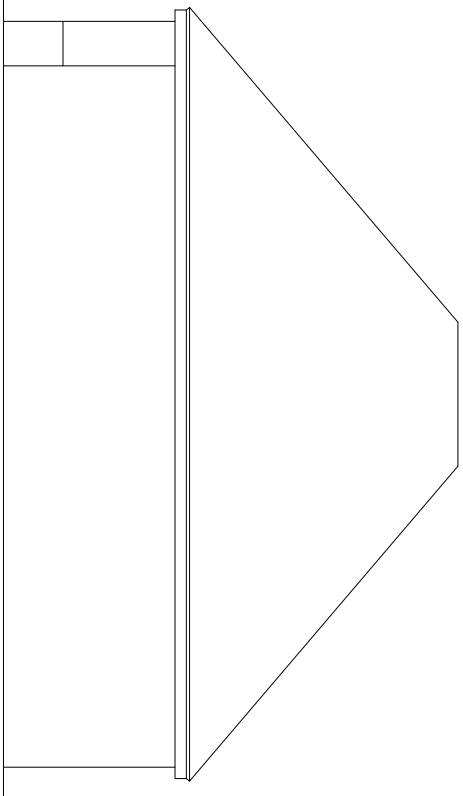

Existing side elevation 1:100

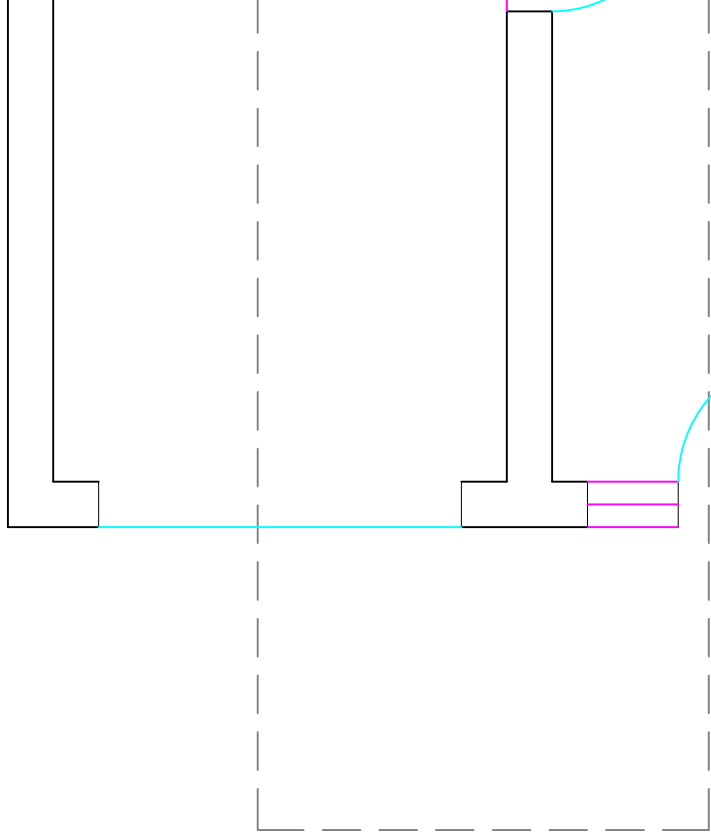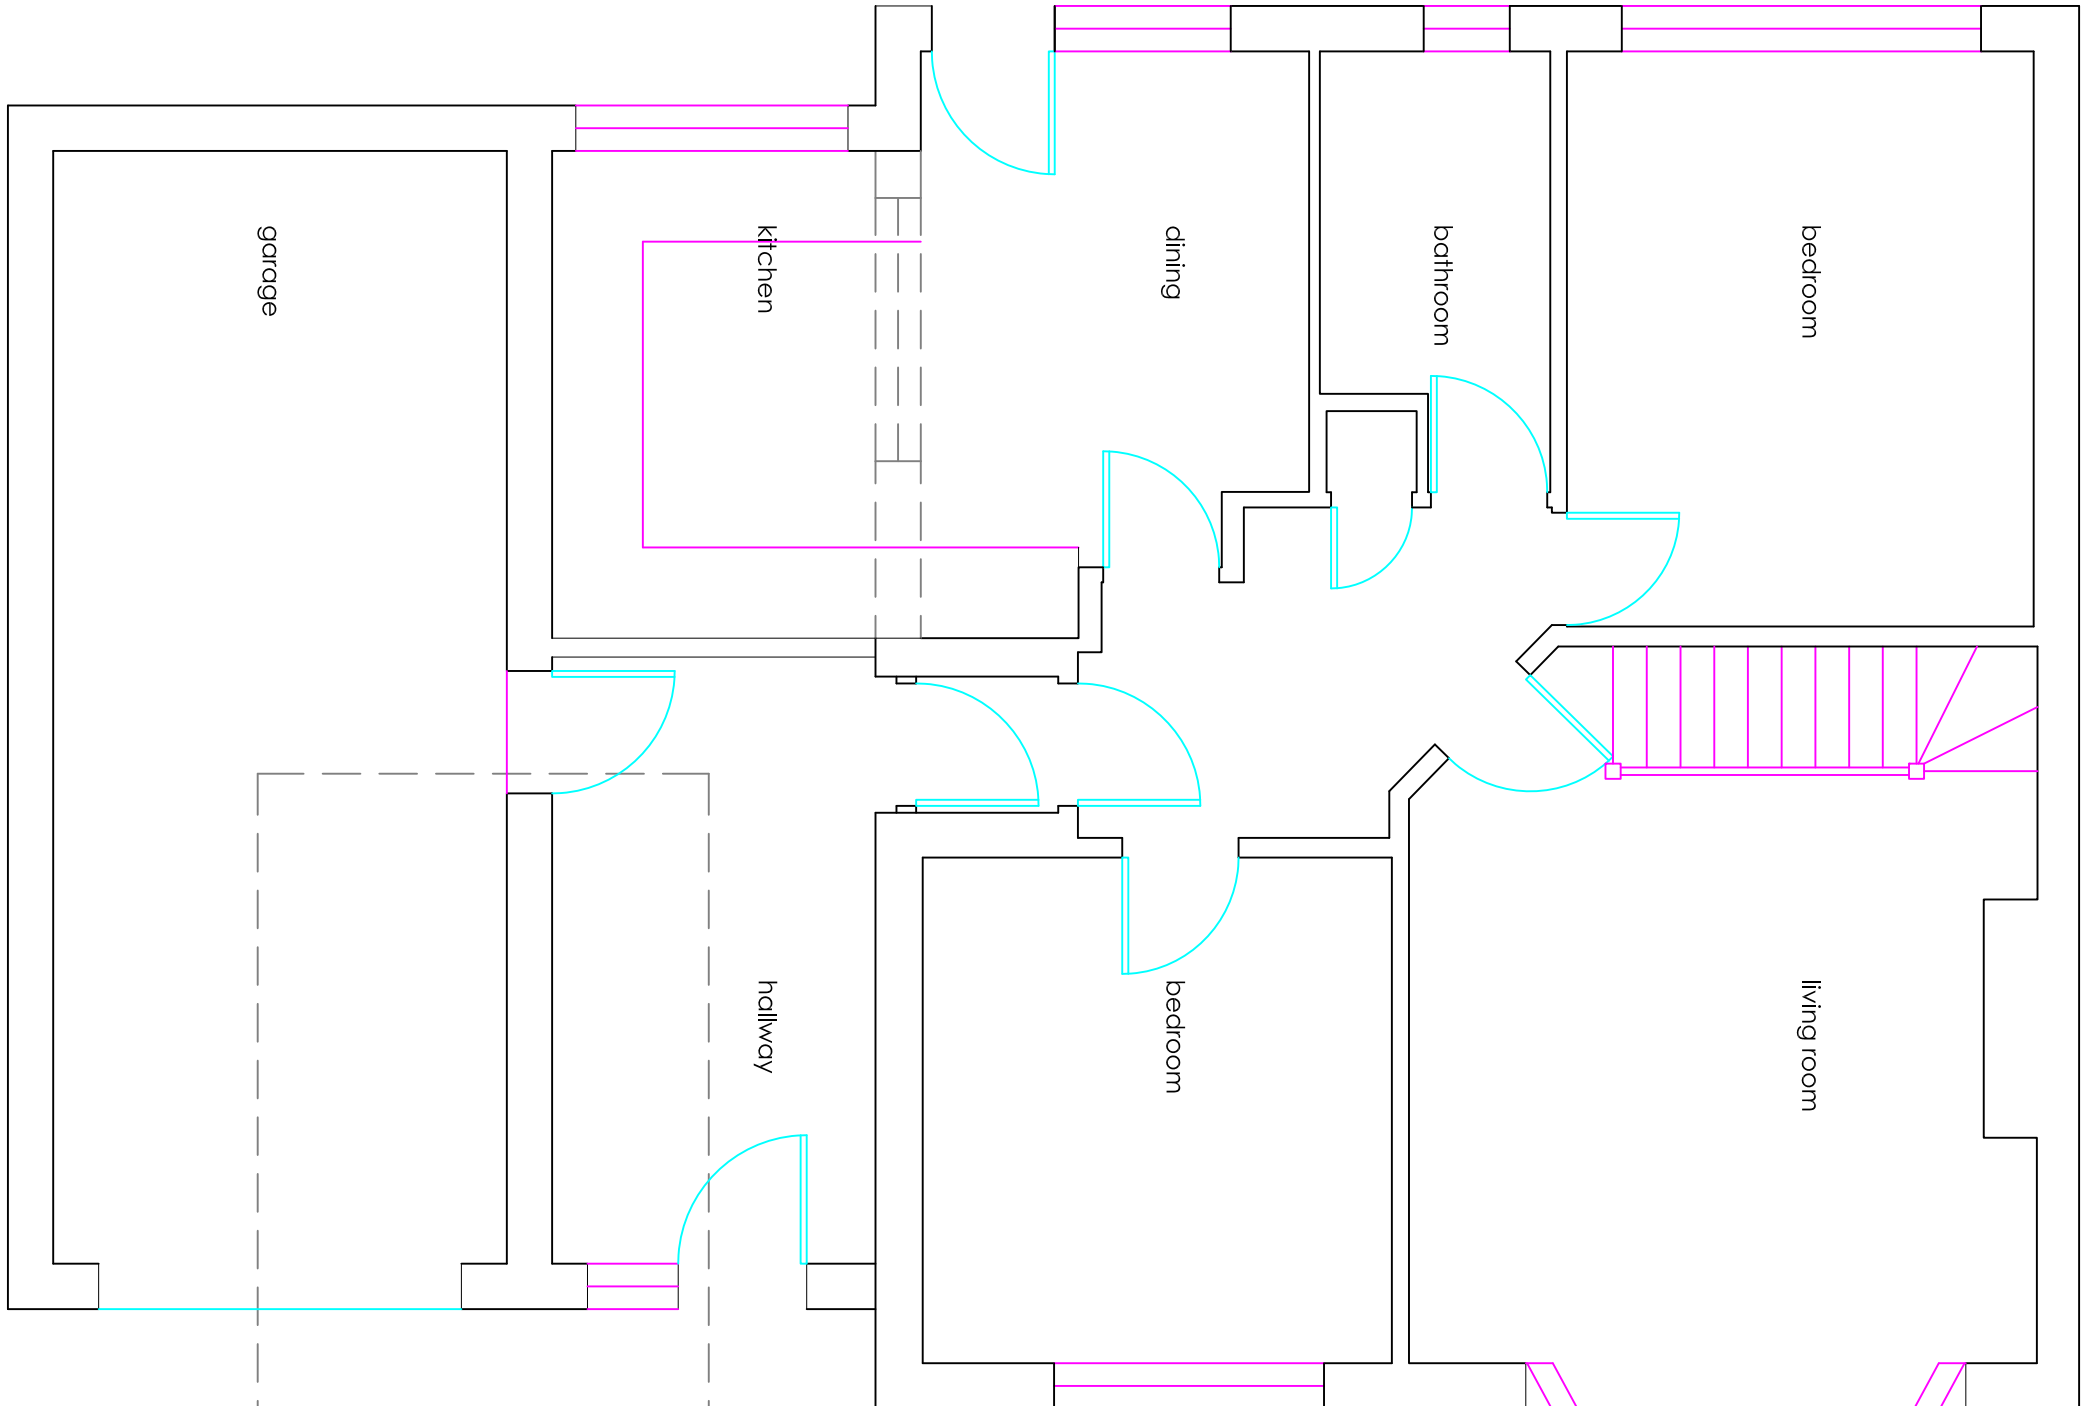



Proposed ground floor plan 1:50

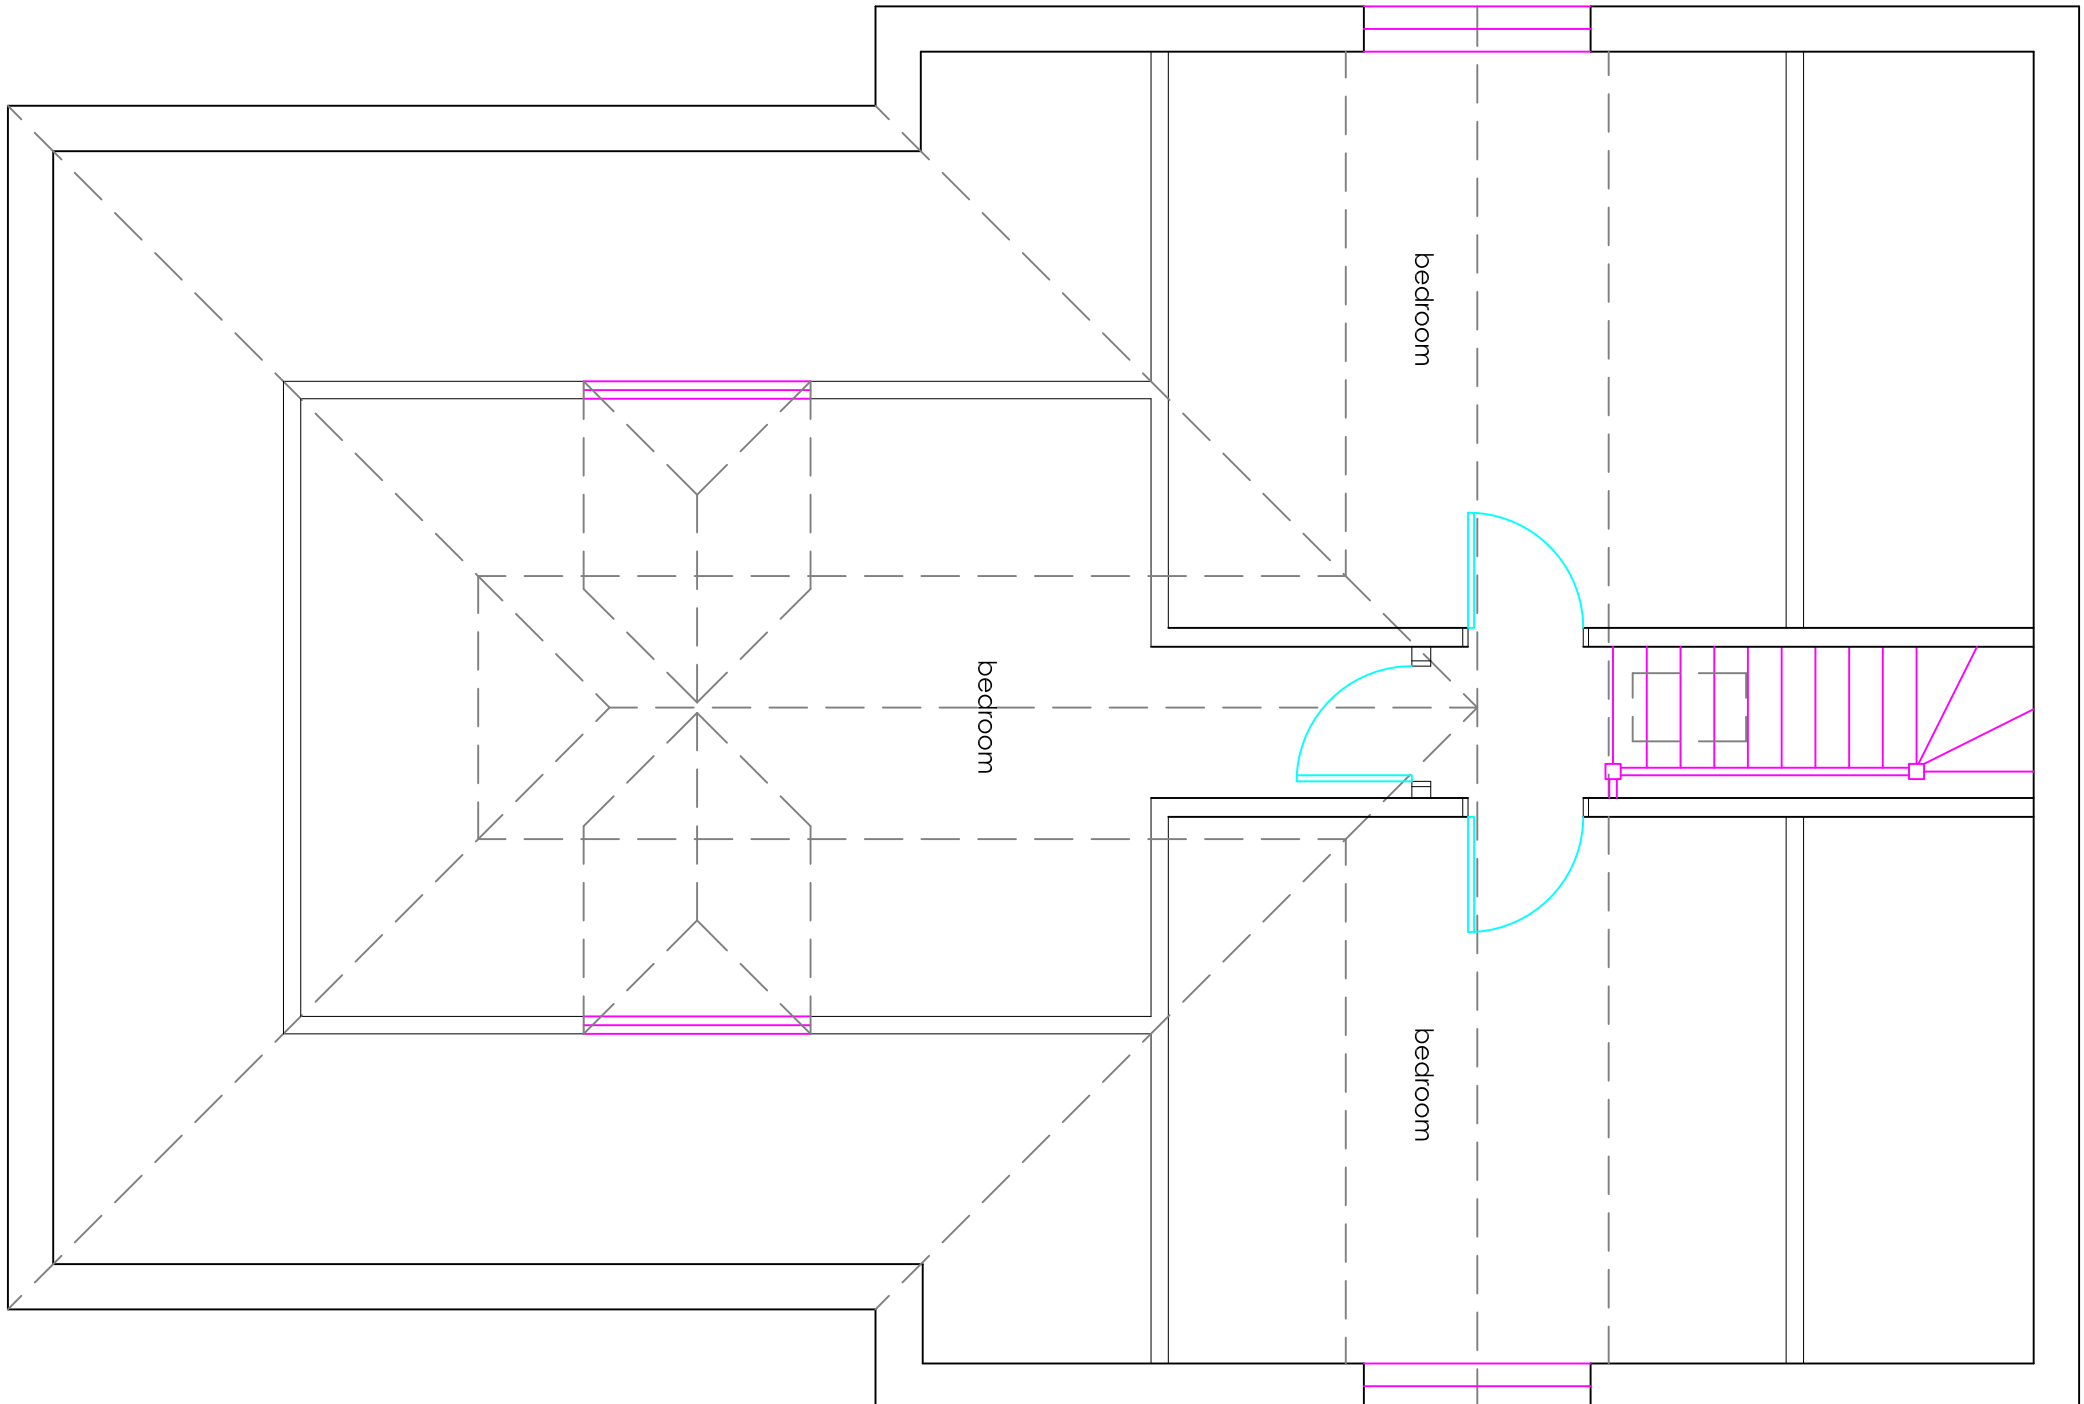


Proposed first floor plan 1:50




Location plan 1:1250

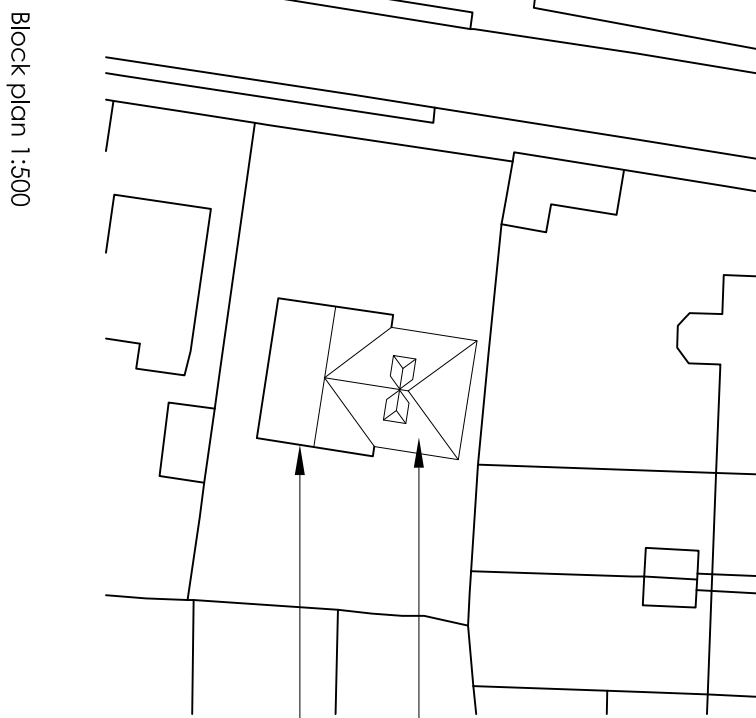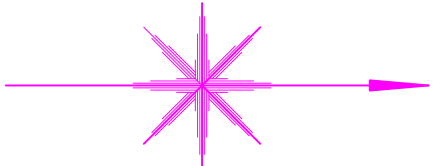


Block plan 1:500

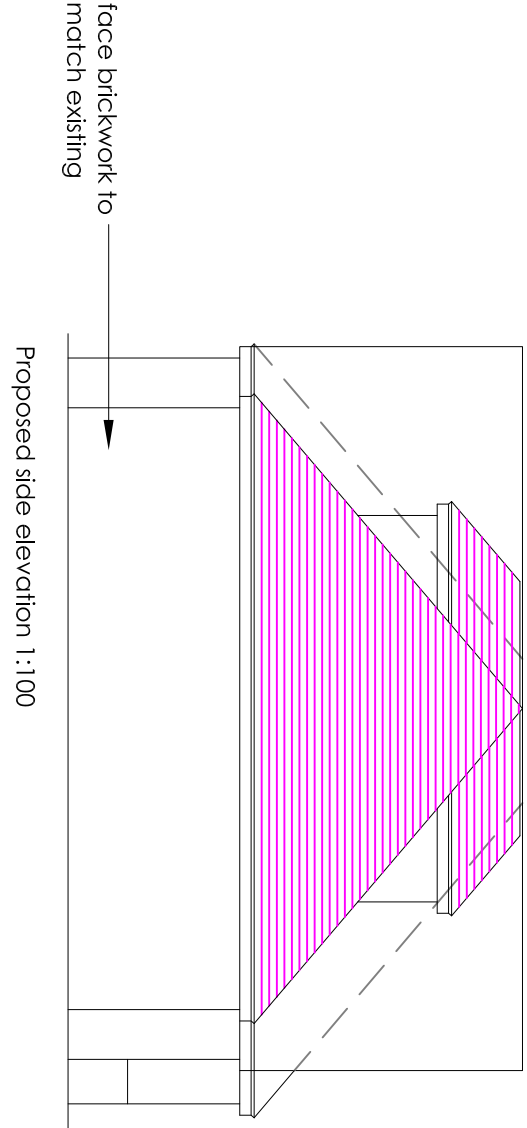


Proposed side elevation 1:100

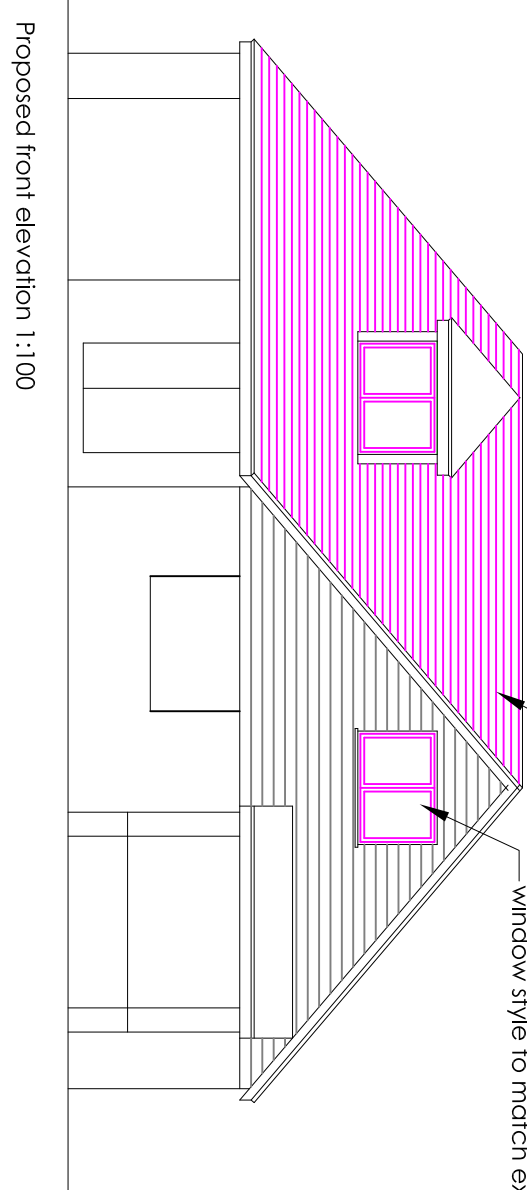

Proposed front elevation 1:100

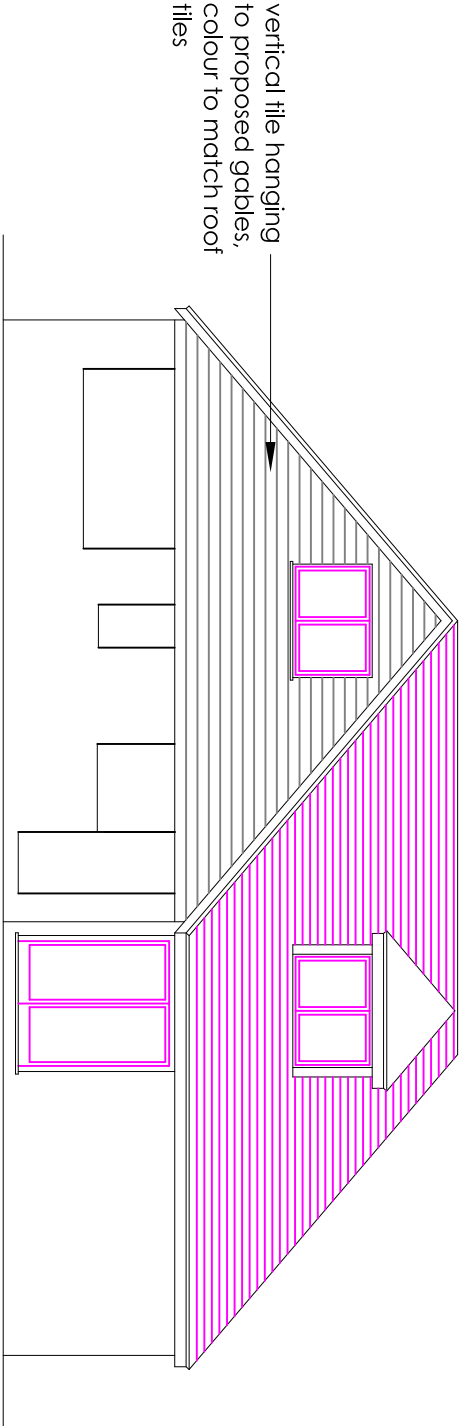

Proposed rear elevation 1:100

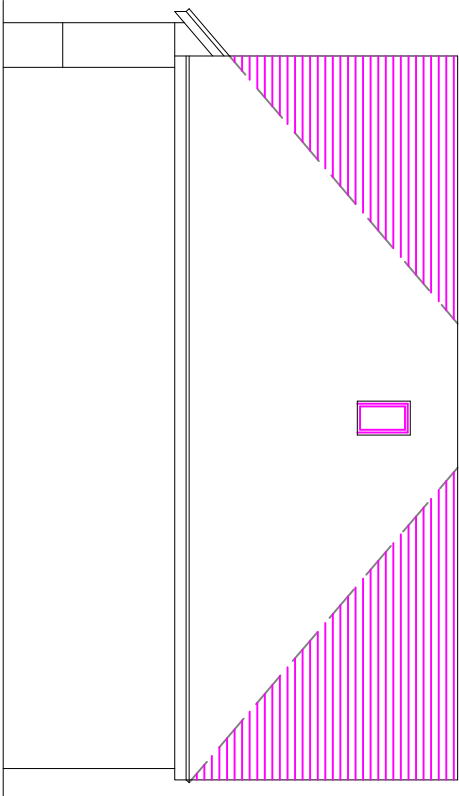

Proposed side elevation 1:100

project: 80 Lone Valley, Witley, Hampshire, PO7 5EB
client: Mr G Ingram
title: Planning application
date: 25.04.16
scale: 1:100 & 1:50 @A1
dwg no: 01
rev: