



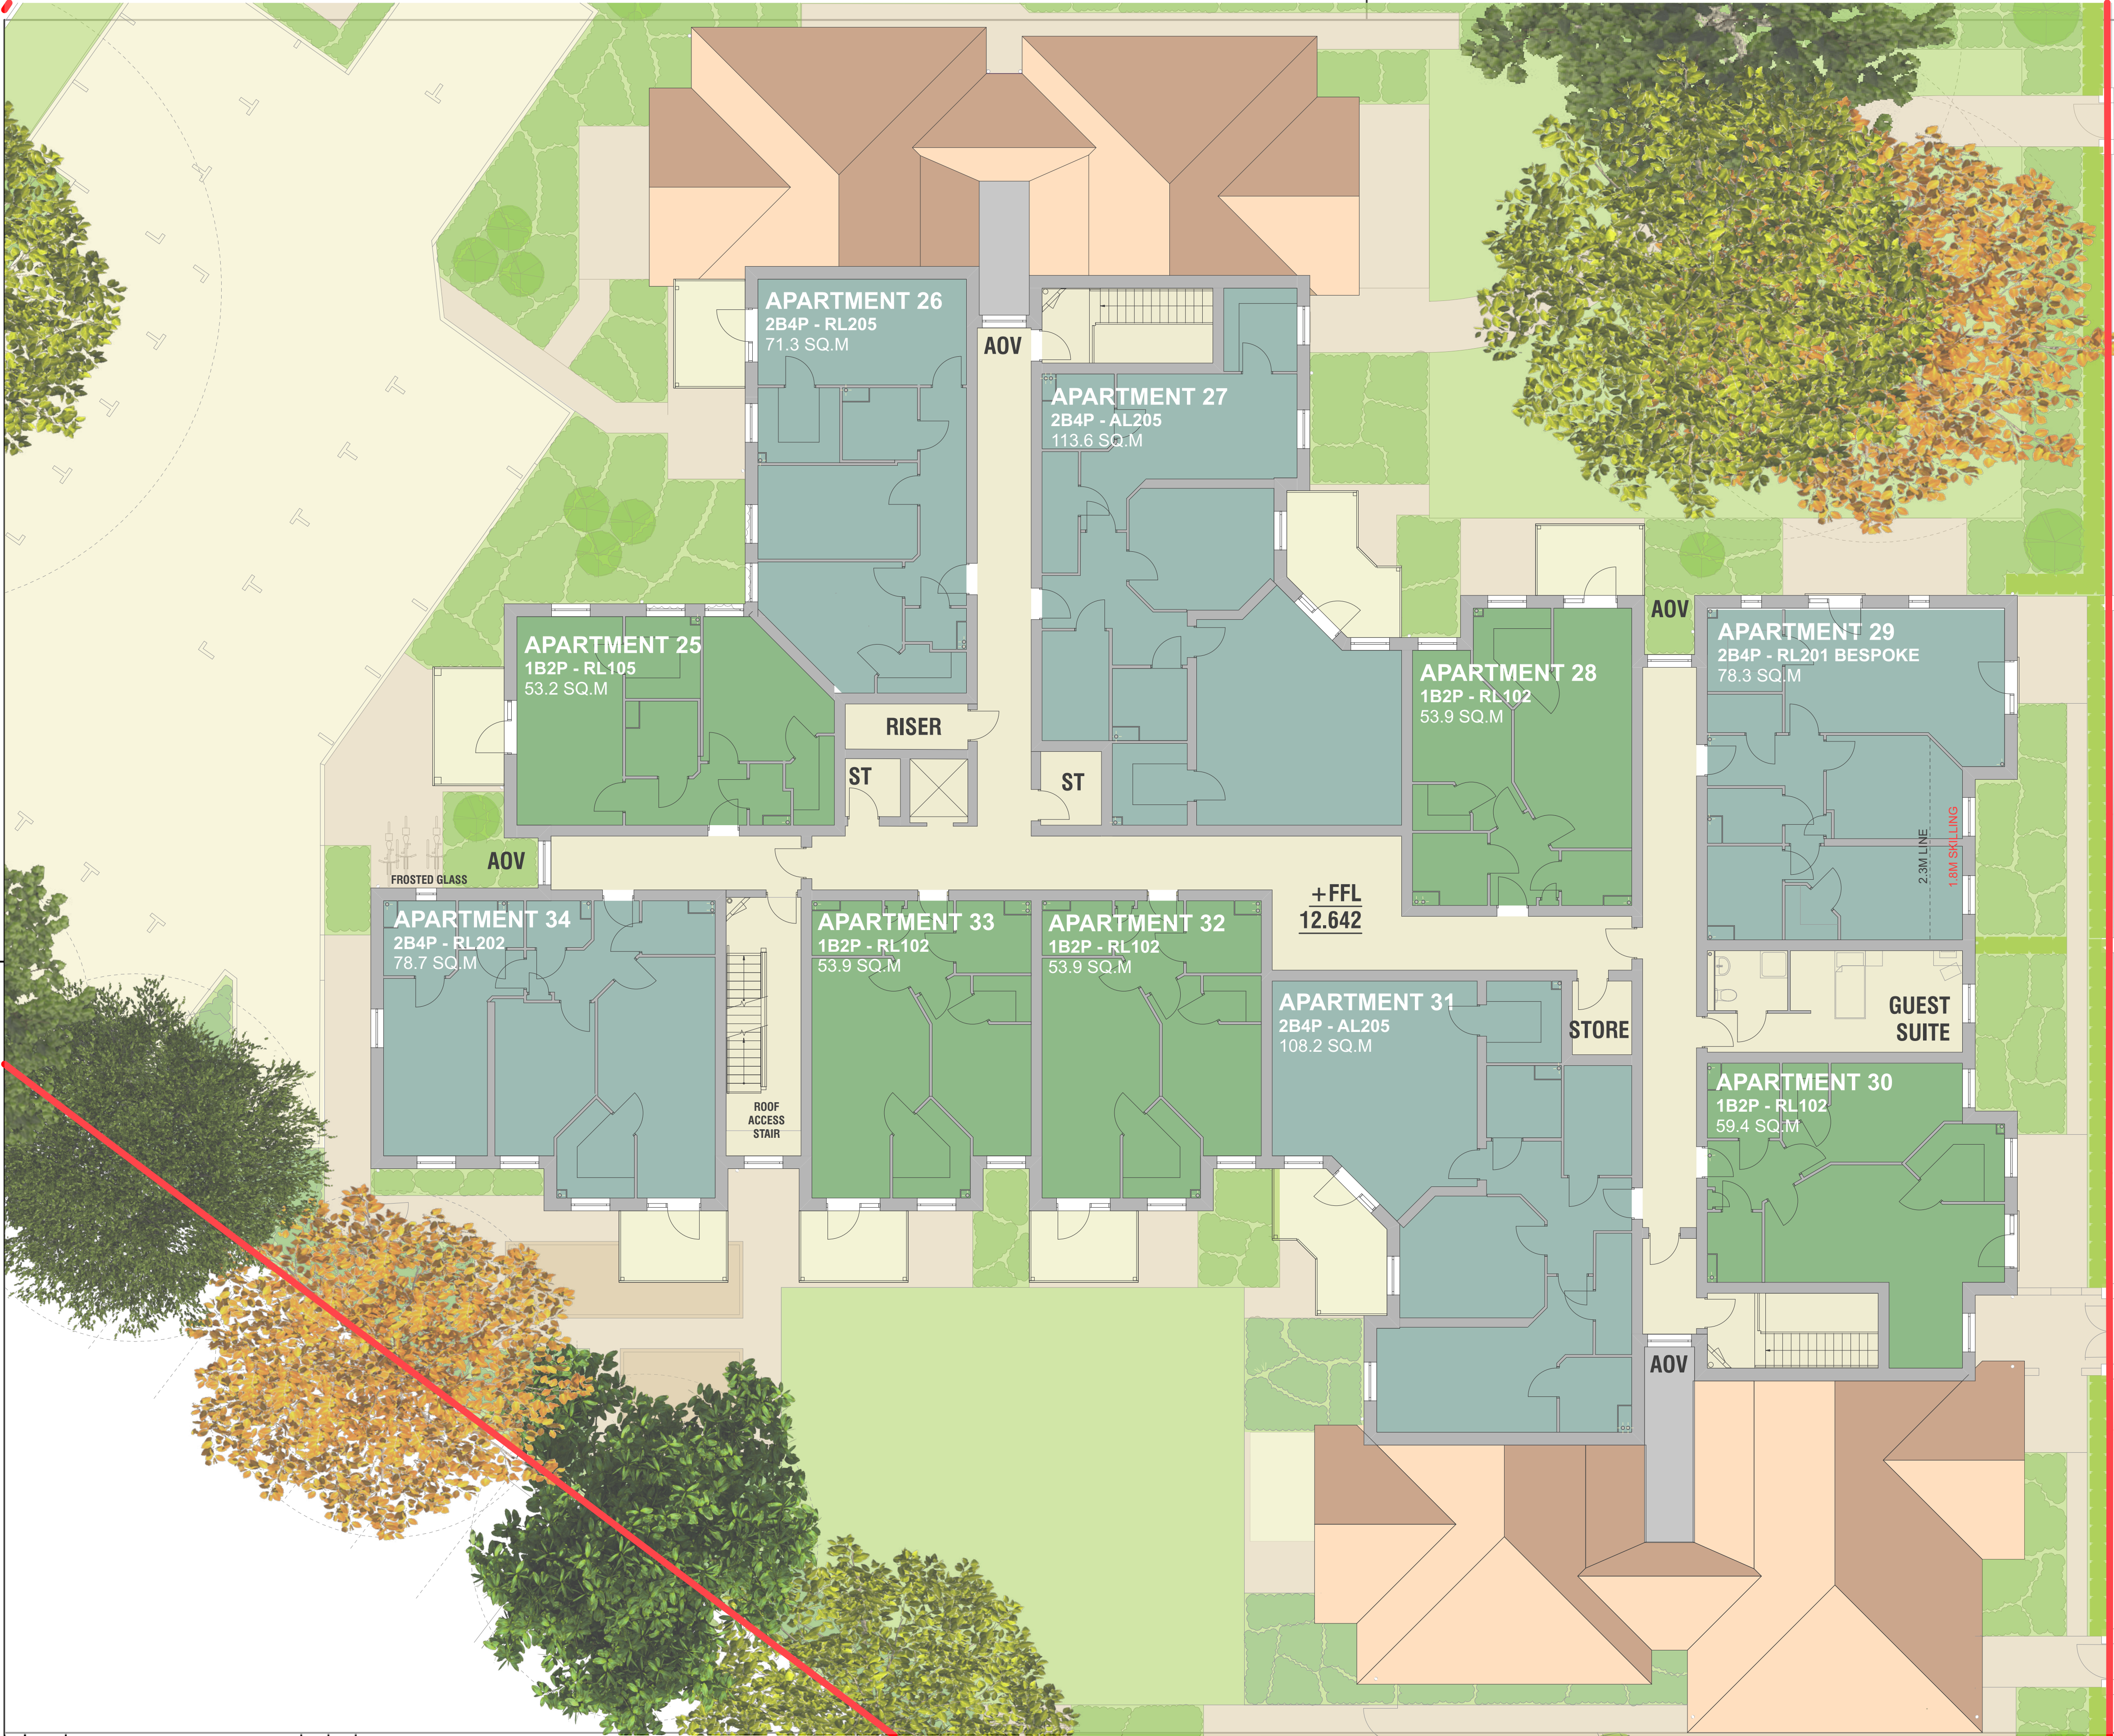

ELM GROVE

REVISIONS		NOTES	
D	050916	ROOF PLAN UPDATED: GUEST SUITE RELOCATED. SKILLING SHOWN TO 29. GRAPHICS IMPROVED.	CK CK
C	180716	CAR PARKING UPDATED	CK CK
B	050716	FLATS 27&31 UPDATED	CK CK
A	040716	UPDATED LAYOUT	CK CK

FOR PLANNING

 

TITLE
ELM GROVE, HAYLING ISLAND
PROPOSED SECOND FLOOR PLAN

Scale @ A1: 1/100
Date: SEPTEMBER 2016

Drawn by: CK
Checked by: GG

Drawing No: SO_2267_03_AC_022

Revision:

D



HGP
ARCHITECTS
FURZEHALL FARM, WICKHAM ROAD
FARDEHAM, HAMPSHIRE, PO16 7JH
T: 01329 283 225
F: 01329 237 004
E: EMAIL@HGP-ARCHITECTS.CO.UK
W: WWW.HGP-ARCHITECTS.CO.UK

HGP Architects Ltd.
Copyright Reserved.
Check dims. on site.