


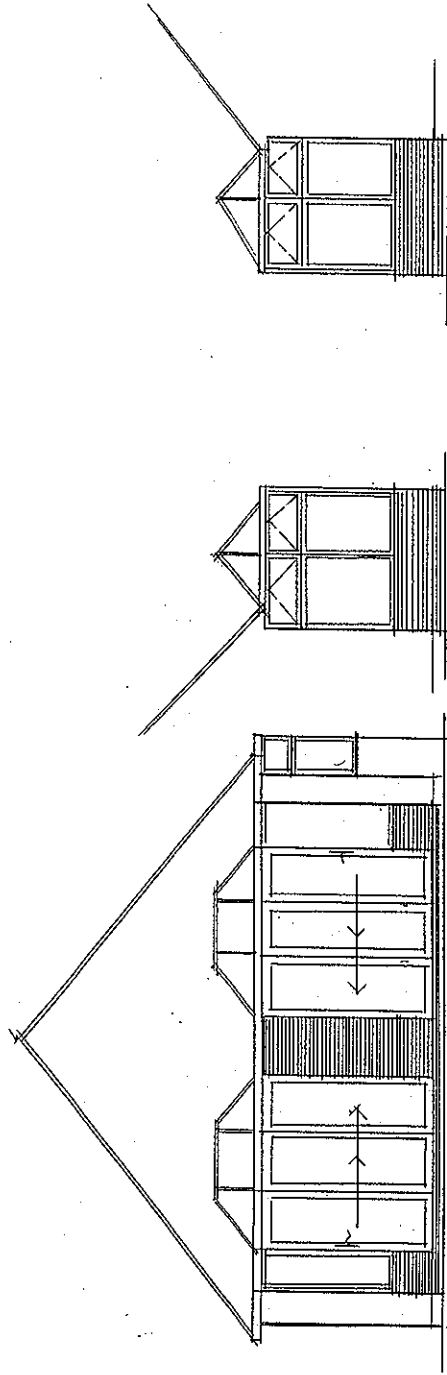


Proposed front elevation 1:100 @A4

Proposed side elevations 1:100 @a4

1000, @1:100

Proposed floor plan 1:100 @ A4

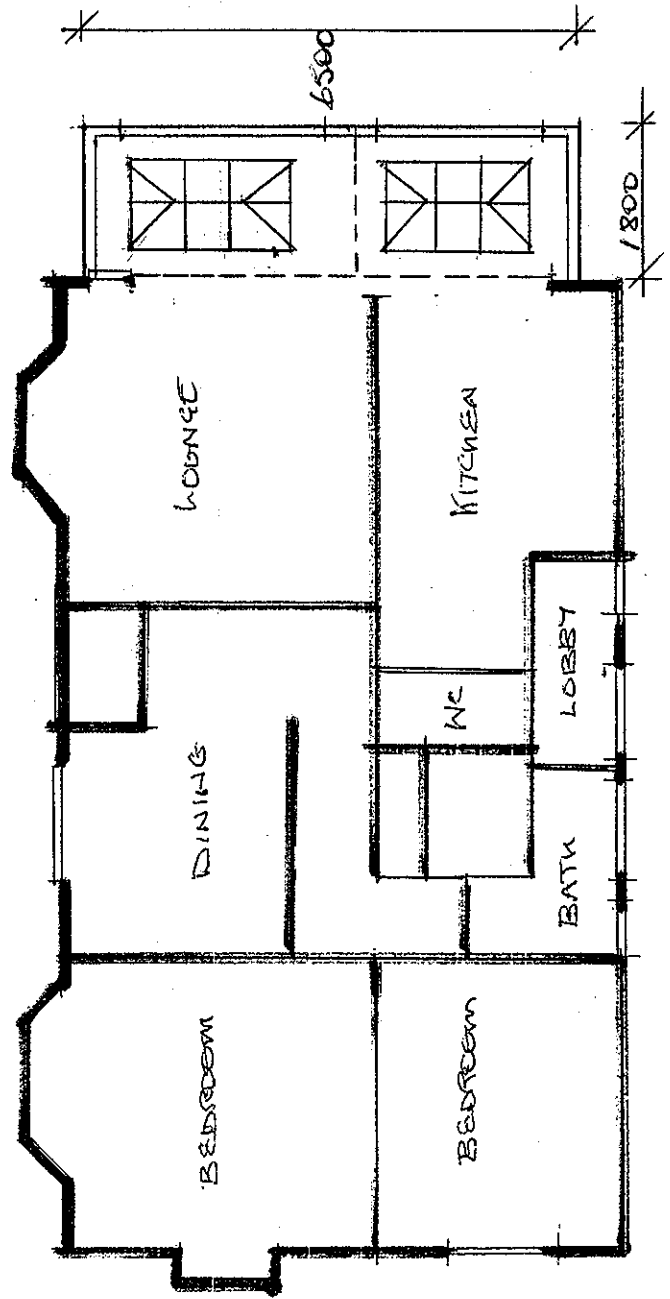


Proposed single storey front conservatory extension

Mr & Mrs Pegler
50 Southleigh Road
Havant PO9 2QH

Drawing No.182/16 Scale 1:100
25.06.2016
Prestige Conservatories

David Pratt Planning & Survey Services
22 Alberta Close
Kesgrave
Ipswich
IP5 1HS
07889 957644
email dpsurveys22@aol.com

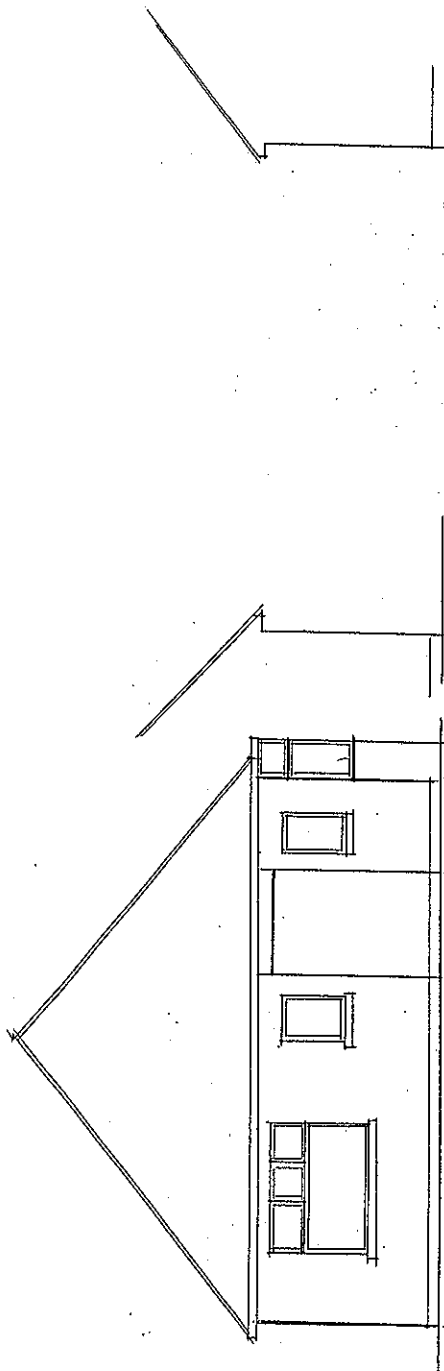


Existing front elevation 1:100 @A4

Existing side elevations 1:100 @a4

1000, @1:100

Existing floor plan 1:100 @ A4

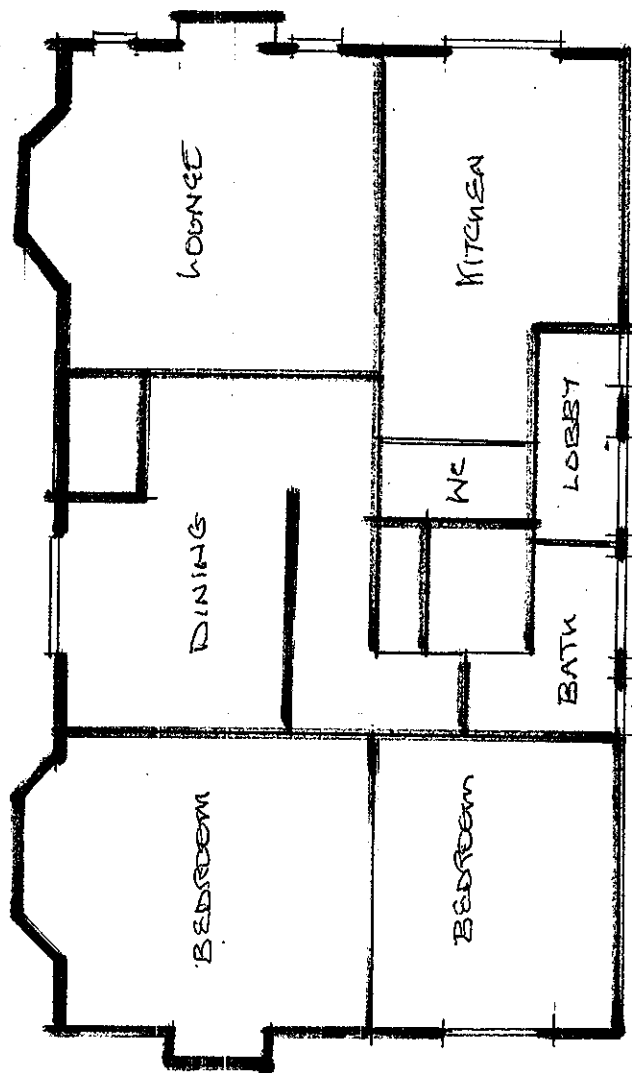

Proposed single storey front conservatory extension
Mr & Mrs Pegler 50 Southleigh Road Havant PO9 2QH
Drawing No.182/16 Scale 1:100 25.06.2016 Prestige Conservatories
David Pratt Planning & Survey Services 22 Alberta Close Kesgrave Ipswich IP5 1HS 07889 957644 email dpsurveys22@aol.com