
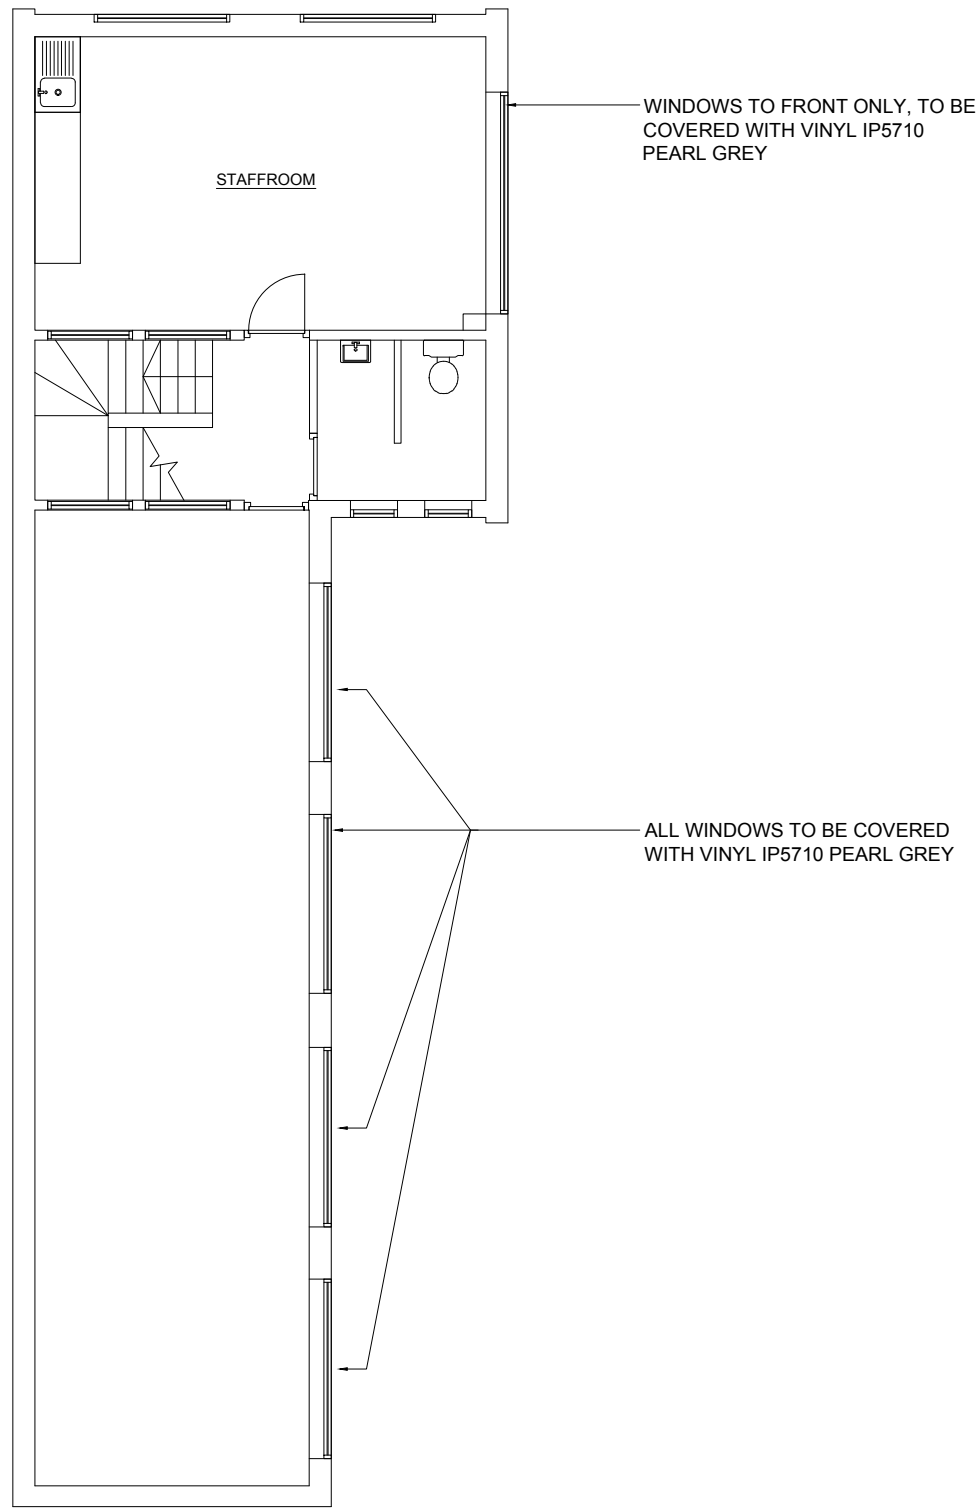


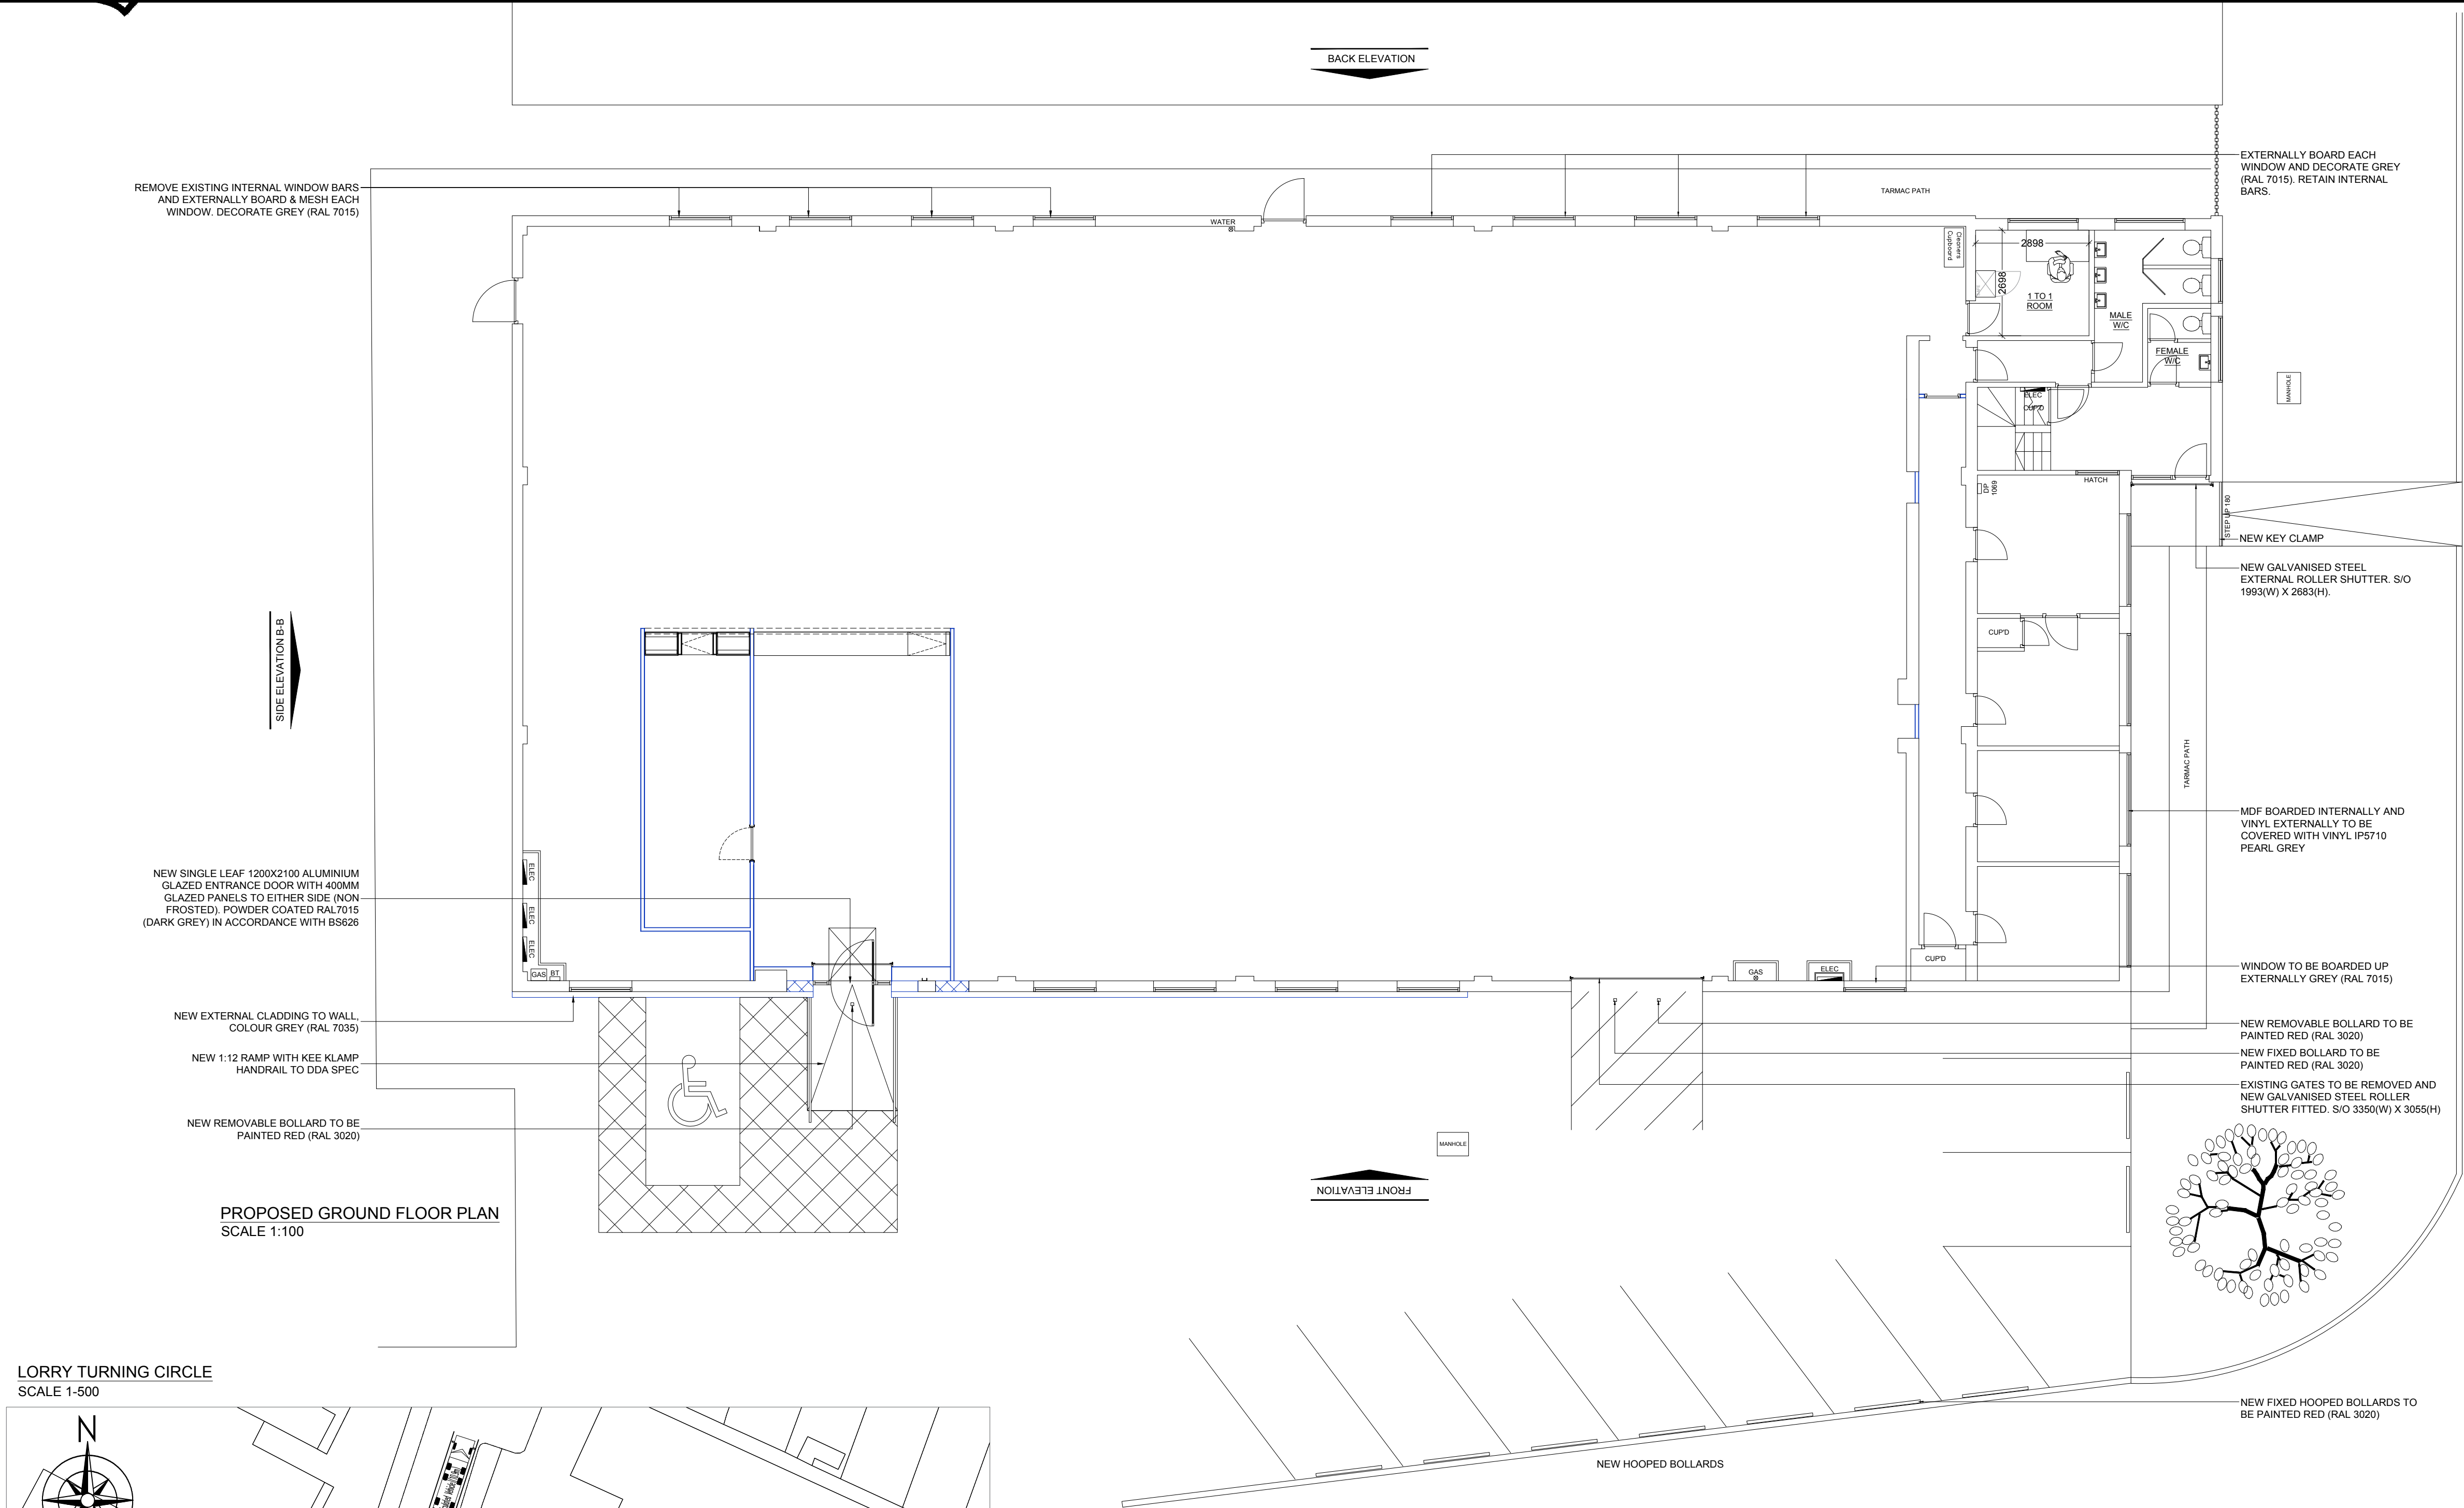

PROPOSED FIRST FLOOR PLAN  
SCALE 1:100

| FLOOR AREAS              |       |      |
|--------------------------|-------|------|
|                          | m²    | %    |
| TRADE COUNTER            | 32.2  | 3.7  |
| TRADE+ COUNTER           | 16.7  | 1.9  |
| MALE W/C                 | 8.0   | 0.9  |
| FEMALE/DDA W/C           | 3.0   | 0.3  |
| 1 TO 1 OFFICE            | 7.8   | 0.9  |
| CIRCULATION              | 14.0  | 1.6  |
| UNUSED GROUND FLOOR AREA | 63.4  | 7.4  |
| WAREHOUSE                | 633.3 | 73.7 |
| ELECTRIC CUPBOARD        | 0.8   | 0.1  |
| STAFFROOM                | 23.1  | 2.7  |
| CIRCULATION              | 5.1   | 0.6  |
| UNUSED FIRST FLOOR AREA  | 51.5  | 6.0  |
| GROSS AREA               | 858.9 | 100  |
| TOTAL COUNTER AREA       | 48.9  | 5.6  |

| REVISIONS | DATE | INIT |
|-----------|------|------|
|-----------|------|------|

Issued for  
**PLANNING**

Drawing project  
**7 ARNSIDE ROAD,  
WATERLOOVILLE**

Drawing title  
**FOR PLANNING  
PROPOSED LAYOUT**

Client  
**SCREWFIX**

Drawn by  
**AF**

Checked by  
**EF**

Scale  
**1:100@A1**

Date  
**09.02.2016**

Drawing number  
**1485 - 103 - 02**

Scale bar @ 1:100  
0 1m 5m 10m

**RI**  
RESOLUTION INTERIORS

Company Registration No. 3679965. VAT Registration No. 72365246.  
Registered in England & Wales. Copyright of this drawing is reserved  
by Resolution Interiors. The drawing is issued on the condition that it is  
not copied, reproduced or disclosed to a third party without consent.  
Luton 2000 Business Park, Yeovil,  
Somerset, BA20 8QW  
Call +44 1935 422700  
Fax +44 1935 422704  
Email - design@resolutioninteriors.com  
Website - www.resolutioninteriors.com