


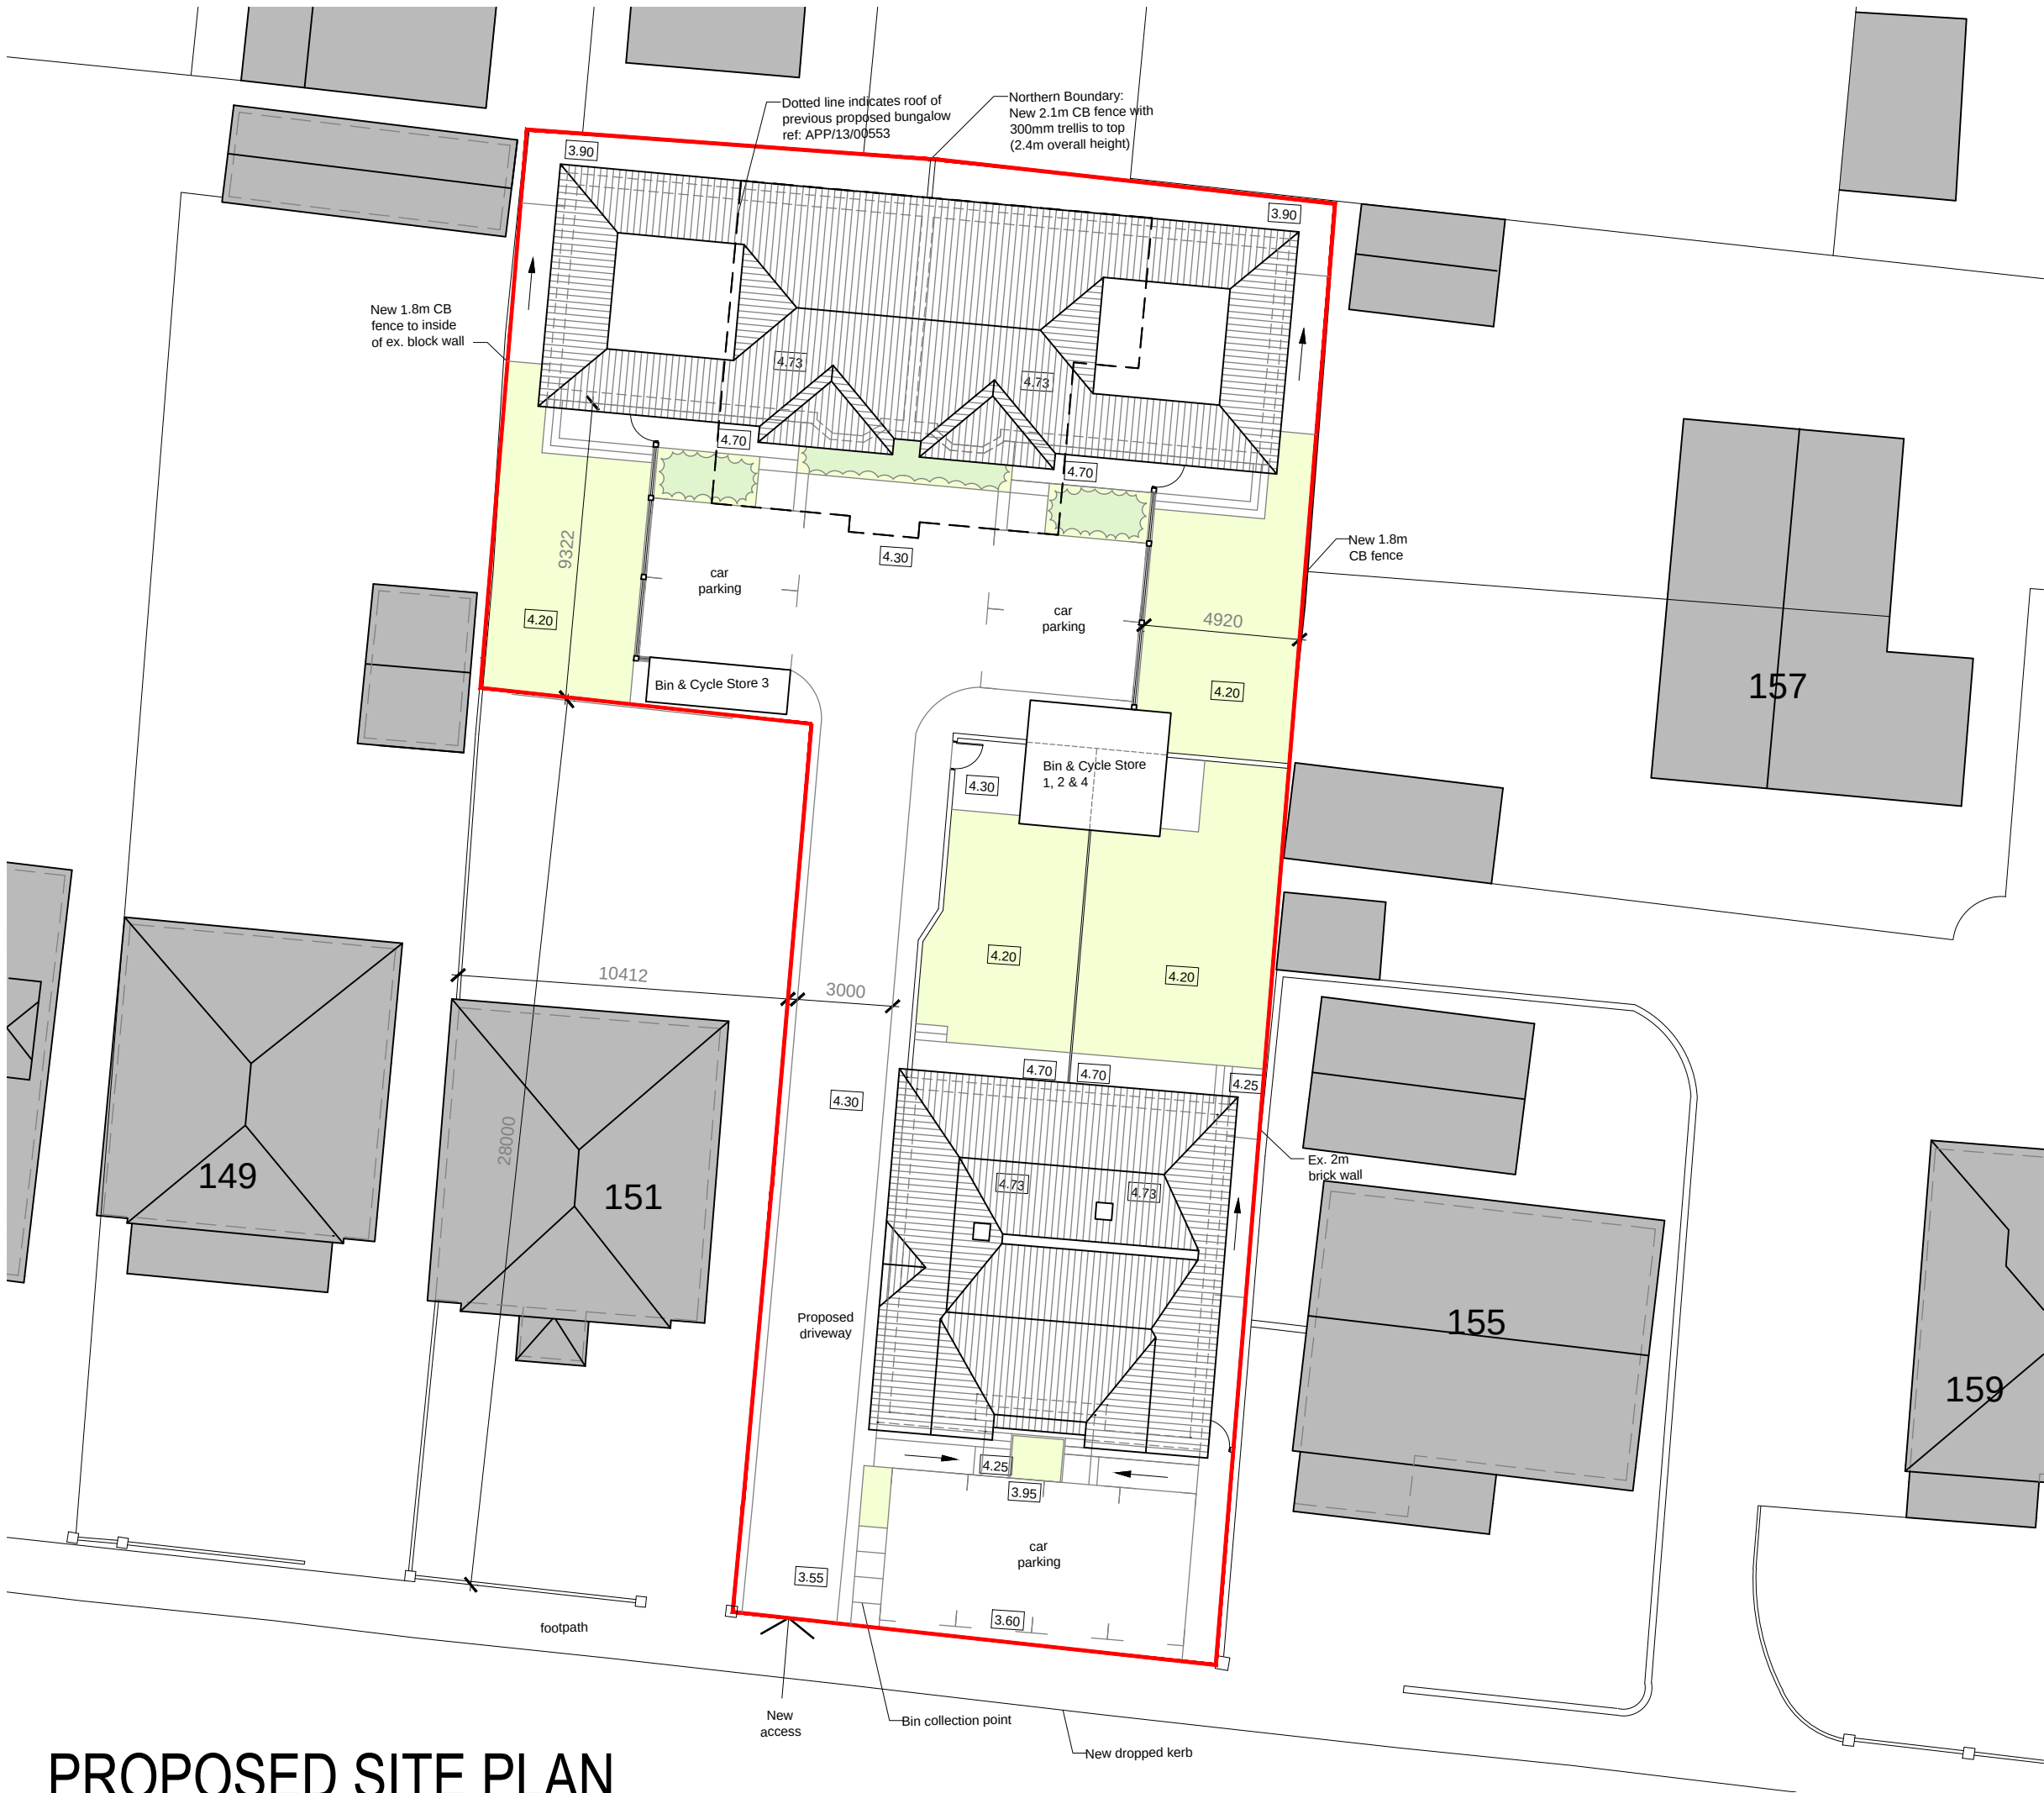

PROPOSED SITE PLAN

NOTES


GENERAL NOTES:

1. THIS DRAWING IS TO BE READ IN CONJUNCTION WITH THE OTHER RELEVANT CONSULTANTS DRAWINGS.

2. ALL FINISHES ARE TO CONFORM TO THE CURRENT BUILDING REGULATIONS.

3. REFER TO A SEPARATE DOCUMENT FOR THE DESIGNERS RISK ASSESSMENT.

4. ALL WORKS OR MATERIALS INDICATED ON THIS DRAWING ARE TO BE TO THE LATEST RELEVANT BRITISH STANDARDS AND CARRIED OUT IN ACCORDANCE WITH THE BRITISH STANDARDS CODES OF PRACTICE OR RECOGNIZED INSTITUTE OR TRADE ASSOCIATION RECOMMENDATIONS AND PUBLICATIONS.

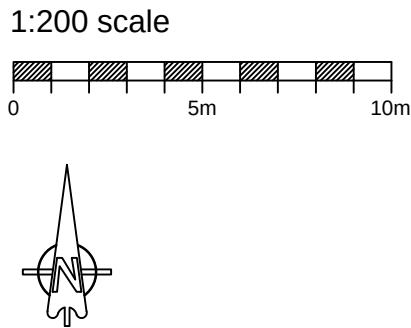

P1	Jan 2016	Boundary reconfiguration	EC
Revision	Date	Description	Dwn Chkd

Lansdowne House
25-26 Hampshire Terrace
Portsmouth PO1 2QF
Hampshire England

Tel: (023) 92 755 333

E-Mail: admin@plcarchitects.com

Web: www.plcarchitects.com

Client :

Project : Proposed New Residential Development
151-153 Southwood Road
Hayling

Drawing Title : Proposed Site Plan

Drawn By EC	Date Jan' 16	Checked By	Date	Approved By	Date
Drawing No. 15.2127.105	Revision: P2	Scale: 1:200 @ A3	PLC ARCHITECTS © COPYRIGHT RESERVED 2013 NOT TO BE SCALED. DIMENSIONS TO BE CHECKED ON SITE SCALING ONLY FOR LOCAL AUTHORITY PURPOSES		