


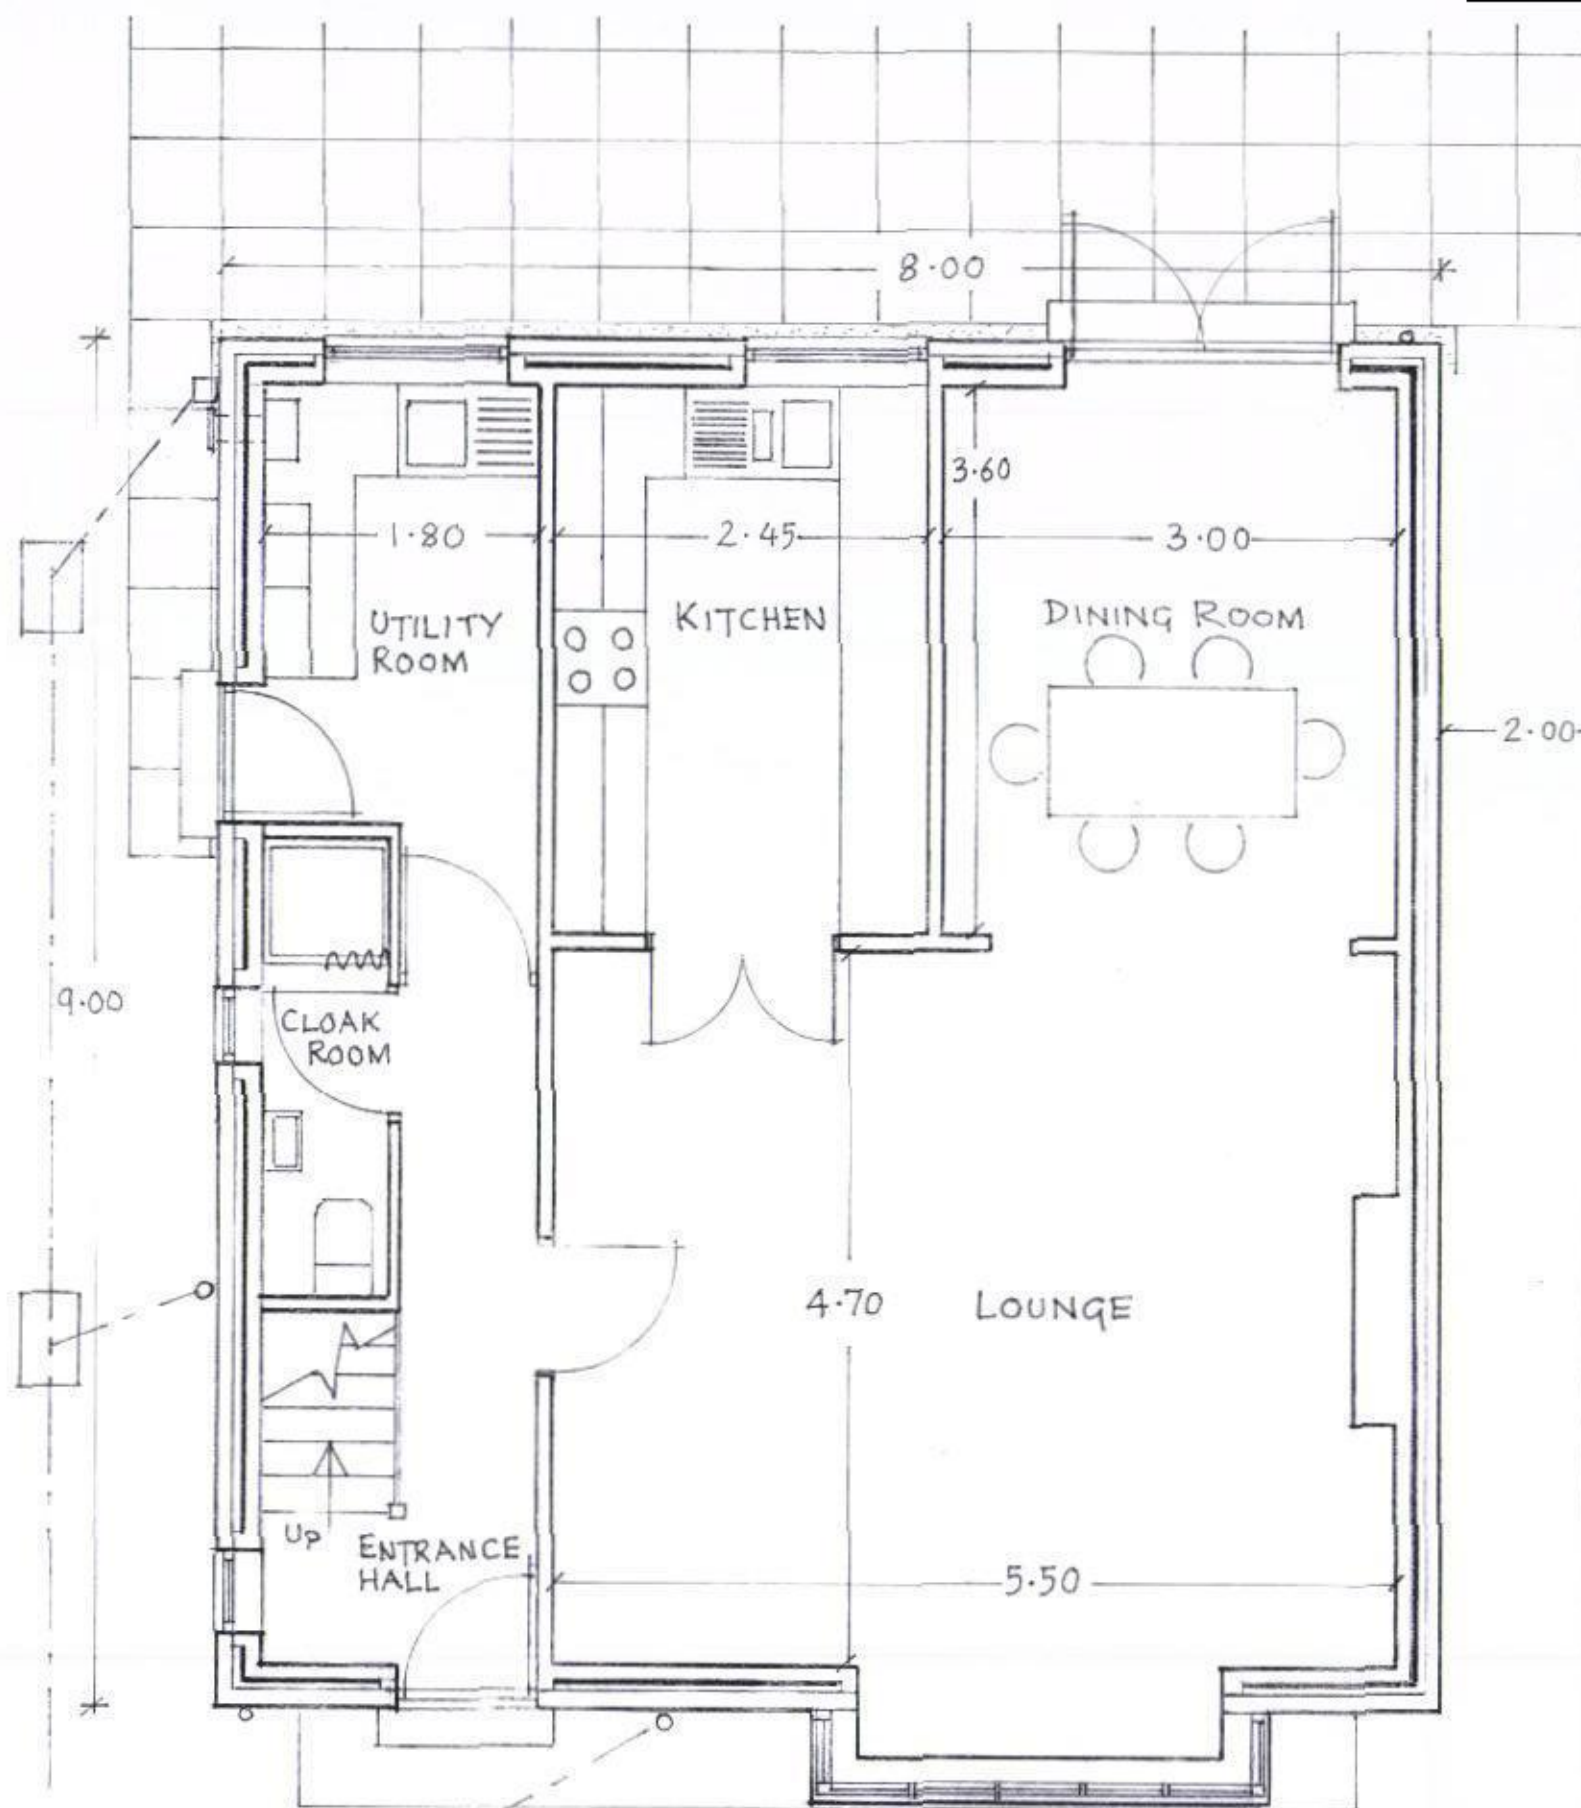

HAVANT BOROUGH
COUNCIL

20 NOV 2015

RECEIVED

 Ray Brown Building & Planning Consultants		'Rock Cottage' 121 Bognor Road Chichester West Sussex PO19 7TH Telephone: 01243 783776 Web site: www.rock-cottage-for-world.co.uk e.mail: rbrown.architecture@gmail.com
TITLE PROPOSED GROUND FLOOR PLAN @ 9A ST. ANDREW'S ROAD, HAYLING ISLAND, HANTS. (ON SITE OF 9 ST. ANDREW'S ROAD)		
CLIENT MR. & MRS. P. EDWARDS.		
SCALE 1/50	DATE OCT. 2015	
DRAWN BY REB.	DRAWING NO. RB/PE/221/15 (2 of 3)	