



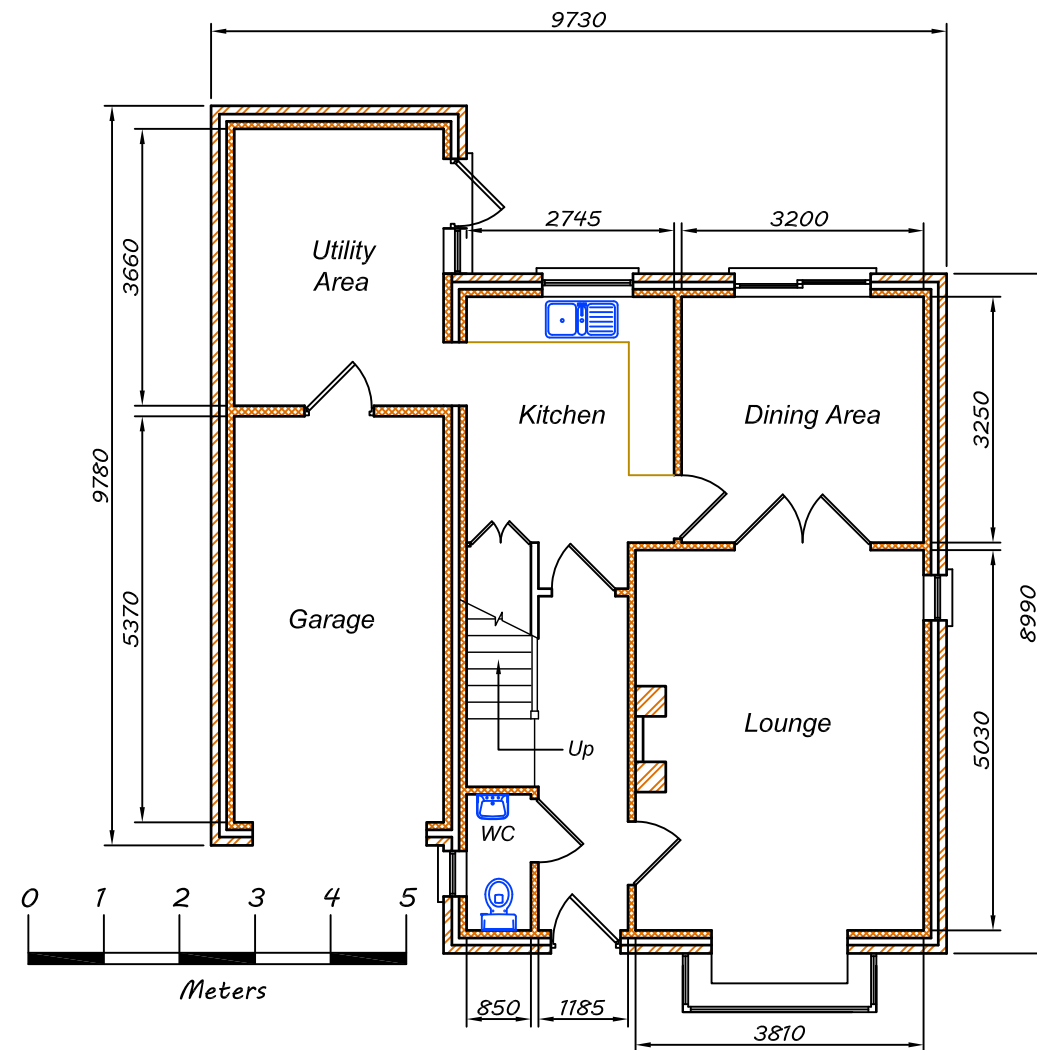

Ground Floor Plan

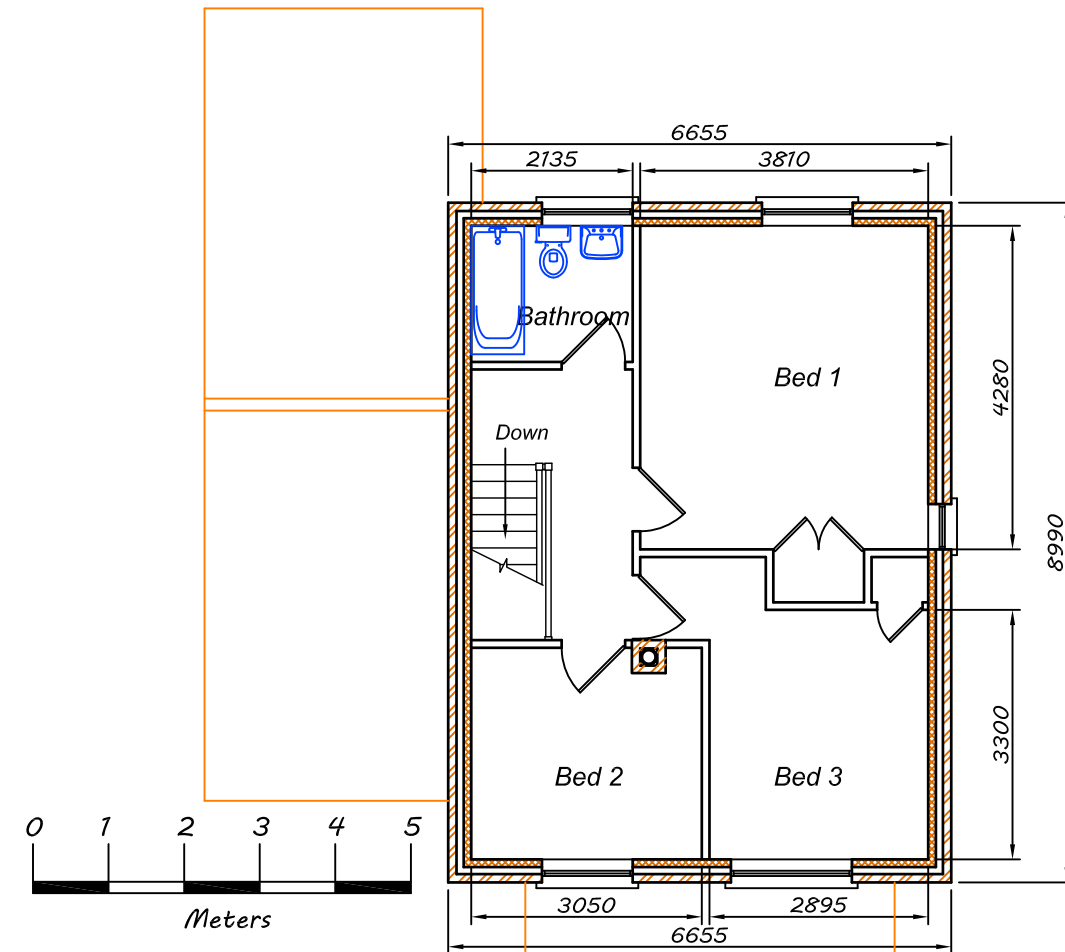

First Floor Plan



Architectural & Civil Engineering Design
143 Station Road, Liss, Hants. GU33 7AJ
Tel 01730 894988 Fax 01730 891165
e-mail: enquiries@acedesigns-ltd.co.uk
www.ace-designs.co.uk

Job Title
Proposed New Dwelling rear of
43 Elizabeth Road, Waterlooville
Drawing Title
New Dwelling
Proposed plans

Client
Mr J G Gill

Scale 1:100 @ A3	Date Feb 16	Designed GG
Drawn EV	Checked GG	Approved
Job No 140301	Drawing No 140301 / 14	Rev