




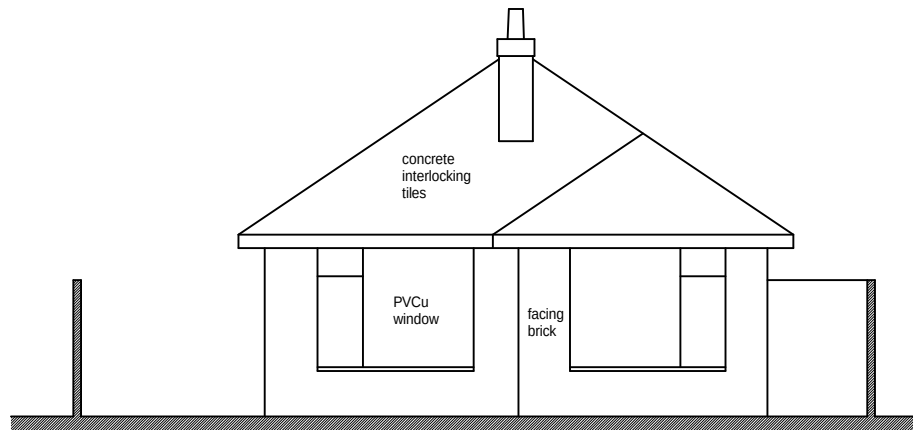


Front Elevation (West)

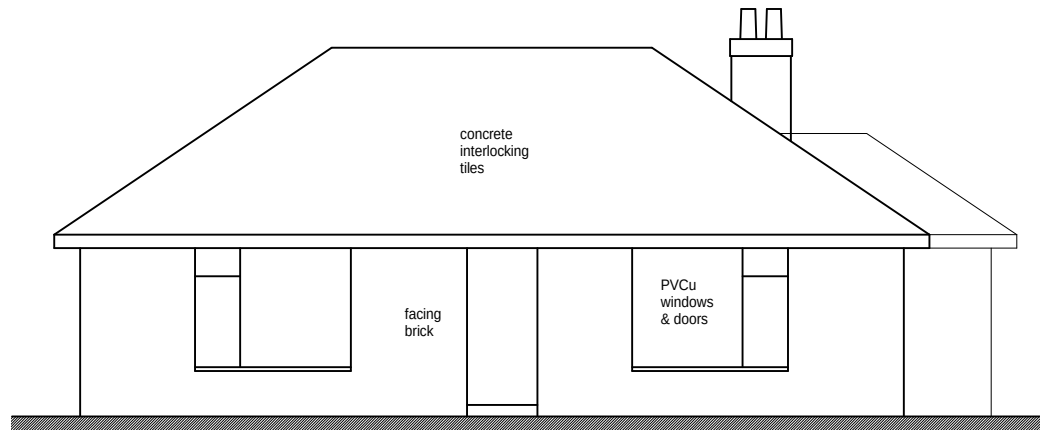


Side Elevation (North)

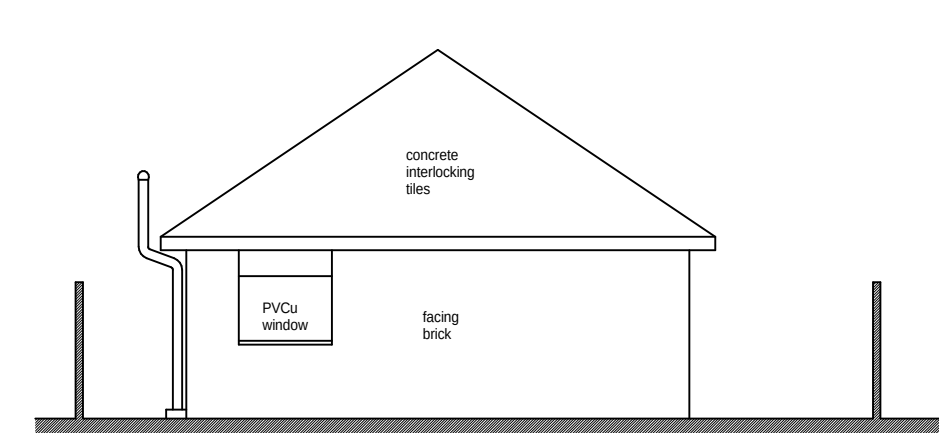

Rear Elevation (East)

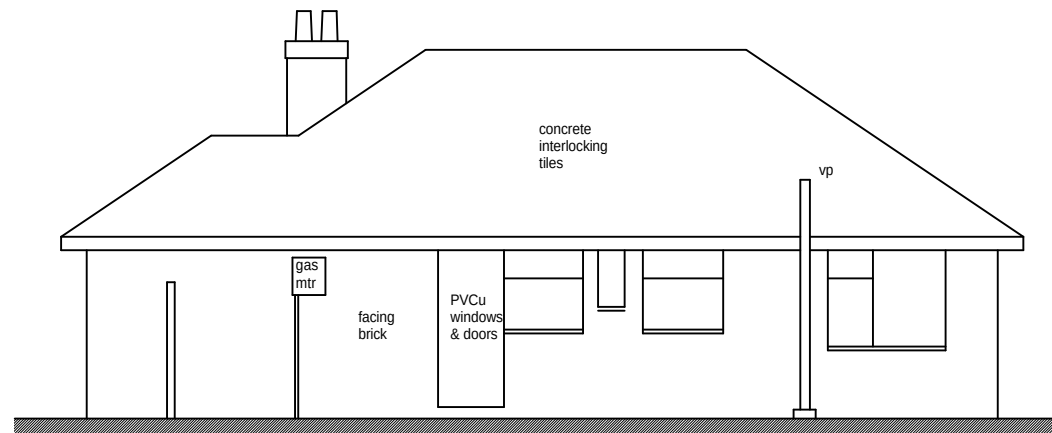


Side Elevation (South)

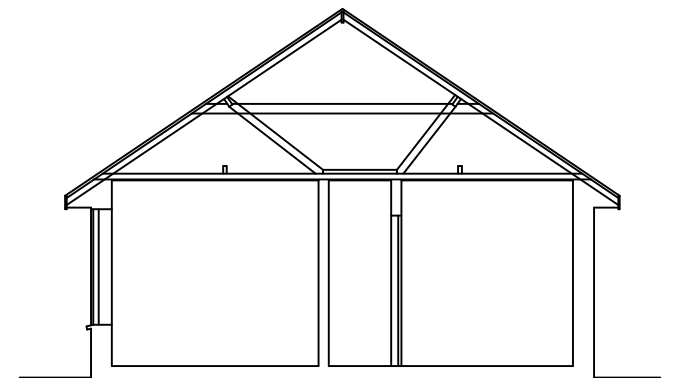

Section

Existing Outline Elevations 1:100

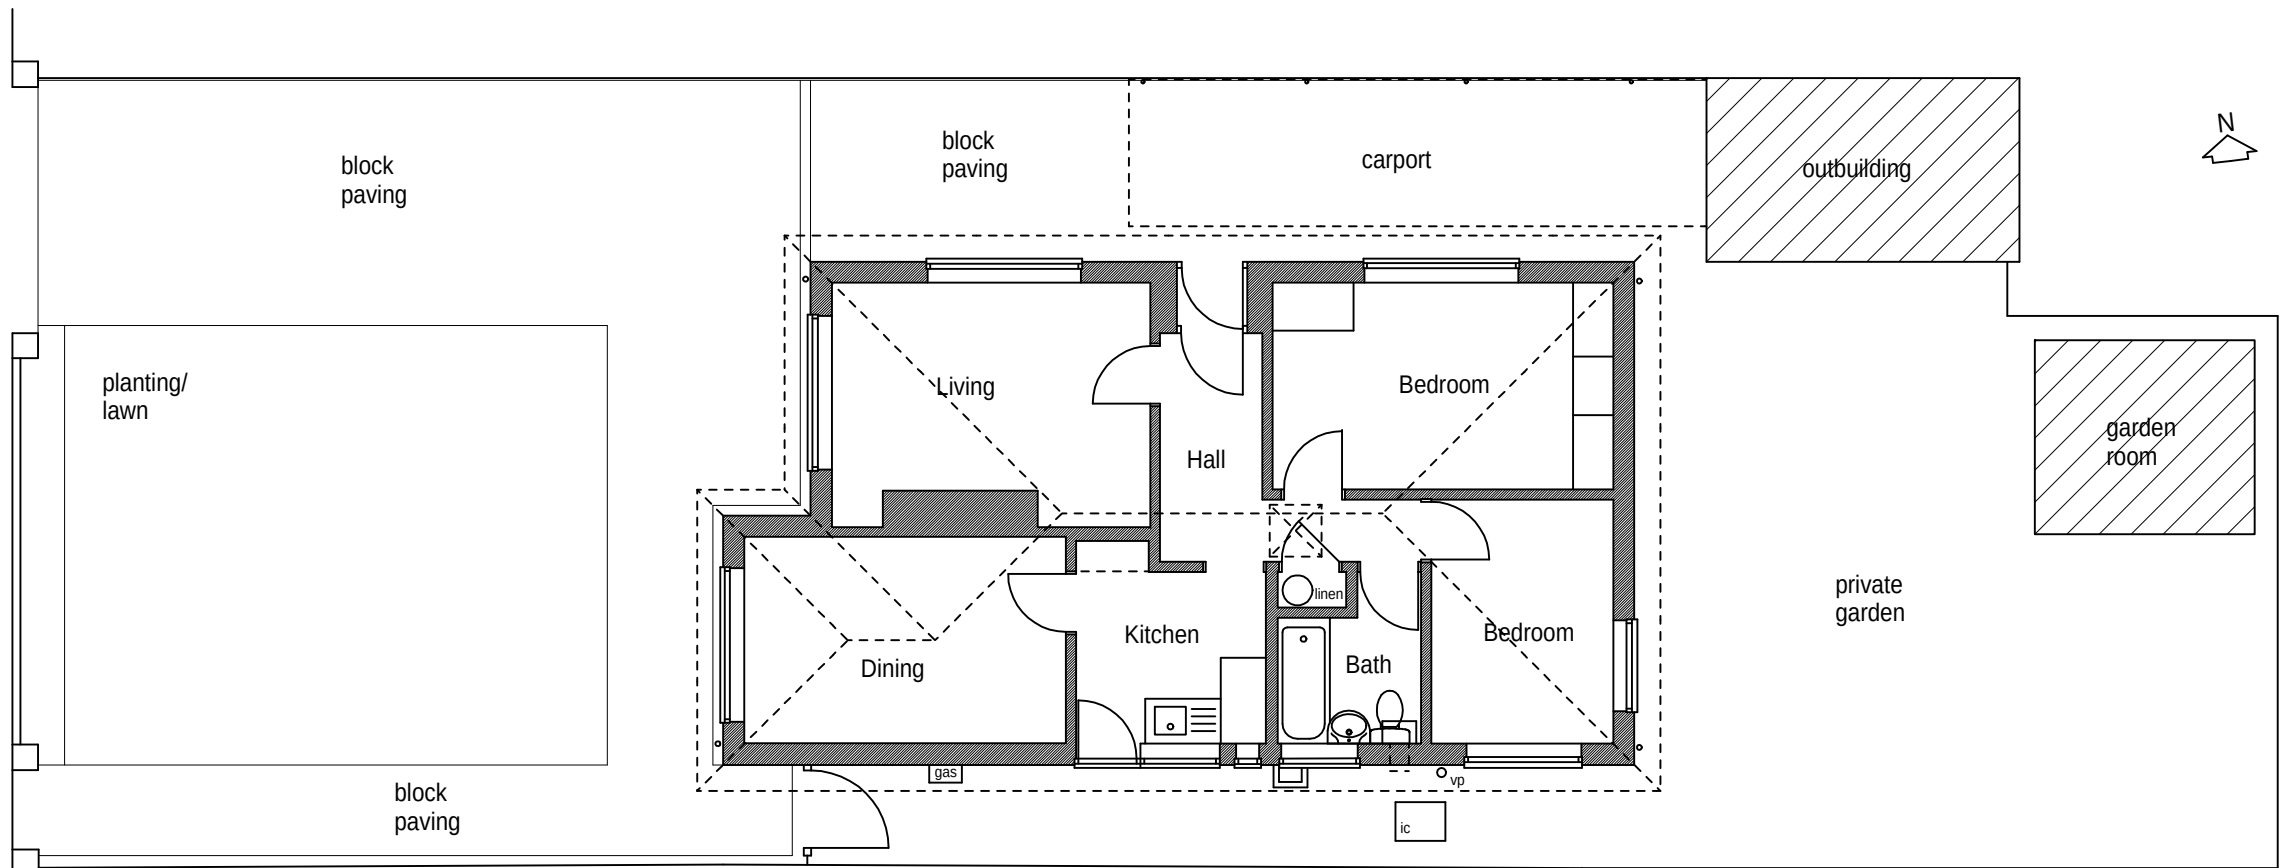

Existing Floor & Site Plan 1:100

This drawing is the copyright of the Architect and must not be reproduced without permission, except by the Local Planning Authority for planning purposes.

Figured dimensions to be taken in preference to scaled.
Dimensions to be checked on site before work commences.
No deviation from this drawing will be permitted without the prior written consent of the Architect.
Ground floor slabs, foundations, structure, etc., and all work below ground is shown provisionally and inspection of ground conditions is essential prior to work commencing.
Reassessment is essential when the ground conditions are apparent and redesign may be necessary in the light of soil conditions found.
The responsibility for establishing the soil and subsoil conditions rests with the Contractor.

NB: CARPORT & OUTBUILDING NOT SHOWN IN ELEVATIONS FOR REASONS OF CLARITY

revisions					date
drawing	drawing no.	rev.	date	scale(s)	sheet size
EXISTING FLOOR & SITE PLAN SECTION & OUTLINE ELEVATIONS	21602/102		JAN 2016	1:100	A3
	client MS. P. THATCHER				
project					
PROPOSED EXTENSION & ALTERATIONS 9 BERKELEY SQUARE, HAVANT HAMPSHIRE PO9 2RT	Jeffrey Douglas Chartered Architect  ■ 114 Havant Road ■ Hayling Island ■ Hampshire ■ PO11 0LJ ■ Tel: (023) 9246 8889 ■ E-mail: jdo@jeffreydouglas.co.uk				