



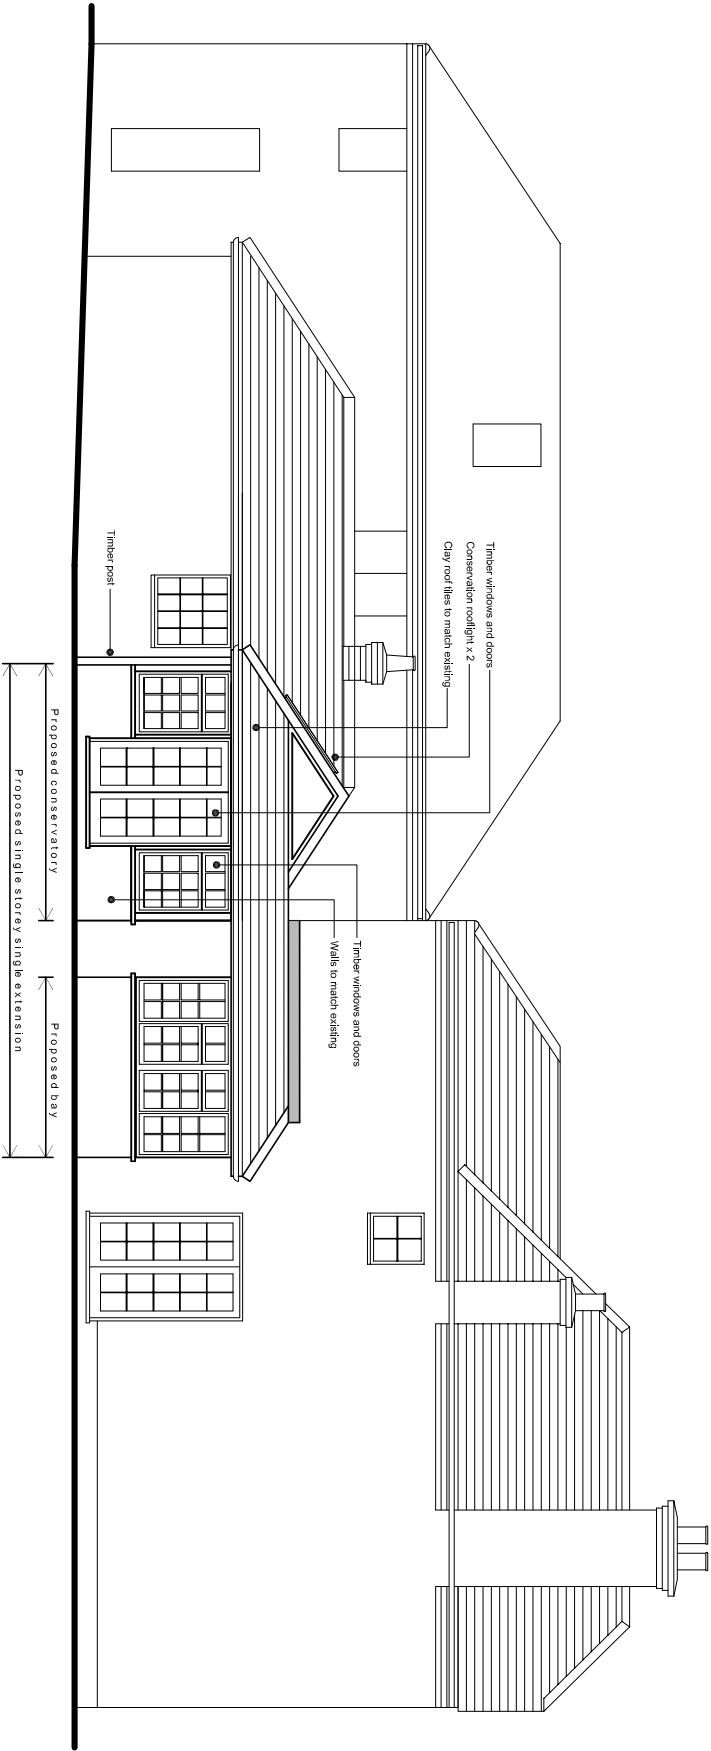


South (rear) elevations

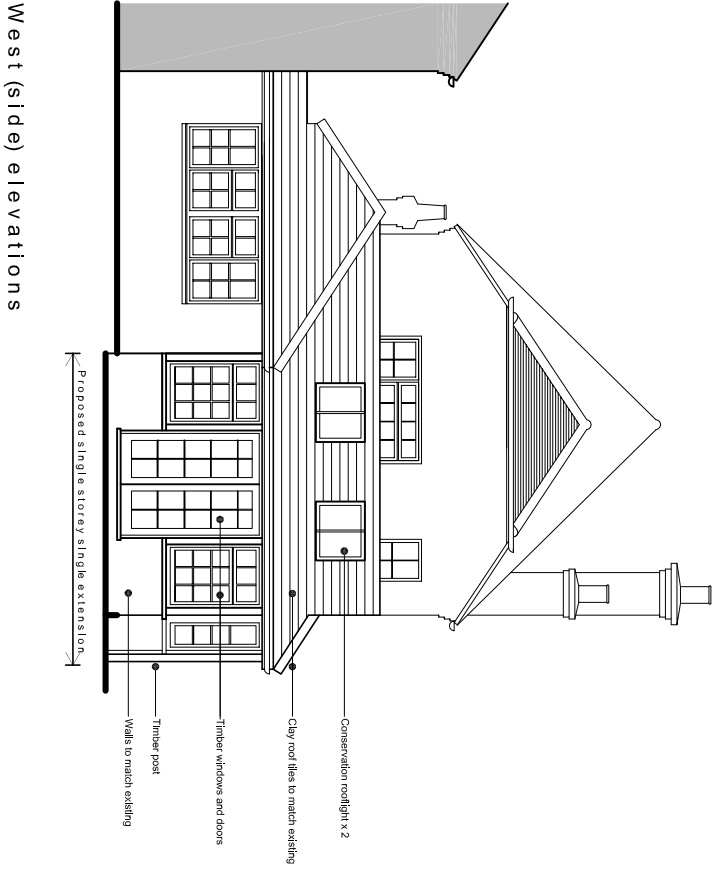


West (side) elevations

Proposed elevations scale 1:100

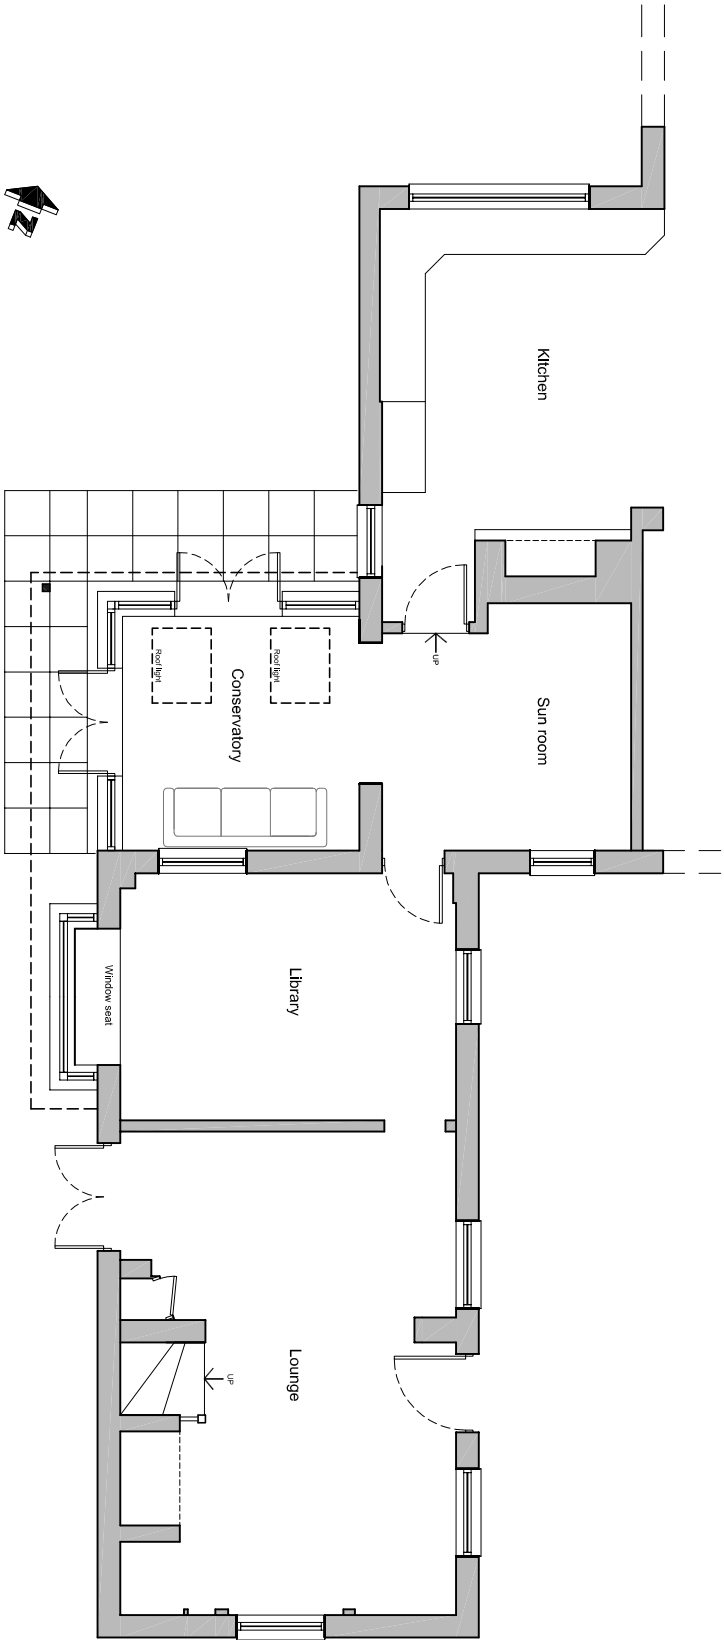


Proposed (part) ground floor plan scale 1:100

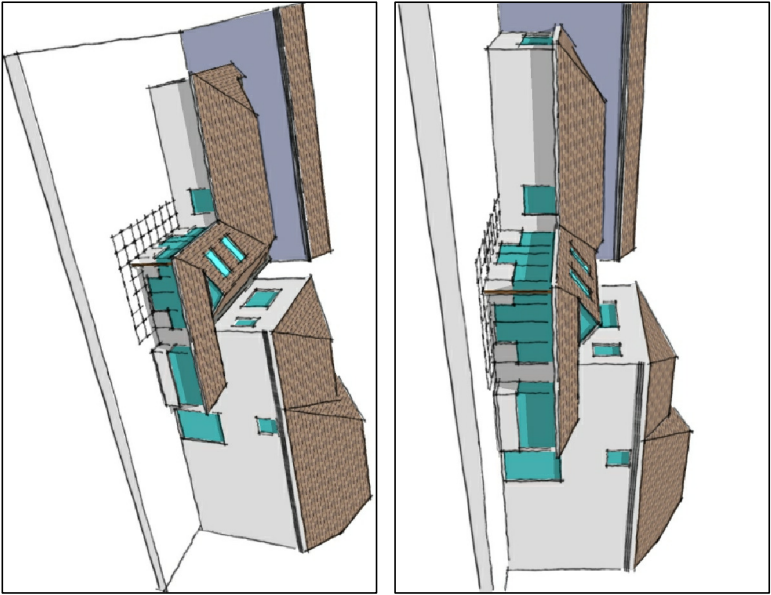

Proposed 3D views nts

NOTES:
Dimensions to be checked on site before commencing work. Any discrepancies shall be reported to the architect immediately.
Do not scale from these drawings except for planning purposes. Use figured dimensions only.
Where applicable this drawing is to be read in conjunction with other consultants' drawings.

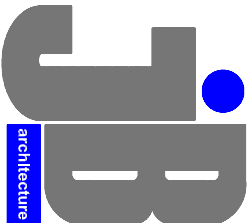

JIMMY BESSANT ARCHITECTURE
TEL: 01243 373620 M: 07769904282
E: jimmy@jb-architecture.co.uk
Web: www.jb-architecture.co.uk

For
MRS V STAUFFER
Project
**PROPOSED ALTERATIONS
AT GOOSEBERRY COTTAGE
LUMLEY PATH
EMSWORTH, PO10 7BP**

Title			
PROPOSED (part) GROUND FLOOR PLAN & ELEVATIONS & INDICATIVE 3D VIEWS			
Date	Drawn	Scale	Checked
JAN 2016	JB	1:100 @ A3	-
Job Number	Revision	Drawing Number	Revision
PL7015	49		