




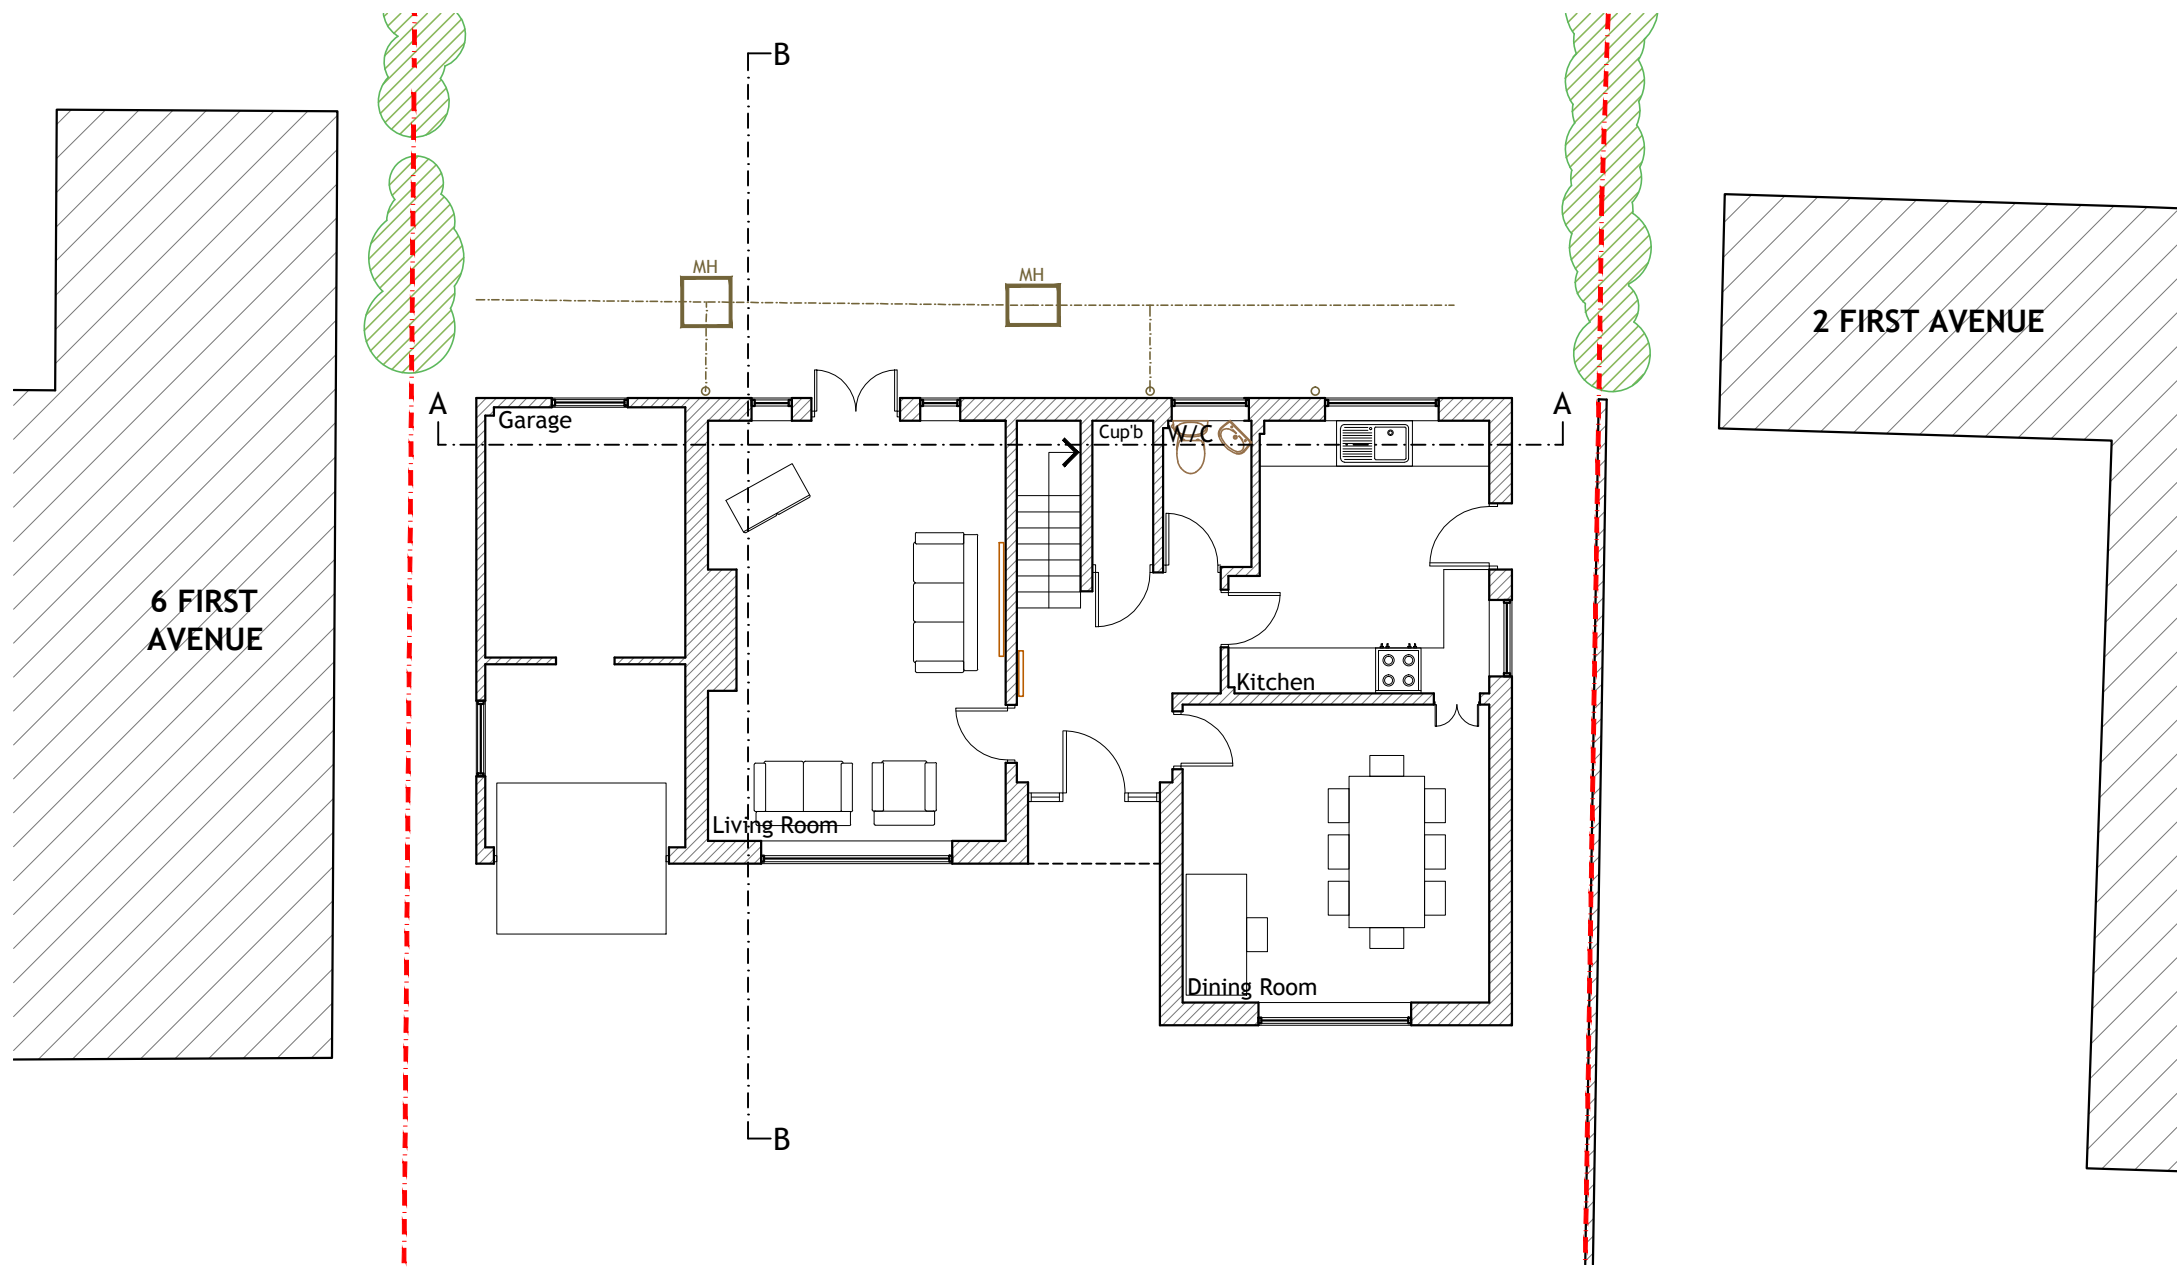


GROUND FLOOR
1.100

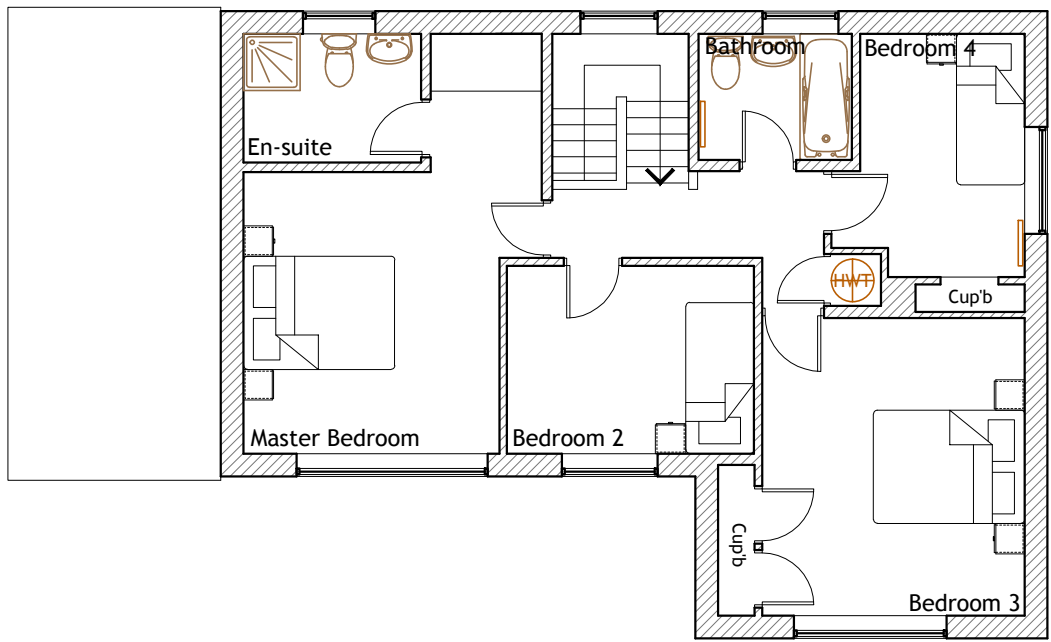

FIRST FLOOR
1.100

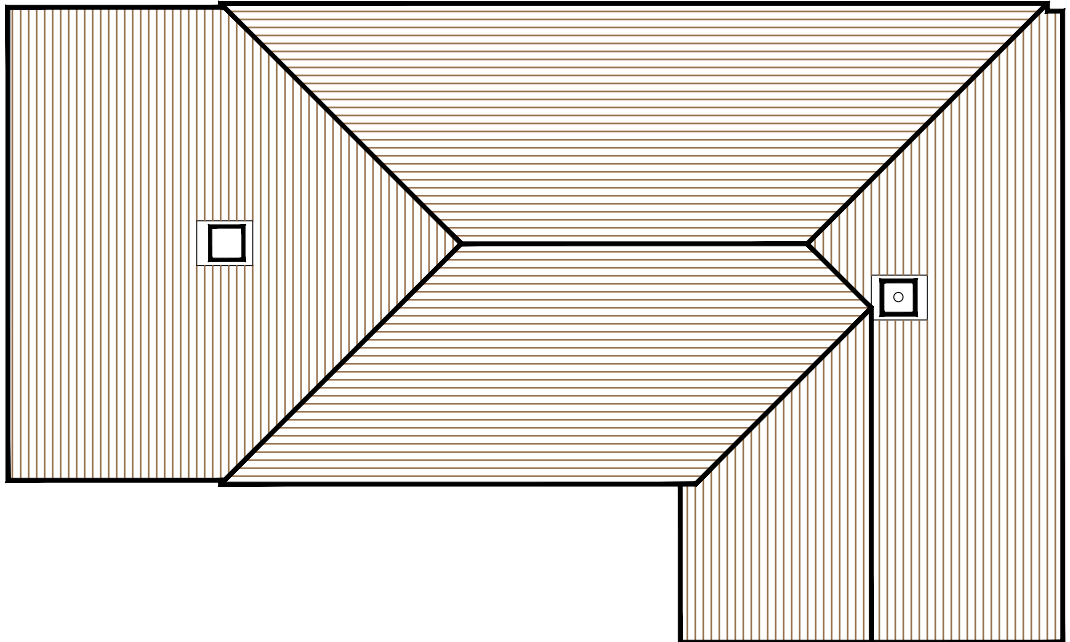


ROOF PLAN
1.100

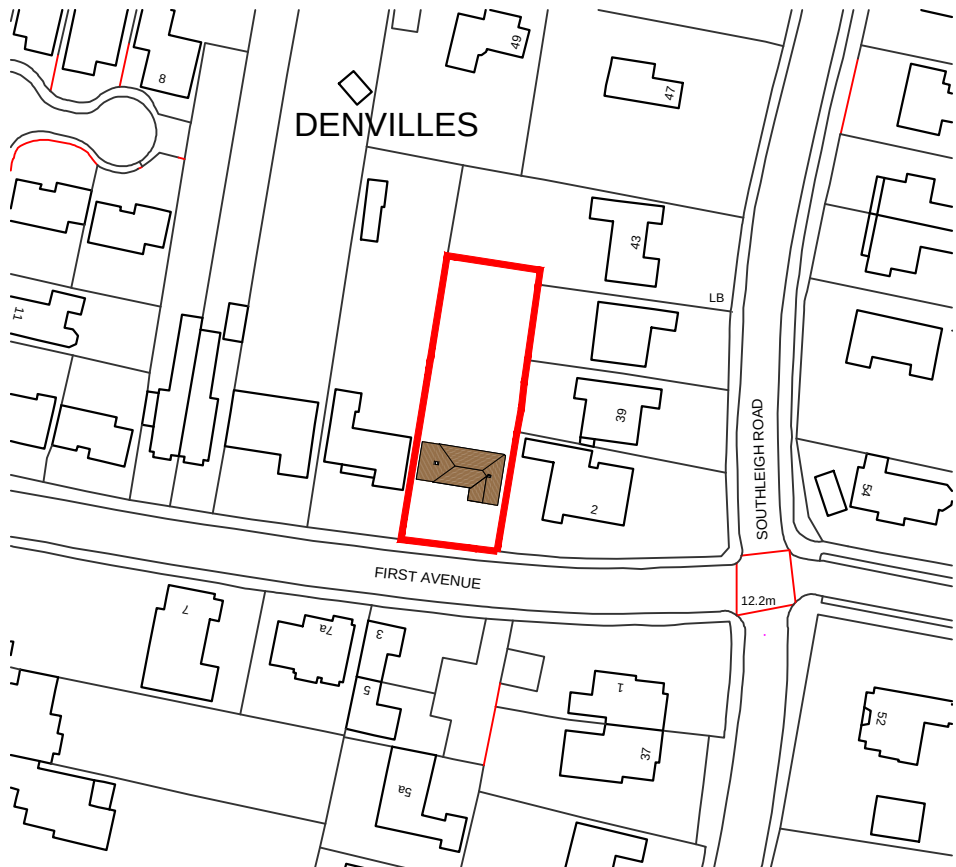


Ordnance Survey, (c) Crown Copyright 2015.
All rights reserved. Licence number 100022432

SITE LOCATION PLAN
1.1250

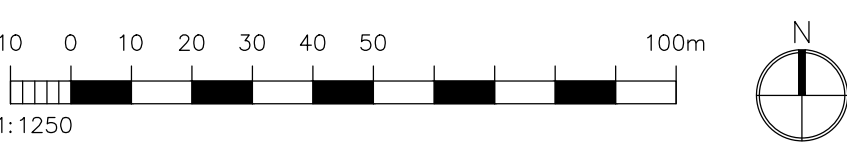


FRONT ELEVATION
(South) 1.100

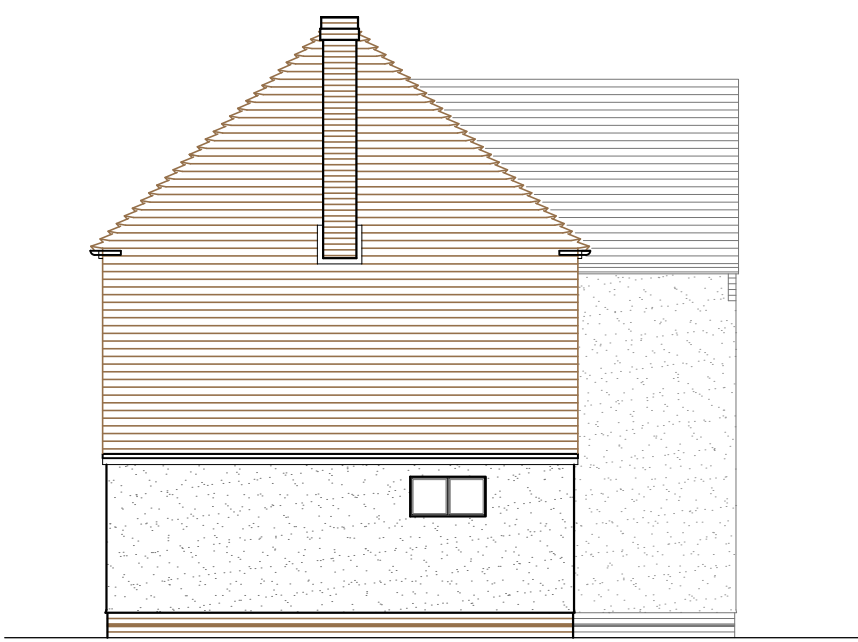


SIDE ELEVATION
(West) 1.100



SIDE ELEVATION
(East) 1.100

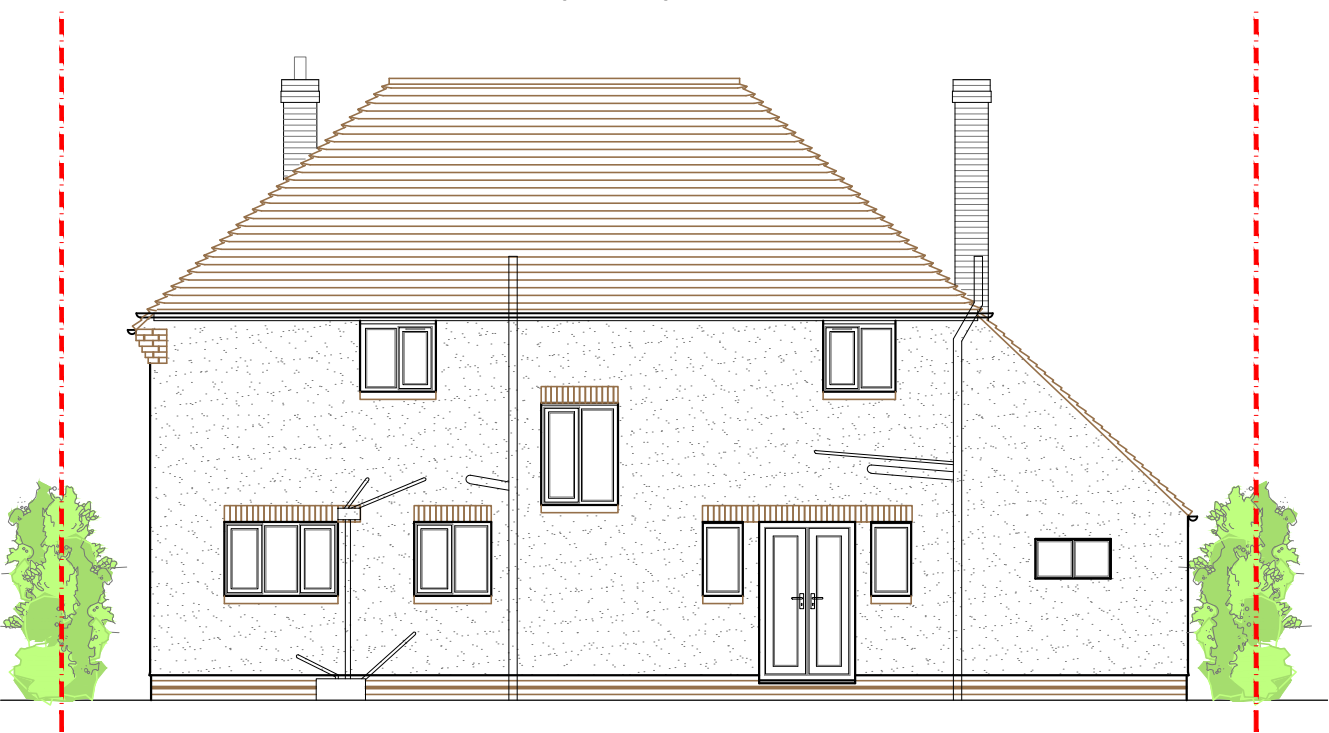



REAR ELEVATION
(North) 1.100

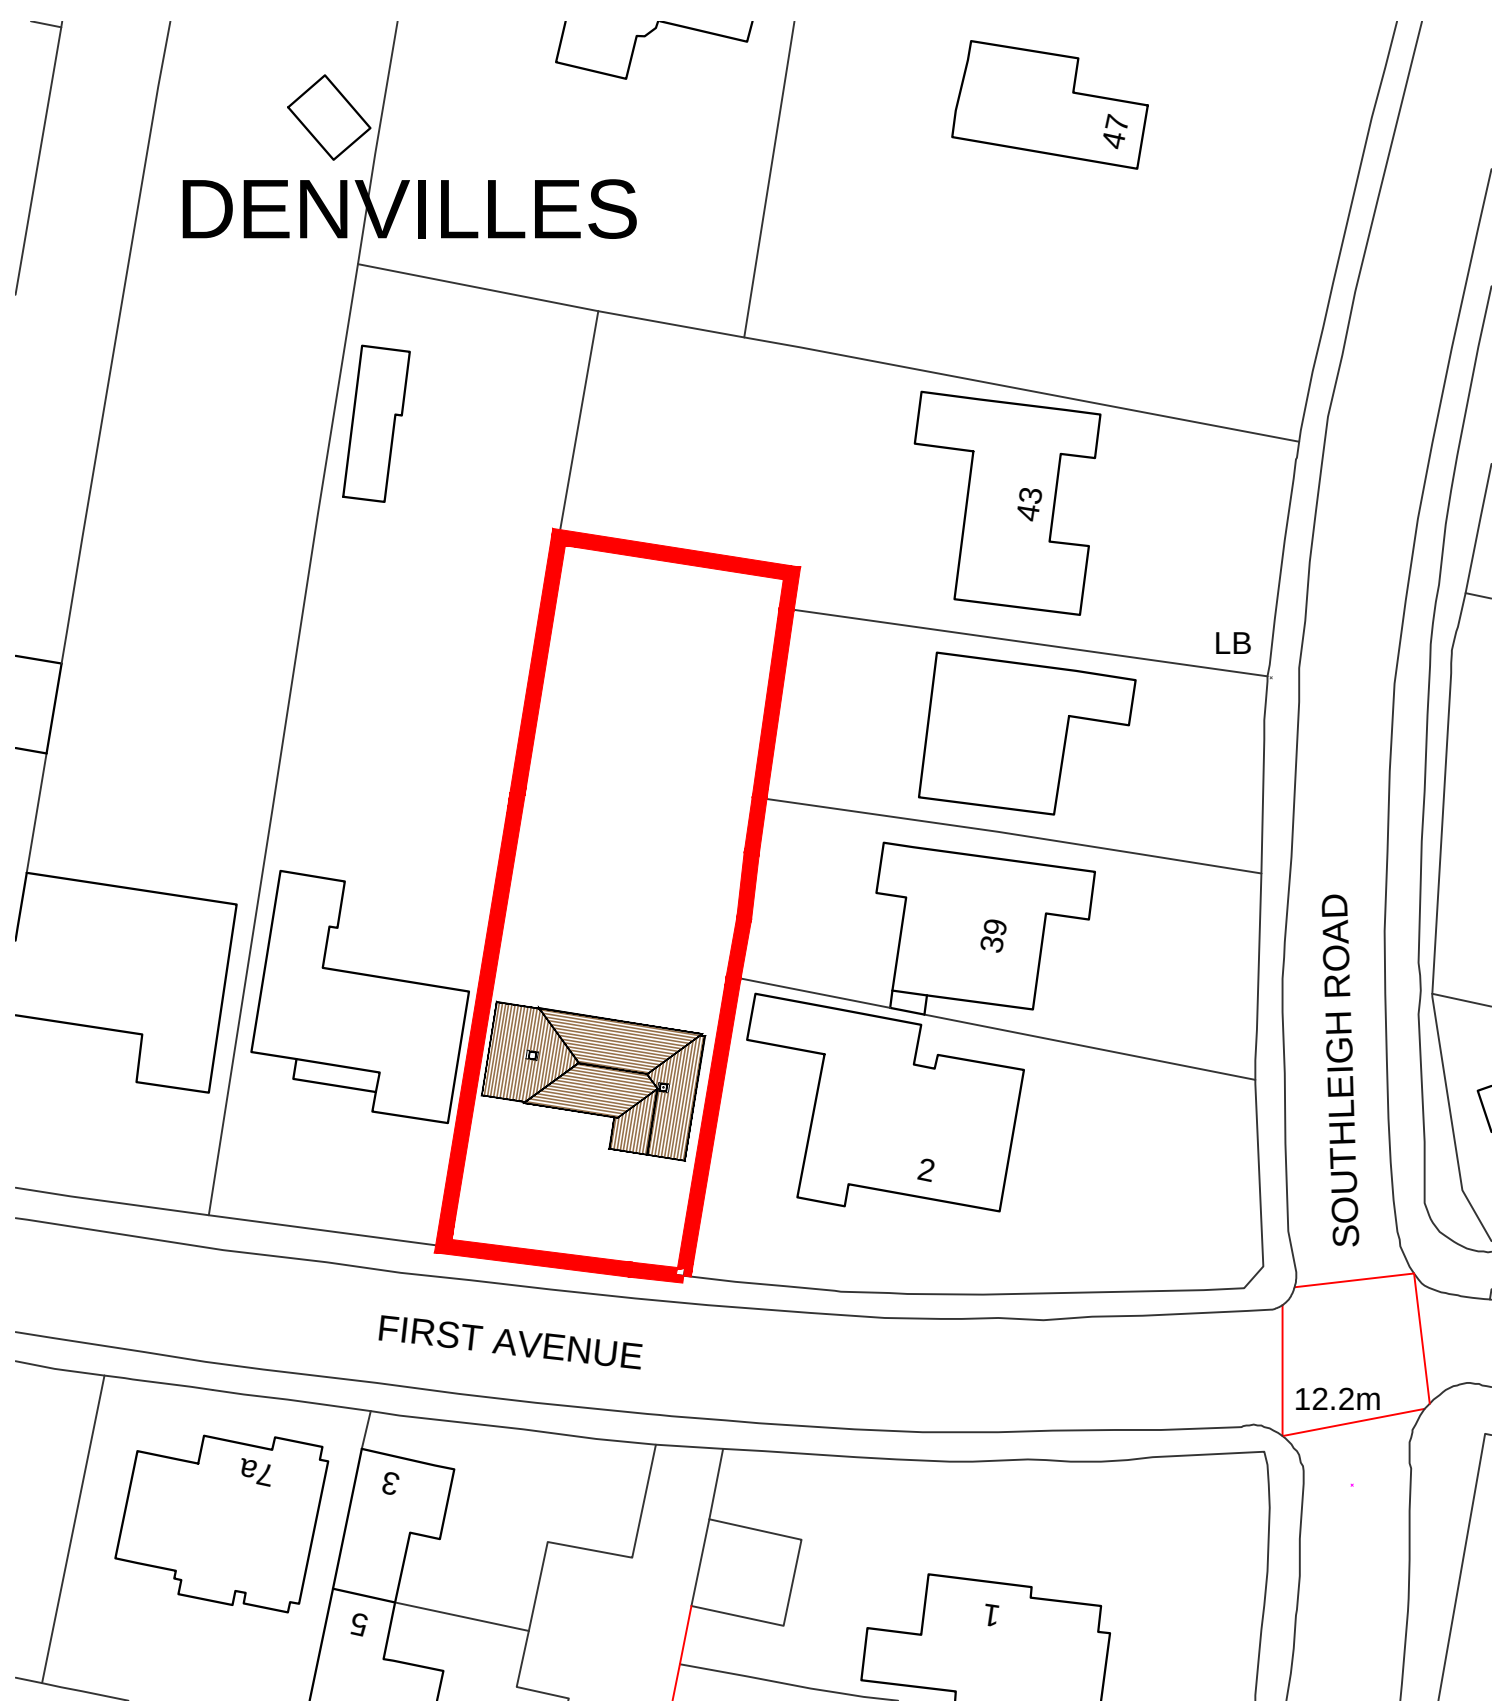



Ordnance Survey, (c) Crown Copyright 2015. All rights reserved.
Licence number 100022432

BLOCK PLAN

1.500

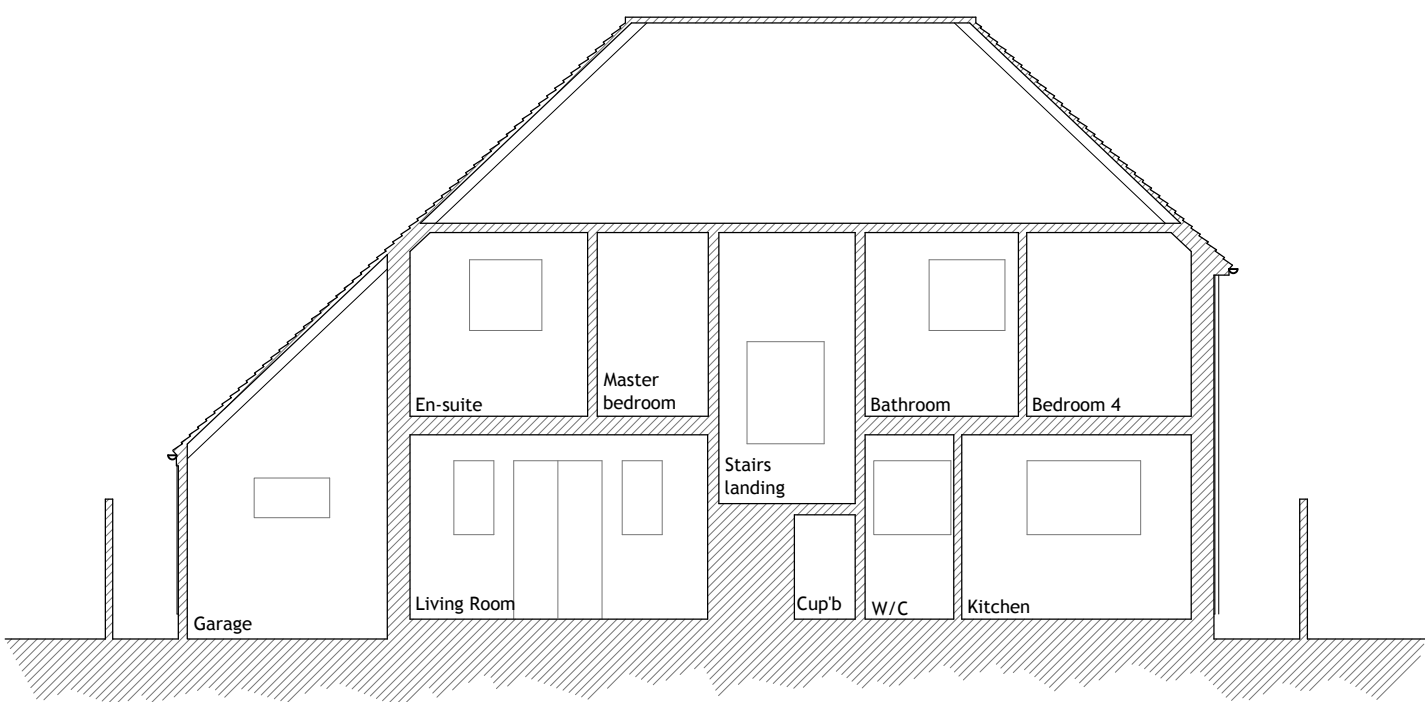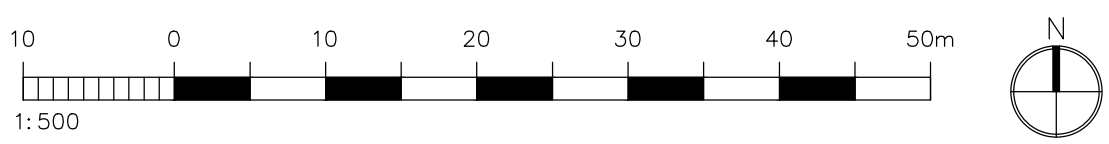

SECTION A-A
1.100

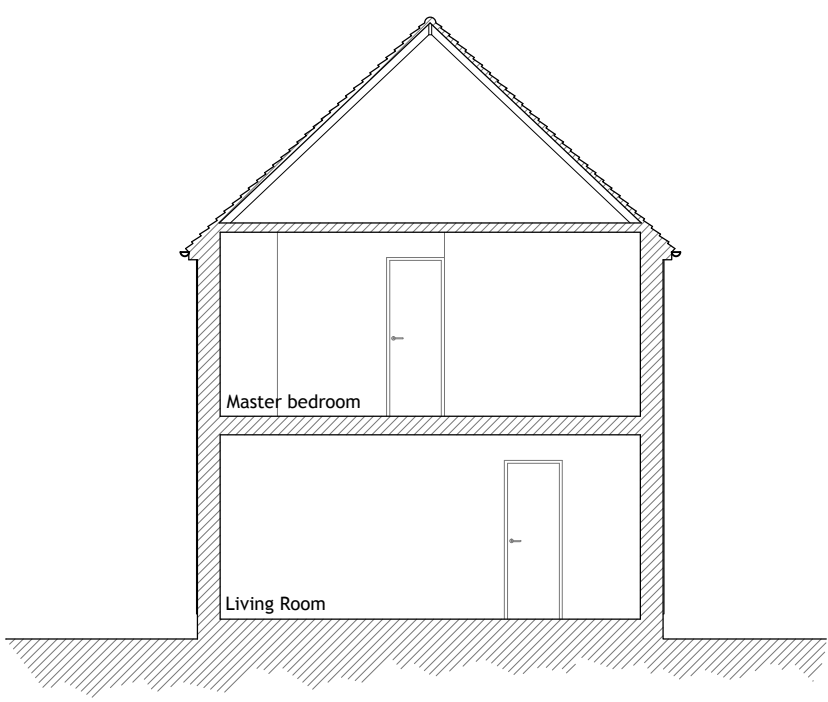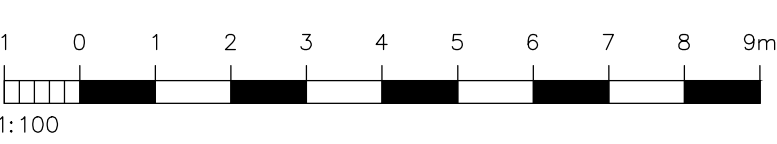

SECTION B-B
1.100

NOTES:
Dimensions to be checked on site before commencing work.
Any discrepancies shall be reported to the architect immediately.
Do not scale from these drawings except for planning purposes.
Use figured dimensions only.
Where applicable this drawing is to be read in conjunction with other consultants' drawings.
All drawings to be read in conjunction with specification and all other drawings including structural engineer and mechanical and electrical drawings / specification

REV	DATE	AMENDMENT	DRAWN



Helyer Davies Architects Ltd
1 The Old Flour Mill,
Emsworth, PO10 7BT
01243 370 715
www.hdarchitects.co.uk mail@hdarchitects.co.uk

CLIENT
Mr J JFreire

PROJECT
4 First Avenue Havant Hampshire PO9 2QN

DRAWING	SCALE
Existing - Plans Elevations Sections A-A & B-B	as noted @A1

DATE	June 2015	DRAWN	TW
DRAWING NUMBER	15021-01	REVISION	-