




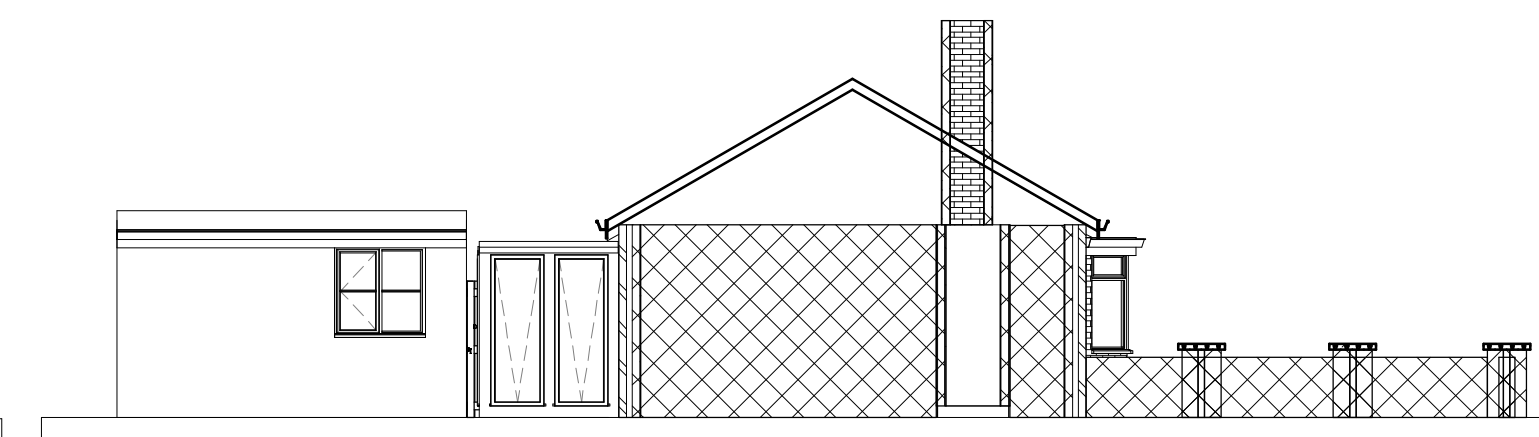


West Elevation Scale 1:100 at A1

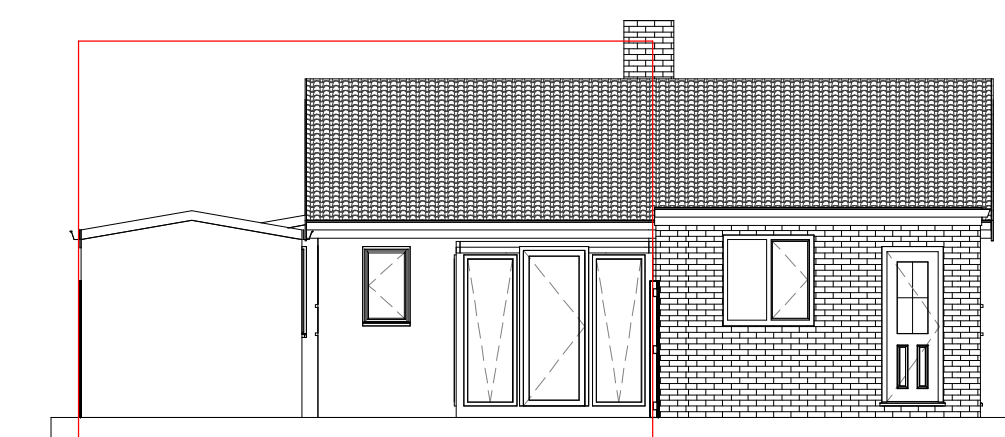

North Elevation Scale 1:100
at A1

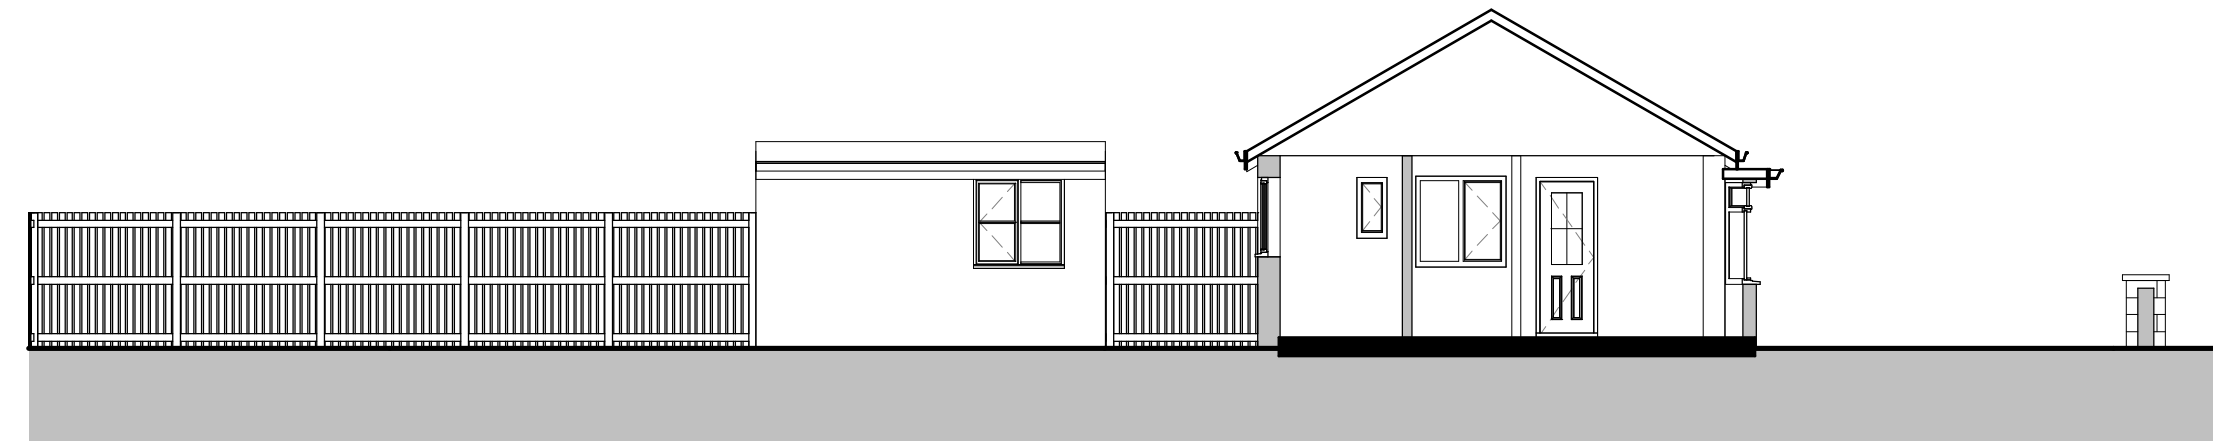

North South Site Section Scale 1:100 at A1

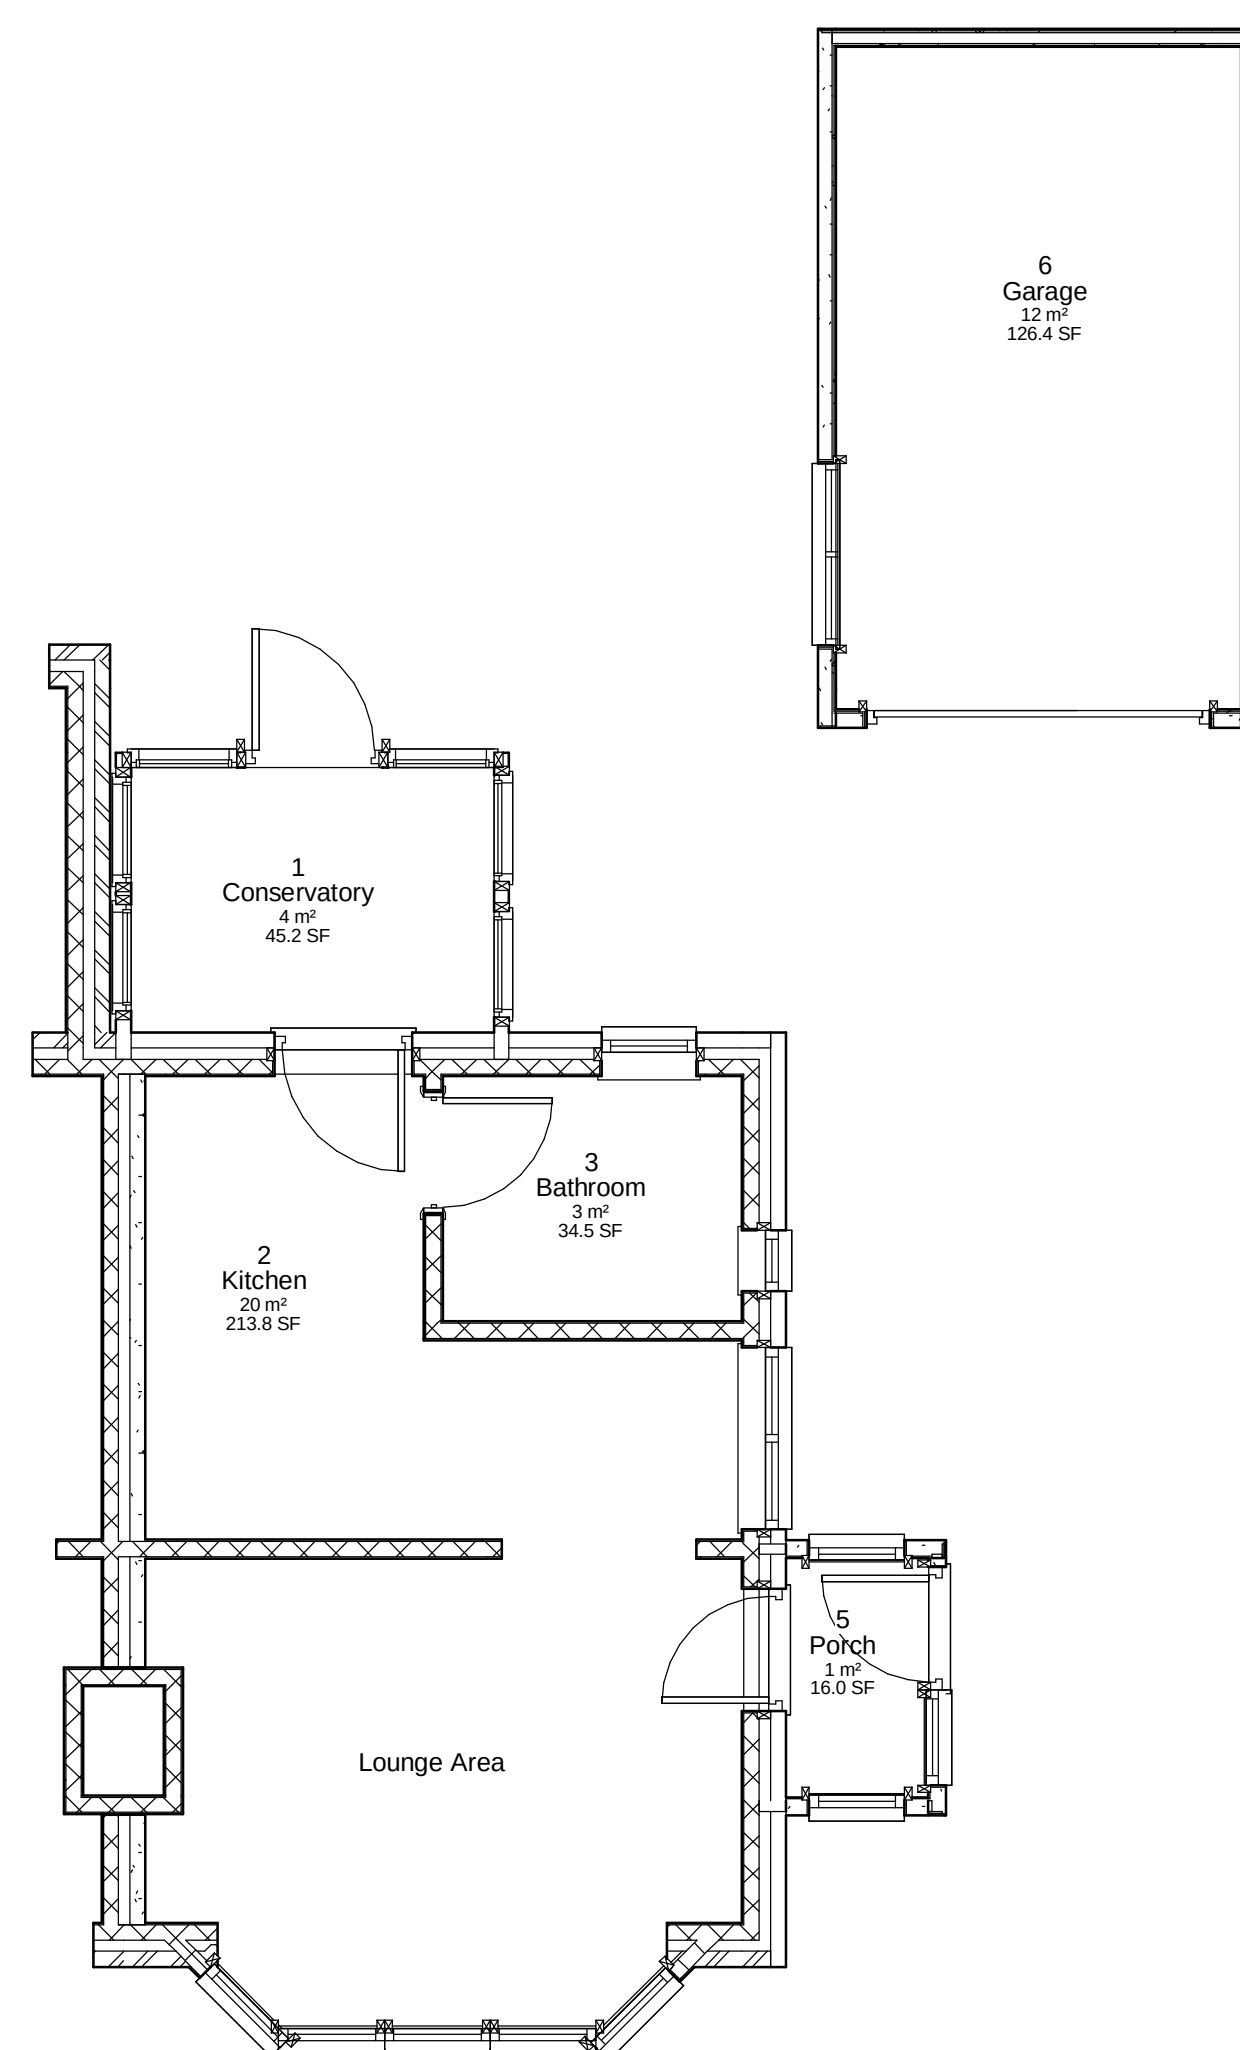

Ground Floor Plan Scale 1:50 at A1

This site is flat hence no level survey has been provided


This site does not fall in a flood risk area hence no flood risk assesment has been provided

This proposal has no impact on trees hence a tree survey has not been provided

This site currently has one parking space and a garage

The boundaries are made up of 1.8m timber panel fences and a brick wall 1m high to the front elevation no changes to the boundaries are proposed

See seperate OS map for Location Plan

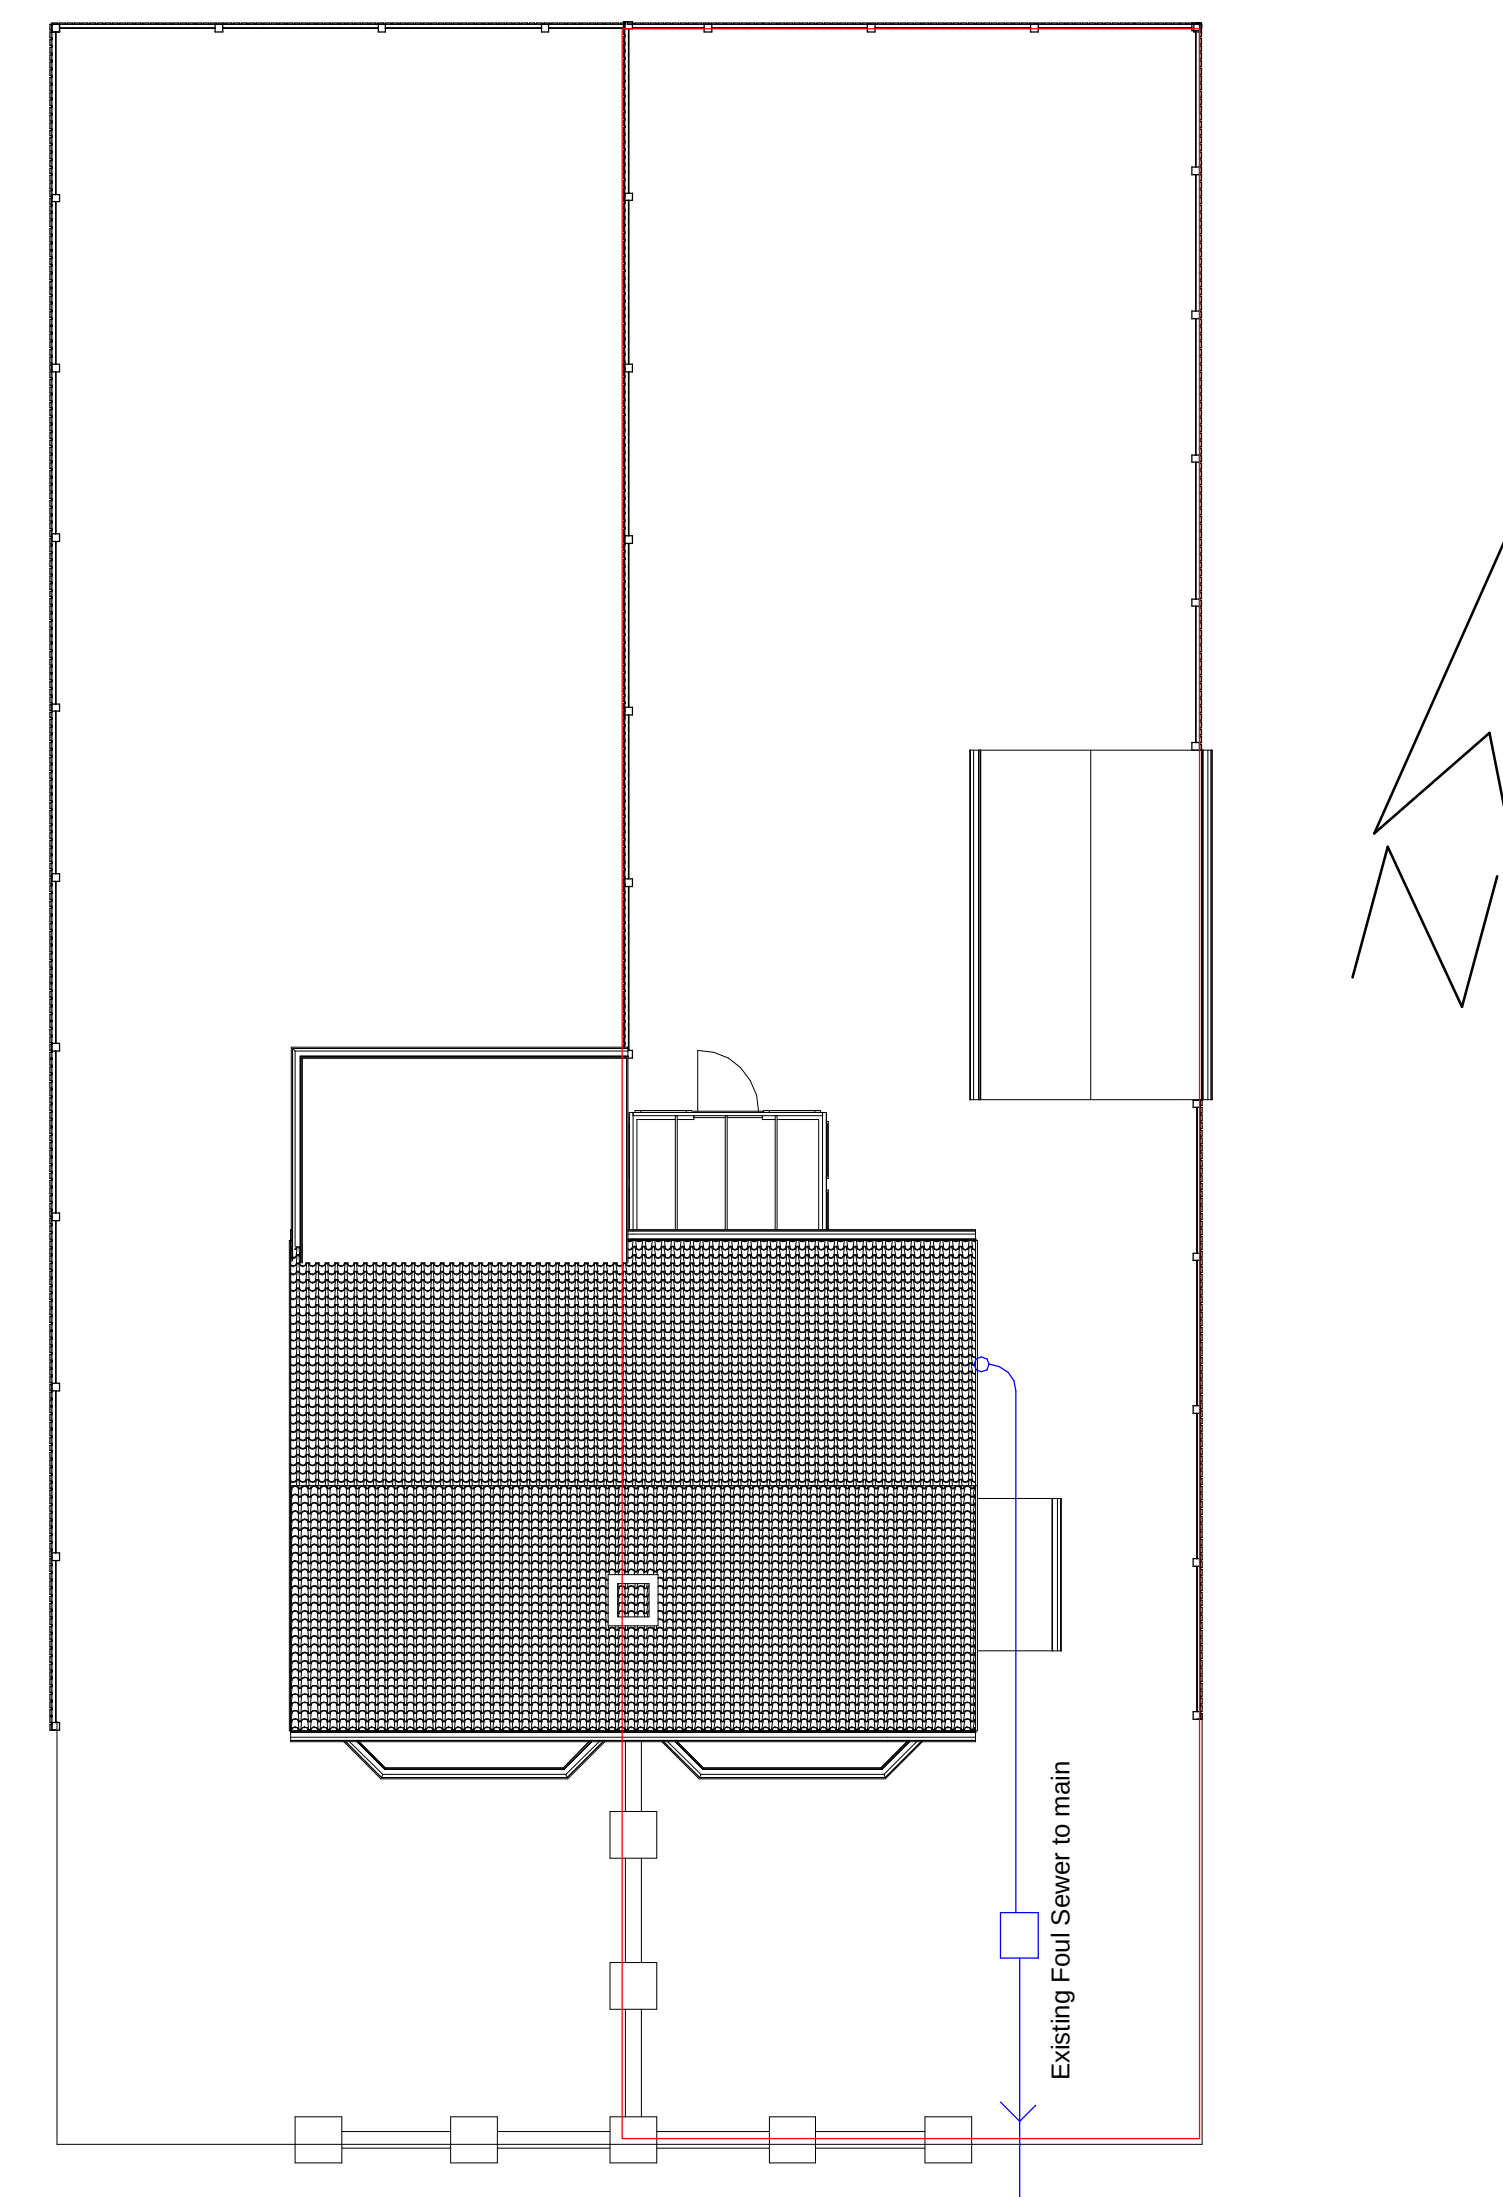

Site / Block Plan Scale 1:100 at A1

www.ijma.co.uk

These drawings are for planning and building regulation purposes only and are not for construction. All dimensions should be checked on site before work commences

These Drawings are the property of IJ Murray Associates (part of Clanfield Media Ltd) and should not be reproduced or used in any way without the permission of a Director of Clanfield Media Ltd

[illegible]

Mr Stapley
60 Sea Front Est
Hayling Island

Project number	Project Number
Date	Issue Date
Drawn by	Author
Checked by	Checker

A101

Scale	As indicated
-------	--------------