




Proposed West Elevation

1 : 100



Proposed North Elevation

1 : 100

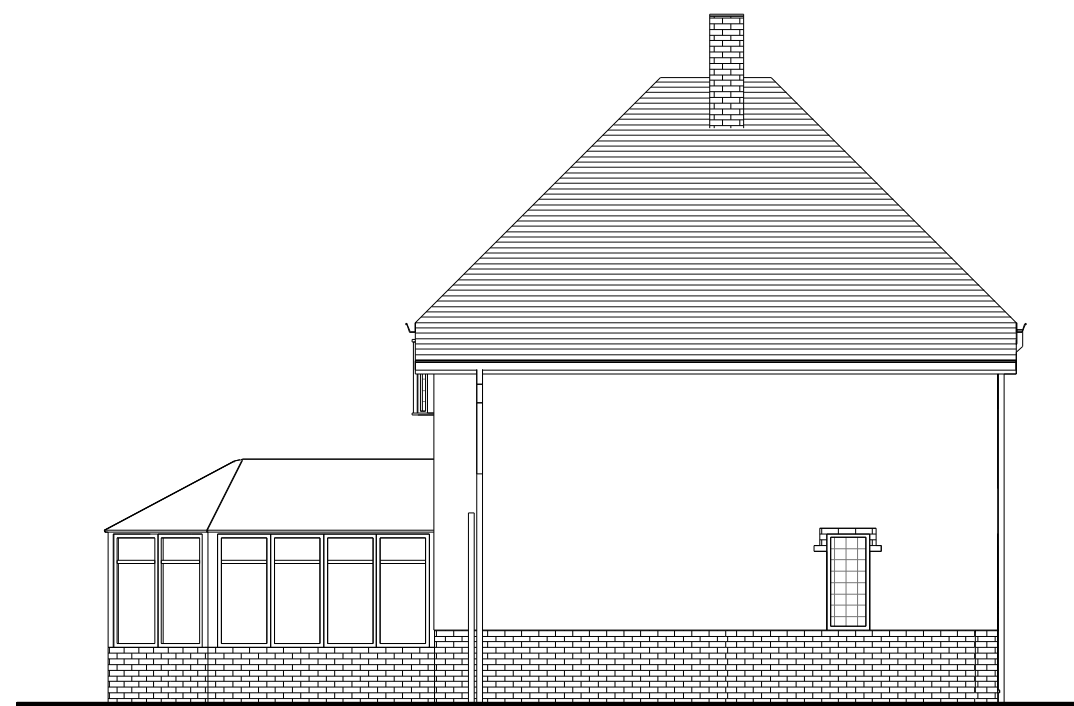

Proposed East Elevation

1 : 100



Proposed South Elevation

1 : 100



www.yourhomeplans.co.uk

Tel: 0800 6127 664 Your Home Plans



These drawings are for approval purposes. Materials and products should not be ordered based on dimensions of drawings as errors may occur along existing building lines. All measurements and supporting elements are to be checked on site. Any differences to be checked with designer.

Mr & Mrs Dhillon
29 Webb Lane
Hayling Island
Hampshire
PO11 9JE

Proposed Elevations

Project number 29WEB-16 REVB

Date 30th September 2016

Drawn by JG

Checked by Checker

A102

Scale 1 : 100