




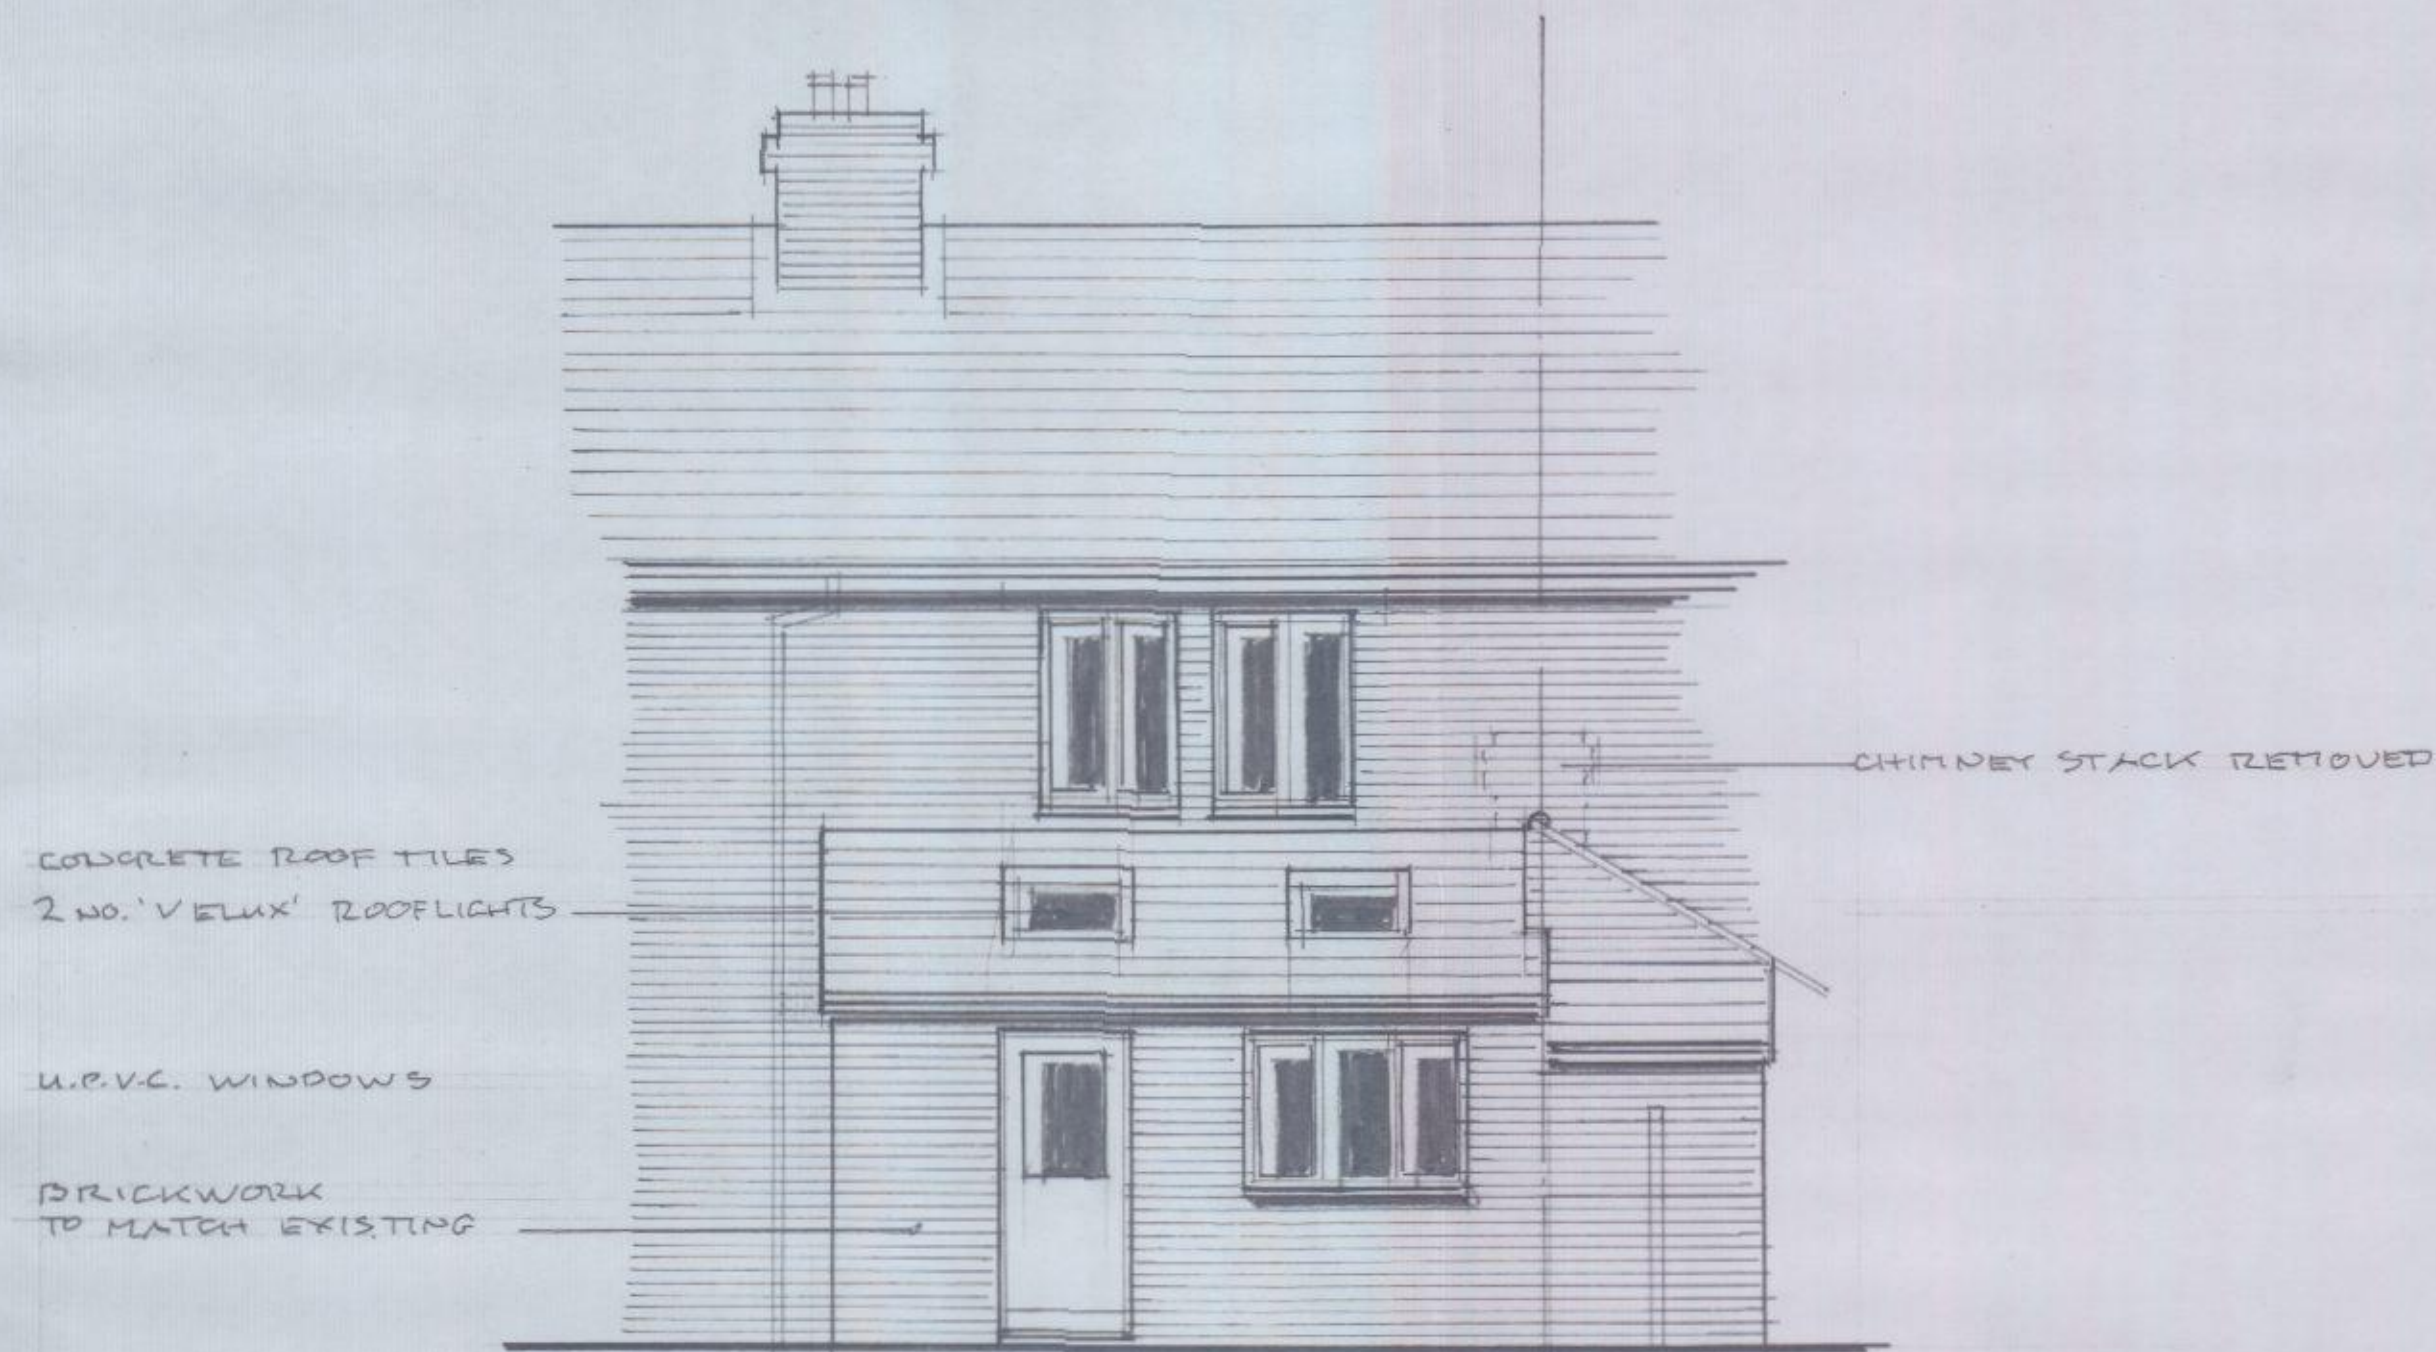


REAR ELEVATION

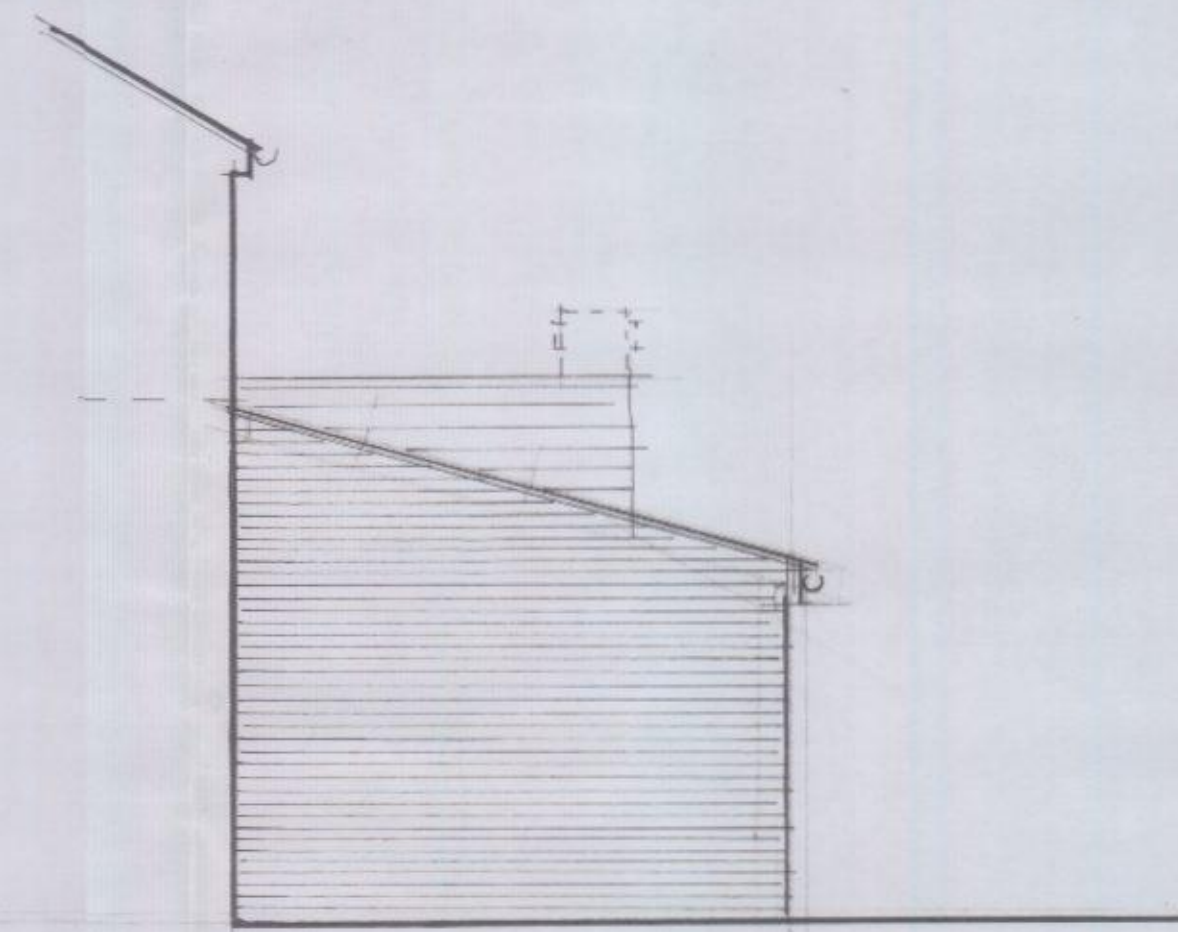

SIDE ELEVATION

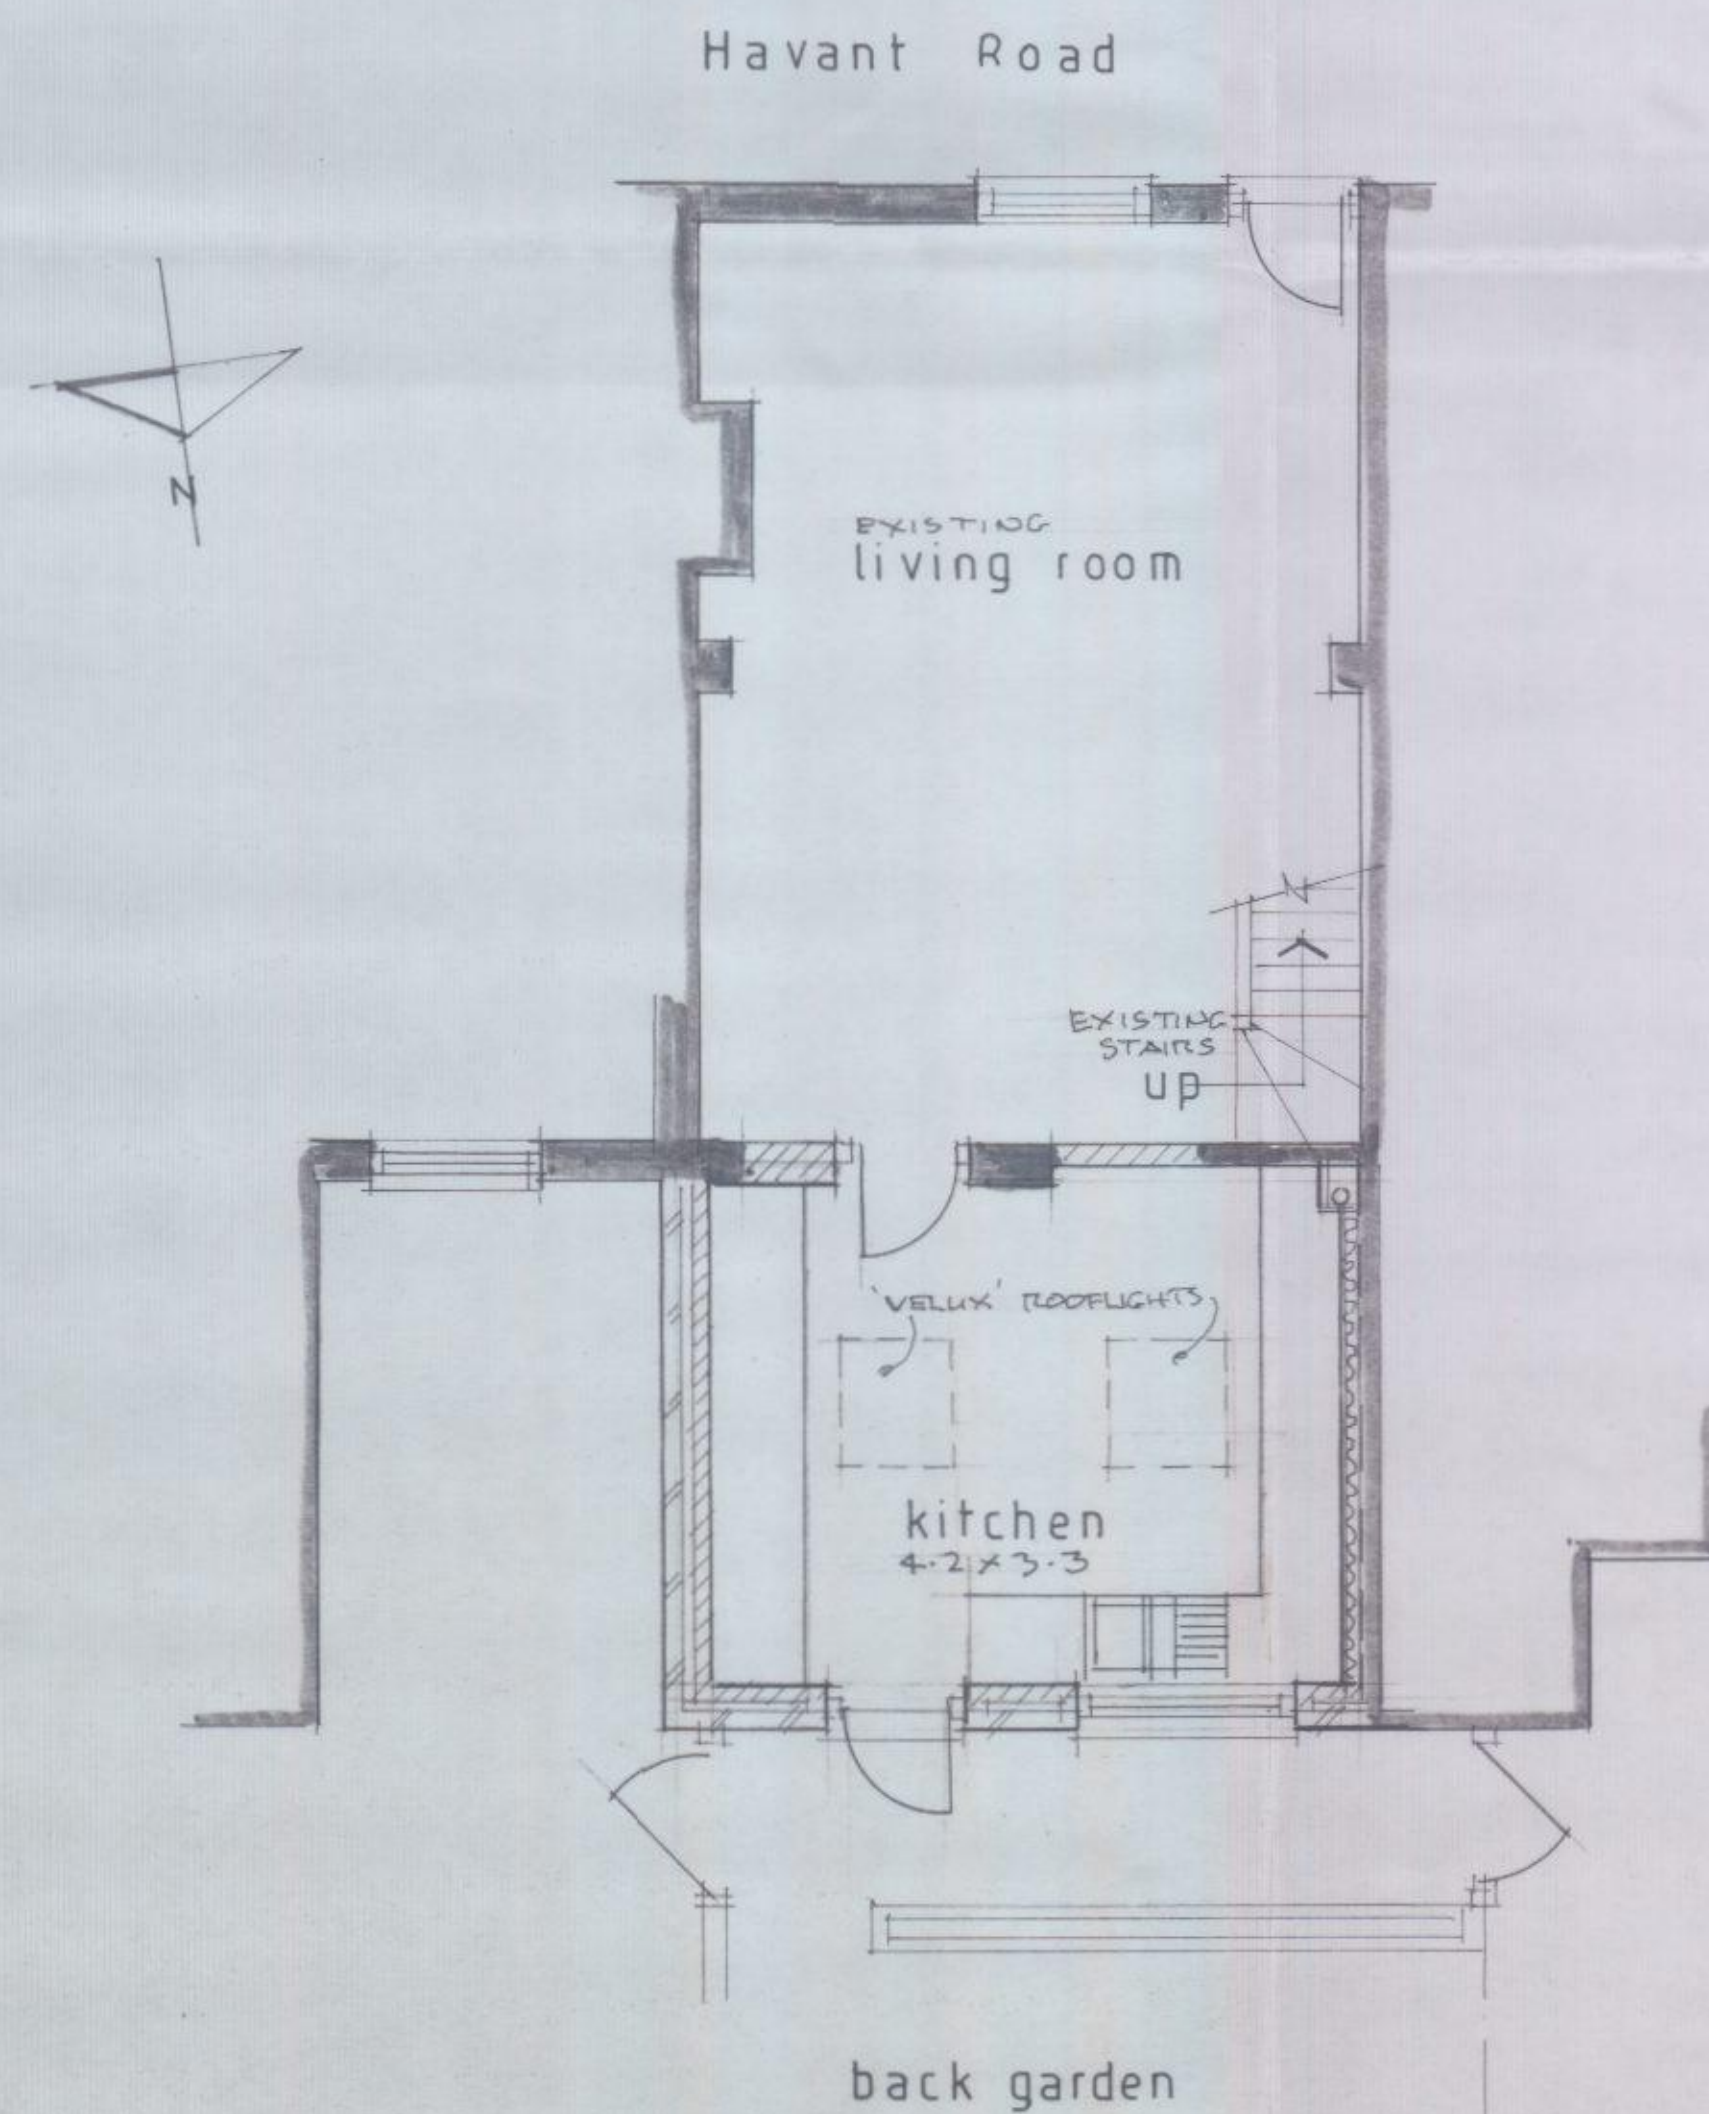

GROUND FLOOR PLAN 1:50

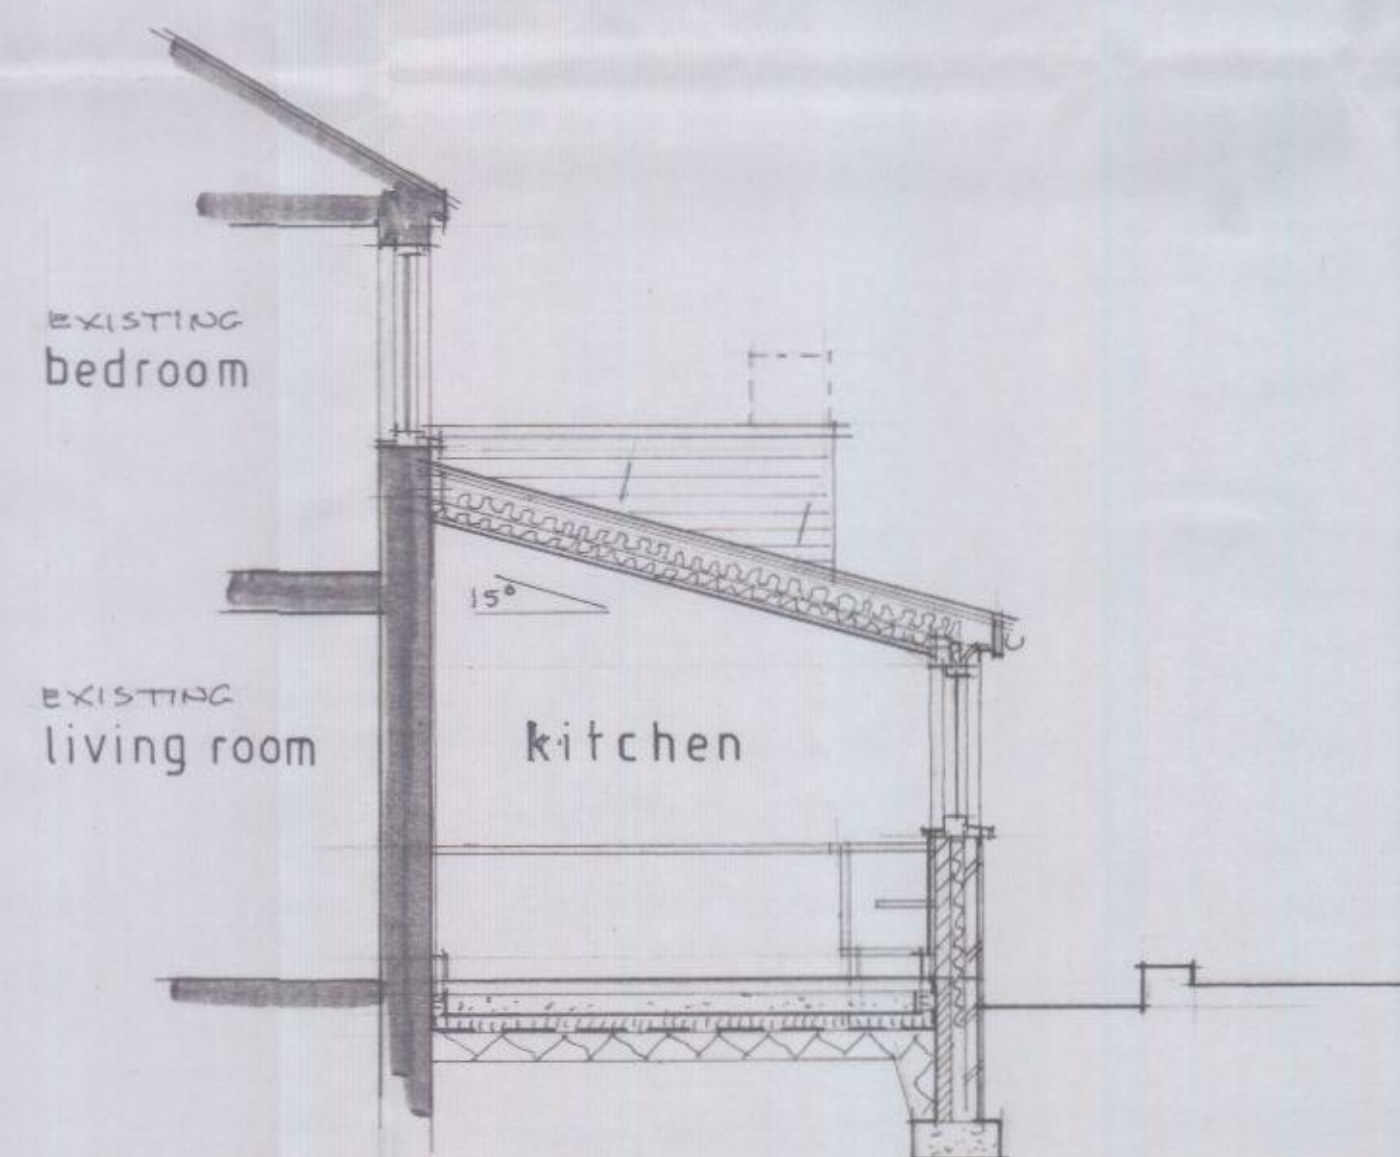

SECTION

HAVANT BOROUGH
COUNCIL
07 OCT 2015
RECEIVED

No. Revisions: Date:

O'NEILL
ARCHITECTURAL SERVICES
16 Grosvenor Road, Donnington,
Chichester, West Sussex. PO198RX.
Telephone: (01243) 531333

Client:
Mr. & Mrs. N. SLADE

Project:
PROPOSED EXTENSION,
13 HAVANT ROAD,
EMSWORTH

Drawing:
DESIGN PROPOSALS

Drawn by:
P.O. O'NEILL Date:
MARCH, 2015

Scale/s
1:50

Dwg no.
1509/02 Rev.