




1 Northney Road - PROPOSED (Plans & Block Plan)

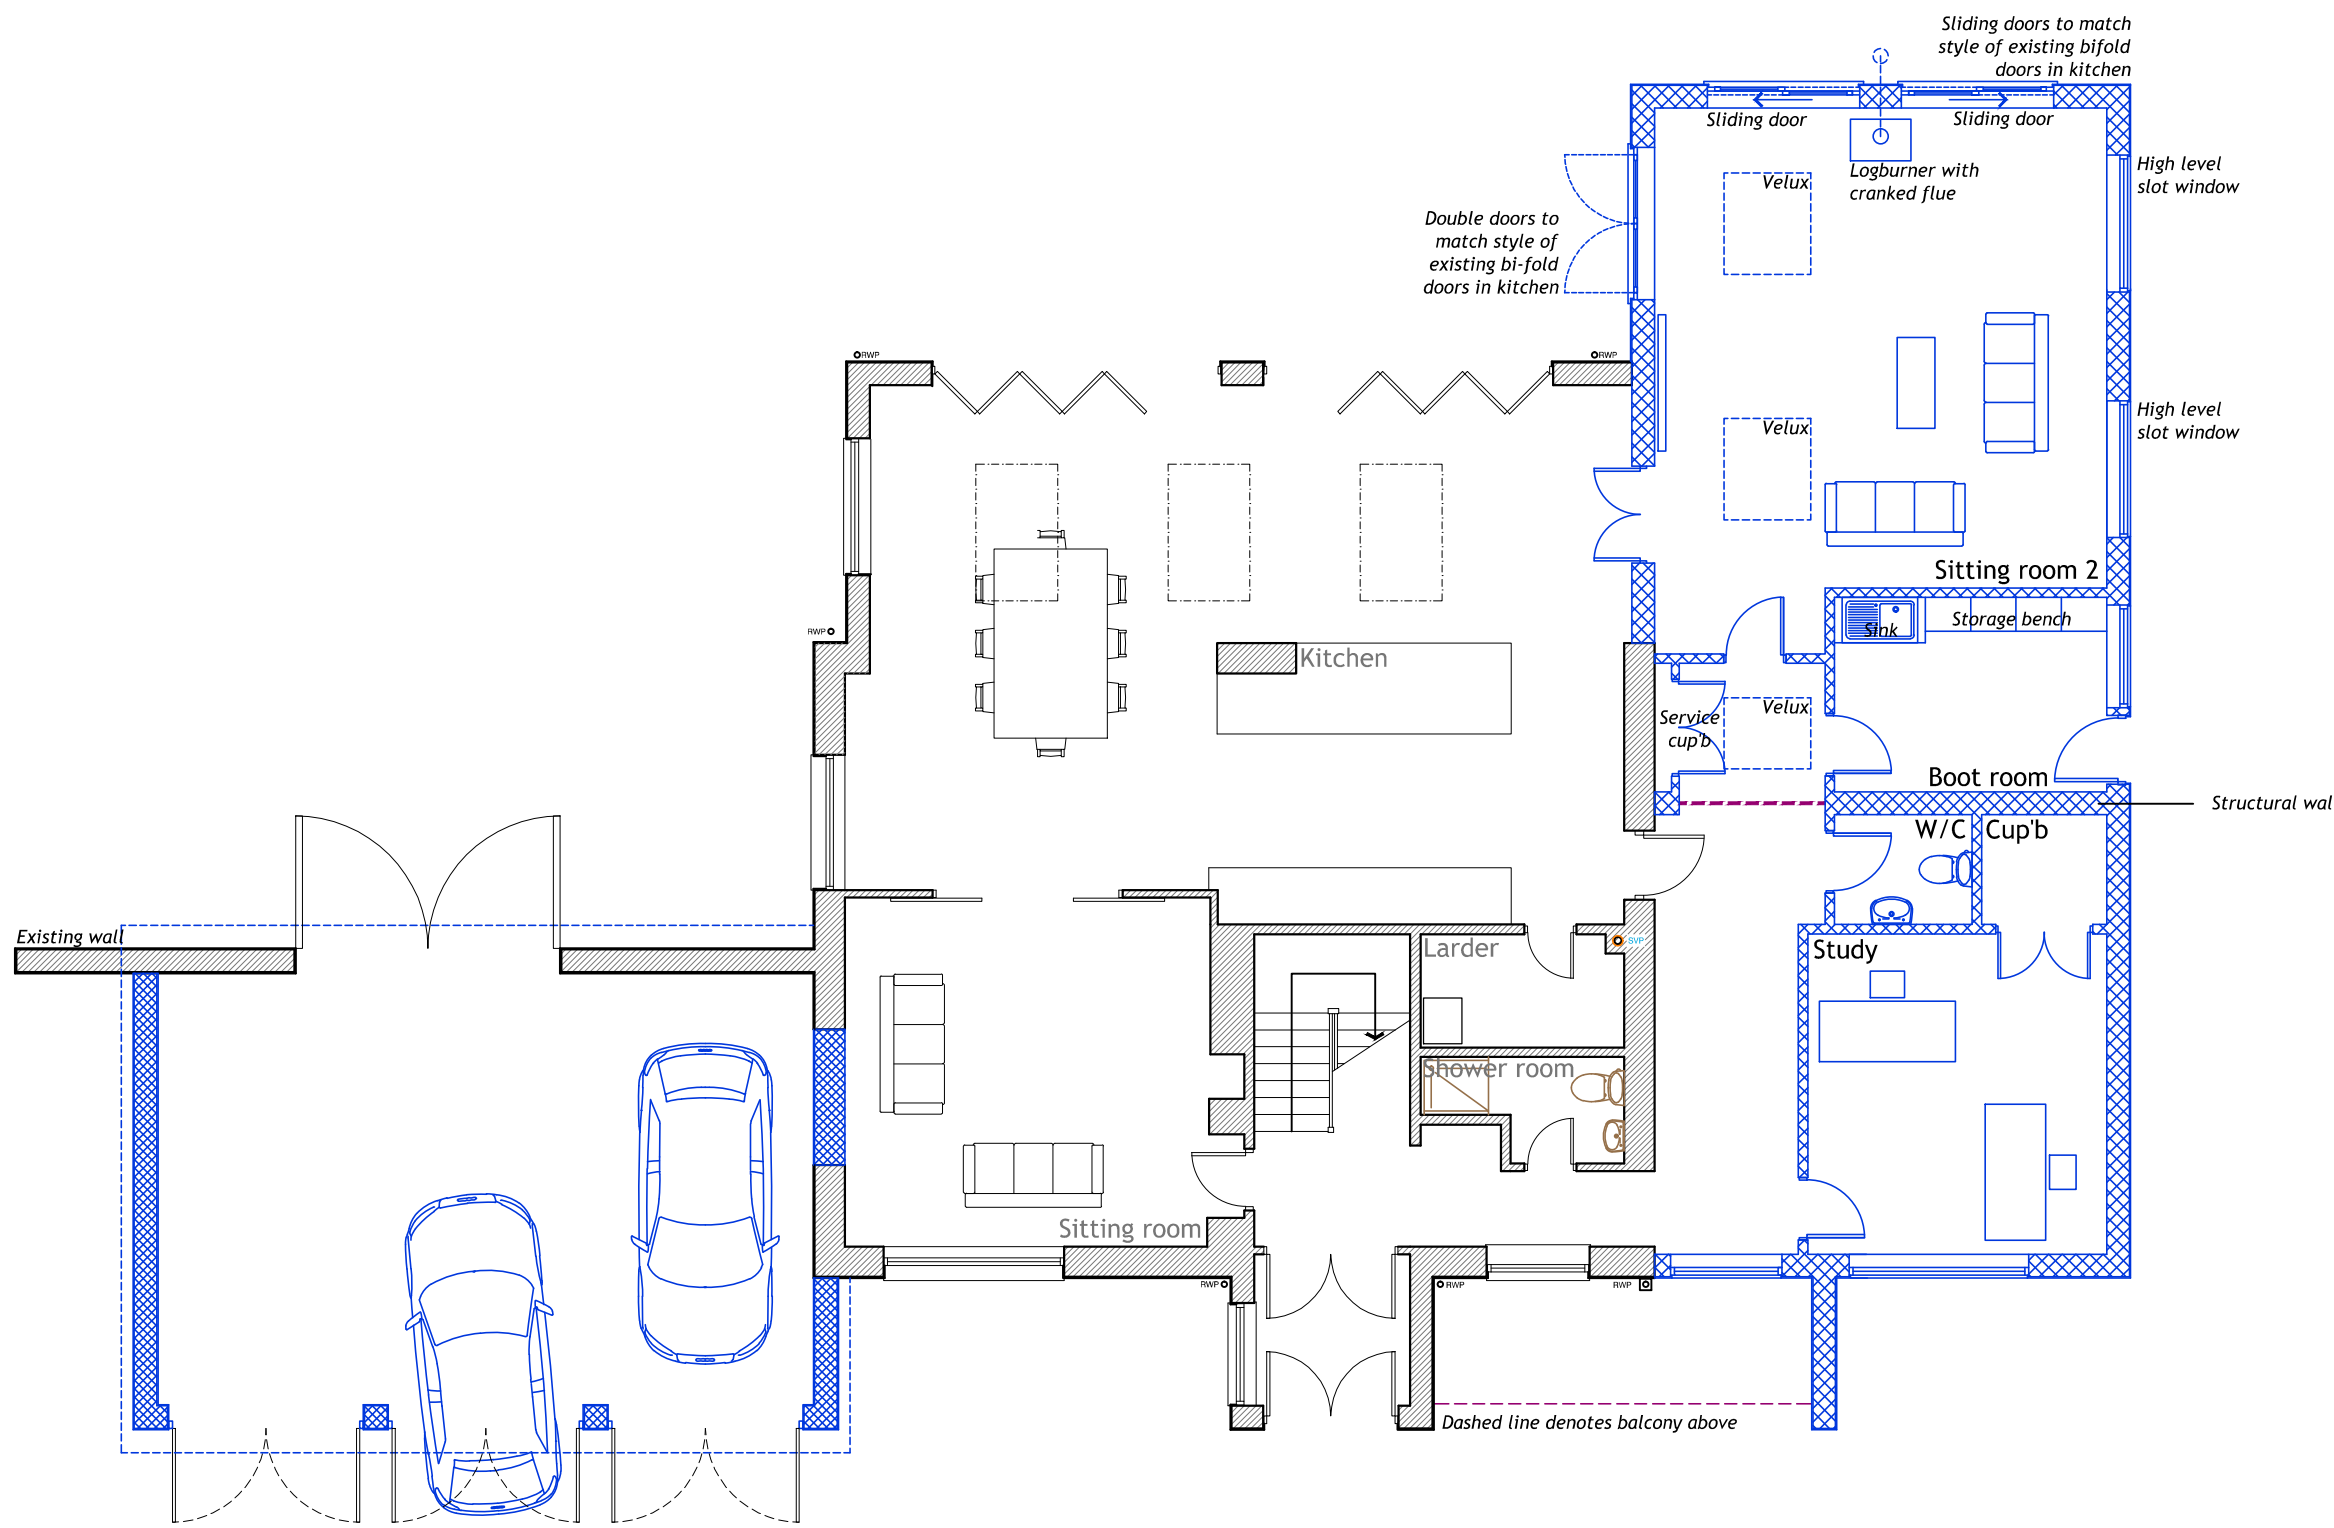

GROUND FLOOR PLAN
1.100

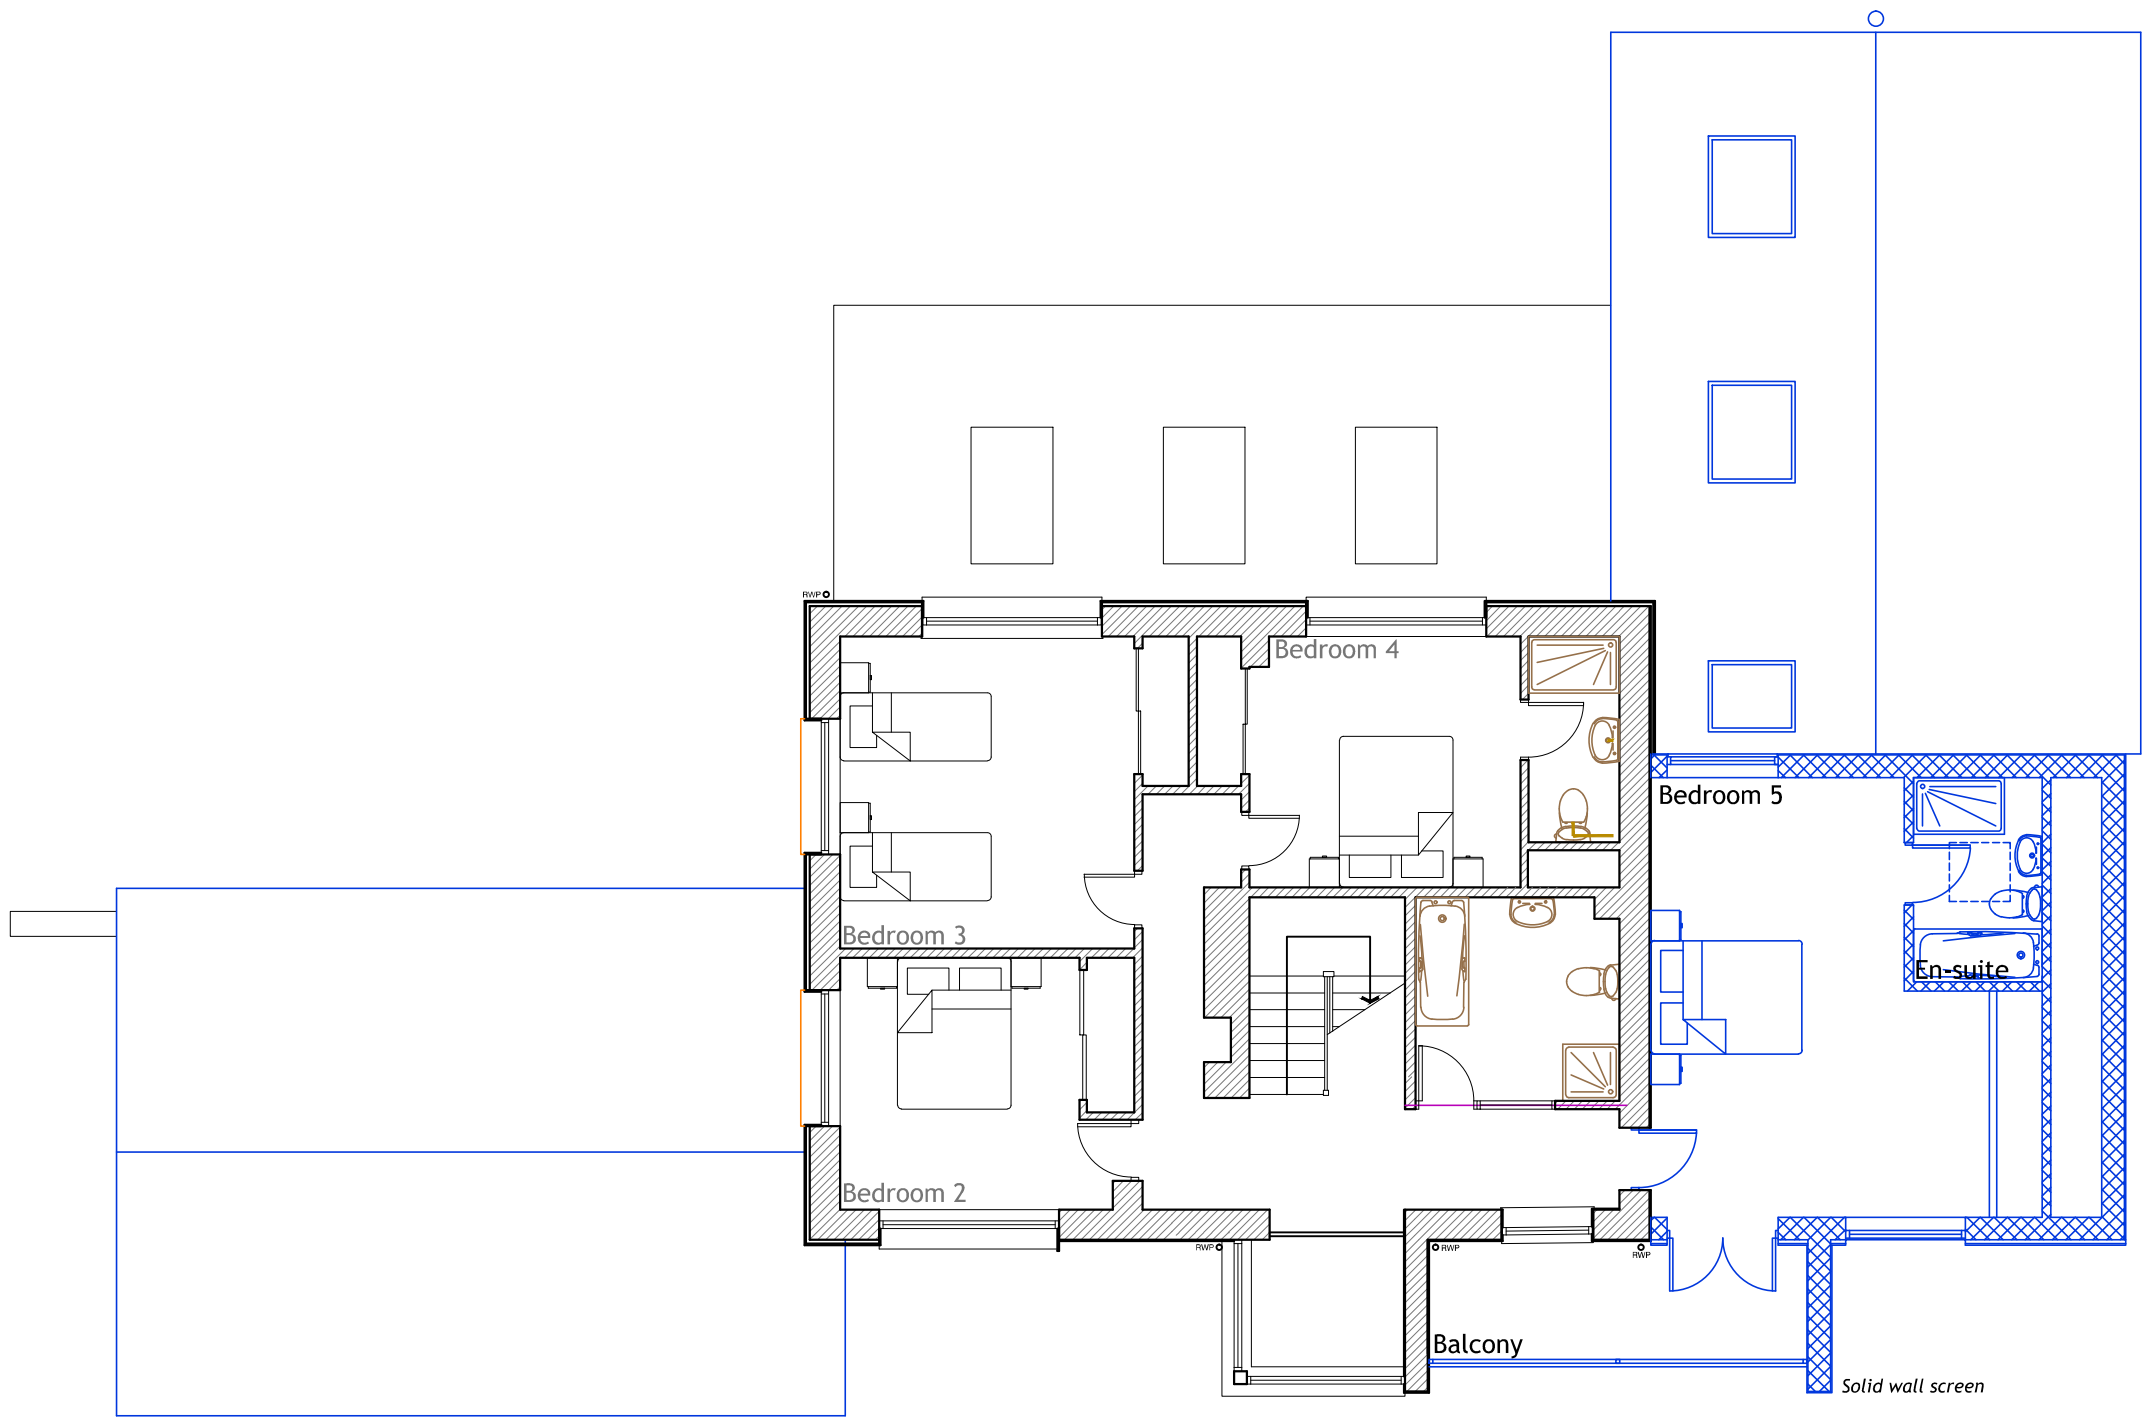

FIRST FLOOR PLAN
1.100

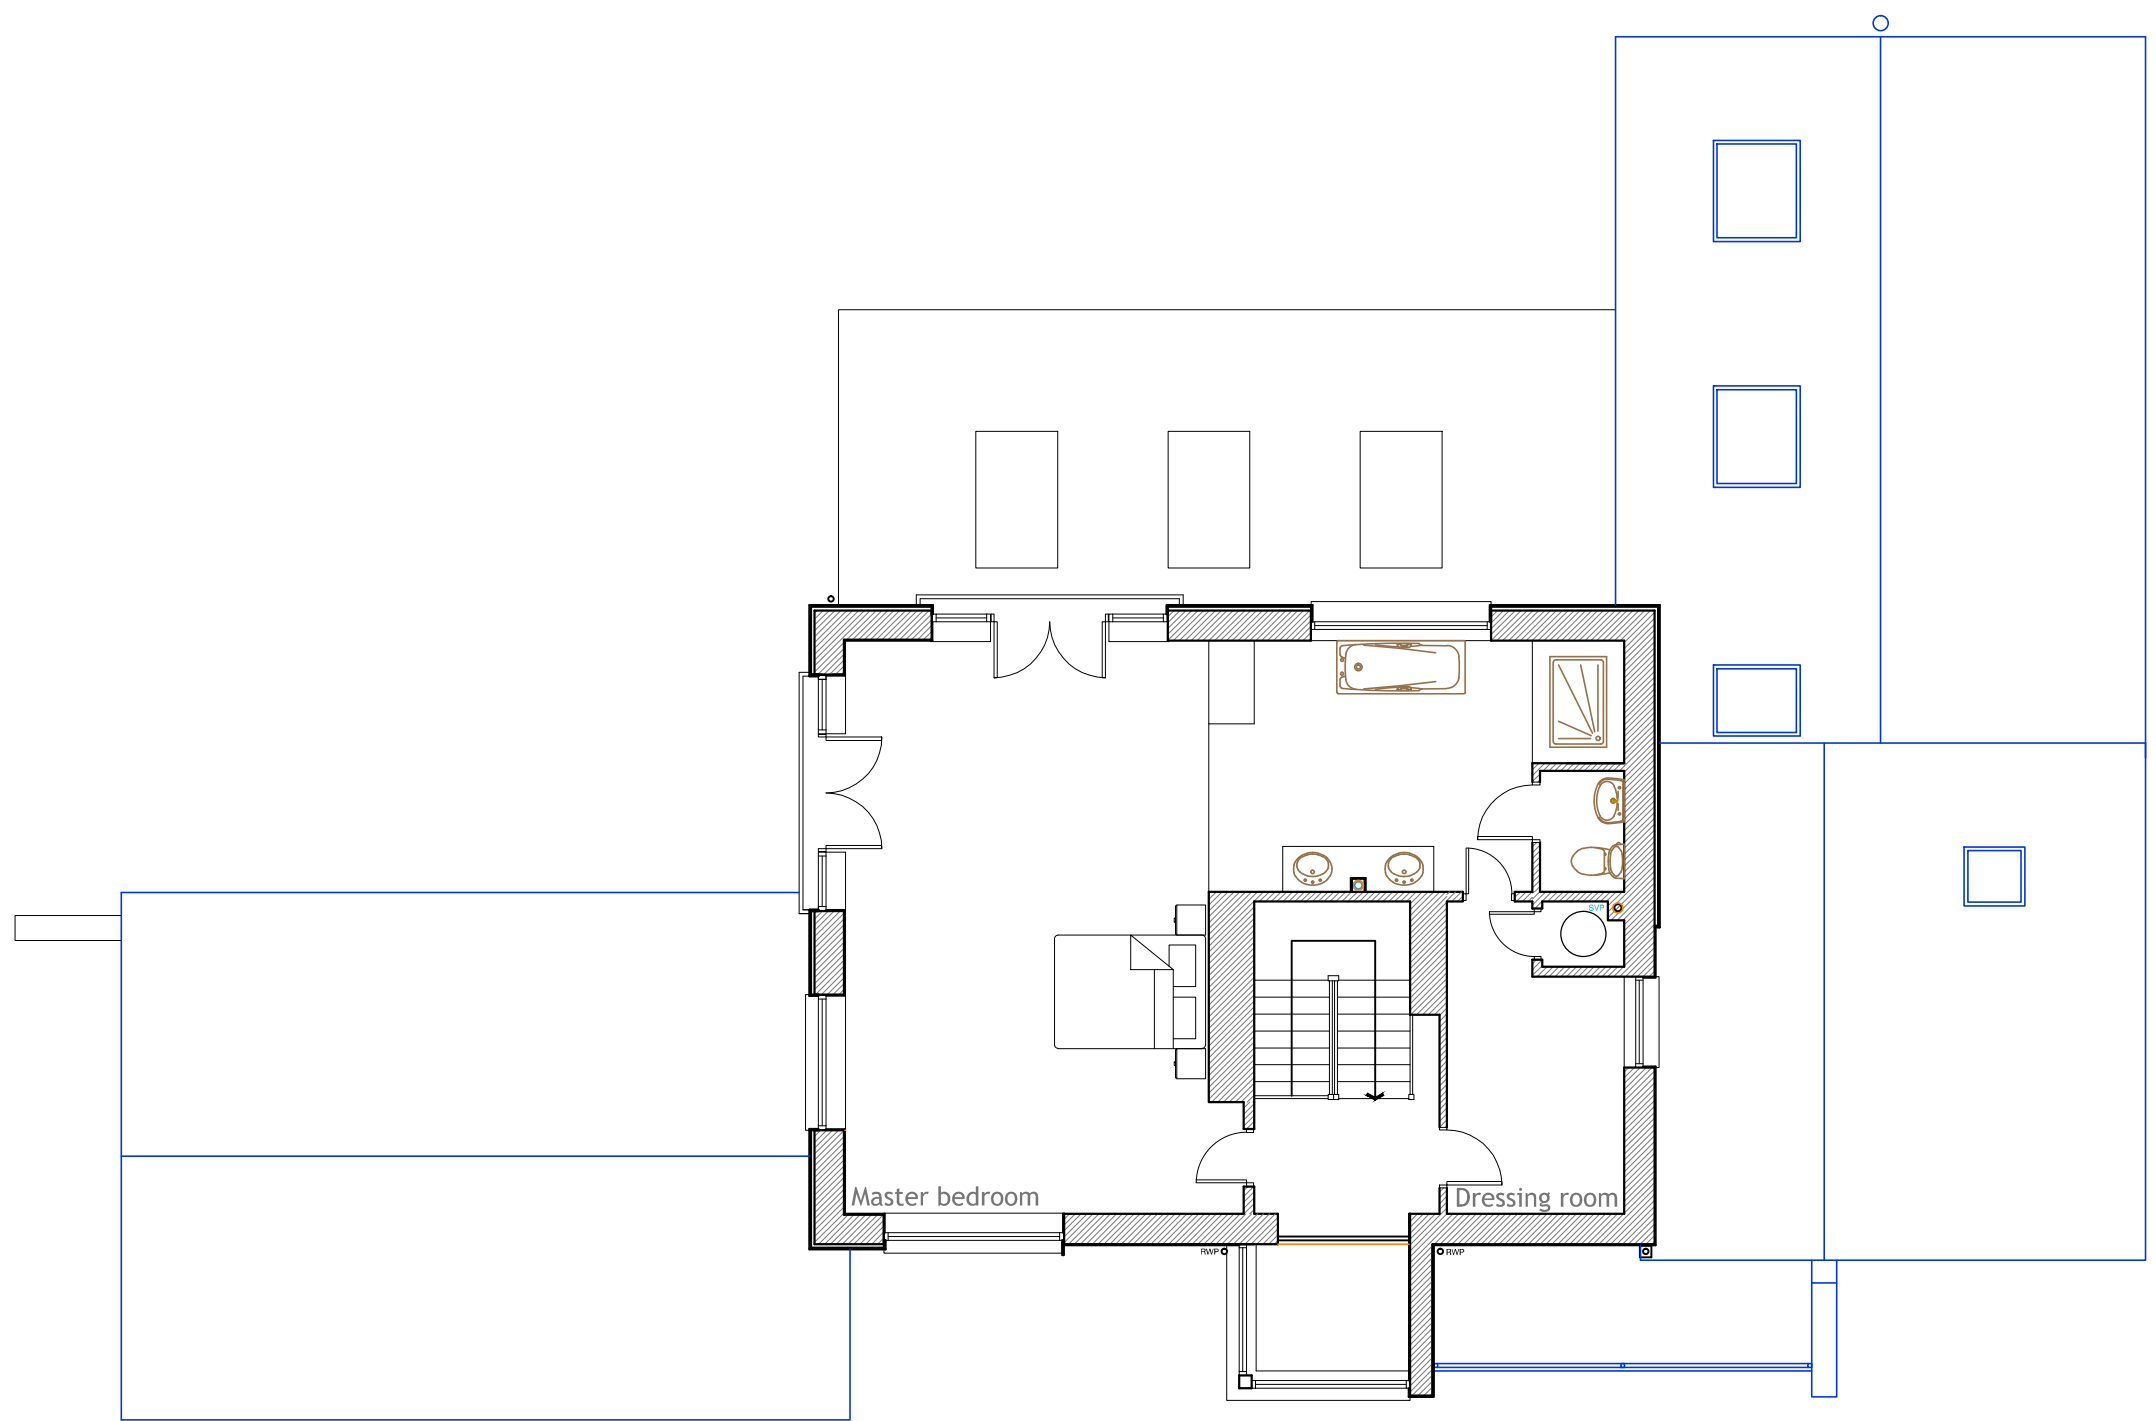

SECOND FLOOR PLAN
1.100



PROPOSED BLOCK PLAN
1.500

NOTES:

Dimensions to be checked on site before commencing work. Any discrepancies shall be reported to the architect immediately.

Do not scale from these drawings except for planning purposes.

Use figured dimensions only.

Where applicable this drawing is to be read in conjunction with other consultants' drawings.

All drawings to be read in conjunction with specification and all other drawings including structural engineer and mechanical and electrical drawings / specification

REV	DATE	AMENDMENT	DRAWN
hd			
architects			
Helyer Davies Architects Ltd 1 The Old Flour Mill, Emsworth, PO10 7BT 01243 370 715 www.hdarchitects.co.uk mail@hdarchitects.co.uk			
CLIENT Mr P Martin			
PROJECT Proposed Extensions to 1 Northney Road Hayling Island Hampshire PO11 0ND			
DRAWING Proposed -		SCALE As stated at A1	
DATE May 2015		DRAWN TW	
DRAWING NUMBER 15029 - 02		REVISION *	