



NOTES:



Dimensions to be checked on site before commencing work. Any discrepancies shall be reported to the architect immediately. Do not scale from these drawings except for planning purposes. Use figured dimensions only. Where applicable this drawing is to be read in conjunction with other consultant drawings. This drawing is the copyright of Harrington Design Architects Ltd.

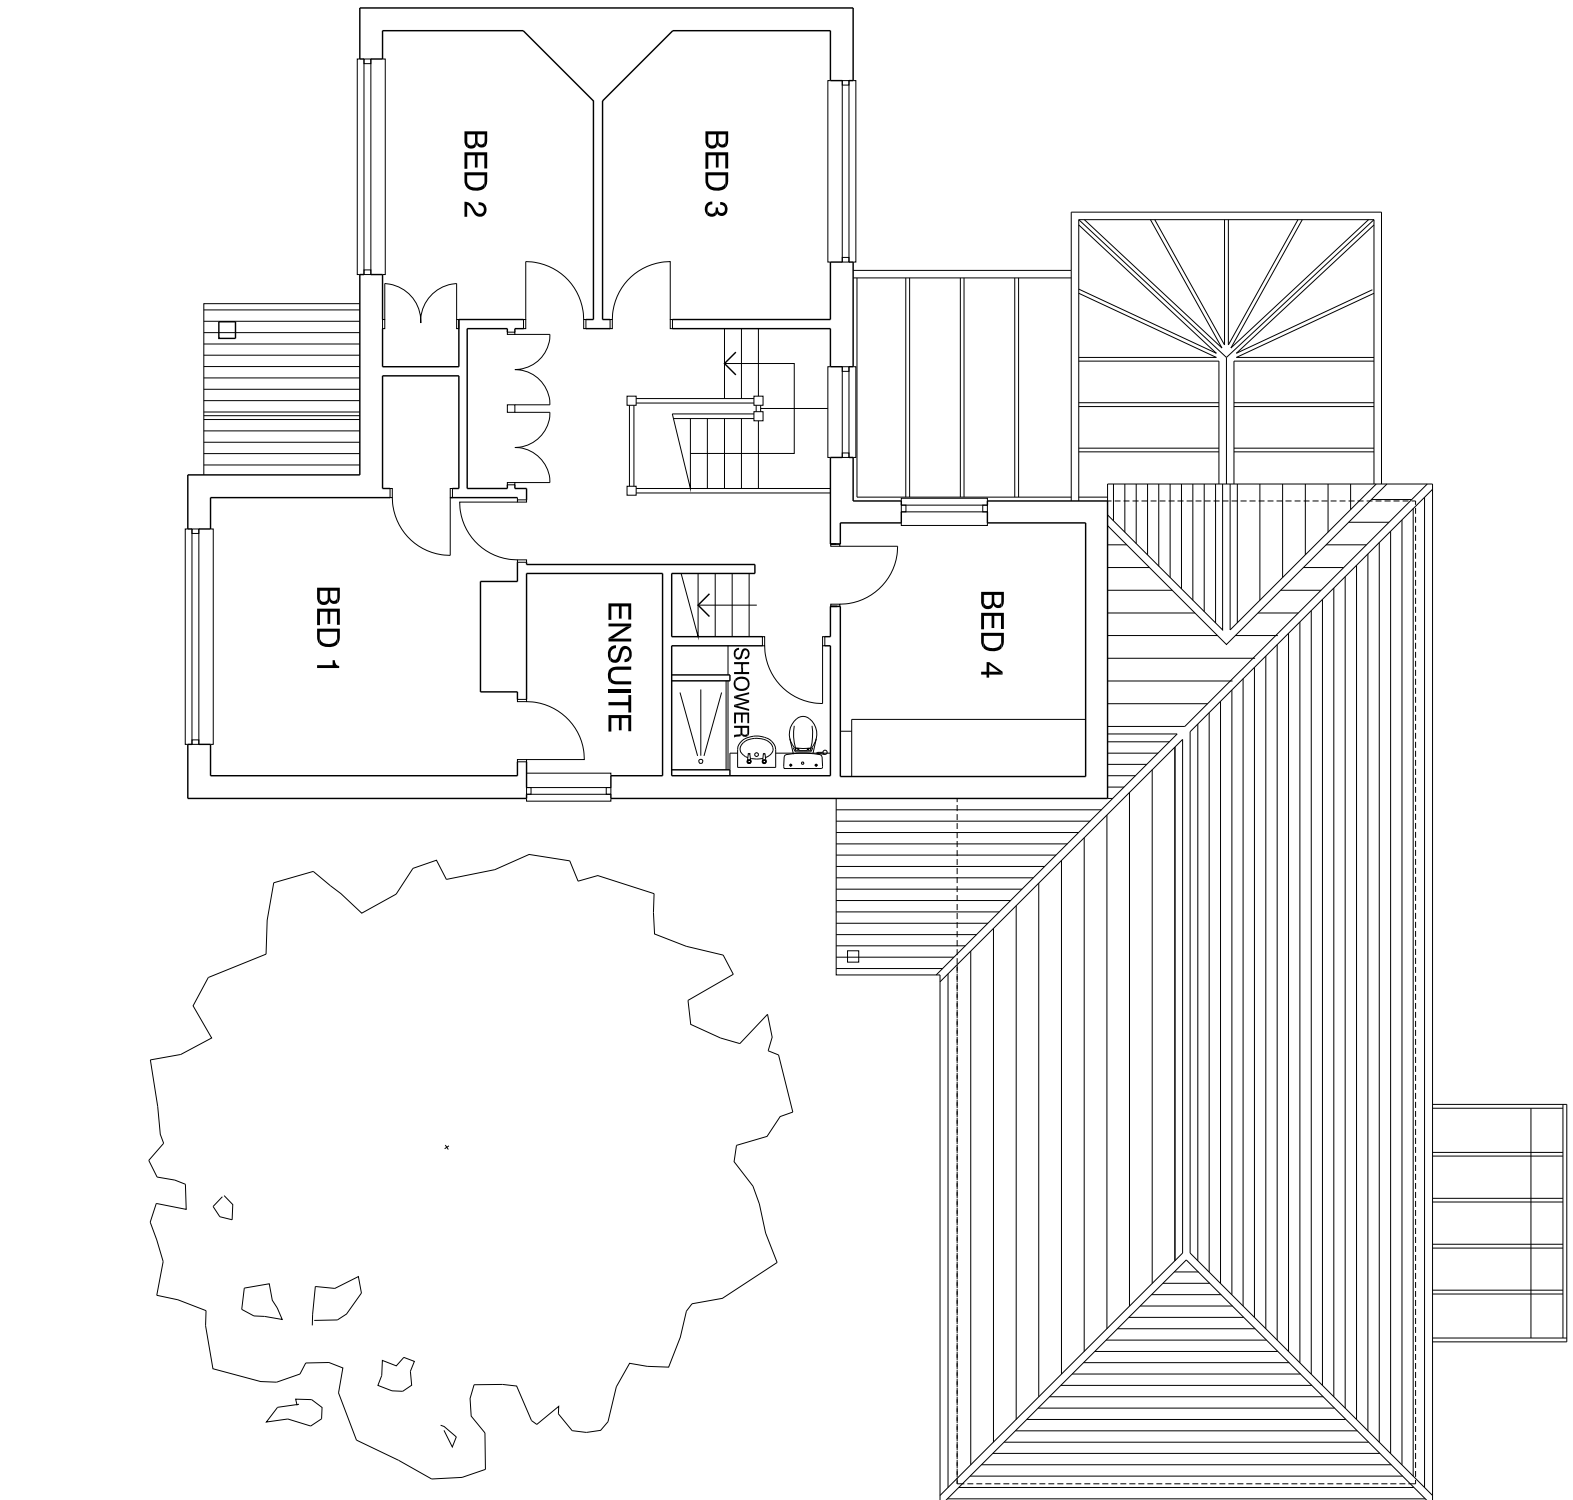


FIRST FLOOR PLAN AS EXISTING

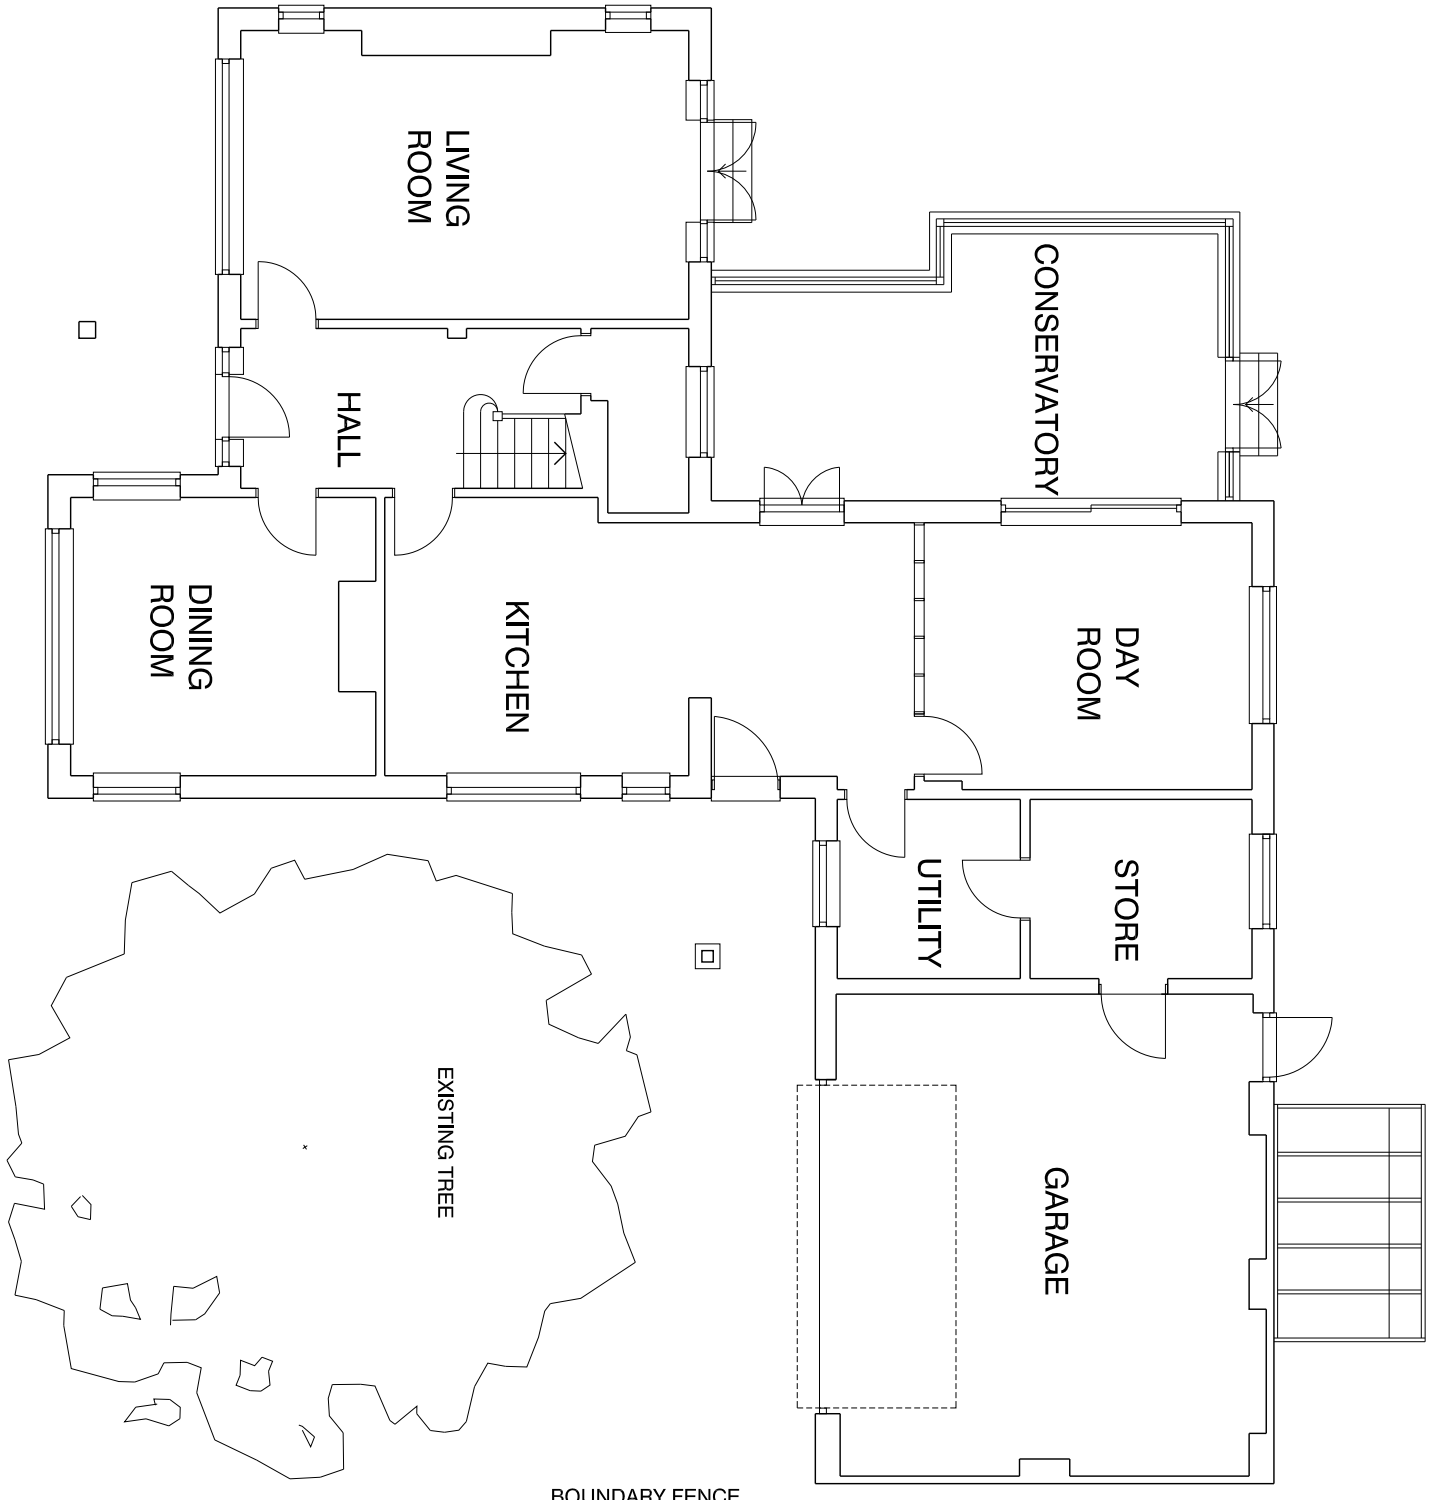


GROUND FLOOR PLAN AS EXISTING

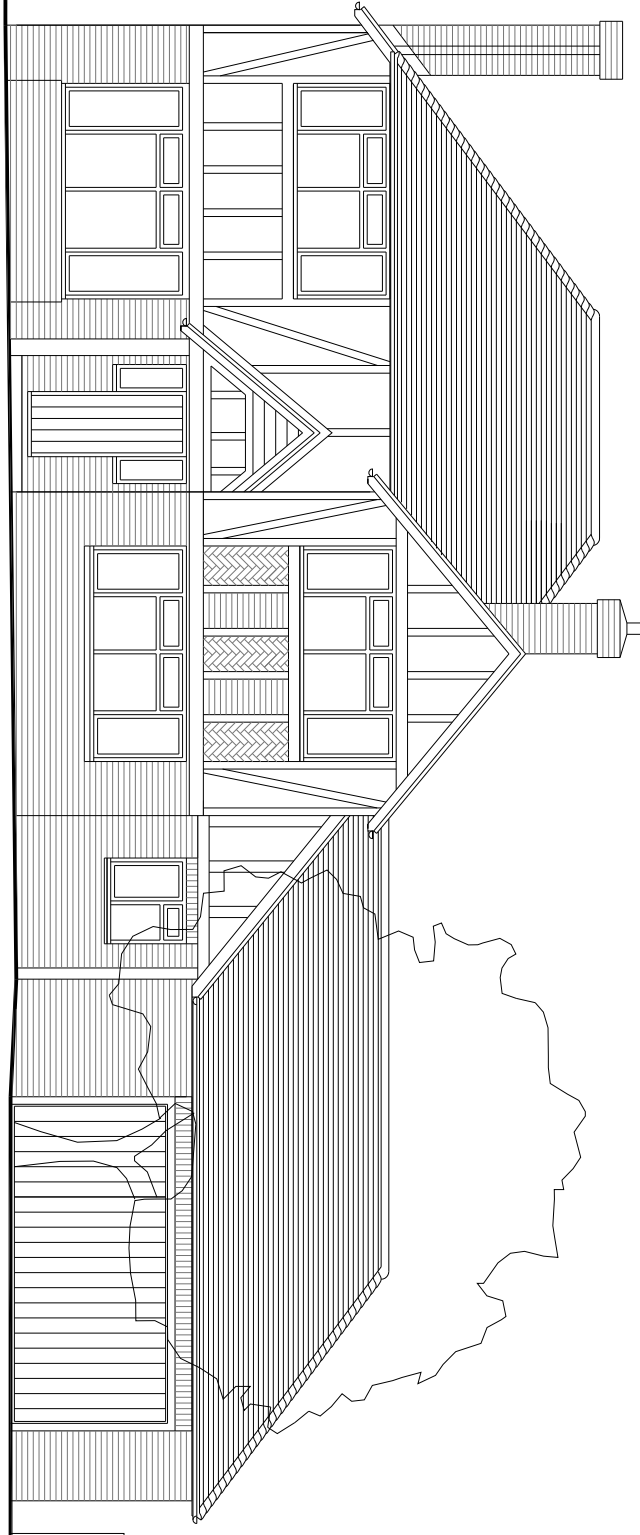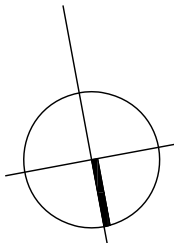


EAST ELEVATION AS EXISTING

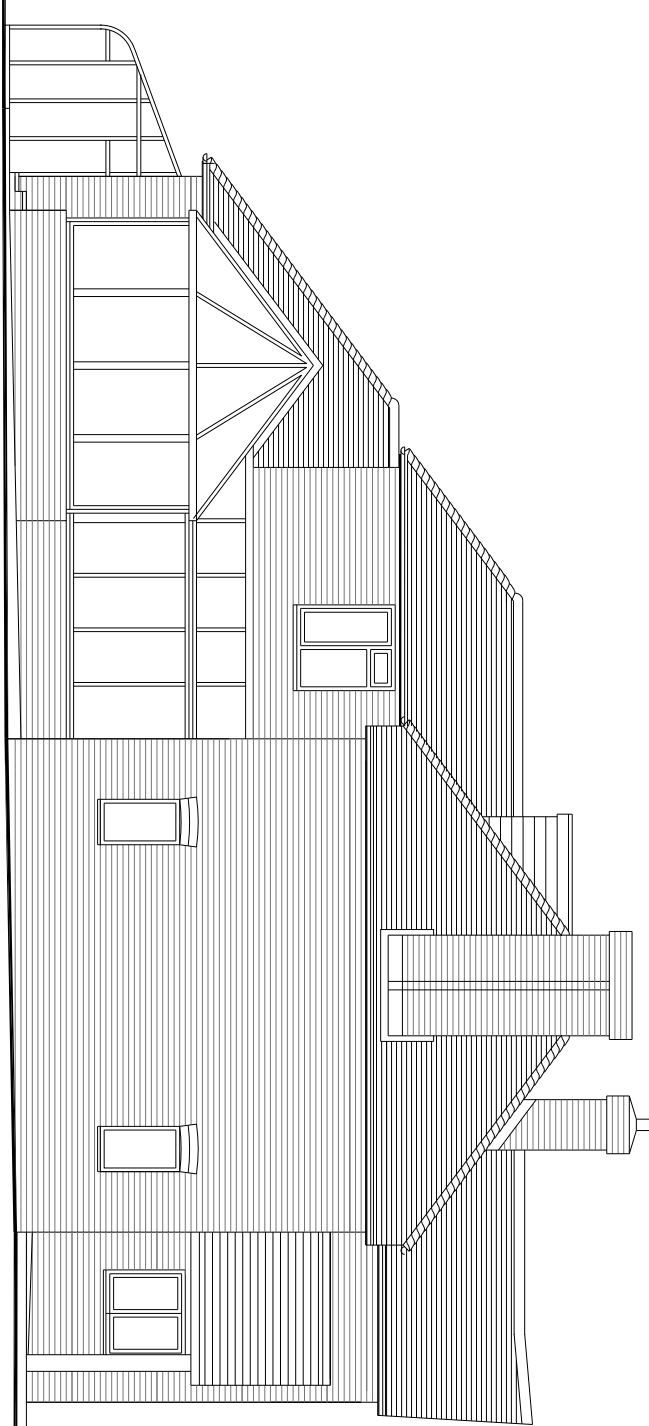

SOUTH ELEVATION AS EXISTING

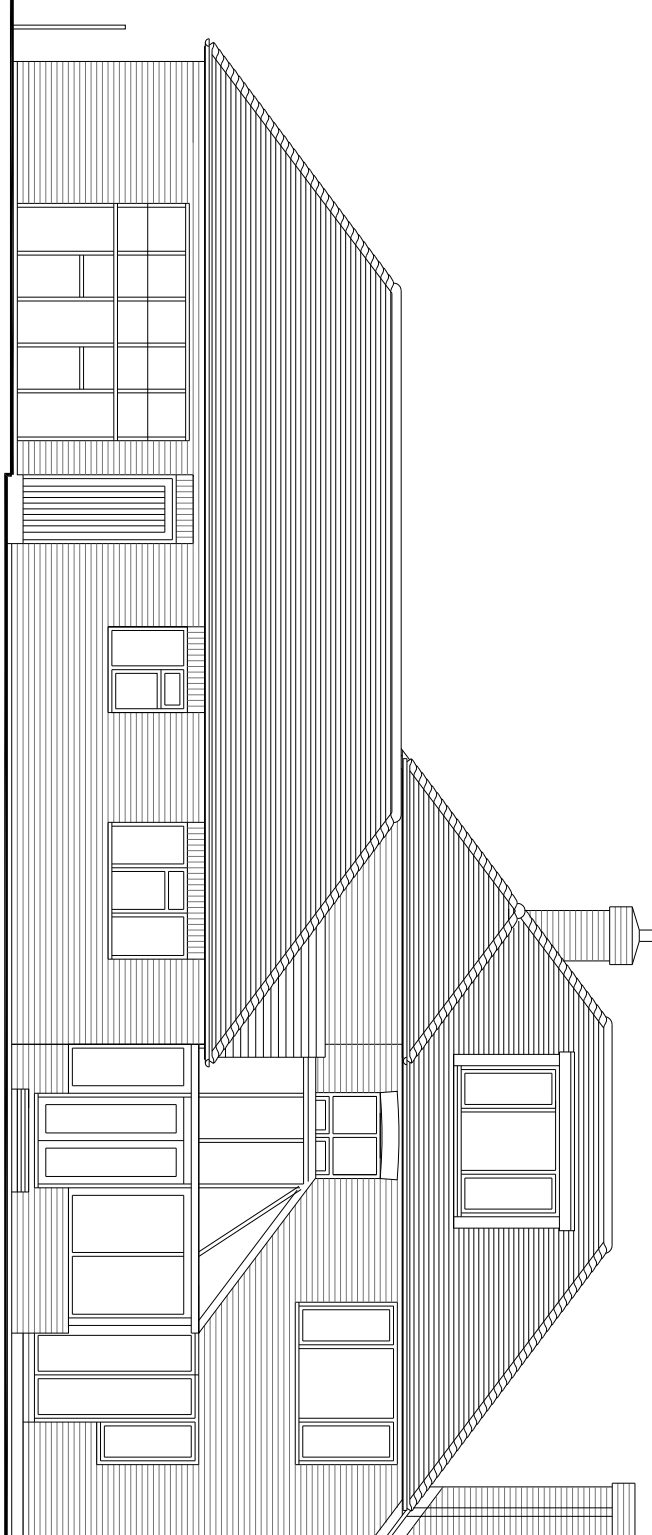

WEST ELEVATION AS EXISTING

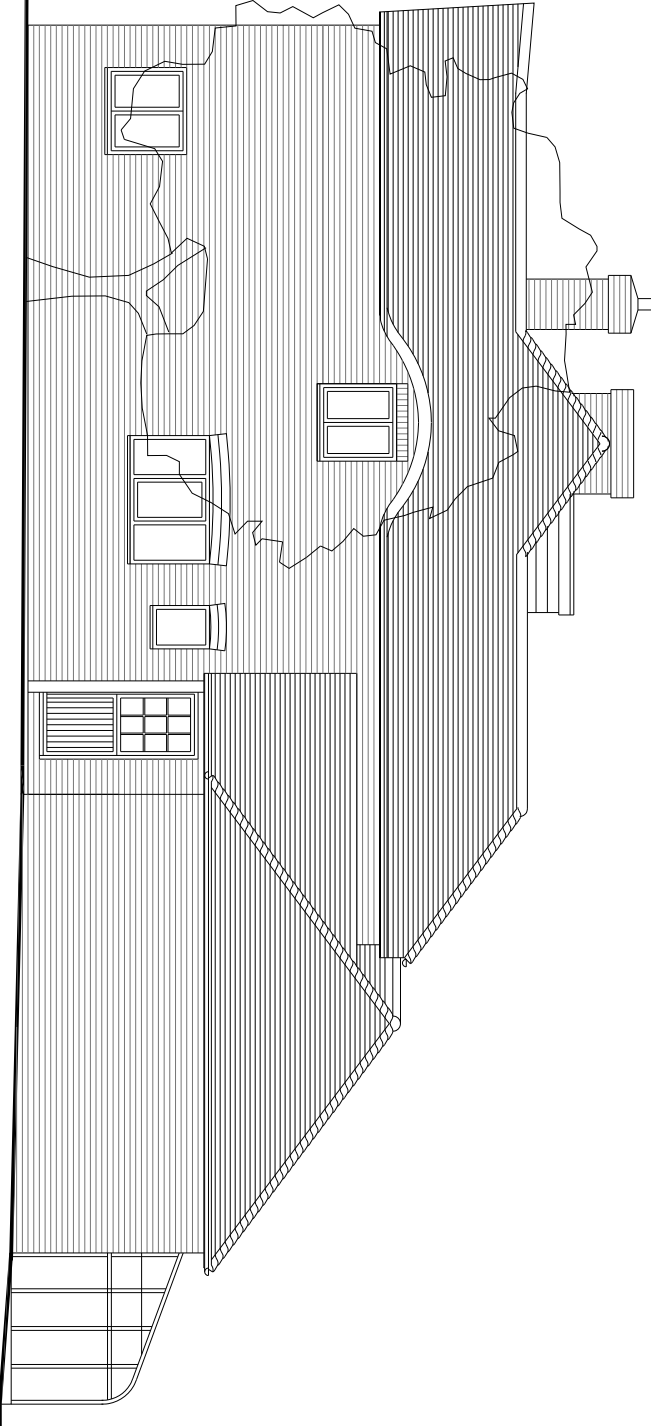

NORTH ELEVATION AS EXISTING

Rev	Date	Amendment
-----	------	-----------

Harrington Design Architects
Broadbridge Business Centre
Deiling Lane
Widley, Littlehampton
West Sussex
PO18 8NF
Tel: 01243 572400
Fax: 01243 706716
info@harringtondesign.co.uk



For
M/R & MRS SMITH

Project
**PROPOSED EXTENSION
26 WADE COURT ROAD
HAVANT**

Title
**EXISTING
PLANS & ELEVATIONS**

Date	Drawn	Scale	Checked
FEB 15	SR	1:100 @ A1	MAV
Job Number	Prefix	Drawing Number	Revision
15014		101	