




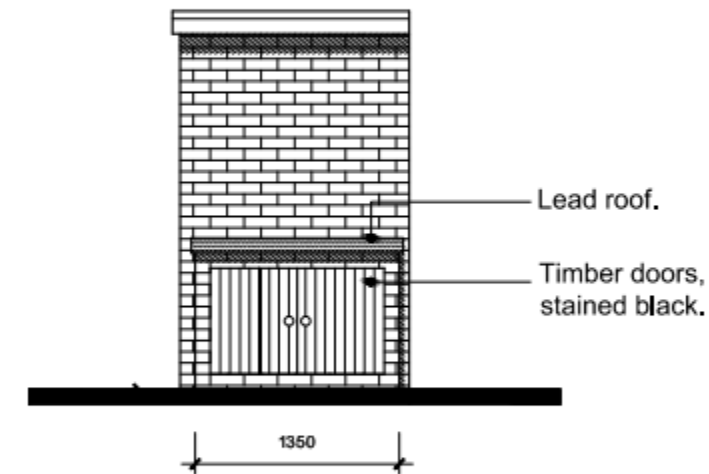

PROPOSED WEST ELEVATION @ 1:100

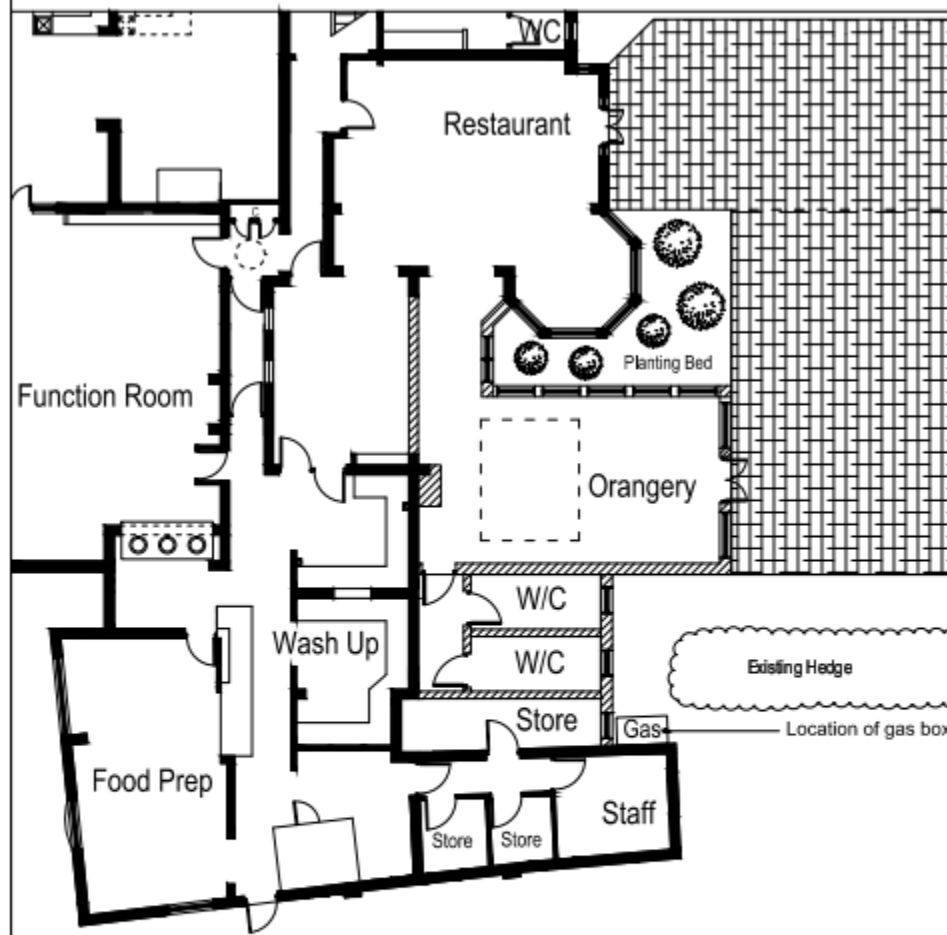


PROPOSED SOUTH ELEVATION @ 1:50

 

PROPOSED GROUND FLOOR PLAN @ 1:200

 

 GRAHAM ASH ARCHITECTS CHARTERED ARCHITECTS TOWN PLANNING CONSULTANTS Graham Ash Architects Ltd 65 Leigh Road, Eastleigh, Hampshire SO50 9DF TELEPHONE 01794 518706 Or 07768 453105 EMAIL: Info@grahamasharchitects.com WEBSITE: www.grahamasharchitects.com			TITLE: Proposed Gas box housing		
			DESIGNED BY GA	DATE 02-04-14	DRWN / DTALD BY: JAT/R.ASH
CLIENT: Mr K Boothroyde			SCALE As Shown	PLOTTED 02-04-14	REV.
PROJECT: Proposed Orangery Newtown House Hotel Hayling Island, PO11 0QR			SCALE @ 1:100 		
PURPOSE OF ISSUE:			☒ information ☐ approval ☐ tender ☐ construction		
DWG. NO. 05:043:68					