





FRONT ELEVATION PROPOSED

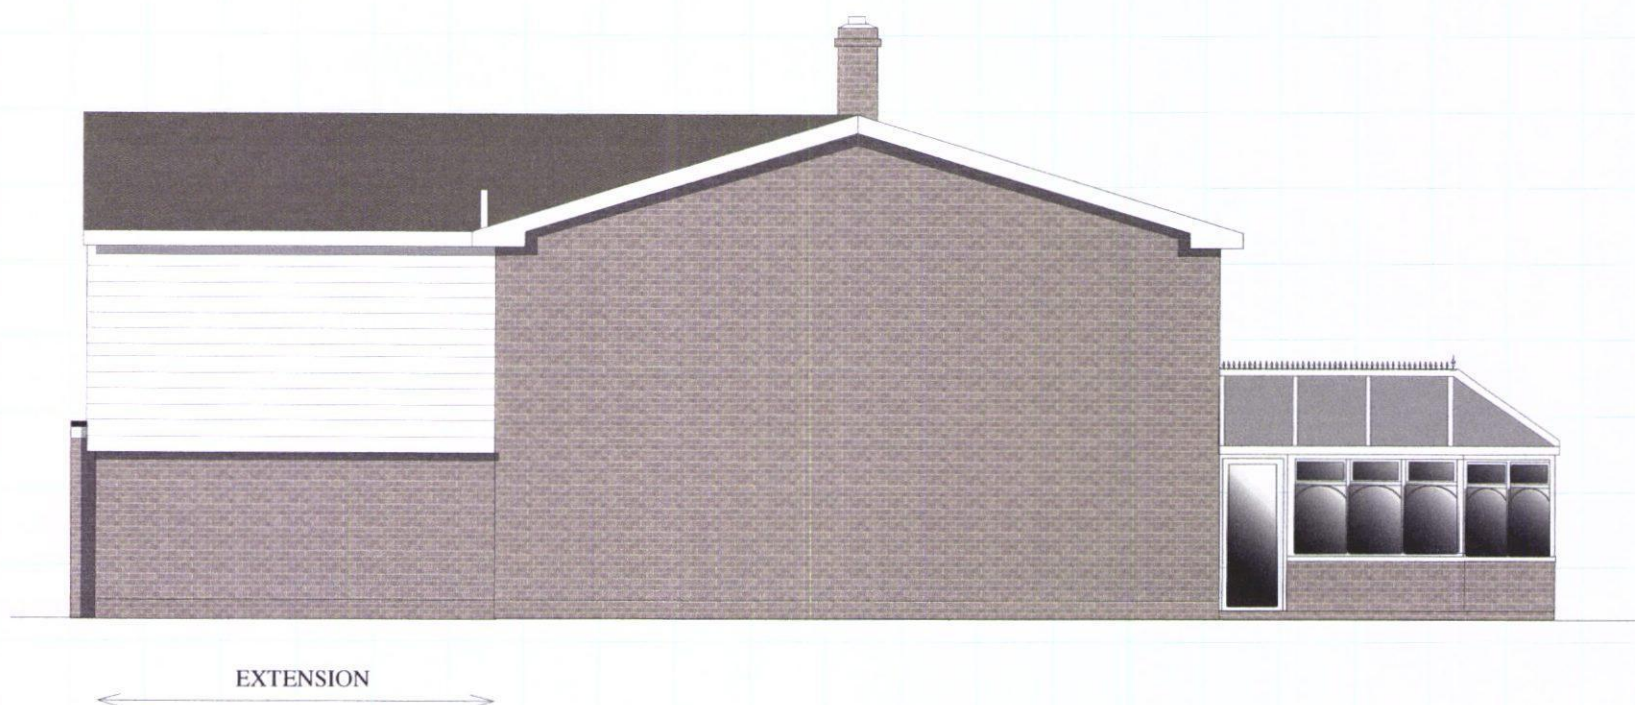

SIDE ELEVATION (NORTH) PROPOSED

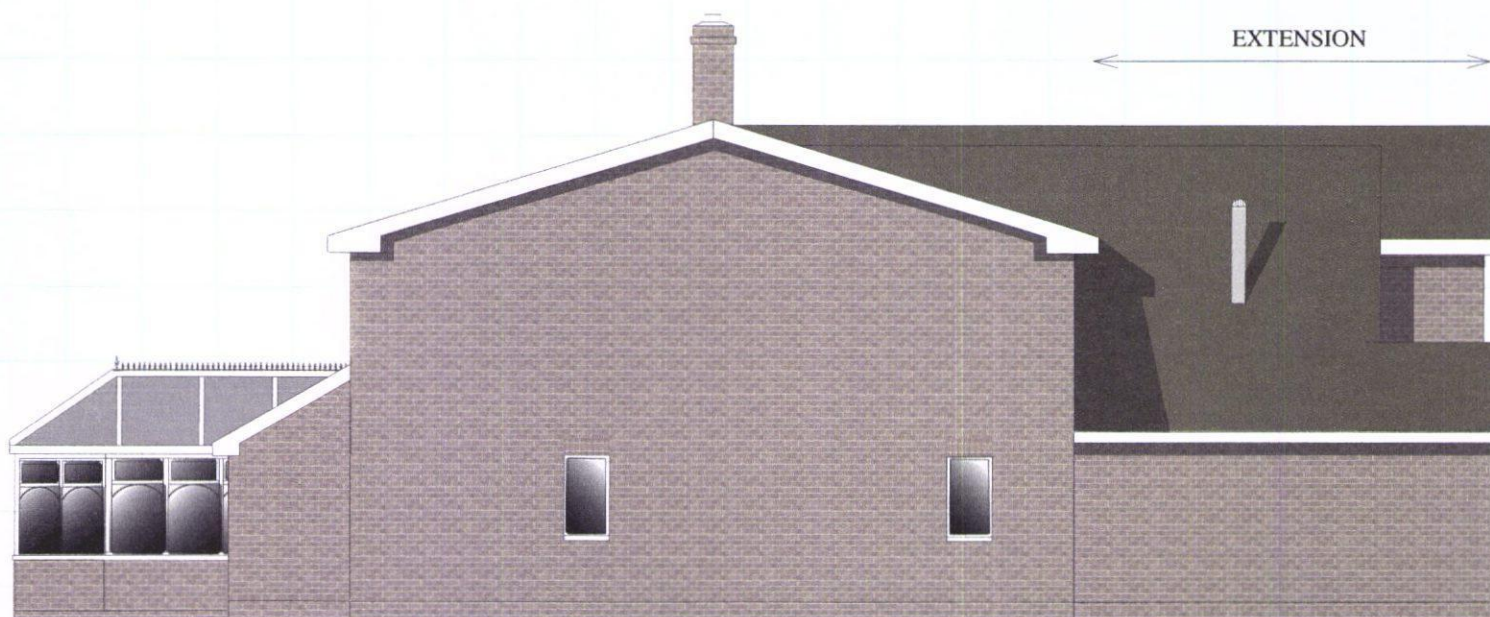

SIDE ELEVATION (SOUTH) PROPOSED

Ref IDB/02/2015/06

Scale 1:100

Rev.

PROPOSED ALTERATIONS

for

IAN & DEBOROUGH BURROUGHS

17 LANGBROOK CLOSE

HAVANT PO9 1RS

D.S. BRICKWORK
AND CONSTRUCTION

Office 01329 282526
Mob 07846 577800

Notes.

- 1) All external materials and detailing to match the existing house.
- 2) All dimensions to be checked on site before manufacture of any components.
- 3) Extent of existing house shown in grey hatching on floor plans. New walls shown coloured red & blue hatching
- 4) These drawings has been prepared for a planning application only. Further details will be required for a Building Regulation Approval

