



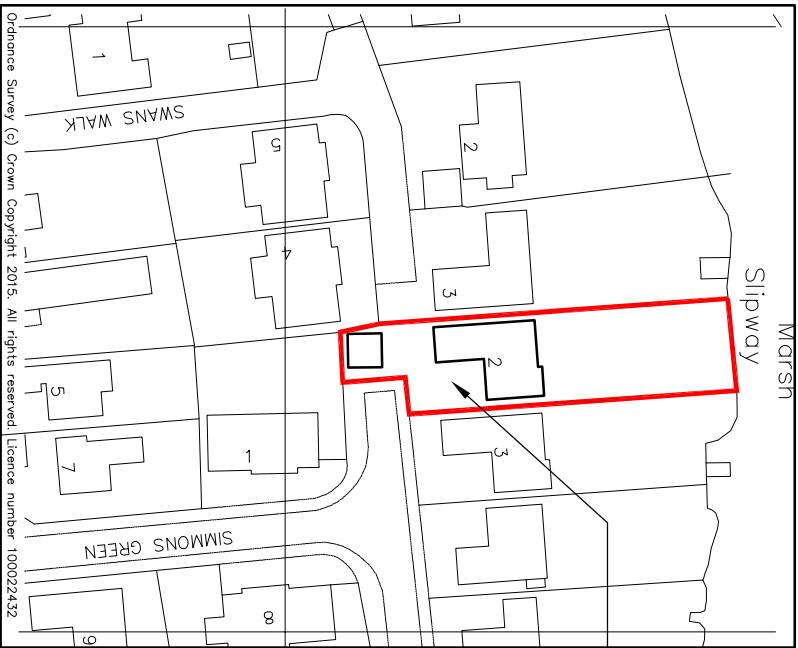

Location Plan
1:1250

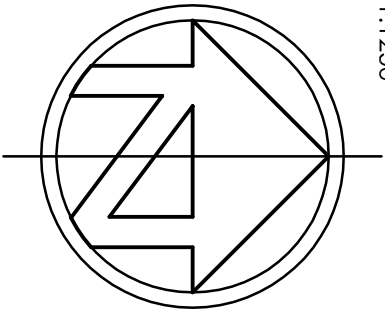


EXISTING PARKING:
DRIVEWAY PARKING- 4 CARS
GARAGE PARKING- 2N+ DOUBLE
GARAGES (4 CARS)

PROPOSED ROOF
EXTENSION


PROPOSED
REPLACEMENT DORMER

PARKING
ARRANGEMENTS
UNCHANGED BY
PROPOSALS

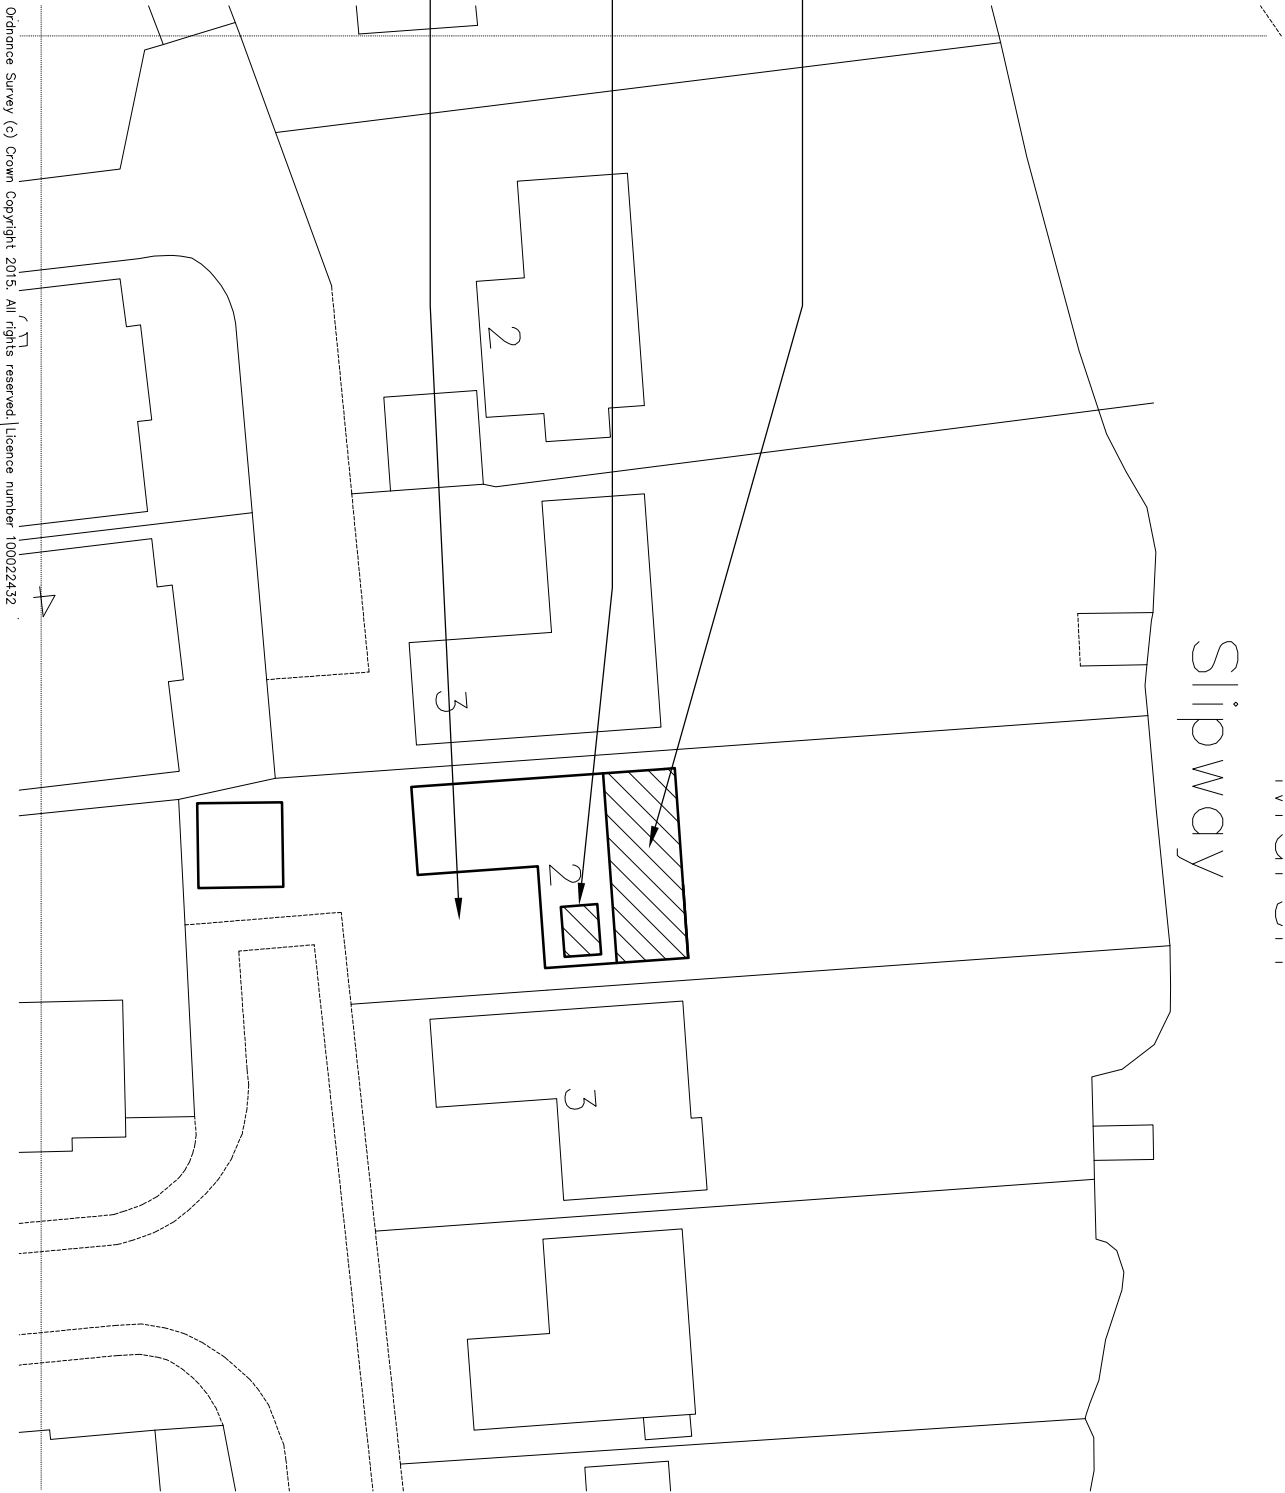

Site Plan
1:500

SCALE 1:1250

 

SCALE 1:500

