


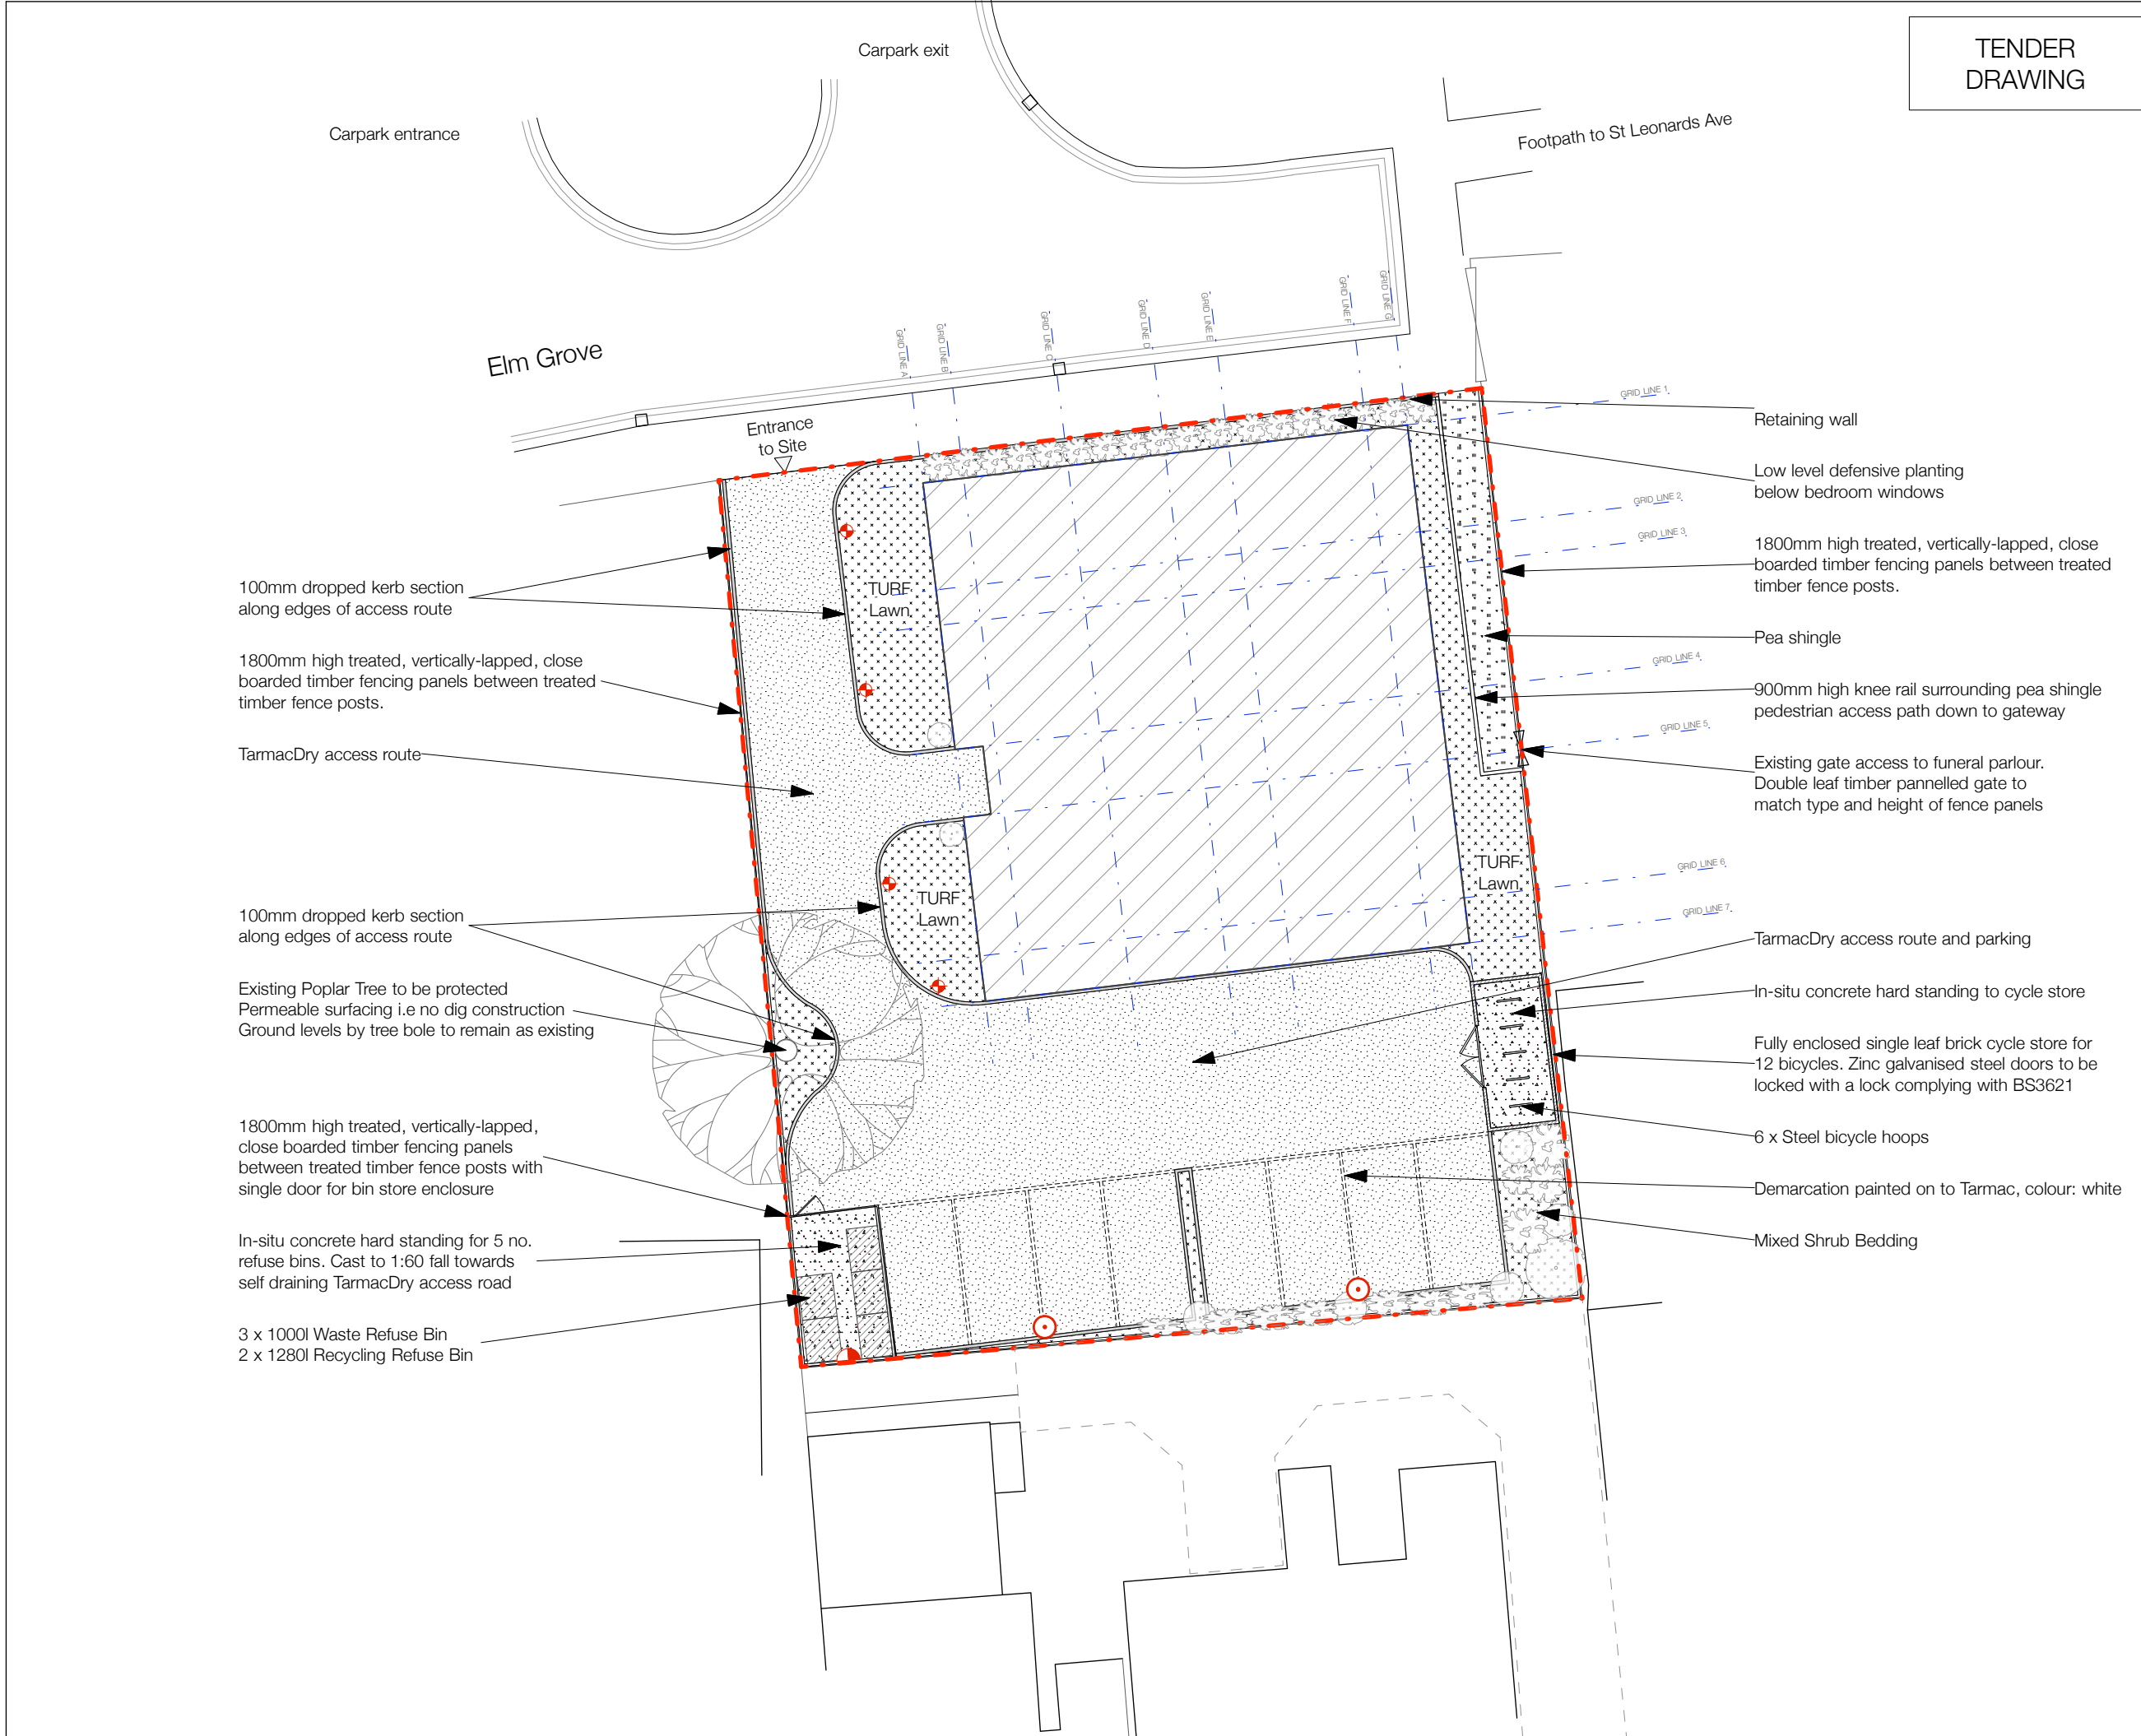


TENDER DRAWING

Notes: Do not Scale
Check all dimensions on site
© Dunthorne Parker Architects

KEY

- Turf
- TarmacDry
- In Situ Concrete
- Pea Shingle
- Building
- Indirect Wall Light fixed to fence post
- Illuminated Bollard
- Column Mounted Luminaire with beam and glare control

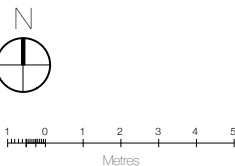

C	06.05.16	KR	Knee rail note added. Front gate removed
B	20.04.16	KR	Light fittings added. Tender Drawing
A	22.03.16	KR	Layouts updated, setting out and annotations added.

No	Date	By	Revision
----	------	----	----------

Project
1251, Mengam Road, Haying Island

Drawing
Proposed Site Plan

Job
1251

Dwg No.
301C

Scale
1:200@A3

By
KR

Date drawn
25.02.14

DunthorneParkerArchitects
www.dunthorneparkerarchitects.co.uk
T | 08072890411
E | mail@dunthorneparker.co.uk
A | 10 Hazelden Gurney Street, London, W1H 6AL