

Proposed Front / Side Extension
 25 Overton Crescent
 Leigh Park, Havant
 For Mr & Mrs Ray
 Scale - 1:50 at Page Size A3
 Date - May 2014

Drawing No. 4042/2 - Rev D

These Plans have been prepared for the purpose of obtaining Planning Permission and/or Building Regulation Approval for the work shown thereon only and should not be used for any other purpose.

© These Plans remain the copyright of the architect and must not be copied or reproduced in any way without written permission with the exception of Local Authorities for Planning Purposes



Andrew R Dunks

BSc(Hons) MRICS MBEng



Chartered Surveyor and Building Engineer

Unit 1, Brambles Enterprise Centre

Waterlooville, Hants, PO7 7TH

Tel: (023) 9225 3034

e-mail: plans@dunks.freemove.co.uk

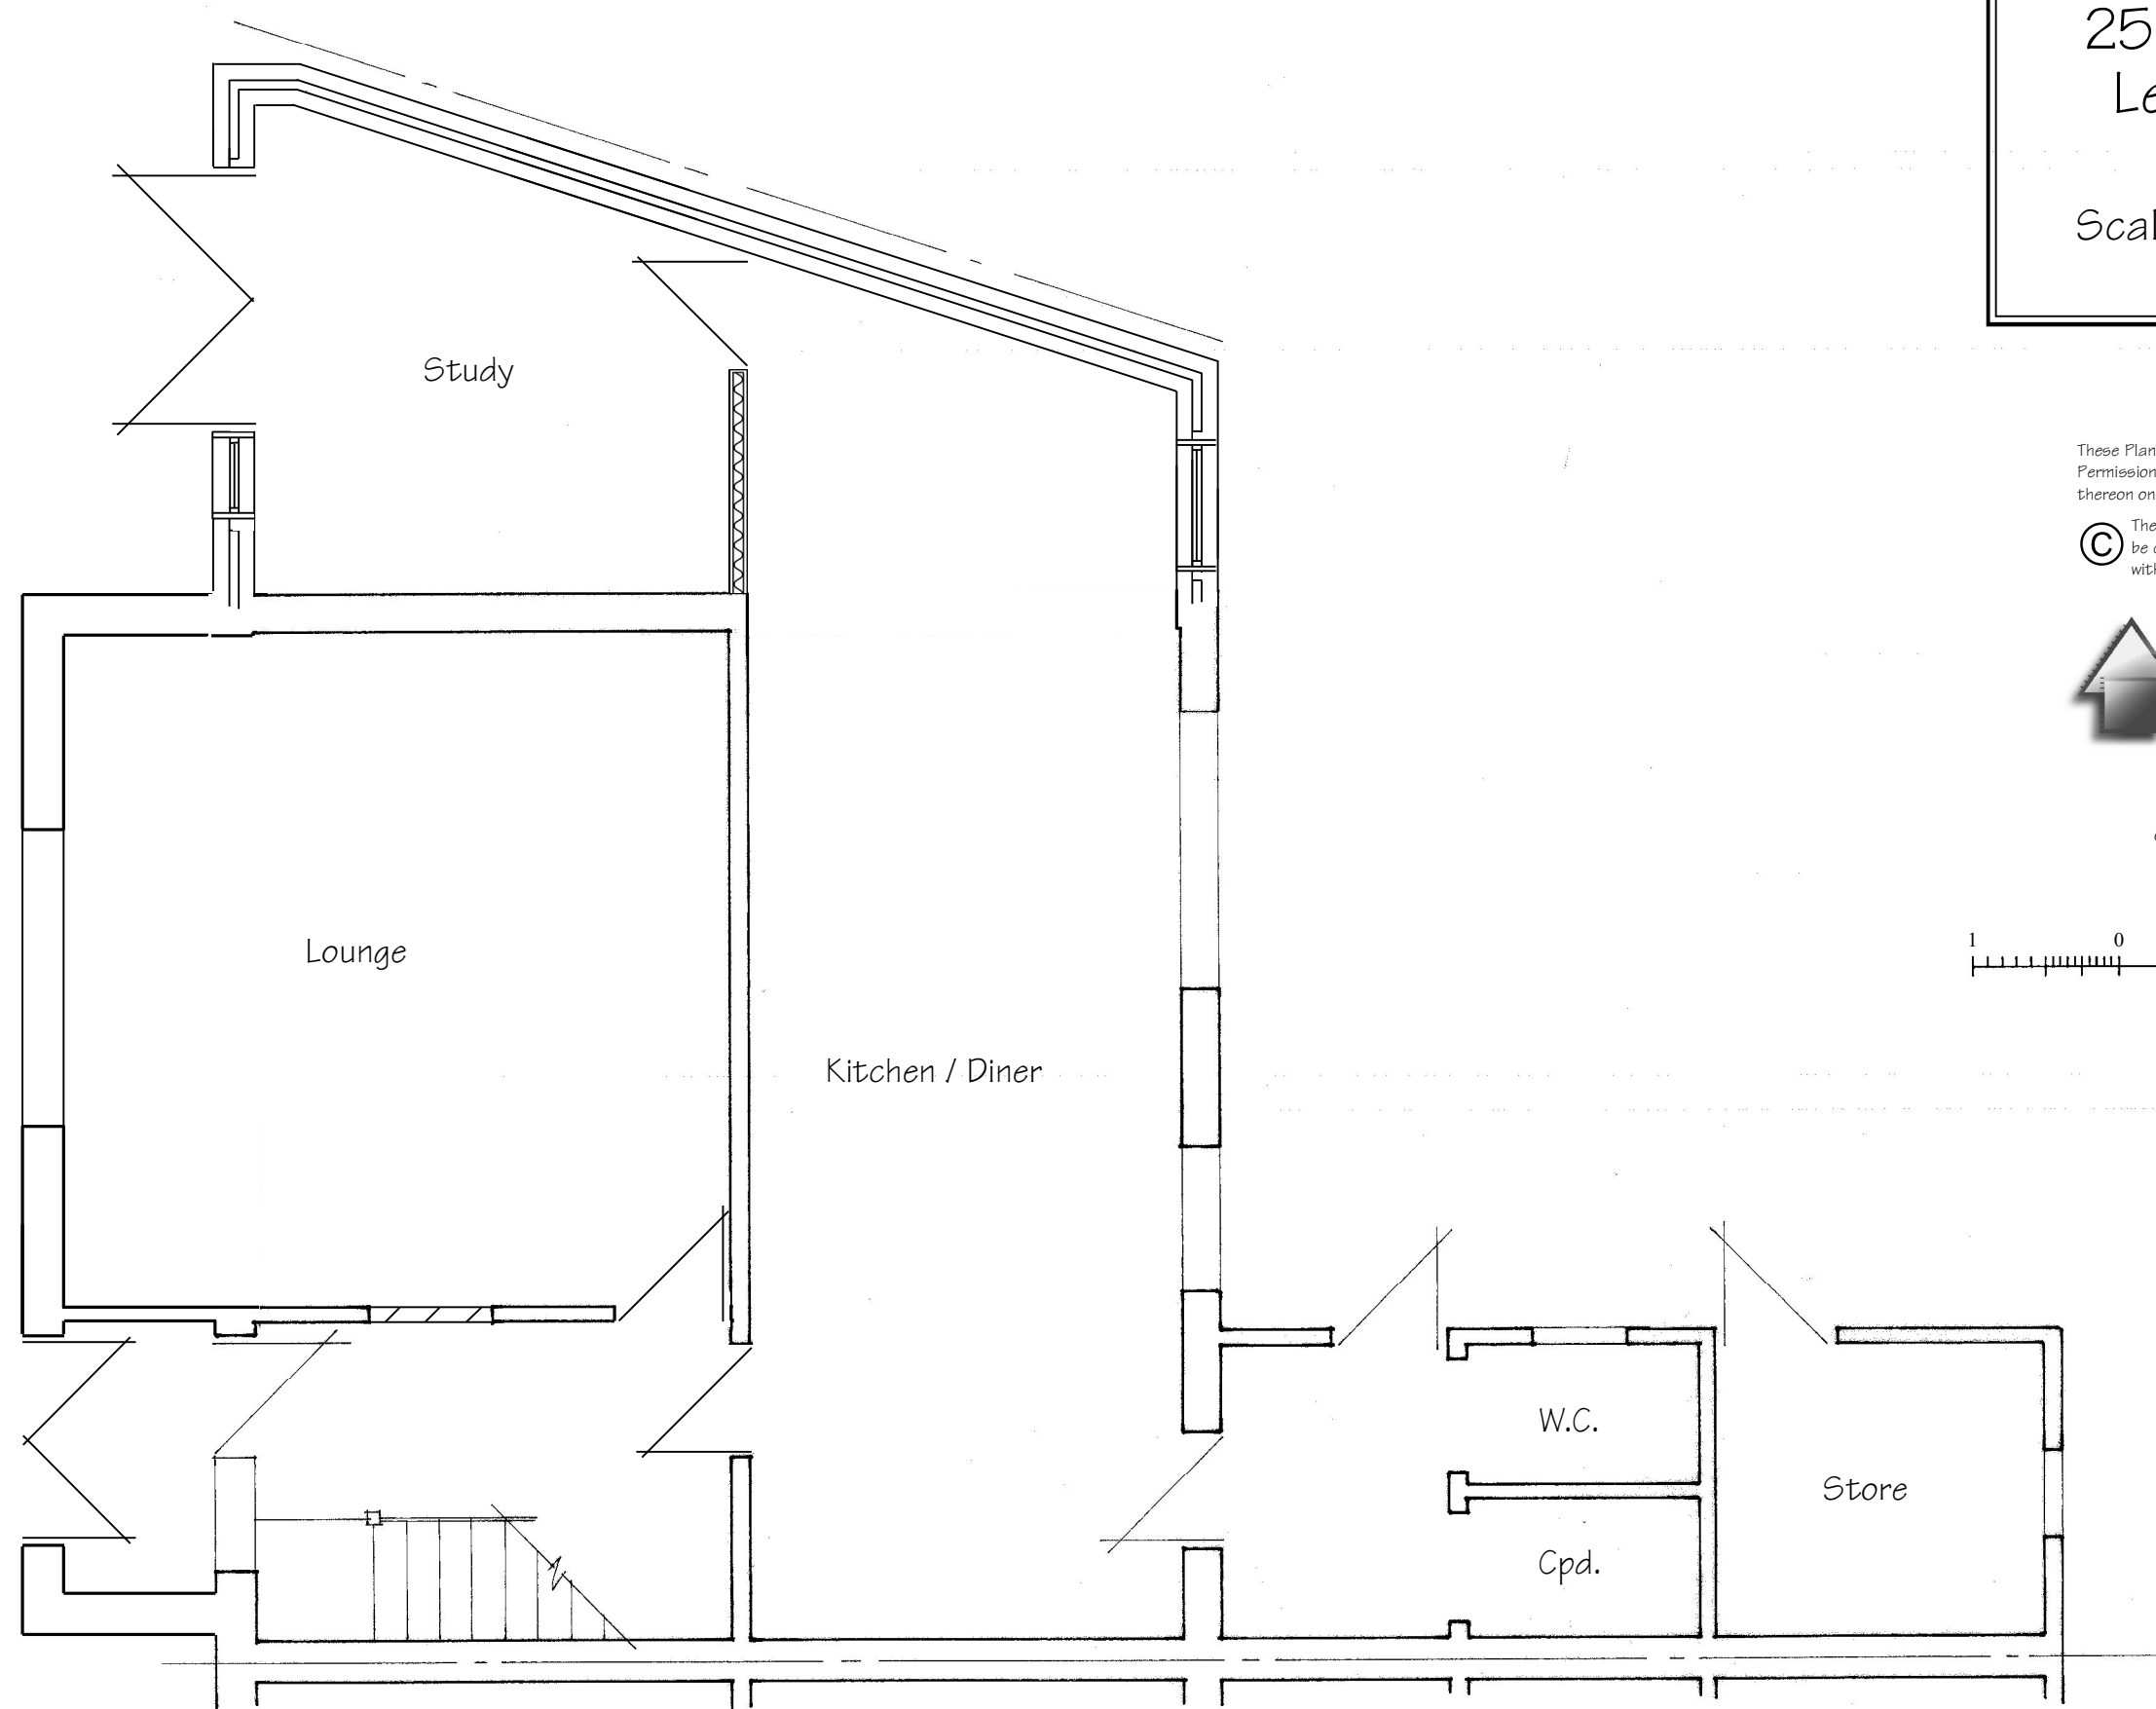 

Proposed Ground Floor Plan