



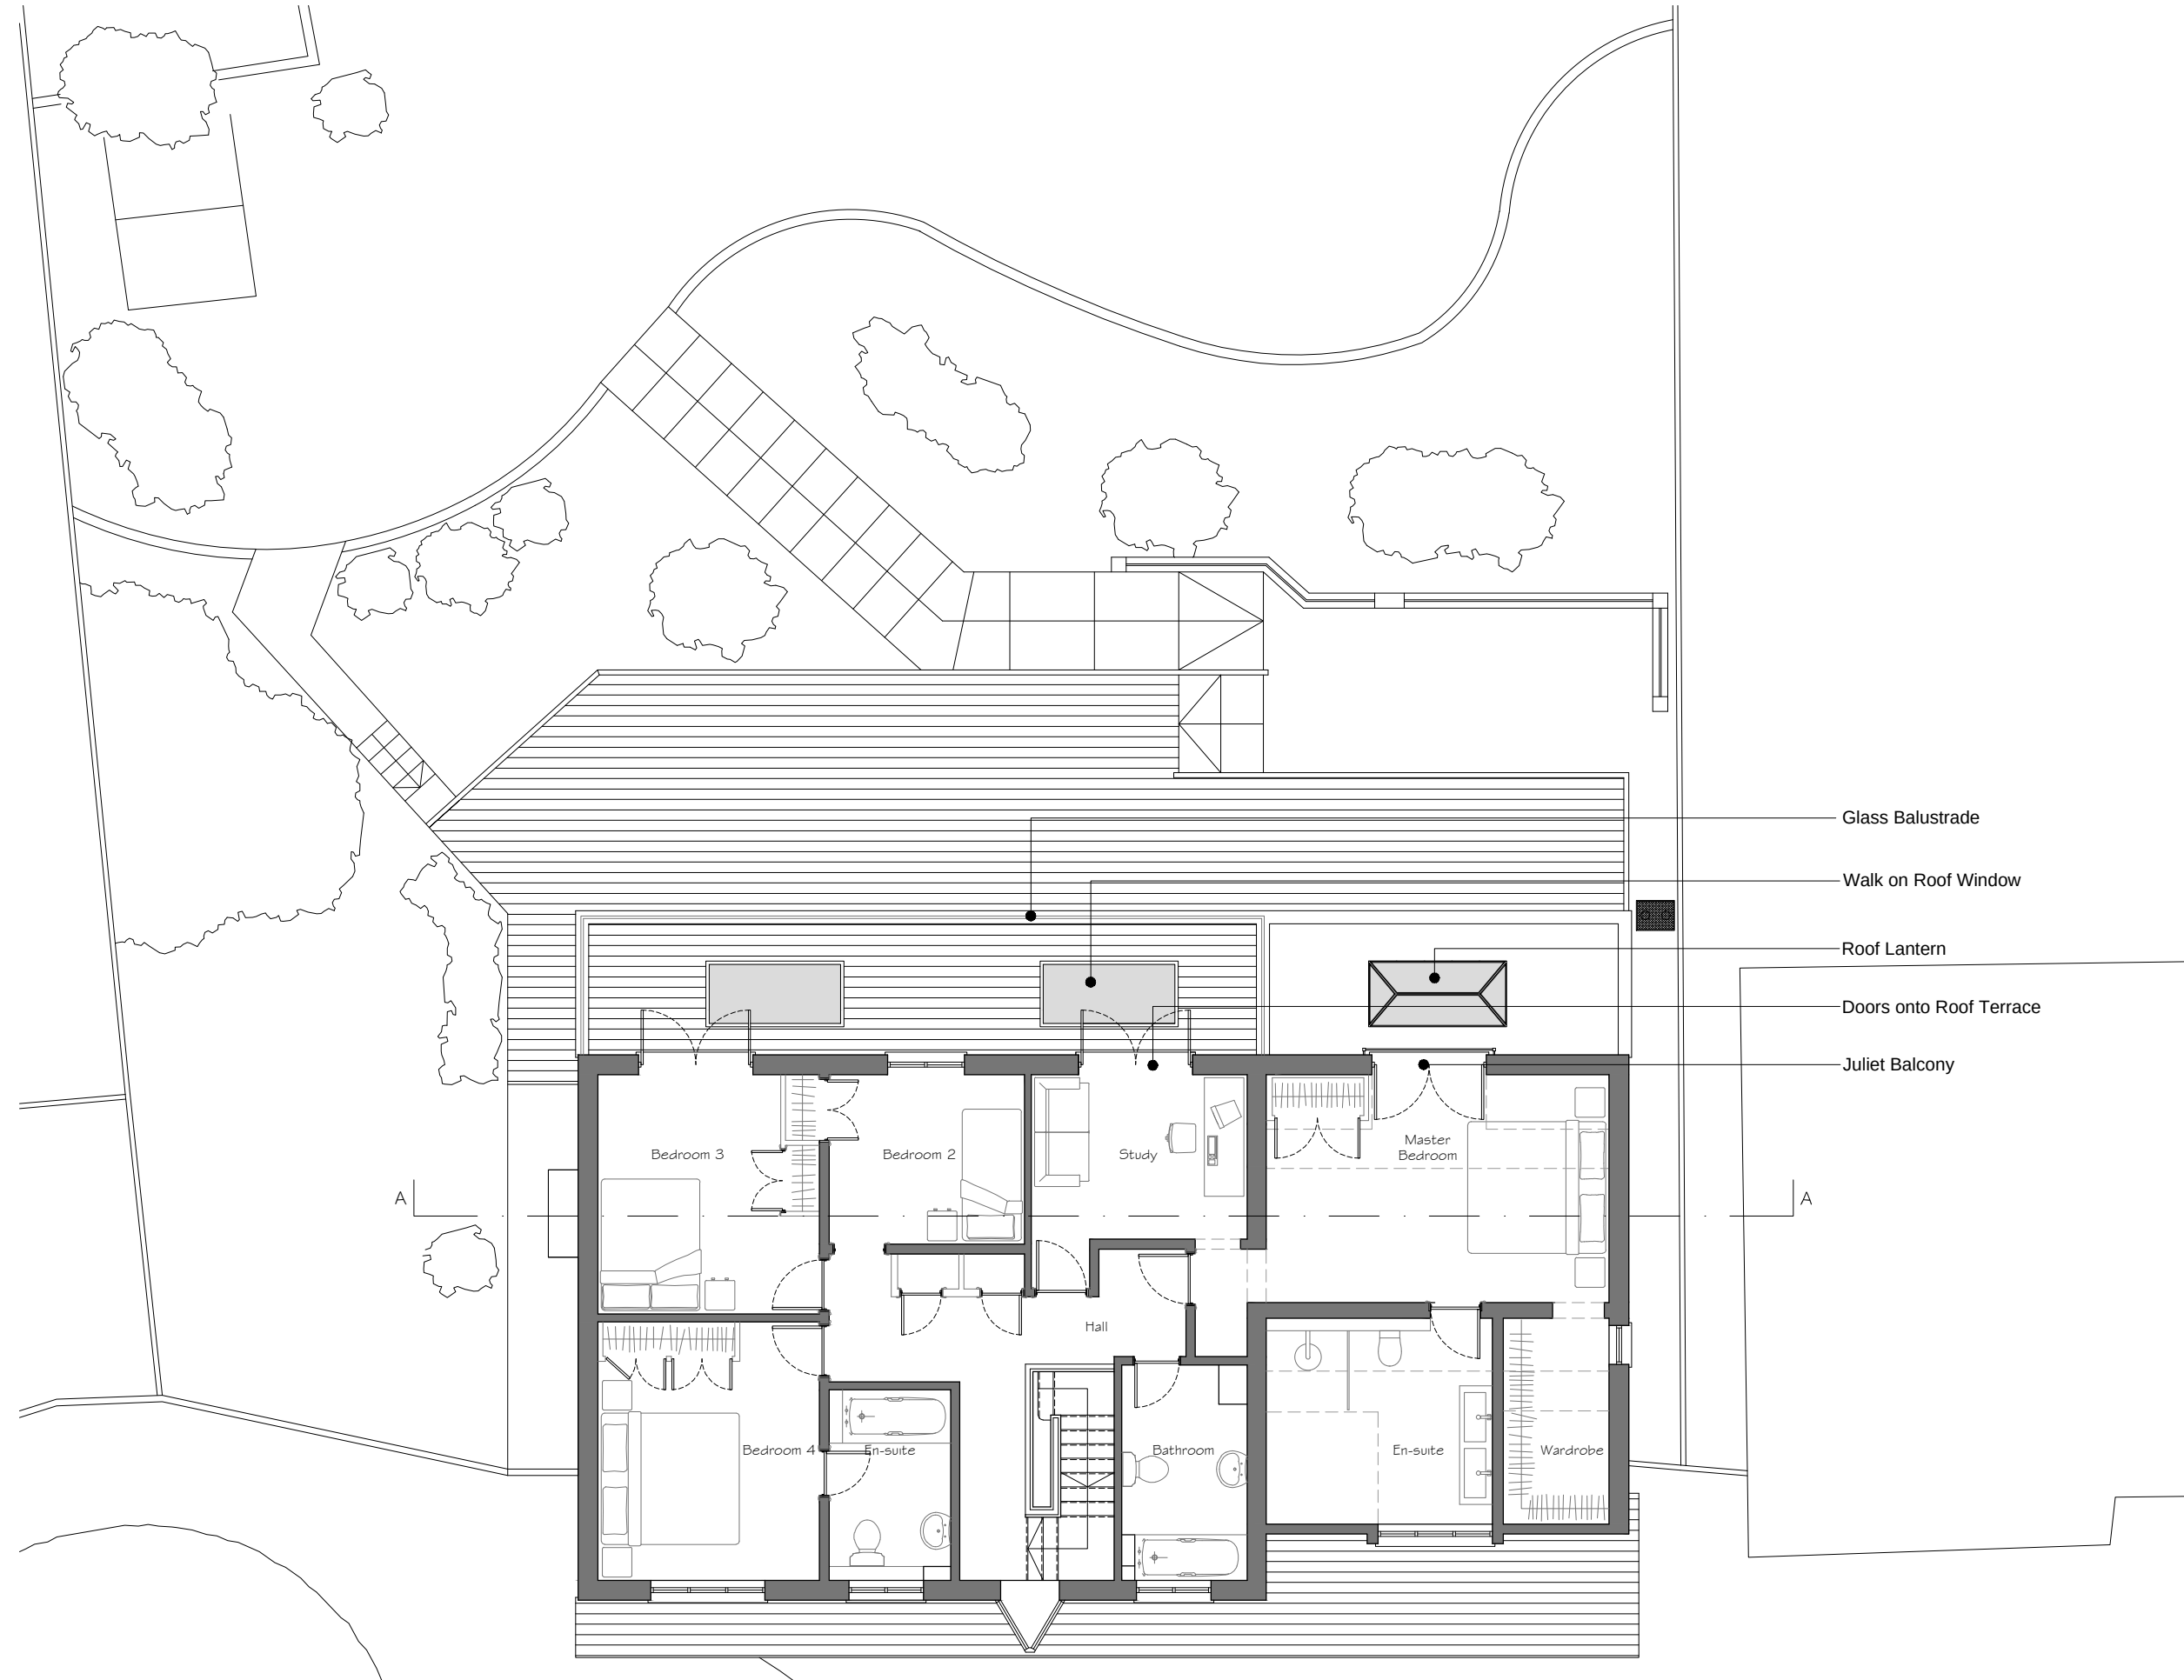

- Glass Balustrade
- Walk on Roof Window
- Roof Lantern
- Doors onto Roof Terrace
- Juliet Balcony

Proposed First Floor Plan
Scale 1:100

Rev	Date	Description	By	PM
A	24.11.15	Issued for Planning	CJ	JM

 

Design Team Studios LLP
Copyright Reserved
Check Dimensions on Site
© Crown copyright and database rights [2015]
Ordnance Survey 0100031673
© Local Government Information House Limited copyright and database rights [2015] 0100031673

DRAWING STATUS:
Planning

REVISION:
A

PROJECT
Extension and Alterations to
11 Tamar Down, Waterlooville
CLIENT
Una and Bill Allan

Scale @ A3: 1:100
Date: © Nov 2015

Drawn by: CJ
Checked by: JM

DRAWING TITLE
Proposed First Floor Plan

DRAWING NUMBER:
226.P102_A



City Office (Design Drawn)
The Clock Tower, Great Southsea Street at Castle Road
Southsea, Portsmouth, Hants, PO5 3BY
Tel: 02392 837149

E: info@designteamstudios.com
W: www.designteamstudios.com