


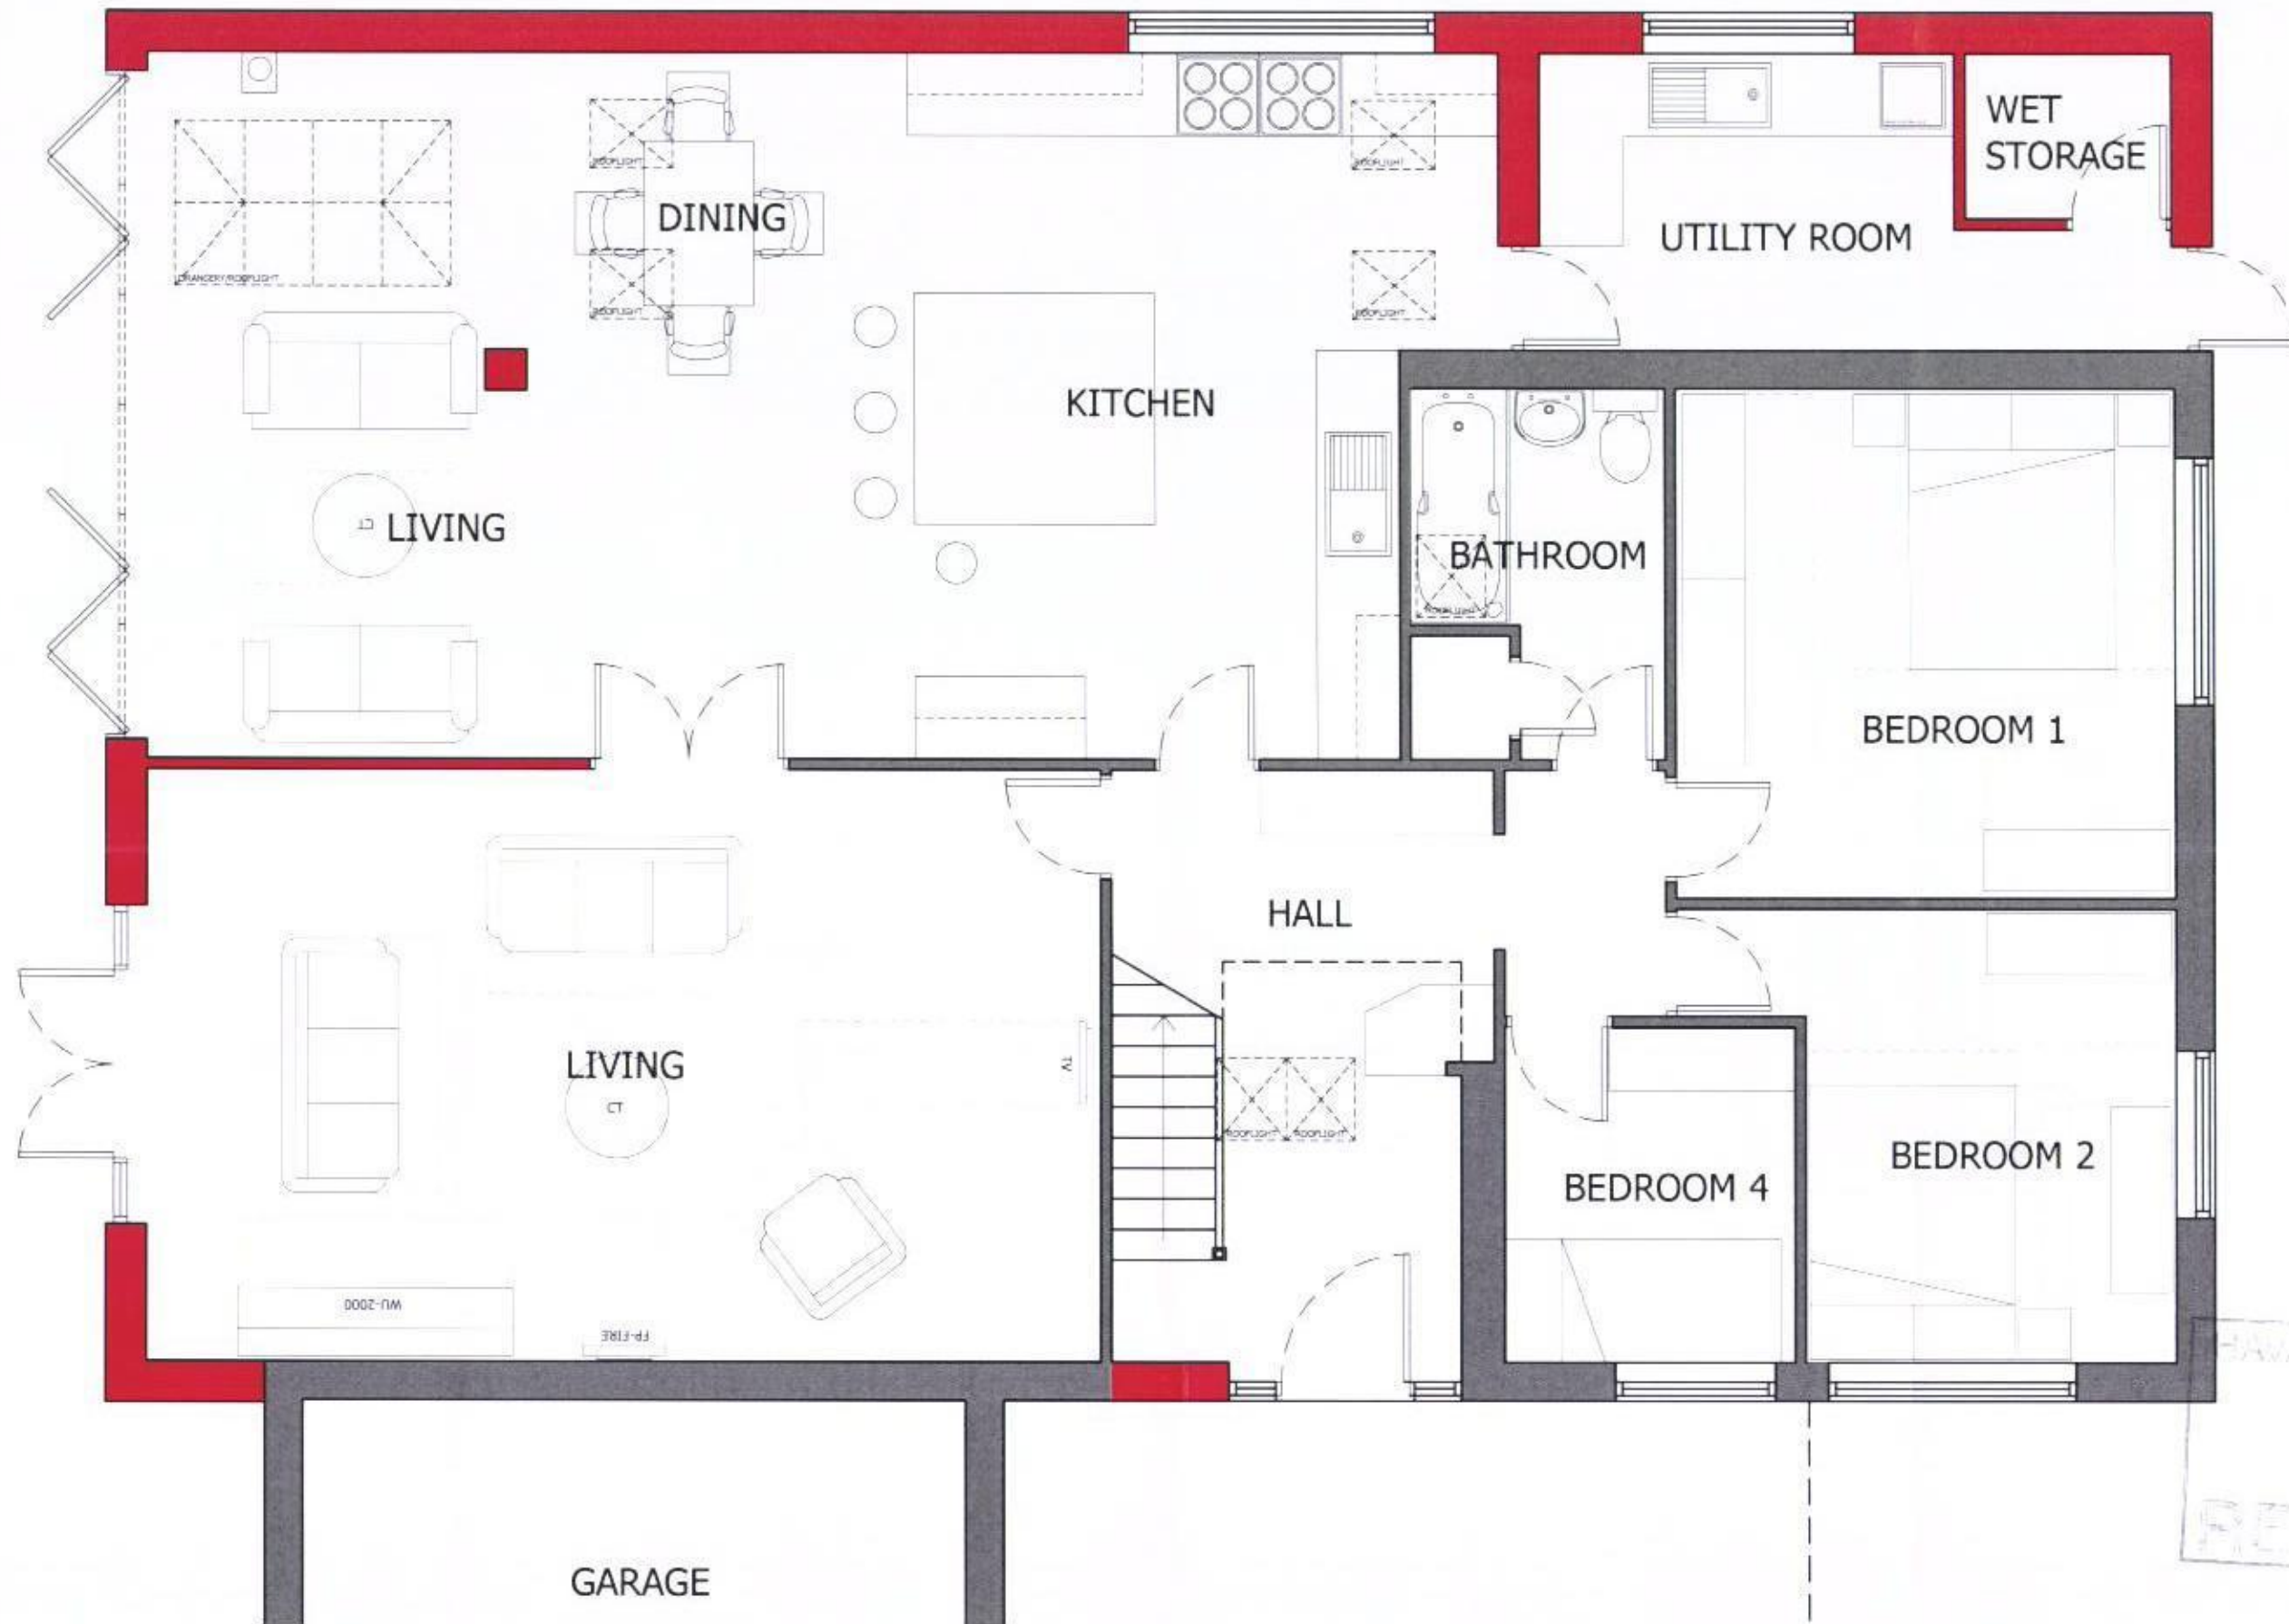

PAVED THROUGH
COURT
19 APR 2015
RECEIVED

Project	21 BIRCH TREE DRIVE EMSWORTH	Date	MAR 15	Drawn by	ACE
		Scales	1:50@A3	Status	PLANNING
Drawing	PROPOSED GROUND FLOOR PLAN	Job No.	EA 01	Dwg No.	PL-05
				Revision	.