



NOTES:
Dimensions to be checked on site before commencing work. Any discrepancies shall be reported to the architect immediately.
Do not scale from these drawings except for planning purposes. Use figured dimensions only.
Where applicable this drawing is to be read in conjunction with other consultants' drawings.

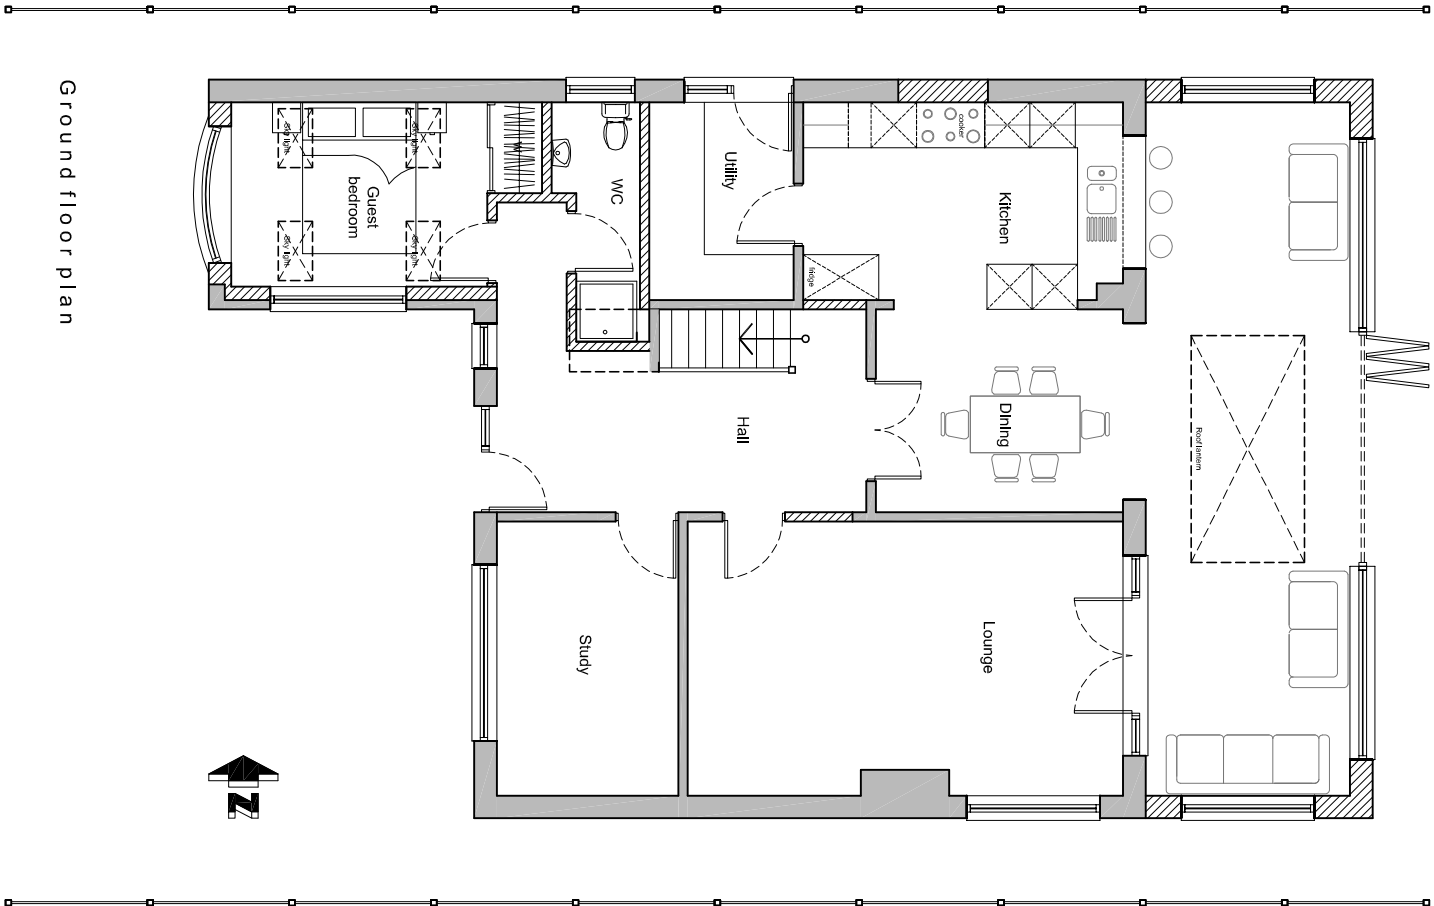


Ground floor plan

Proposed plans scale 1:100

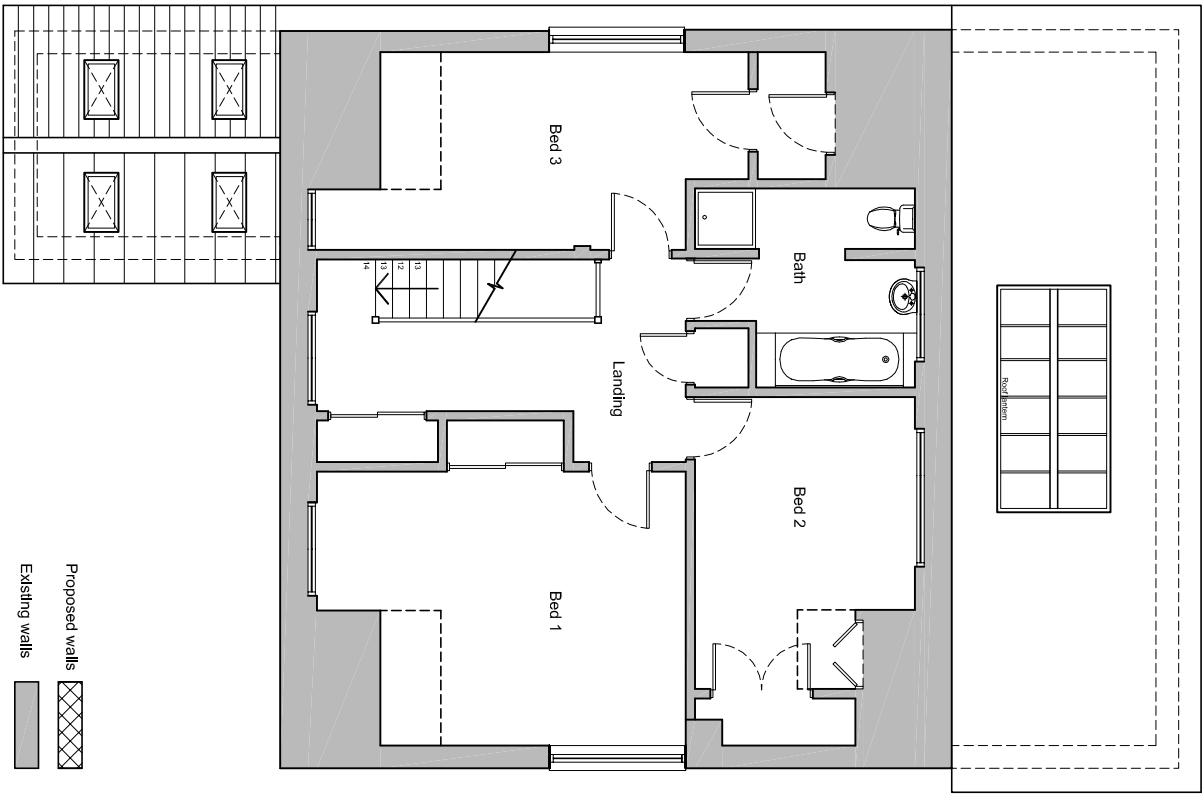


First floor plan (unchanged)


Proposed walls
Existing walls

 

Garage roof plan

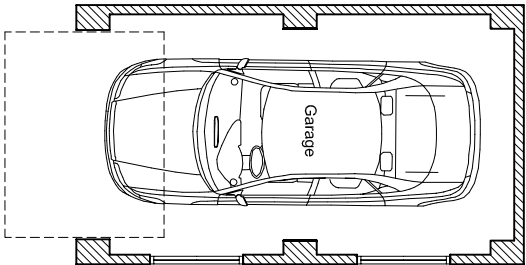

Proposed garage

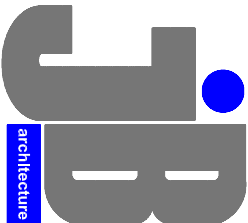

JIMMY BESSANT ARCHITECTURE
TEL: 01243 373620 M: 07769904282
E: jimmy@jb-architecture.co.uk
Web: www.jb-architecture.co.uk

For
MR & MRS STEELE
Project
PROPOSED REAR EXTENSION
AT 126 SOUTHLEIGH ROAD
DENVILLES
PO9 2PT

Title
PROPOSED PLANS

Date	Drawn	Scale	Checked
APRIL 2015	JB	AS SHOWN @ A3	-
Job Number	Drawing Number	Revision	
PL 45.15	49		