



Existing East Elevation

1 : 100




Existing South Elevation

1 : 100



Existing West Elevation

1 : 100

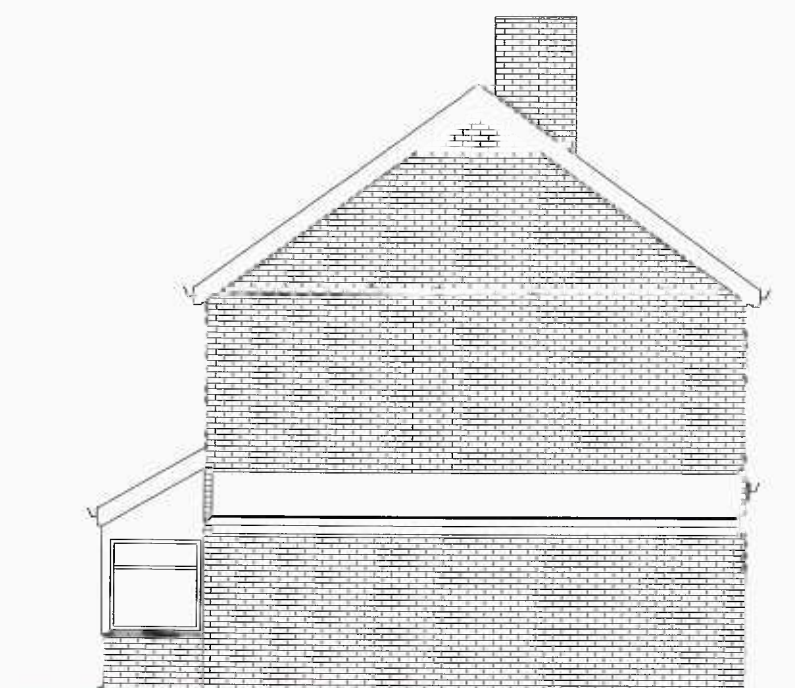

Existing North Elevation

1 : 100

1:100 Metres
0 1 2 3 4 5 6 7
0 10 20

1:50 Metres
0 1 2 3 4 5
0 10 20

www.yourhomeplans.co.uk



Tel: 0800 6127 664 Your Home Plans

These drawings are for approval purposes. Materials and products should not be ordered based on dimensions of drawings as errors may occur along existing building lines. All measurements and supporting elements are to be checked on site. Any differences to be checked with designer.

Mr & Mrs Meades
25 Castle Avenue
Warblington
Hampshire
PO9 2RY

Existing Elevations

Project number	25CAS-15 REVB
Date	29th July 2016
Drawn by	June Grinstead
Checked by	Checker

A101

Scale 1 : 100