




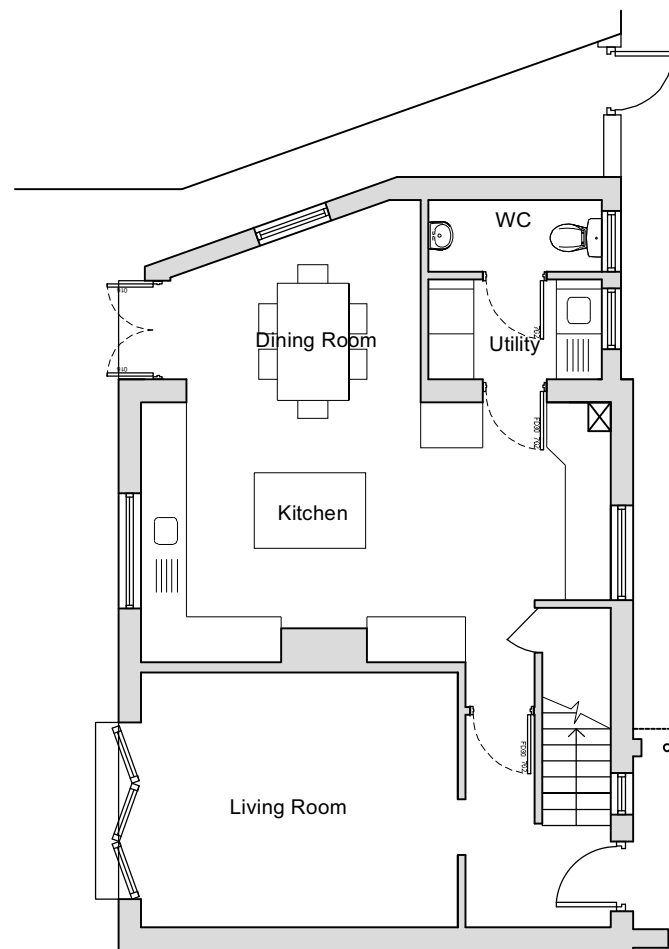

Ground Floor Plan Scale 1:100 @ A3

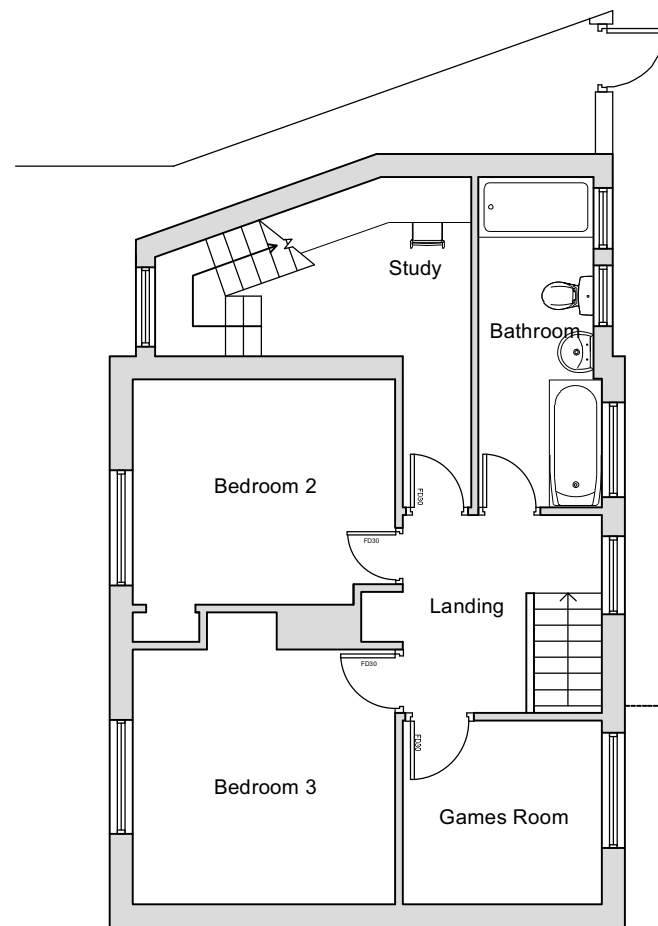

First Floor Plan Scale 1:100 @ A3

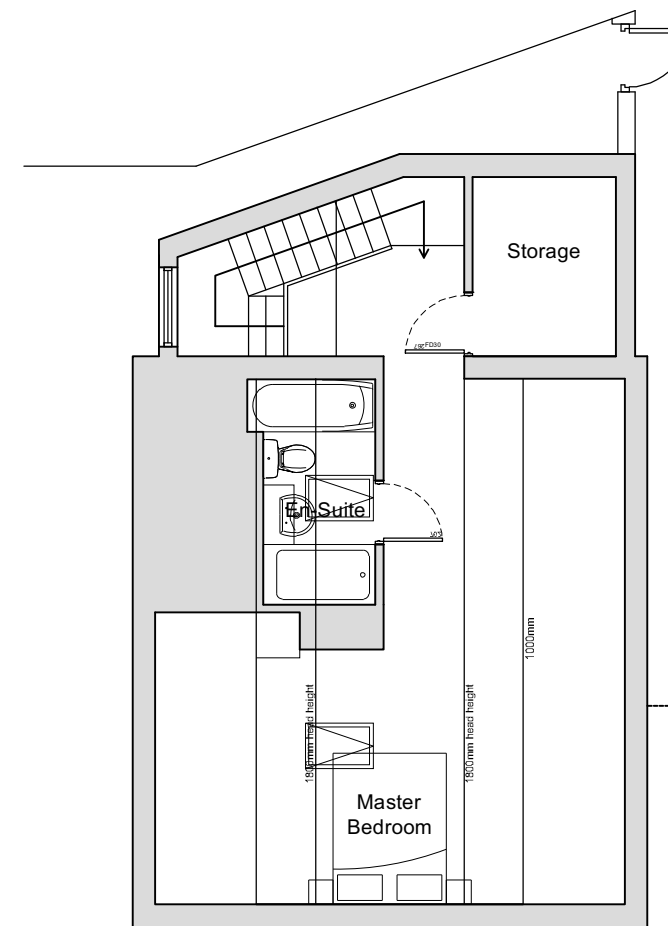

Mezzanine Floor Plan Scale 1:100 @ A3

B	Redesign on planning comments	06.04.16
A	Window amendment	24.02
Rev.	Notes	Date



JB ARCHITECTURE
The Bricks, Manor Farm Barns
Chichester, West Sussex,
PO20 7PL

T: 01243 785342
E: admin@jbarch.co.uk
W: www.jbarch.co.uk

Project
46 Ellisfield Road
Havant
Hampshire
PO9 5AY

Drawing
Proposed Plans

Drawn By CC	Scale as shown
Date JAN 2015	Revision B
Drawing No. 1160-DPA-04	