

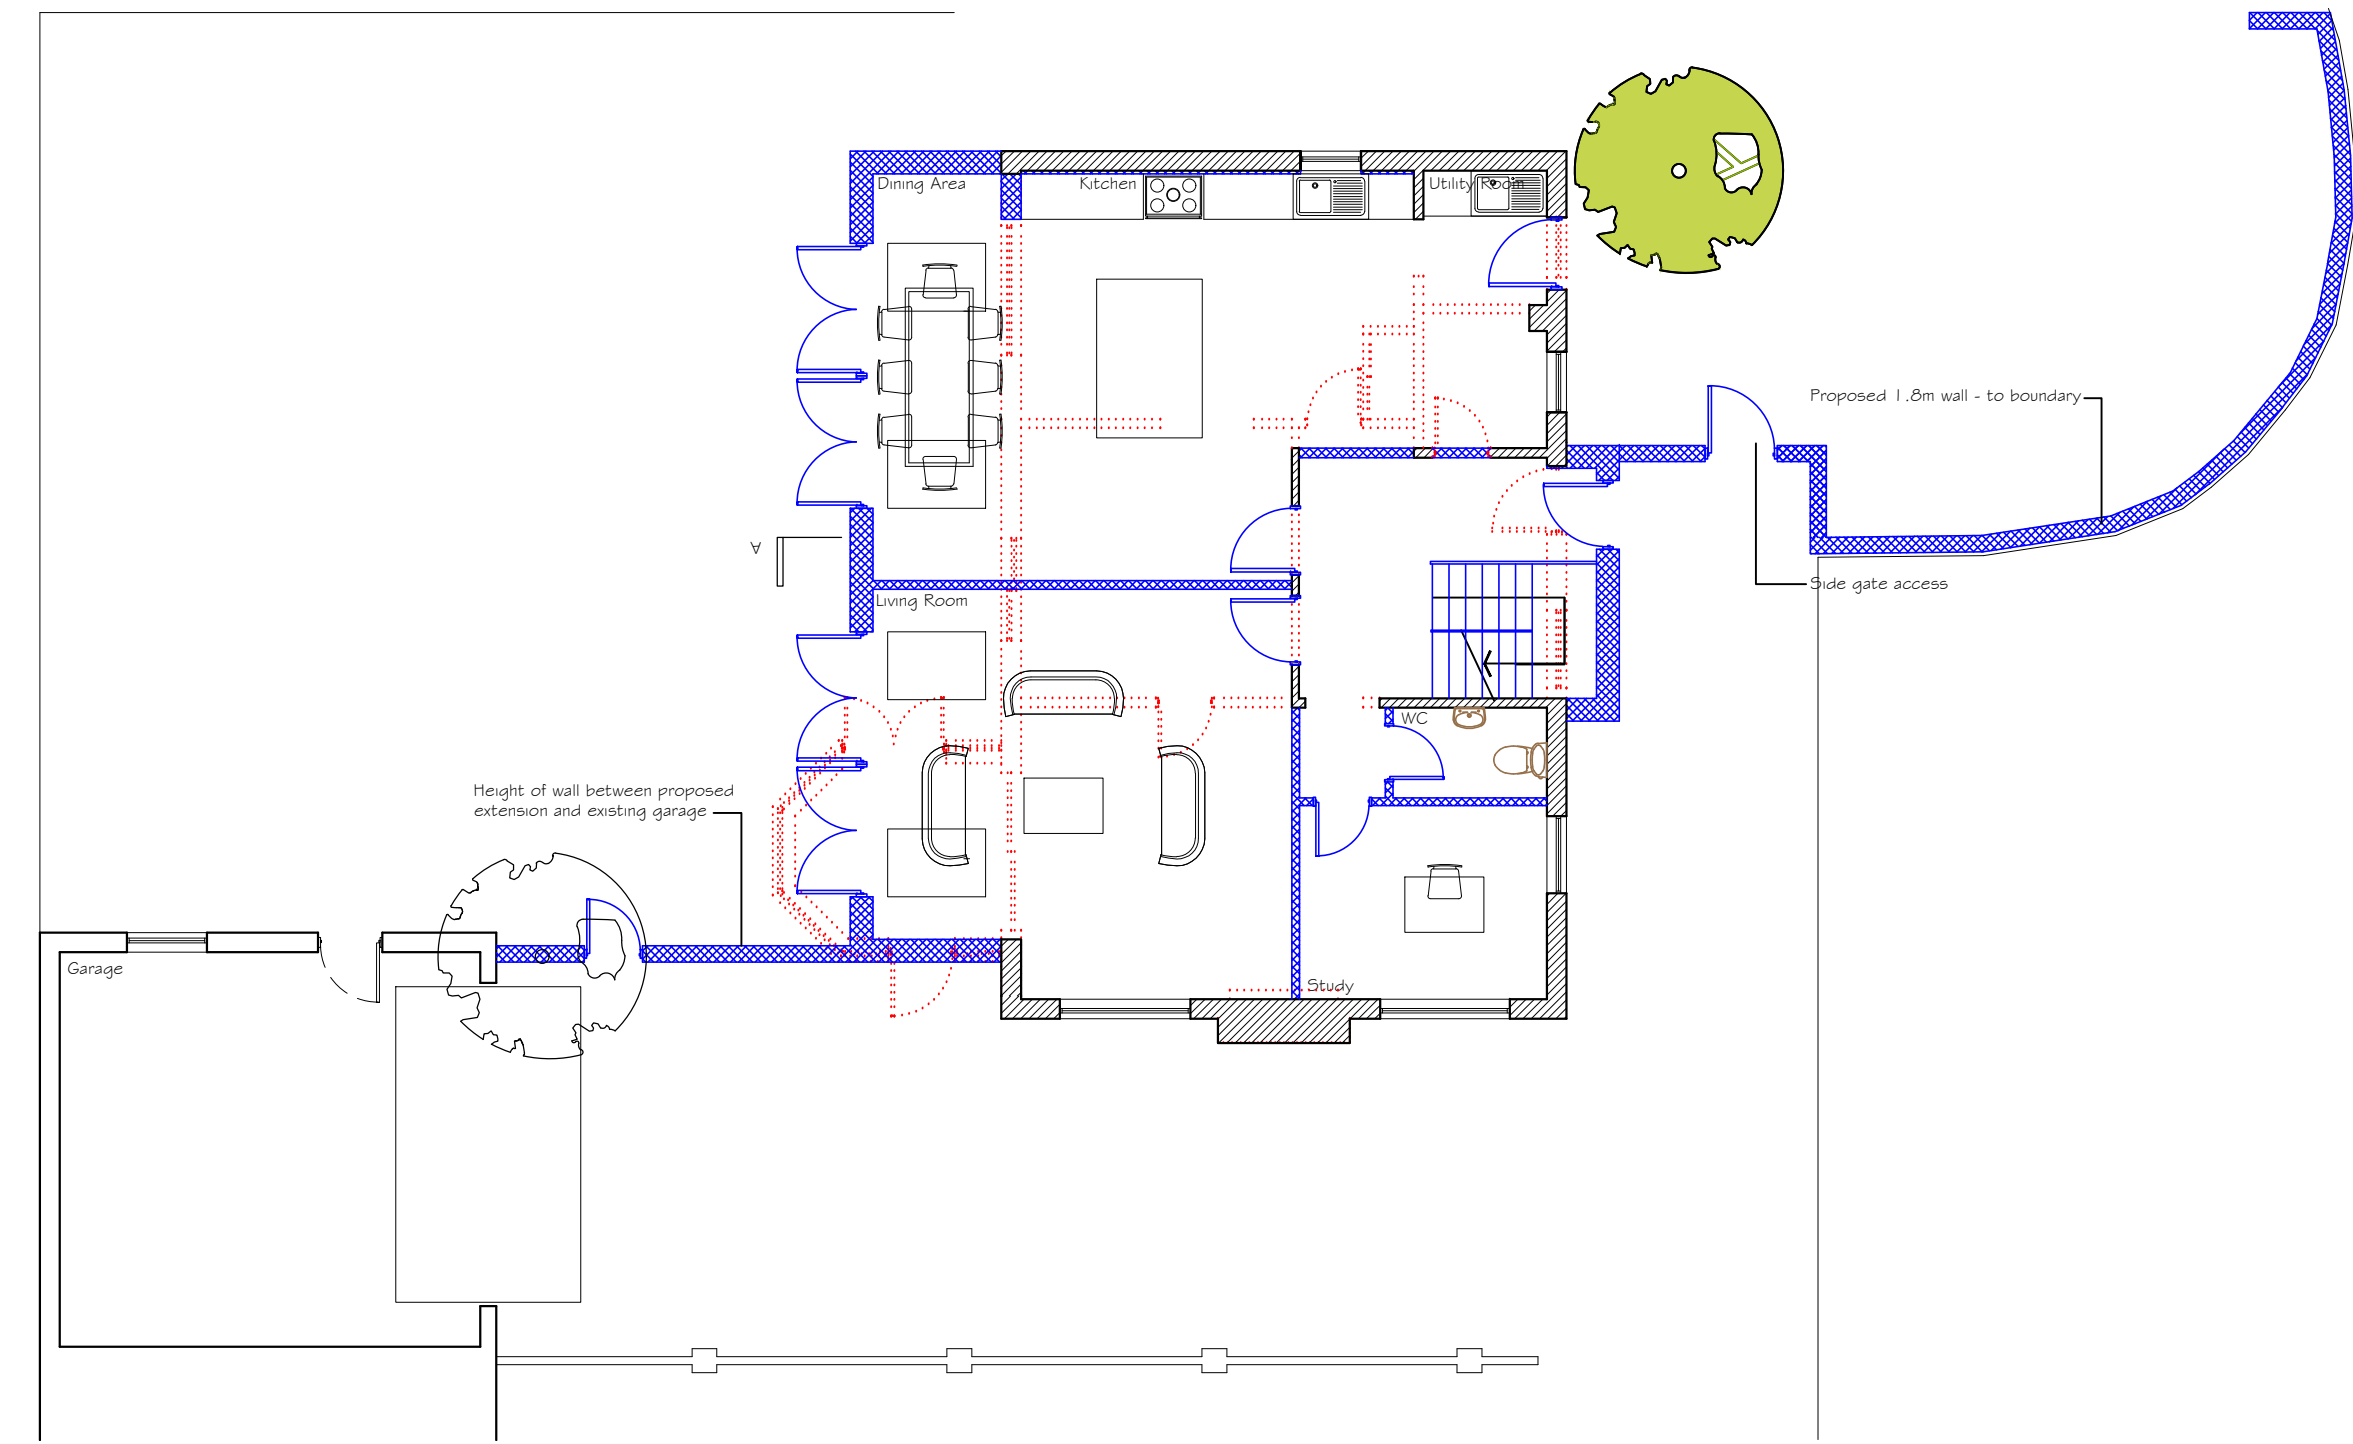


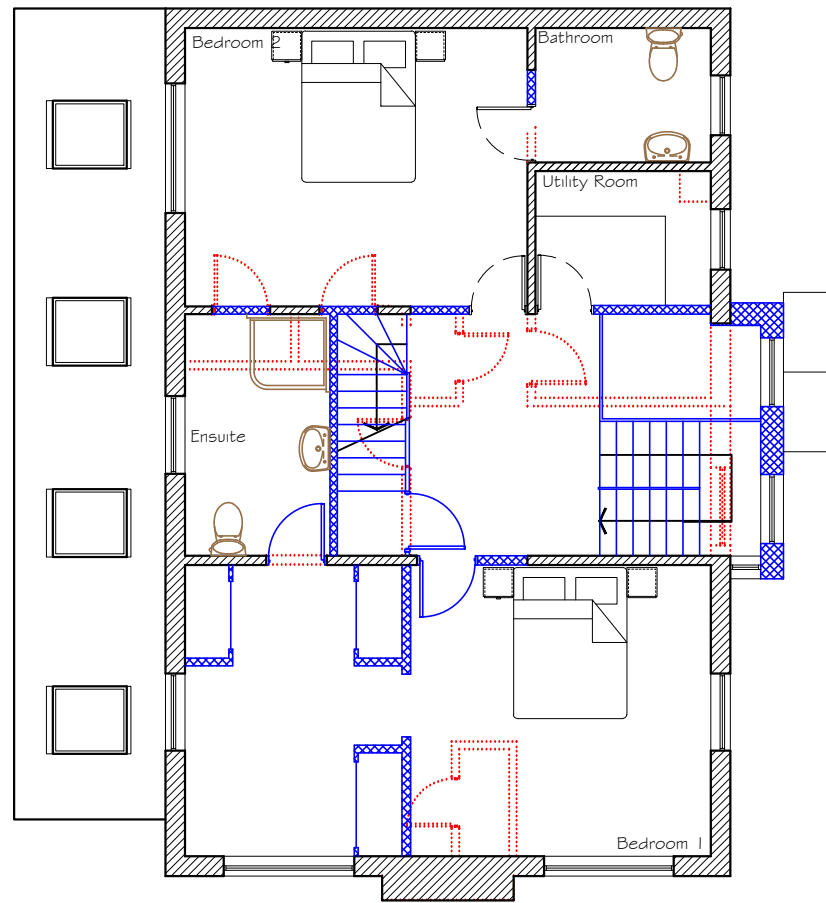


Ground Floor Plan


Plans 1:100 @ A1

 


First Floor Plan

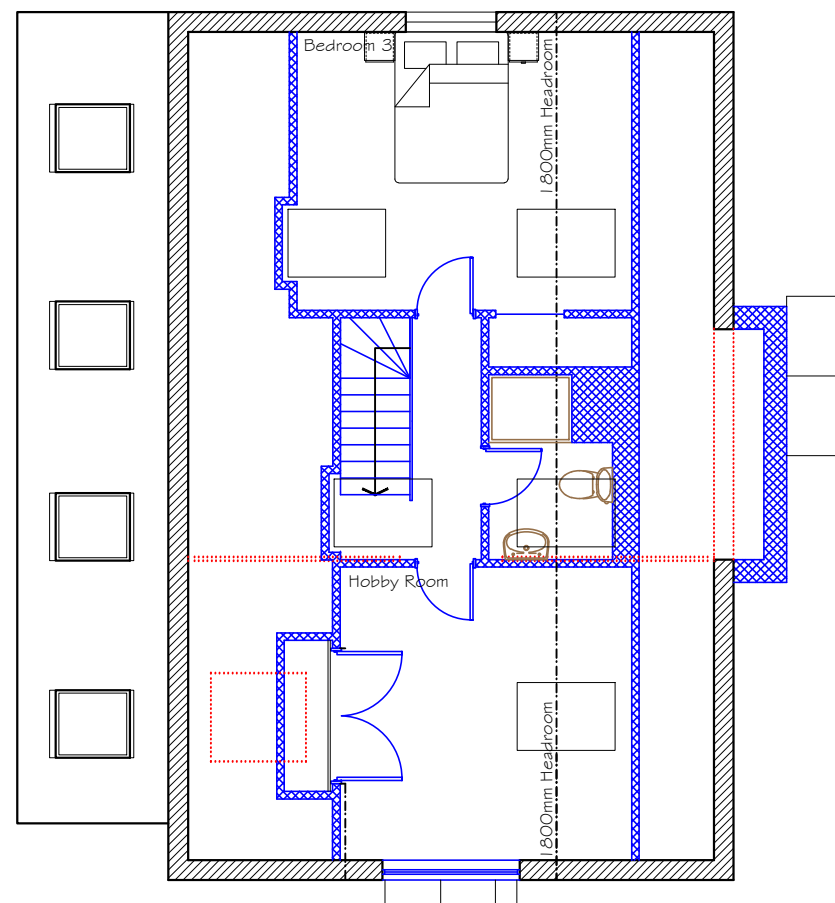





Second Floor Plan

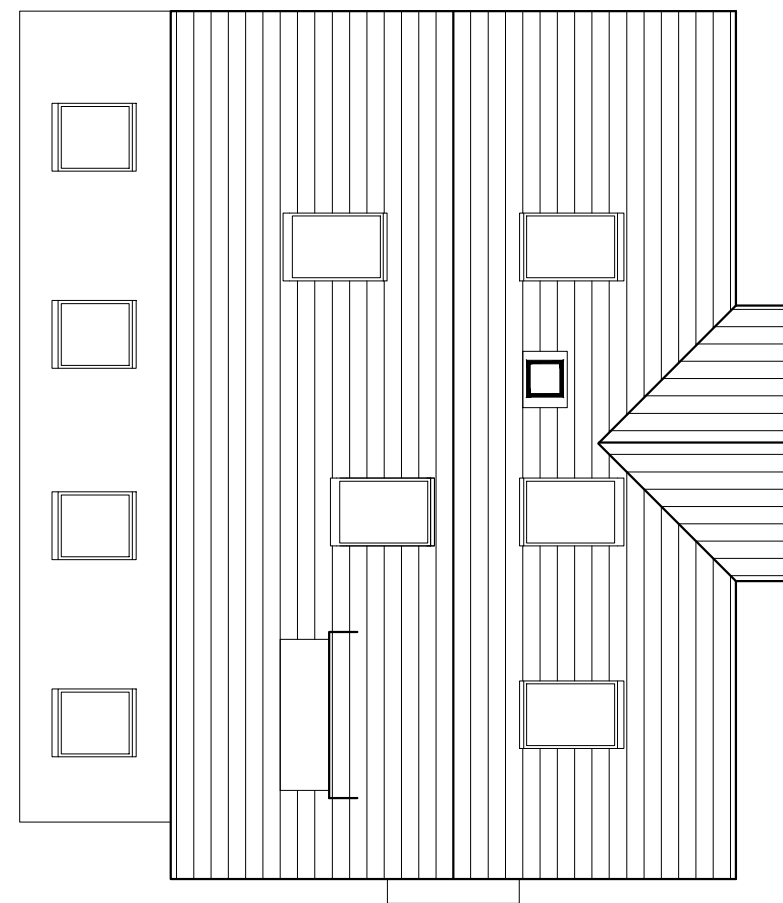



Roof Plan

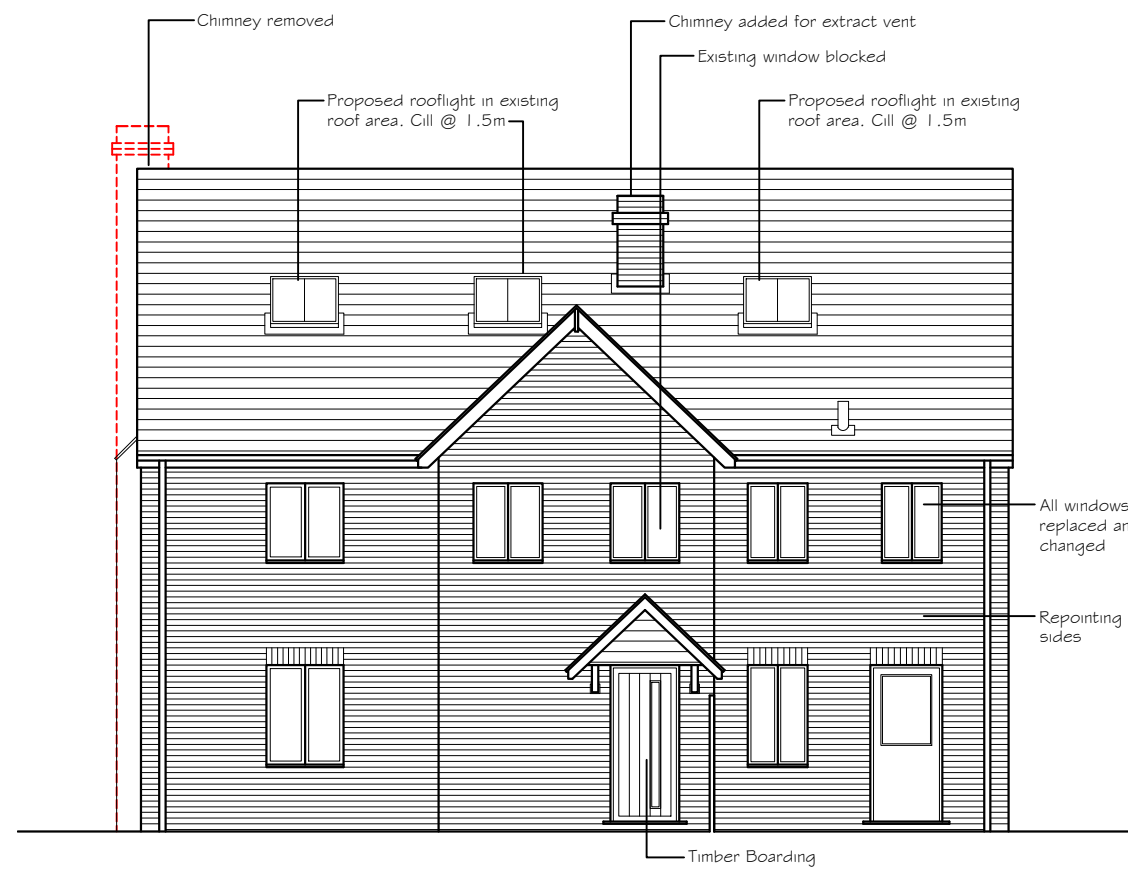



Elevations 1:100 @ A1

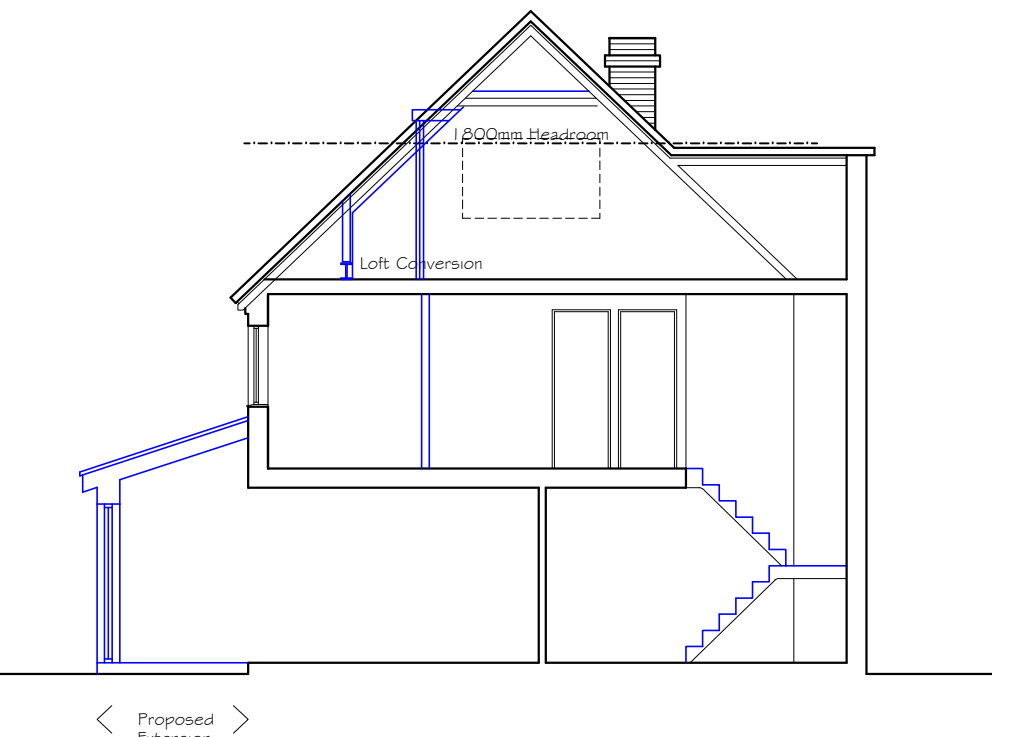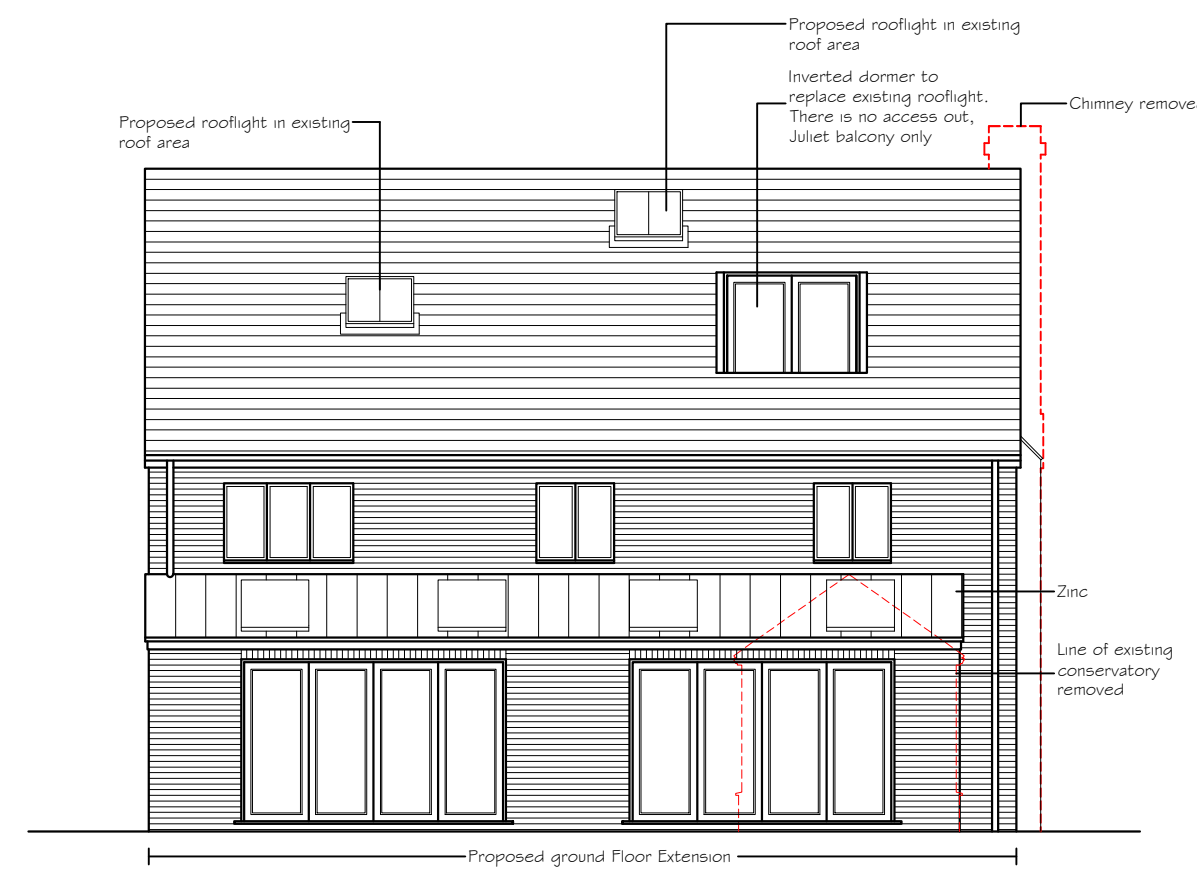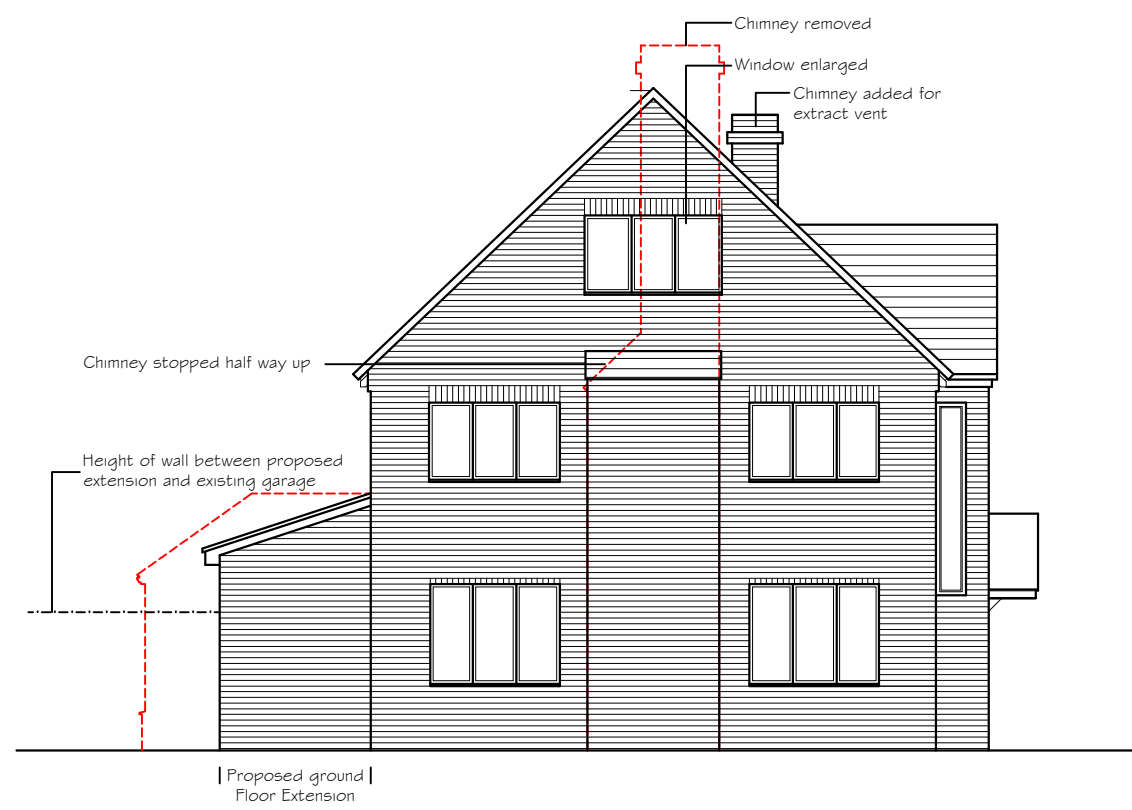 

Sections 1:100 @ A1

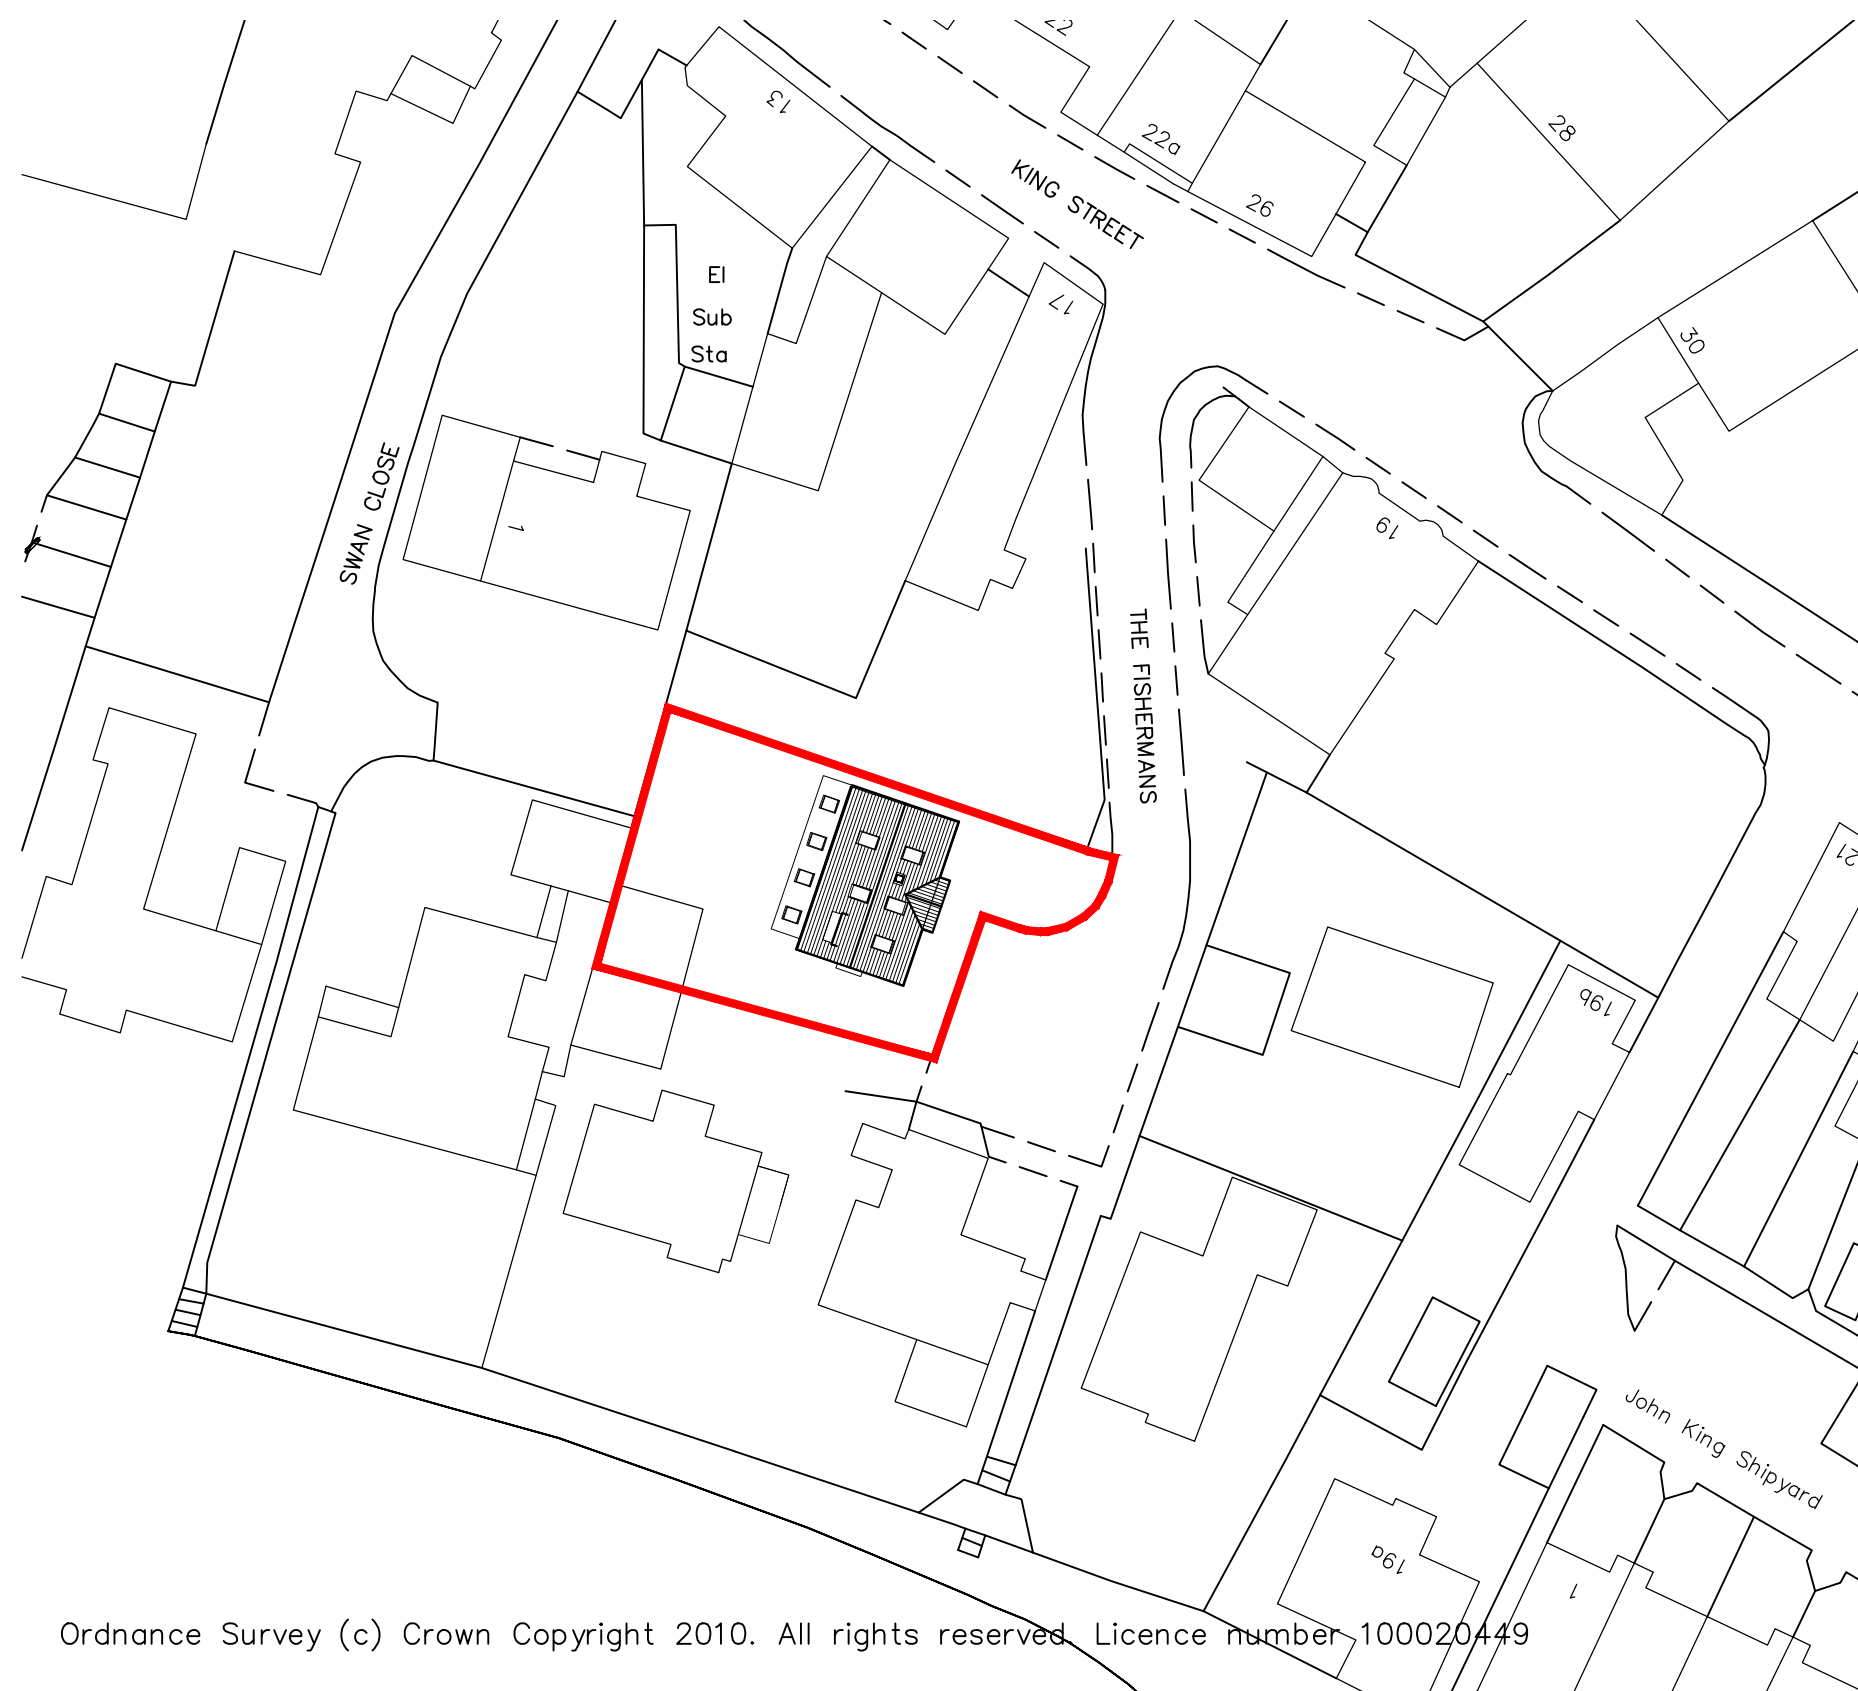 

Site Plan 1:500 @ A1

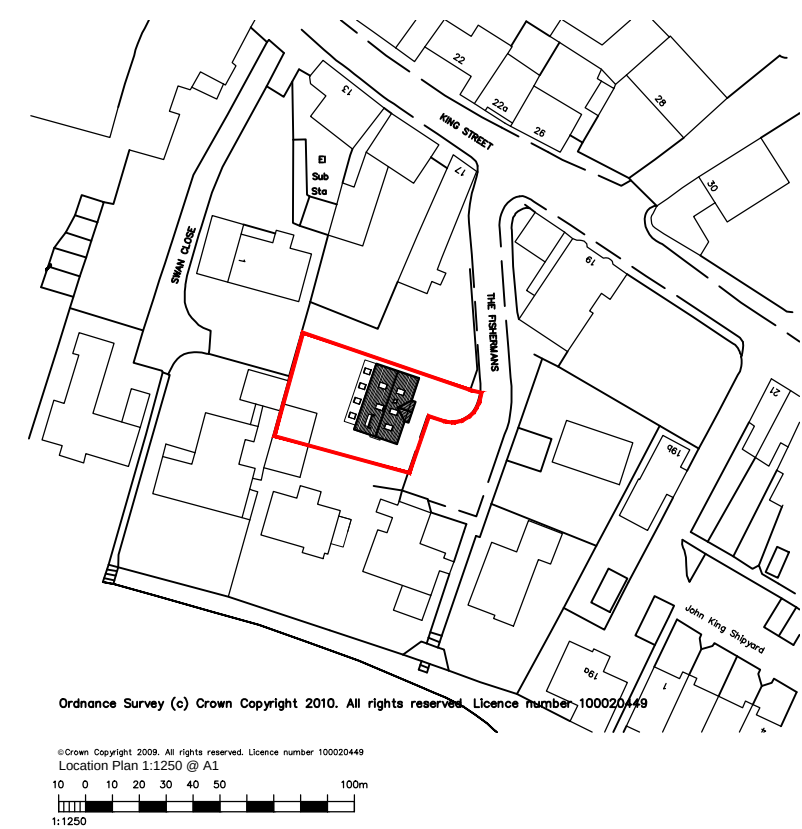 

NOTES:
Dimensions to be checked on site before commencing work. Any discrepancies shall be reported to the architect immediately.
Do not scale from these drawings except for planning purposes.
Use figured dimensions only.
Where applicable this drawing is to be read in conjunction with other consultants' drawings.
All drawings to be read in conjunction with specification and all other drawings including structural engineer and mechanical and electrical drawings / specification

REV	DATE	AMENDMENT	DRAWN
hd	architects	Heley Davies Architects Ltd 1 The Old Flour Mill, Emsworth, PO10 7BT 01243 370 715 www.hdarchitects.co.uk mail@hdarchitects.co.uk	
CLIENT	Bob Newson		
PROJECT	1 Fisherman's Emsworth		
DRAWING	Proposed	SCALE	as noted @A1
DATE	Dec 2015	DRAWN	TW
DRAWING NUMBER	15111 - 02	REVISION	D