


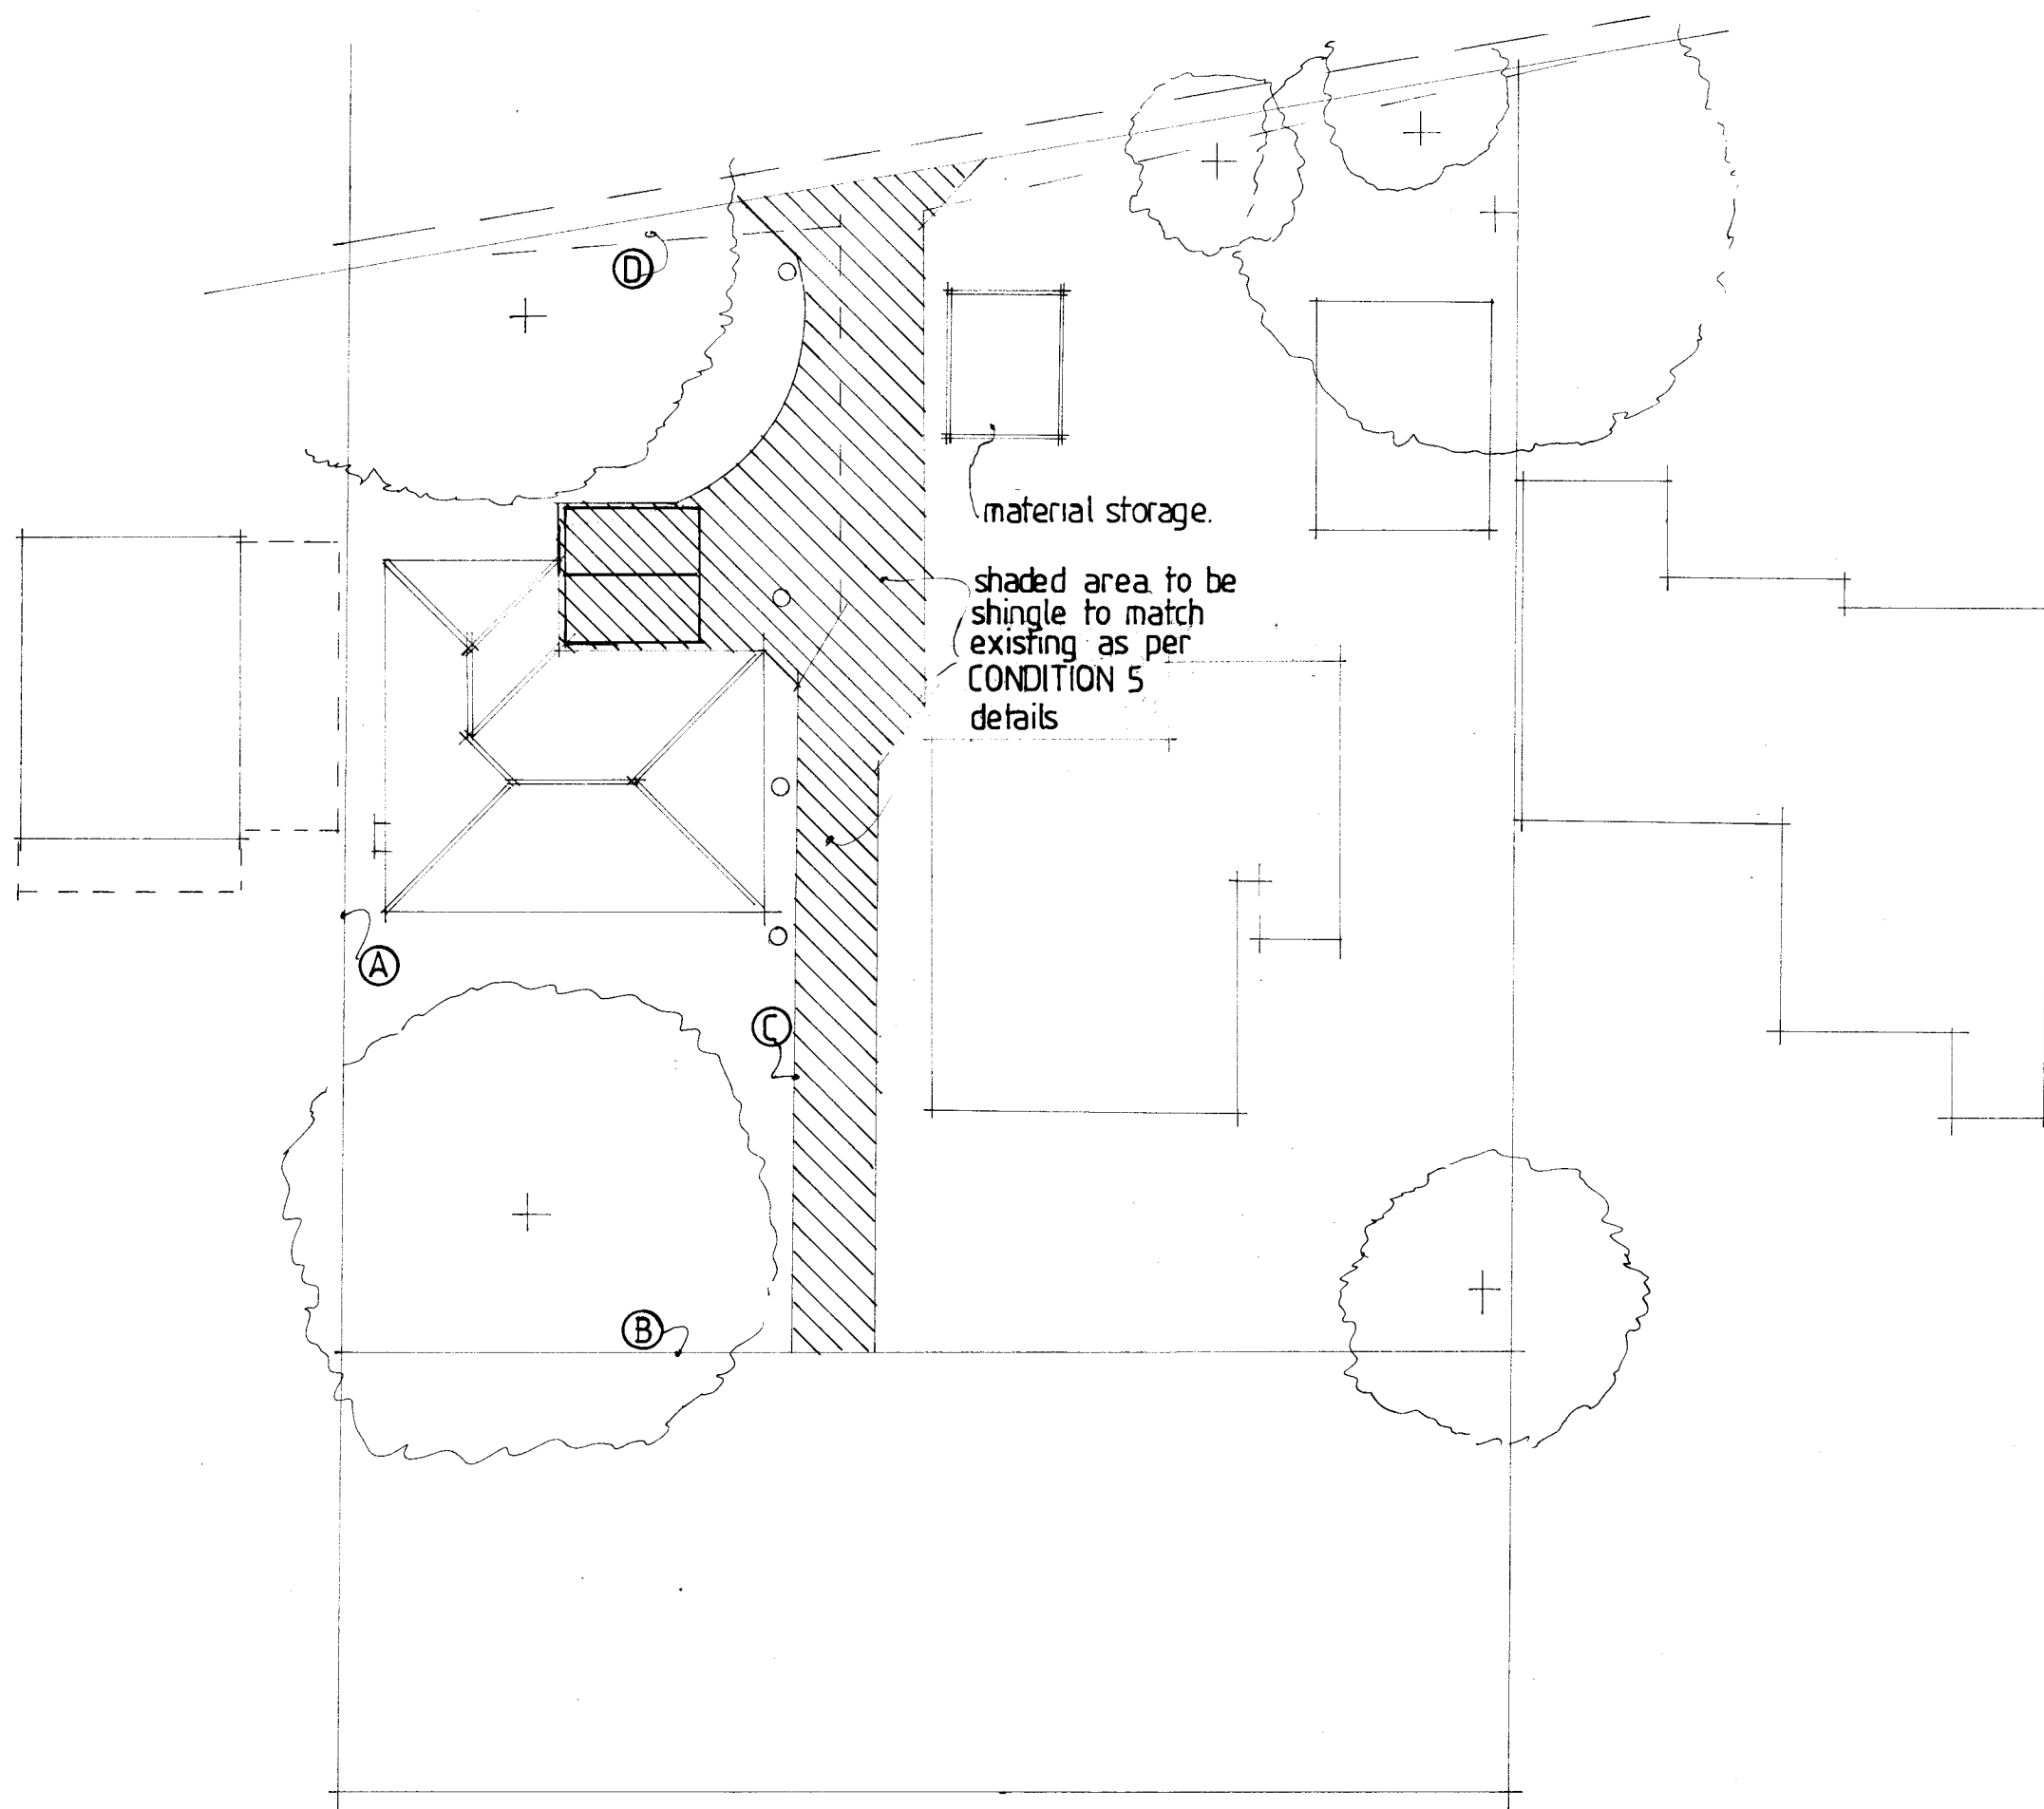

Site Plan

CONDITION LIST

- CONDITION 3: Level survey to accompany condition drawing.
- CONDITION 4: Soft landscaping detailed below in description for boundary 'D'.
- CONDITION 5: Shaded area of site plan to be detailed as: Excavate top soil (usually about 150mm), Lay geotextile membrane - this ensures that sub base does not mix with ground below but allows passage of water, lay 150mm DT Type 1 (MOT), then lay max 50mm pea shingle or gravel (10mm gravel/shingle (land base) BUILDBASE) to match existing in colour.
- CONDITION 6: Pannelled fencing to be used around site. Heights of fencing indicated on the plan and in the list below.

Fencing heights and descriptions:

- A) Shrubs and climbers to be planted alongside existing boundary wall.
- B) 1.8m high dark brown panelled fencing to match existing.
- C) 1.8m high dark brown panelled fencing to match existing.
- D) Hedging and will coordinate with the Tree Survey Plan (BJH.01)

Existing frontage hedgerow pruned back / partially removed to achieve required visibility splay and widened access. Supplementary hedge planting for rear-side (south) to gap up and reinstate screen density shall comprise 7no Ilex aquifolium 3L, 7no Ligustrum ovaliflorum 3L, 7no Prunus laurocerasus 'Etna' 3L - minimum 3L size, planted at 0.5m metre centres and bark mulched to minimum 50mm depth.

|   |            |                     |
|---|------------|---------------------|
| A   | APRIL 2014 | PLANNING AMENDMENTS |
|   | Date       | Revision            |
| © copyright   |            |                     |
| THORNS-YOUNG<br>ARCHITECTURAL   |            |                     |
| THORNS-YOUNG LTD<br>CHARTERED BUILDING CONSULTANTS<br>232 London Road, North End, Portsmouth PO2 9JQ<br>Tel: (023) 9267 2883 Fax: (023) 9266 3457<br>Website: www.thomasyoung.co.uk |            |                     |
| Client<br>Mr A Edwards   |            |                     |
| Job Title<br>24 Hollow Lane<br>Hayling Island   |            |                     |
| Drawing Title<br>Conditions   |            |                     |
| Scale 1:250 at A2   |            |                     |
| Date May 2014 Drawn by SA   |            |                     |
| Drg. No.<br>7087. 14.3.   |            | Rev.<br>A           |