




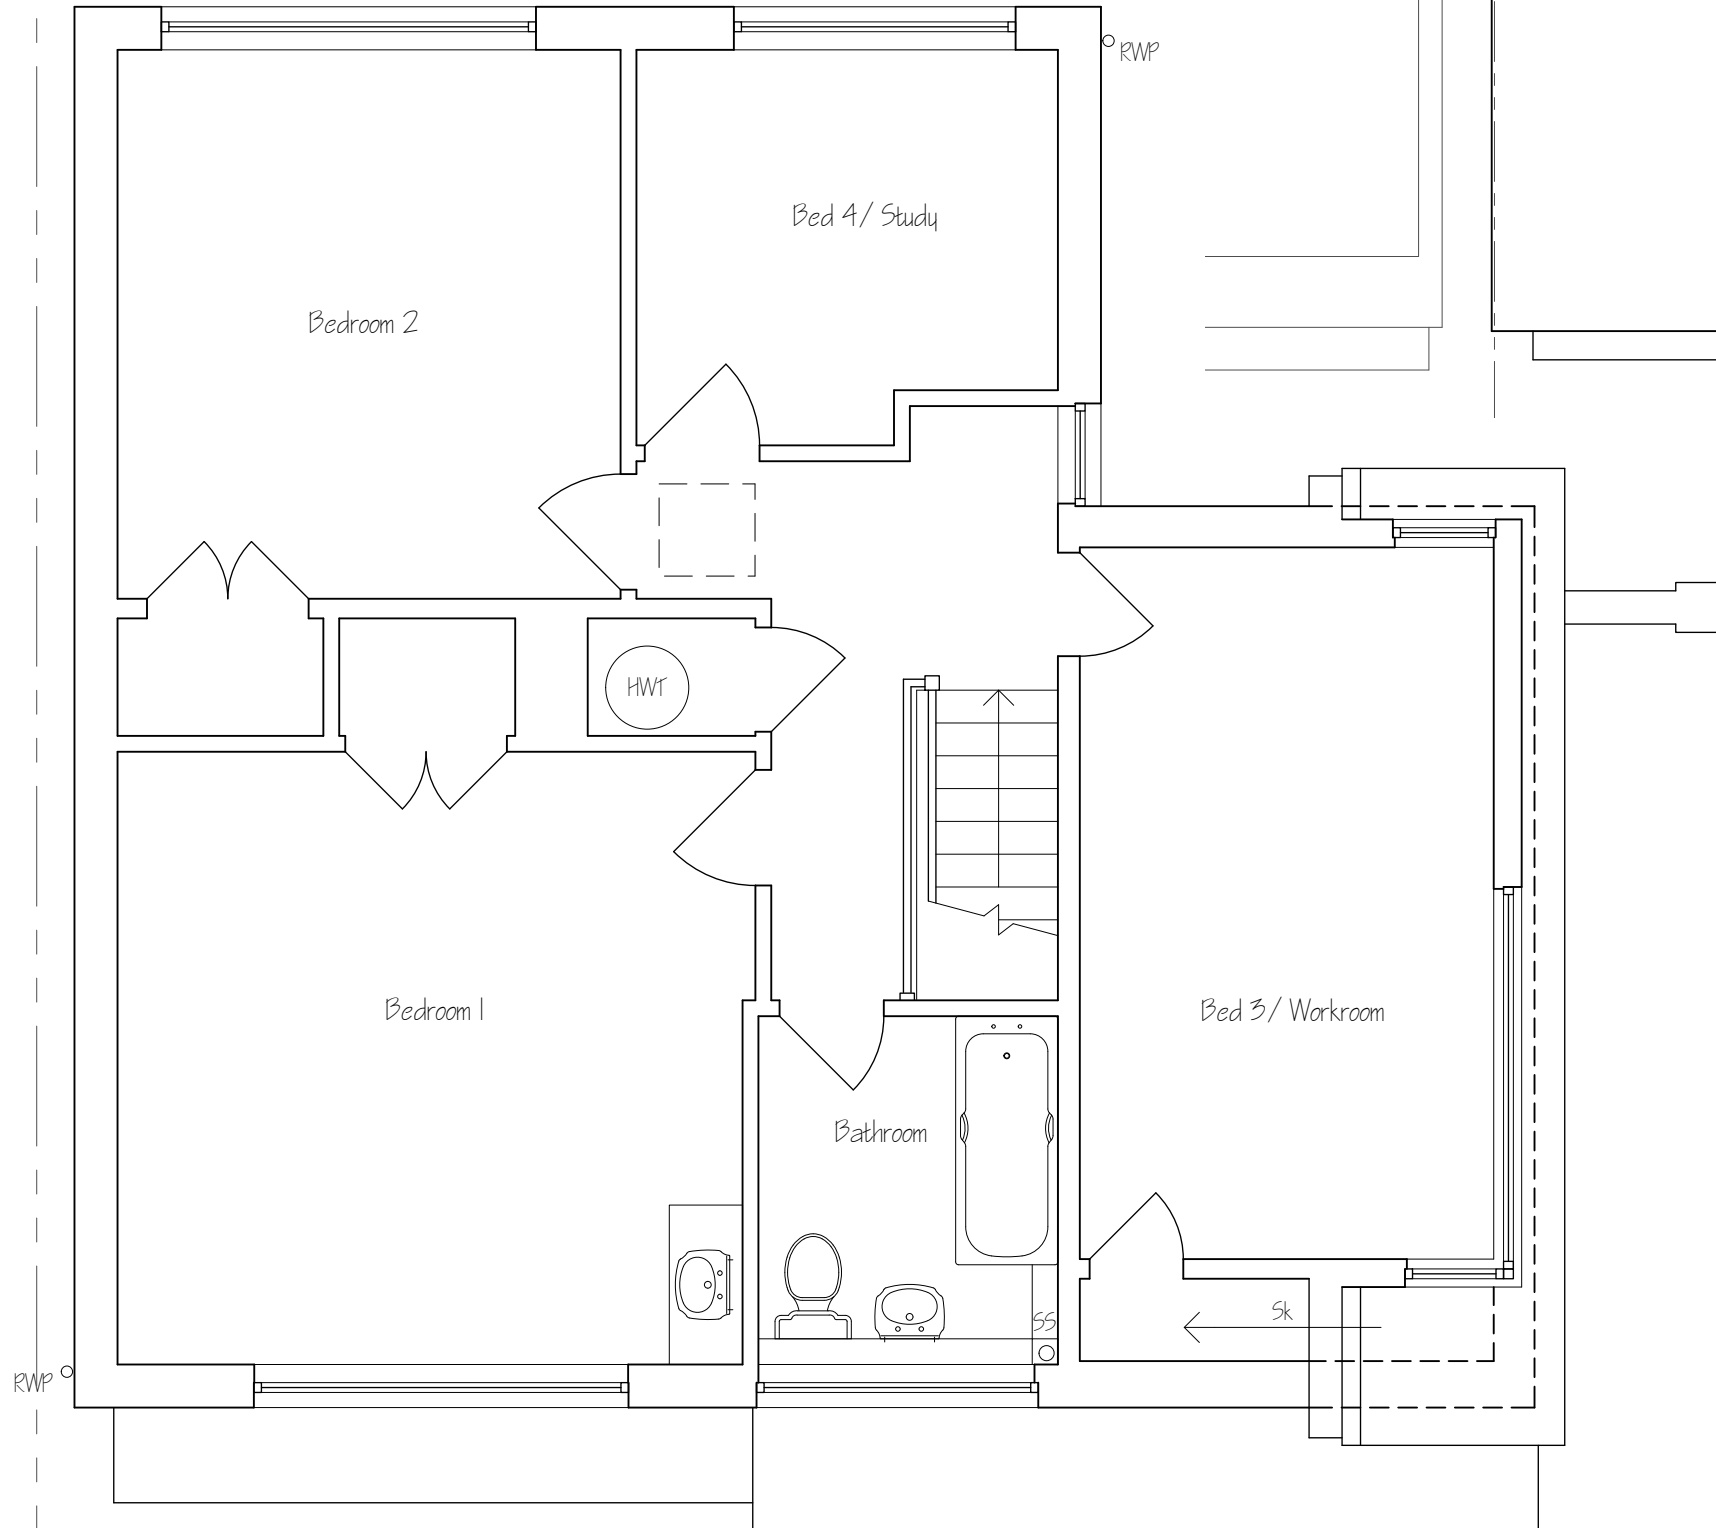

First Floor Plan

 

No 27

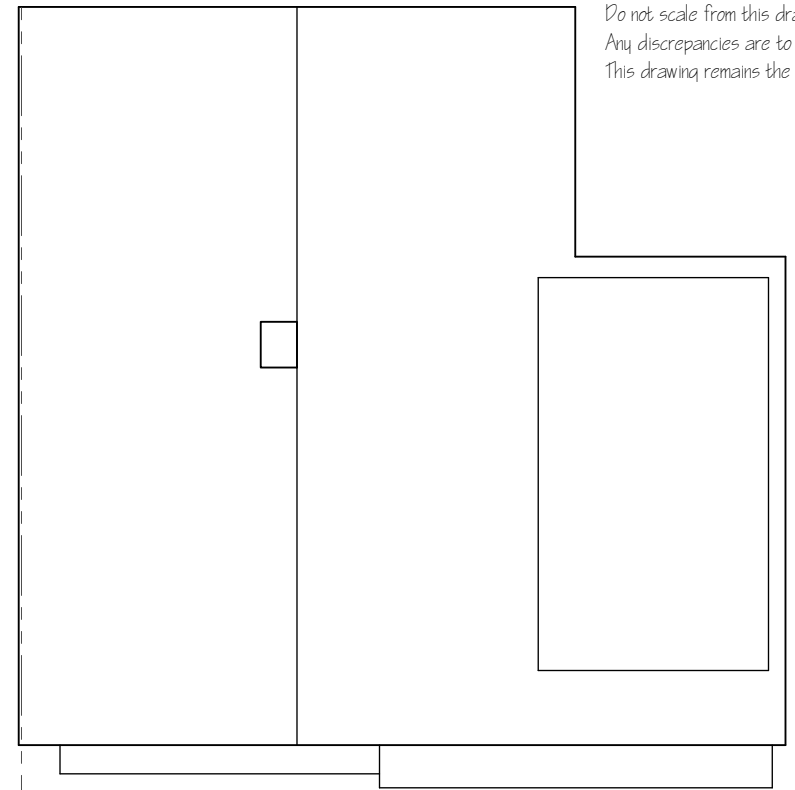

Roof Plan 1:100 Scale



Do not scale from this drawing, except for planning purposes
Any discrepancies are to be reported immediately
This drawing remains the copyright of GOS Architecture

Rev	Date	Description
-	26-03-16	Issued for planning

GOS Architecture

1 Mainline Business Centre
72 Station Road
Liss
Hampshire
GU33 7AD
07894 110 452
www.gosarchitecture.co.uk
graeme@gosarchitecture.co.uk

Date 16-03-16	Drawn By GRH
Scale 1:50 @ A3 UNO	Checked

Client
Morton

Project
29 Blenheim Gardens
Emsworth
Hampshire

Title
Extension
Existing First Floor & Roof Plans
Planning Issue

Drawing No.
0162-02