



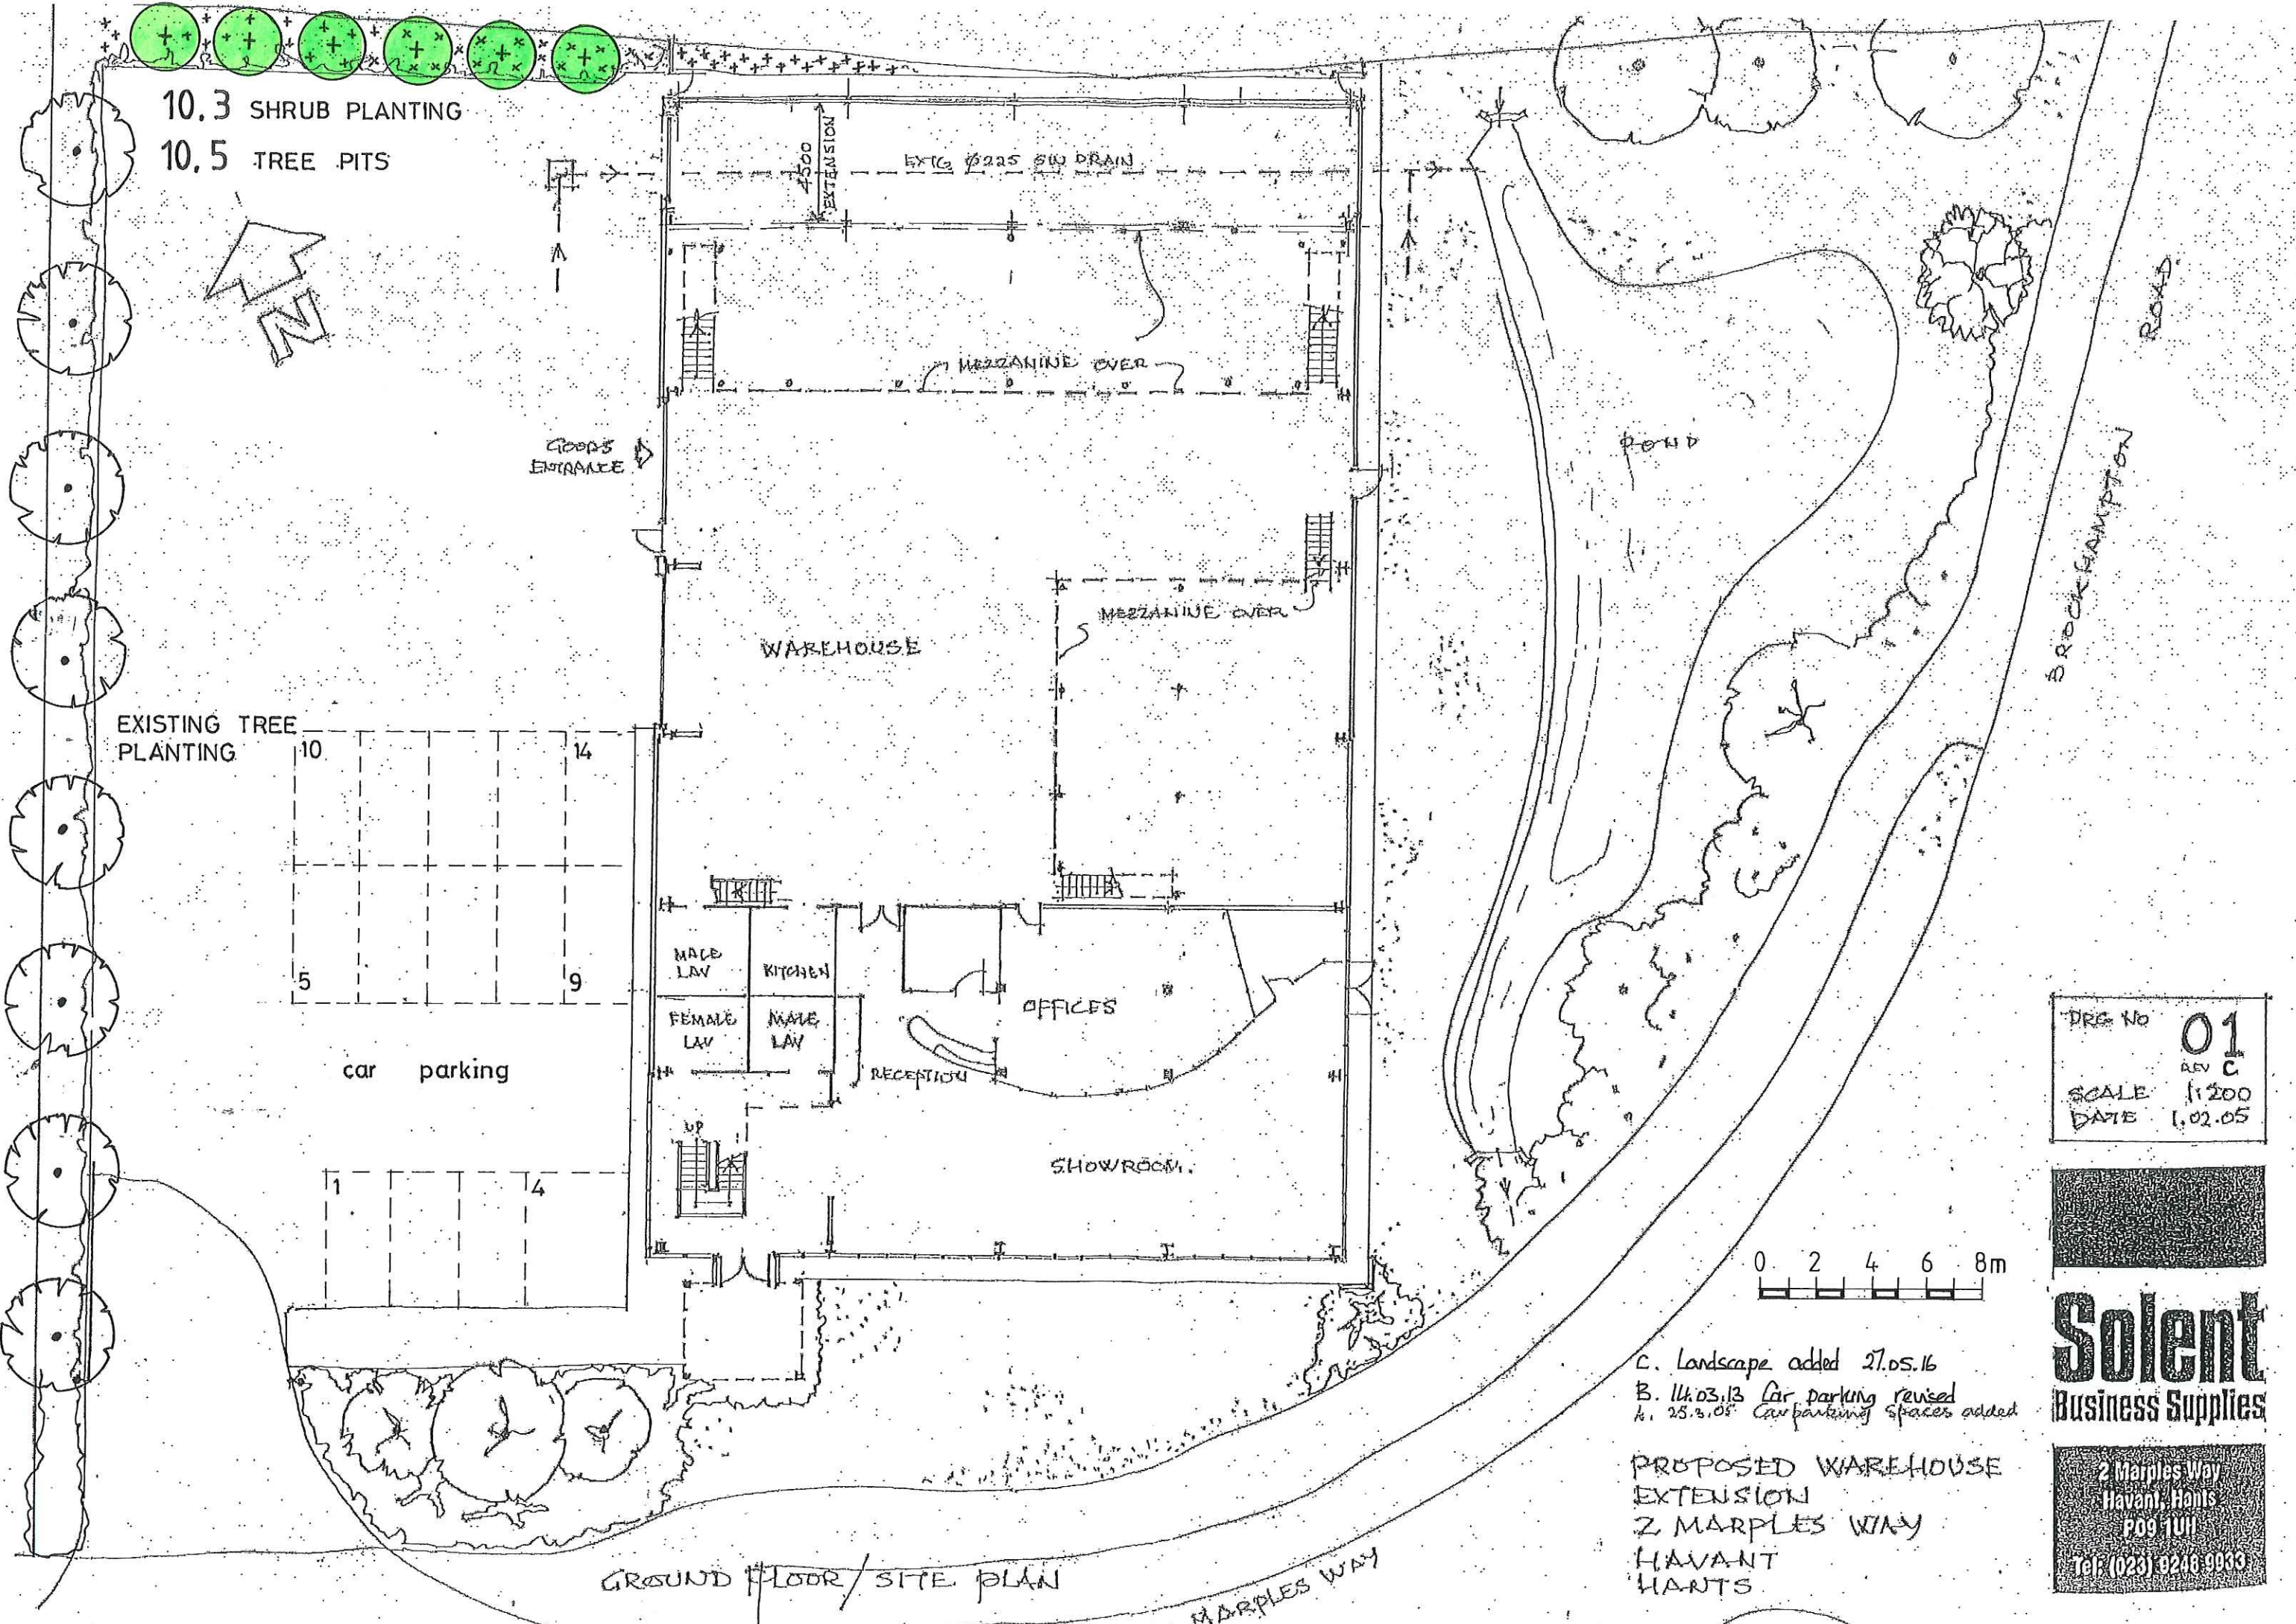

10.3 SHRUB PLANTING
10.5 TREE PITS

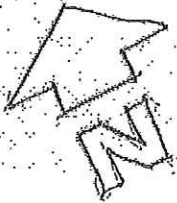

EXISTING TREE PLANTING

car parking

GOODS ENTRANCE

WAREHOUSE

EXT. 6225 SW DRAIN

MEZZANINE OVER

MEZZANINE OVER

MALE LAV

KITCHEN

FEMALE LAV

MALE LAV

OFFICES

RECEPTION

SHOWROOM

POND


BROCKHAMPTON ROAD

GROUND FLOOR/SITE PLAN

MARPLES WAY



DWG No 01
REV C
SCALE 1:200
DATE 1.02.05

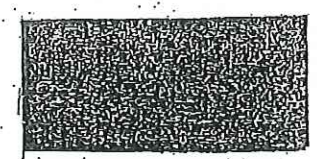

Solent
Business Supplies

C. Landscape added 27.05.16
B. 14.03.13 Car parking revised
A. 25.3.05 Car parking spaces added

PROPOSED WAREHOUSE
EXTENSION
2 MARPLES WAY
HAVANT
HANTS

2 Marples Way
Havant, Hants
PO9 1UH
Tel: (023) 9246 9933