



52 Horndean Road - Proposed

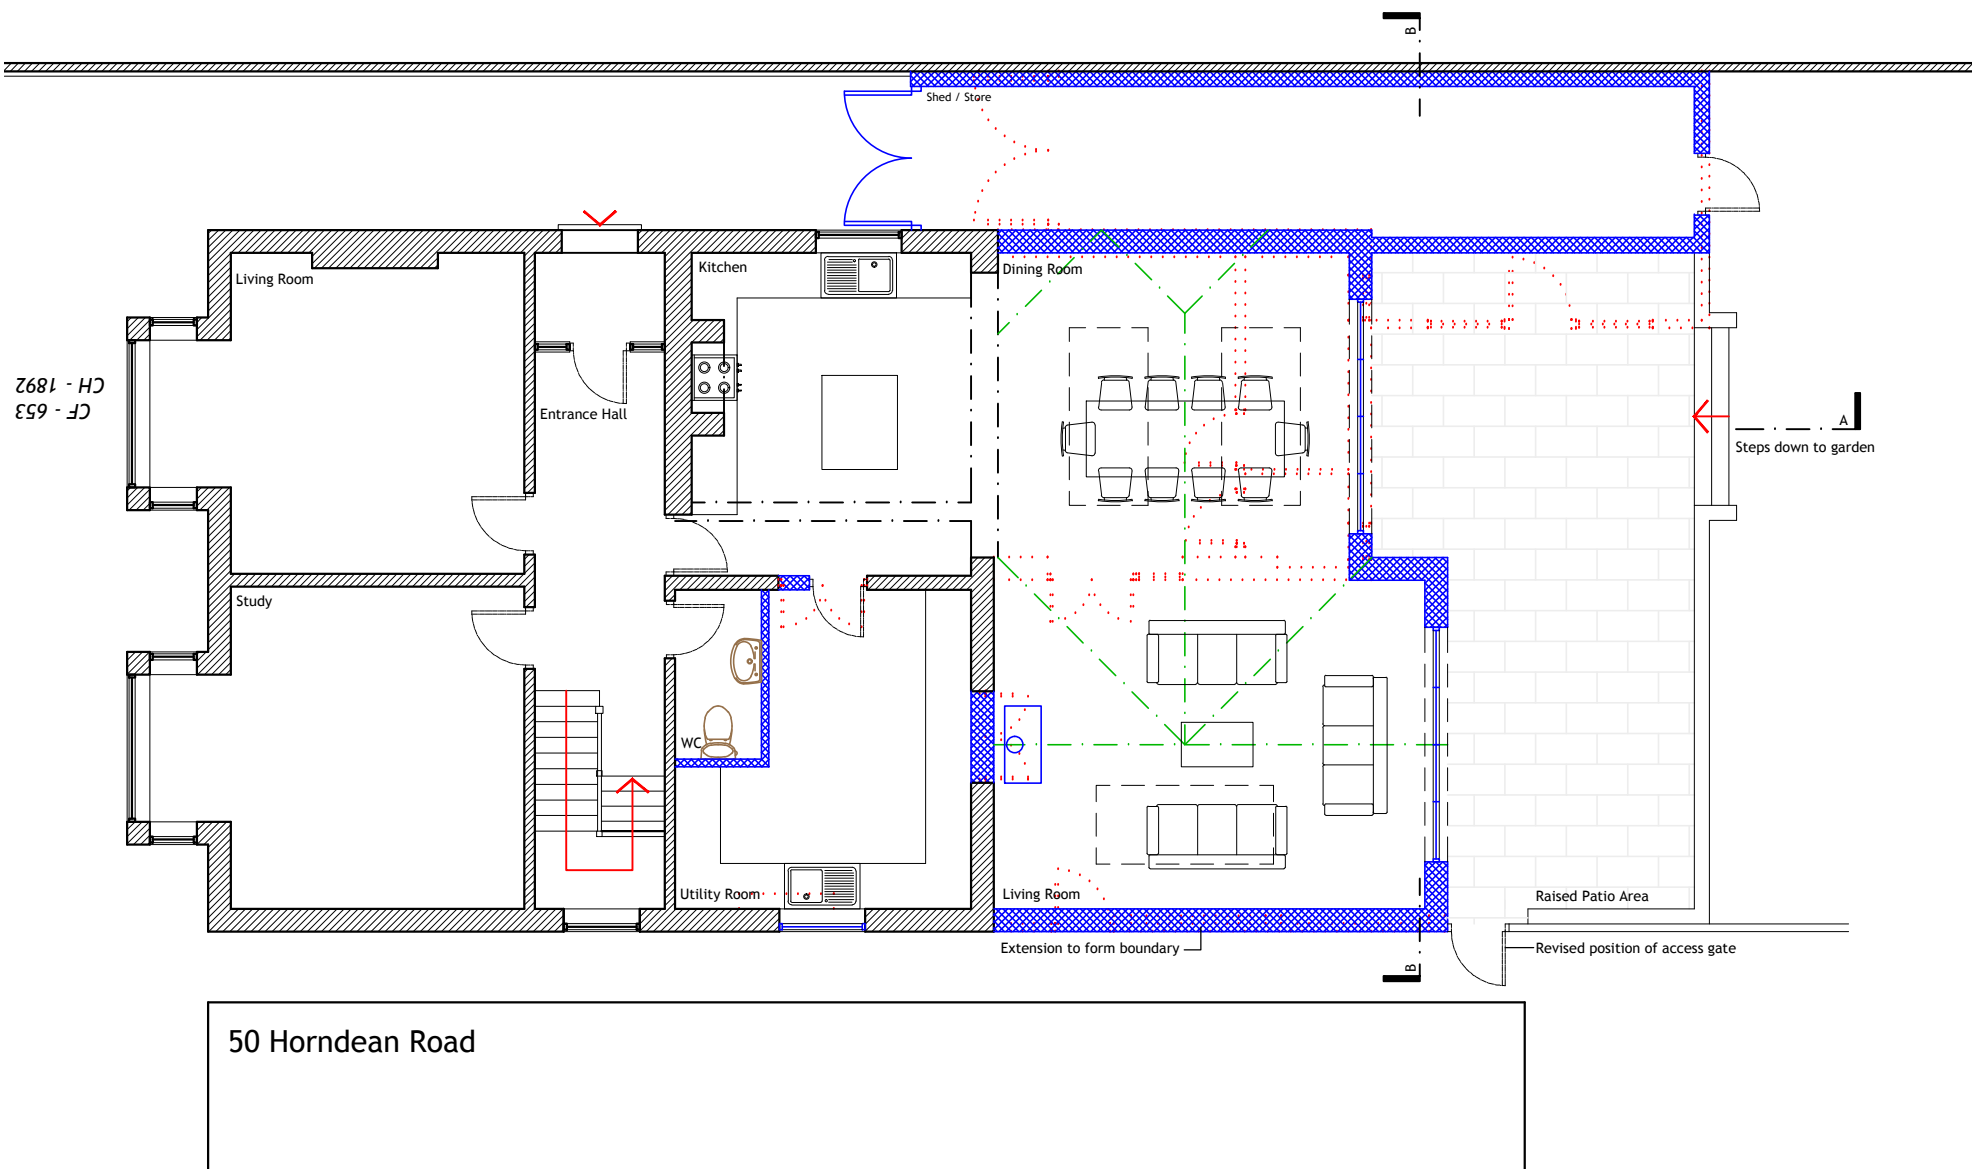


Proposed Ground Floor Plan

Plans 1:100 @ A1
1 0 1 2 3 4 5 6 7 8 9m
1:100

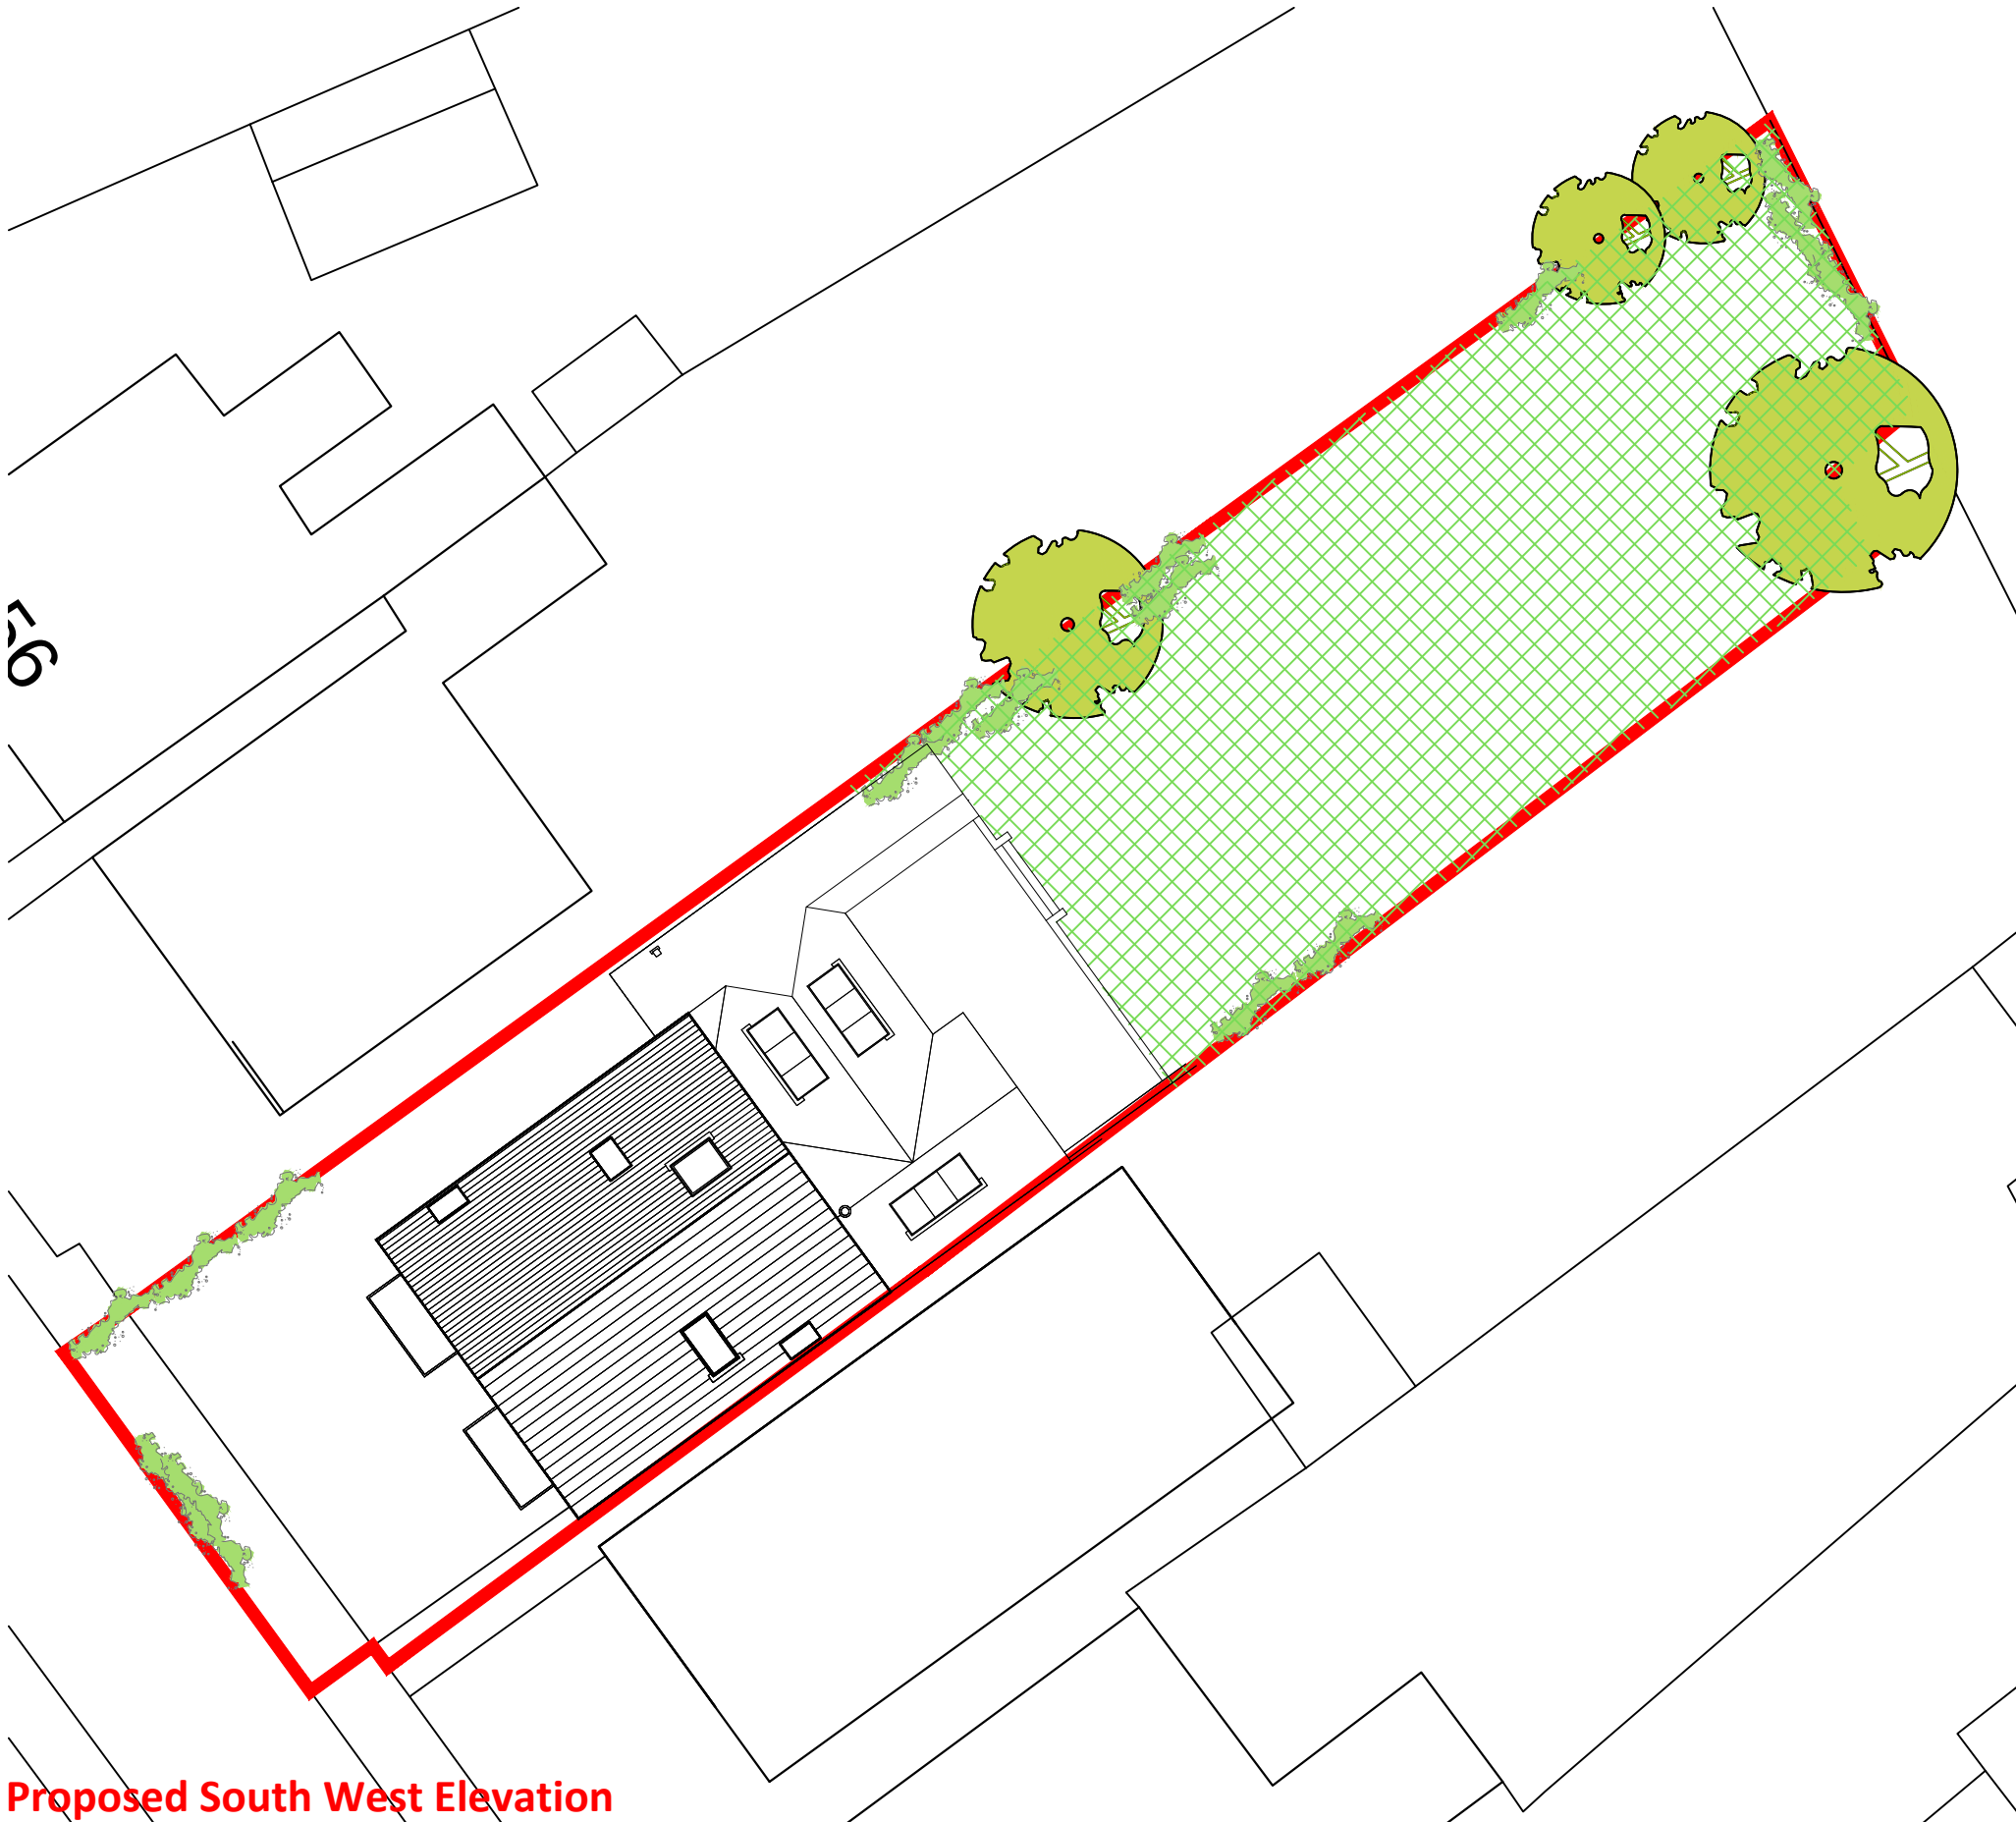


Proposed South West Elevation

Constraints Plan 1:200 @ A1
2 0 2 4 6 8 10 12 14 16 18m
1:200

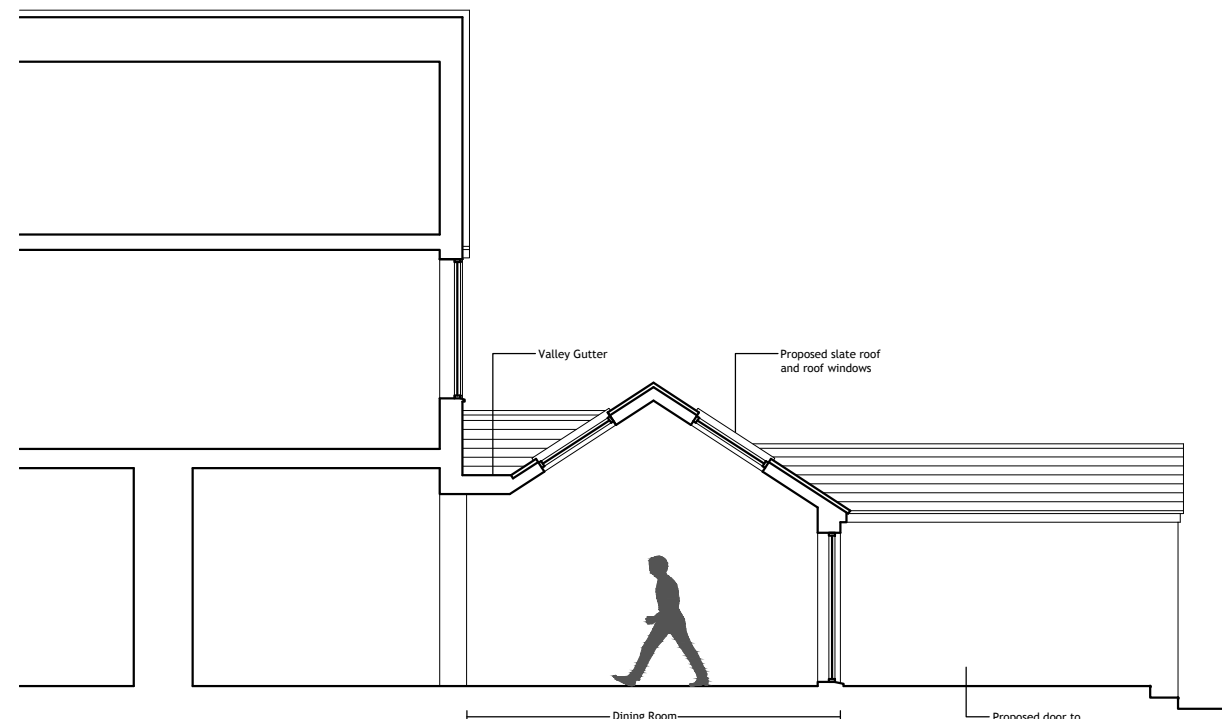


Proposed Section AA

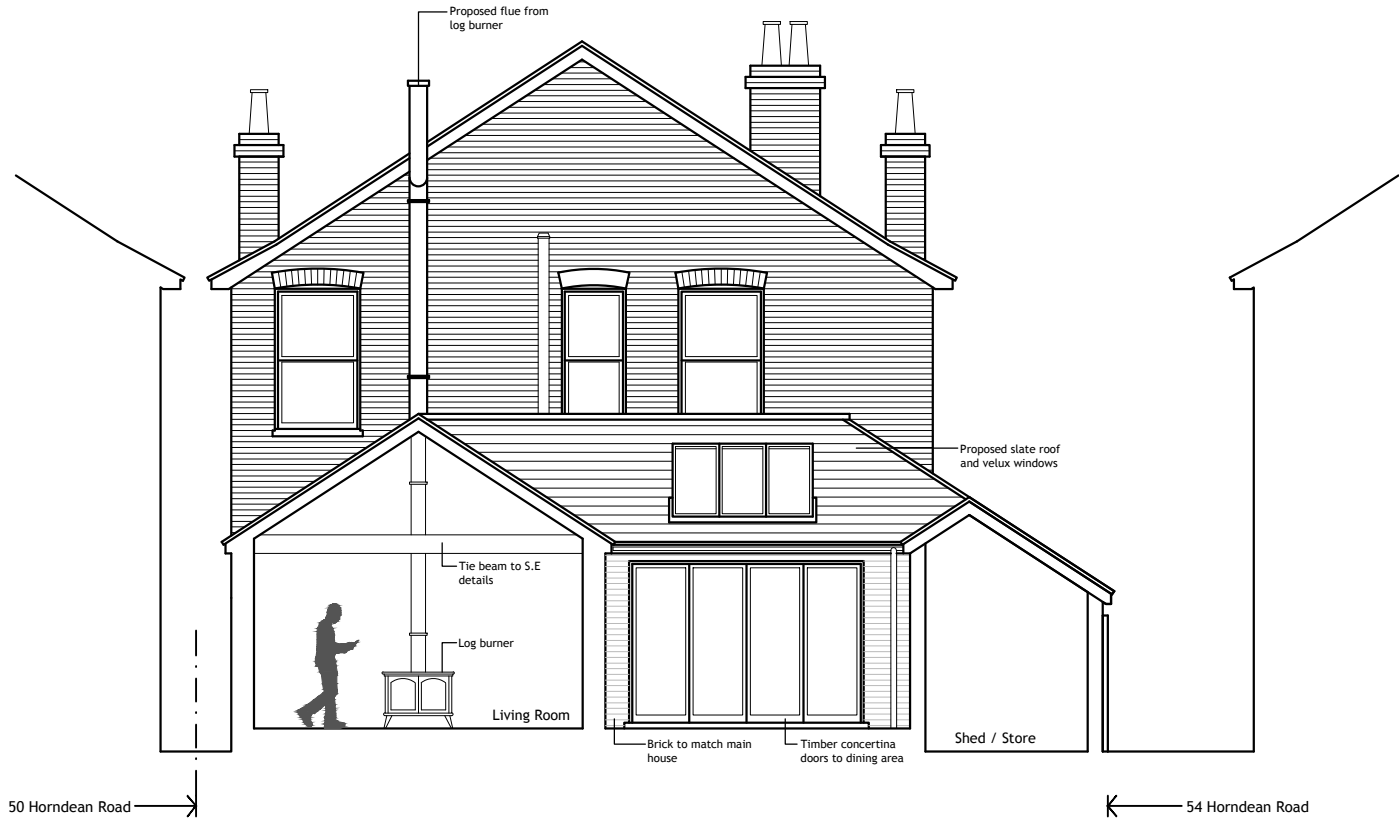


Proposed Section BB

NOTES:
Dimensions to be checked on site before commencing work. Any discrepancies shall be reported to the architect immediately.
Do not scale from these drawings except for planning purposes.
Use figured dimensions only.
Where applicable this drawing is to be read in conjunction with other consultants' drawings.
All drawings to be read in conjunction with specification and all other drawings including structural engineer and mechanical and electrical drawings / specification

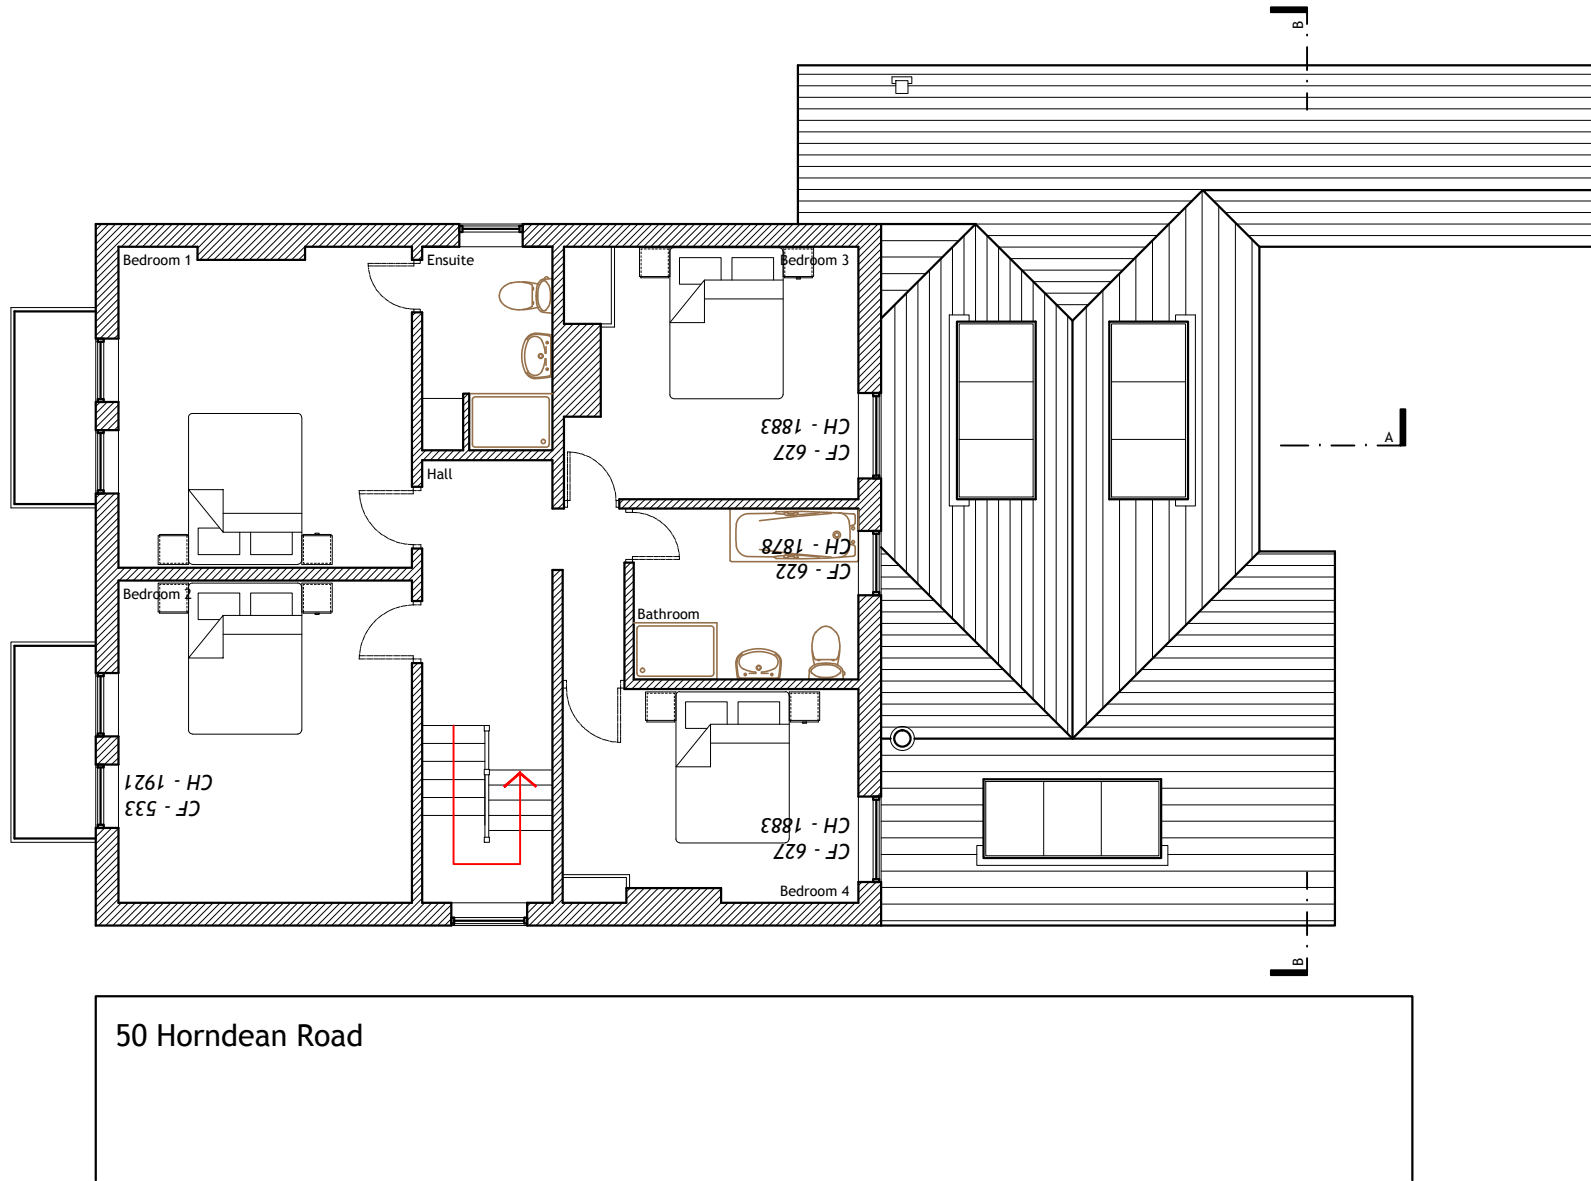

Proposed First Floor Plan

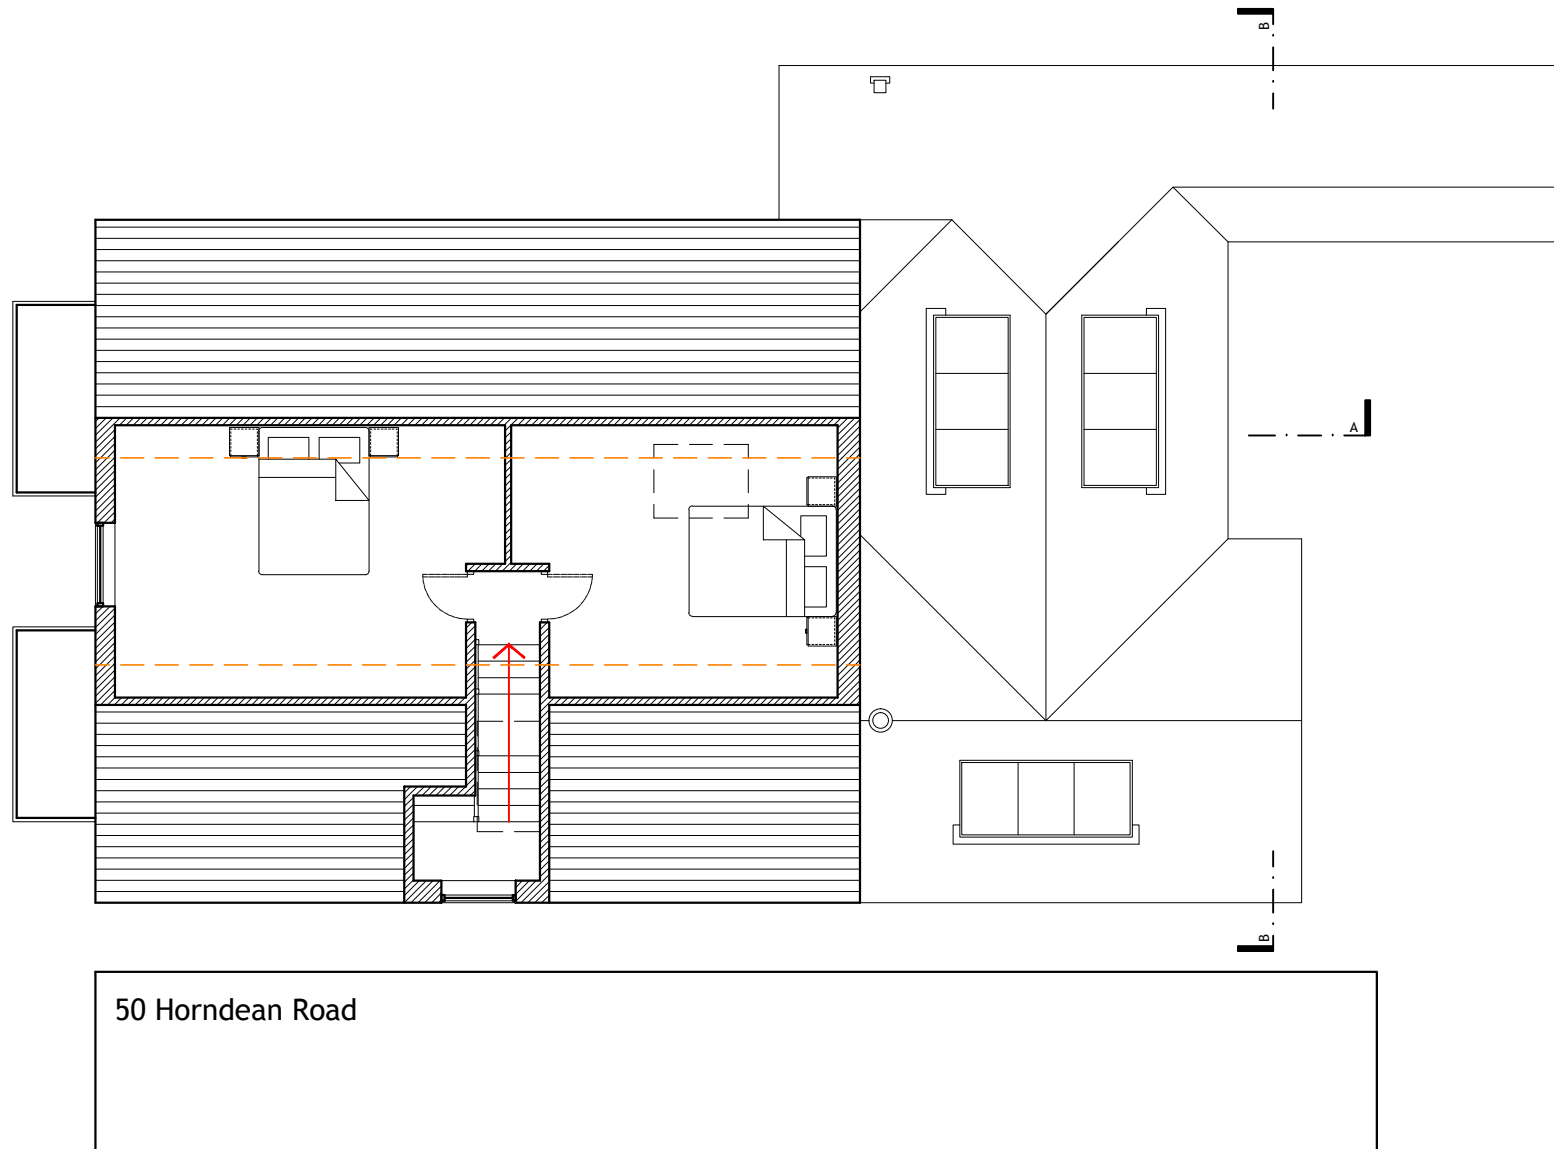


Proposed Second Floor Plan



Proposed South West Elevation

Elevations 1:100 @ A1
1 0 1 2 3 4 5 6 7 8 9m

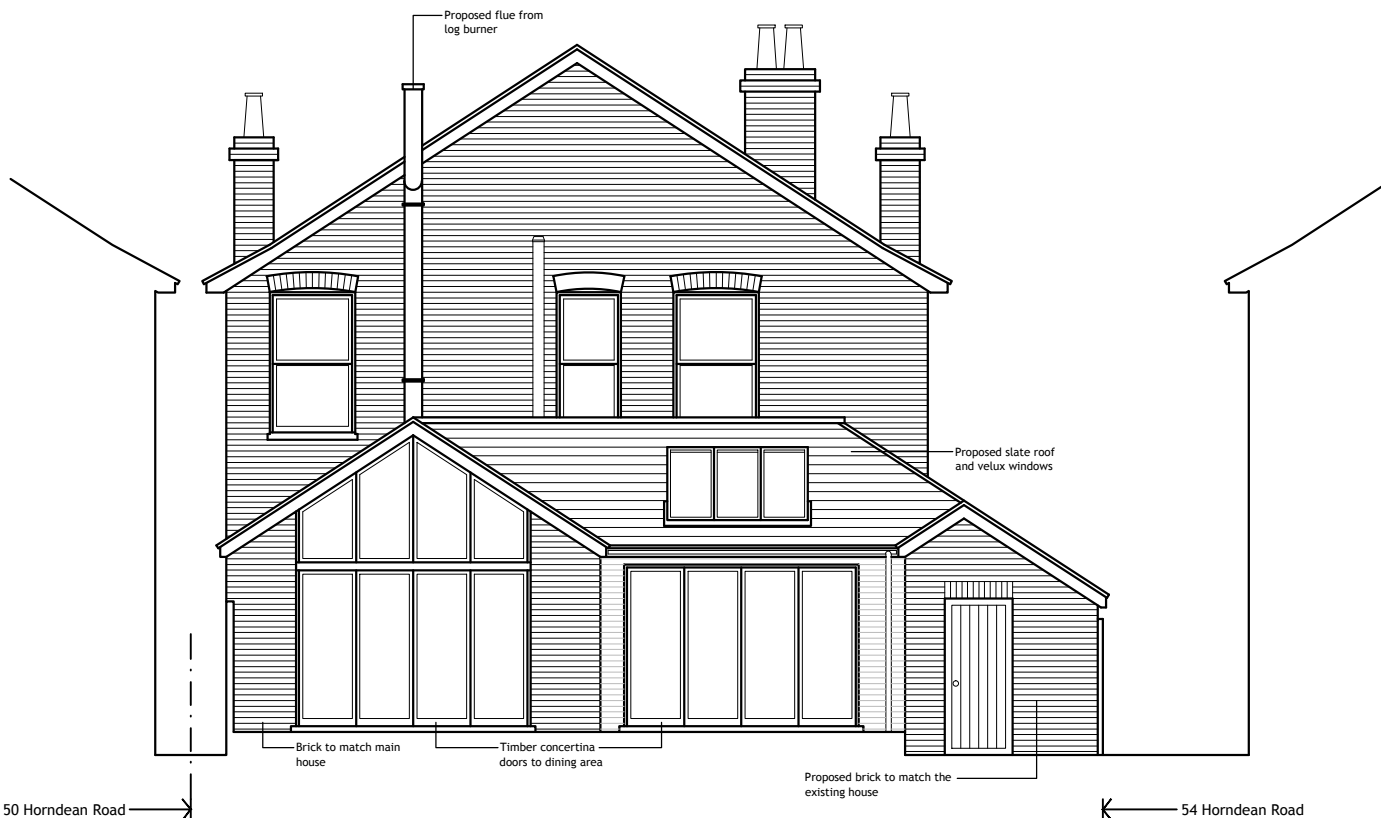

Proposed North East Elevation



Proposed North West Elevation

C	30.6.15	Revisions following phone conversation with client	THGD
B	22.6.15	Revisions following email with client	THGD
A	18.6.15	Revisions following meeting with client	THGD
REV	DATE	AMENDMENT	DRAWN

Helier Davies Architects Ltd
1 The Old Flour Mill,
Emsworth, PO10 7BT
01243 370 715
www.hdarchitects.co.uk mail@hdarchitects.co.uk

CLIENT
Jim and Julie Kirwan

PROJECT
52 Horndean Road
Emsworth
Hampshire
PO10 7PT

DRAWING
Proposed

SCALE
as noted @A1

DATE	May 2015	DRAWN	TW
DRAWING NUMBER	15087 - 02	REVISION	C