



52 Horndean Road - Existing

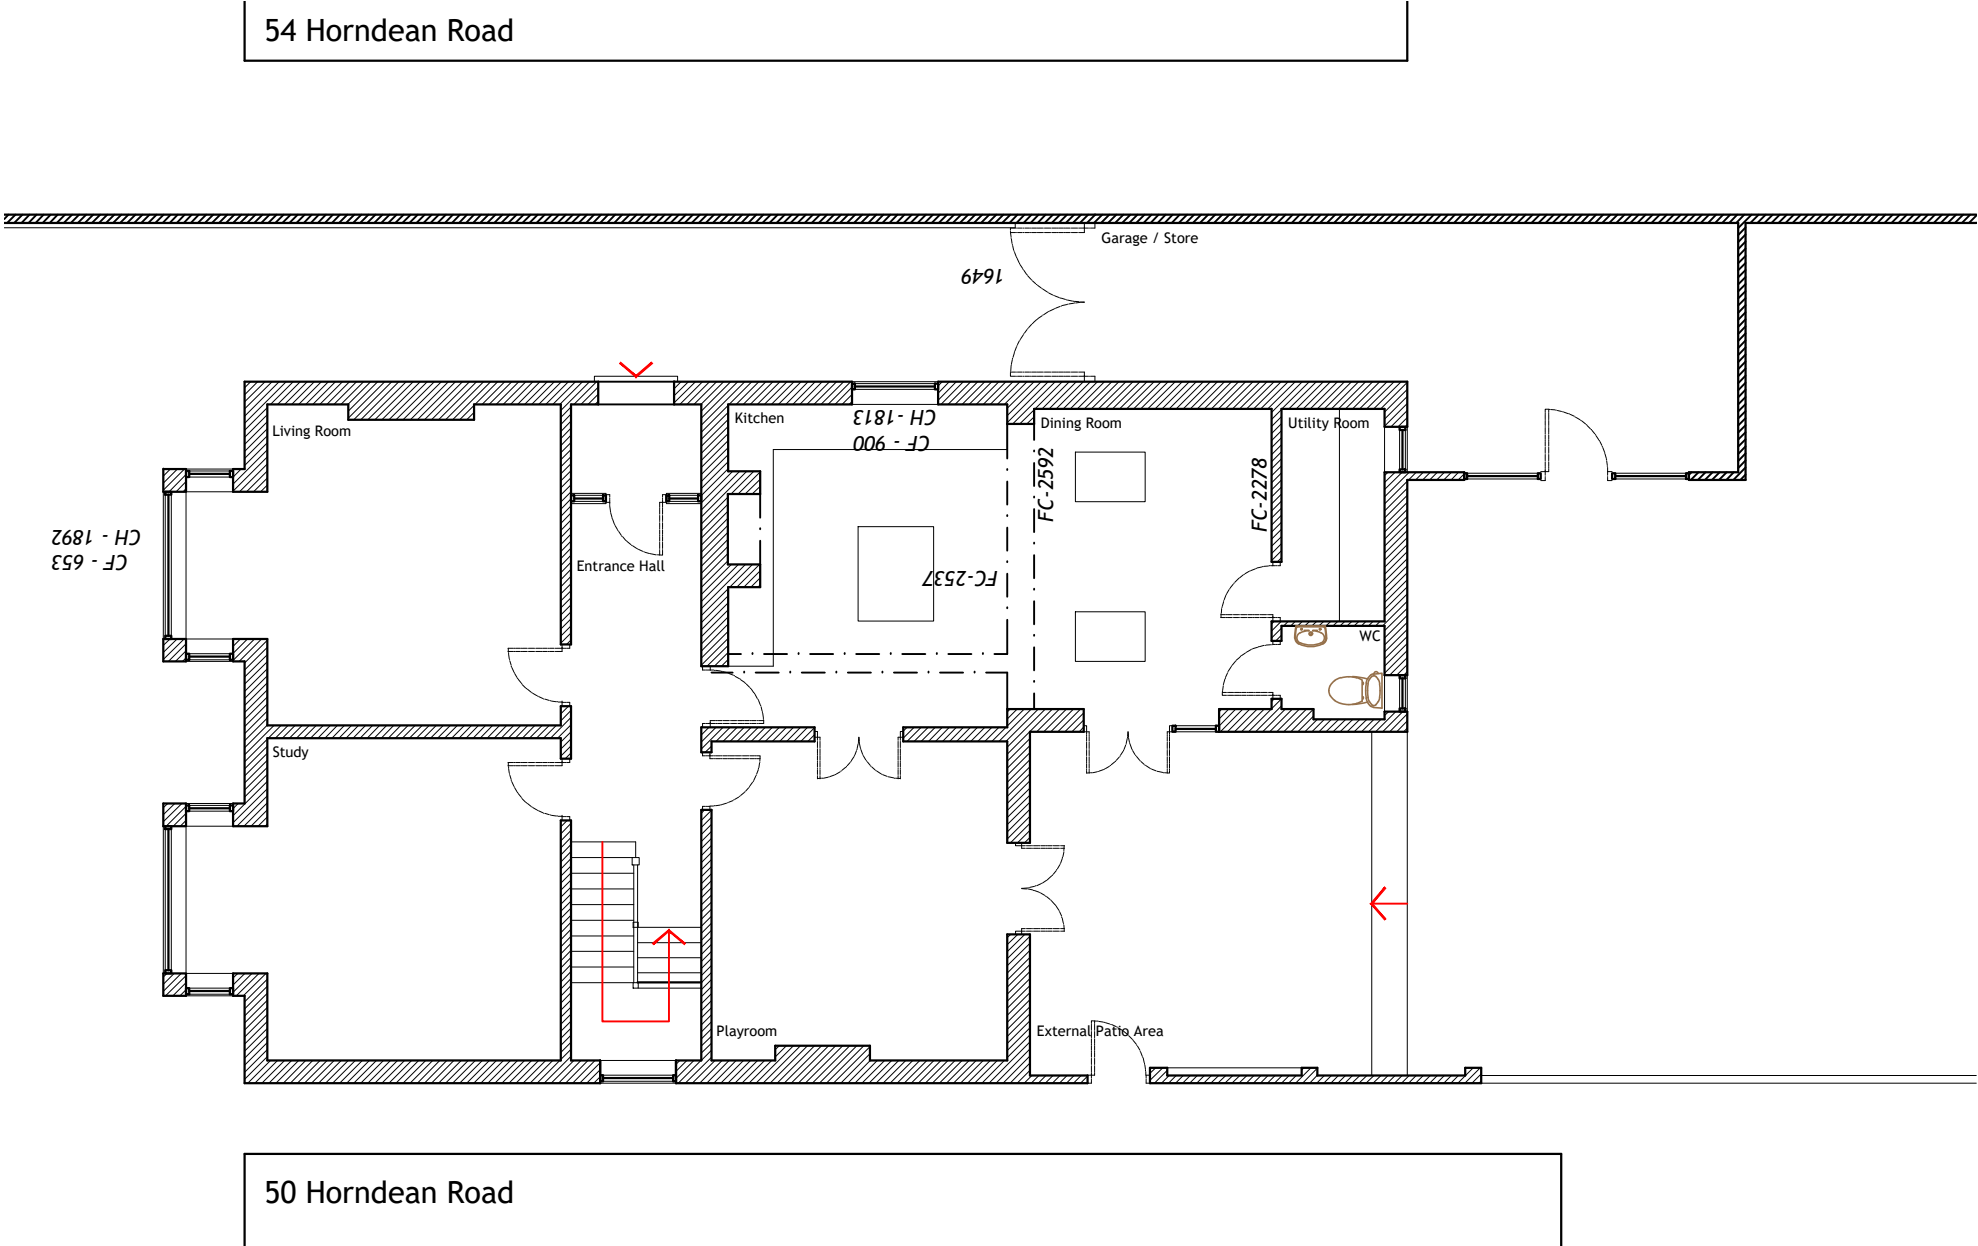


Existing Ground Floor Plan


Plans 1:100 @ A1
1 0 1 2 3 4 5 6 7 8 9m
1:100

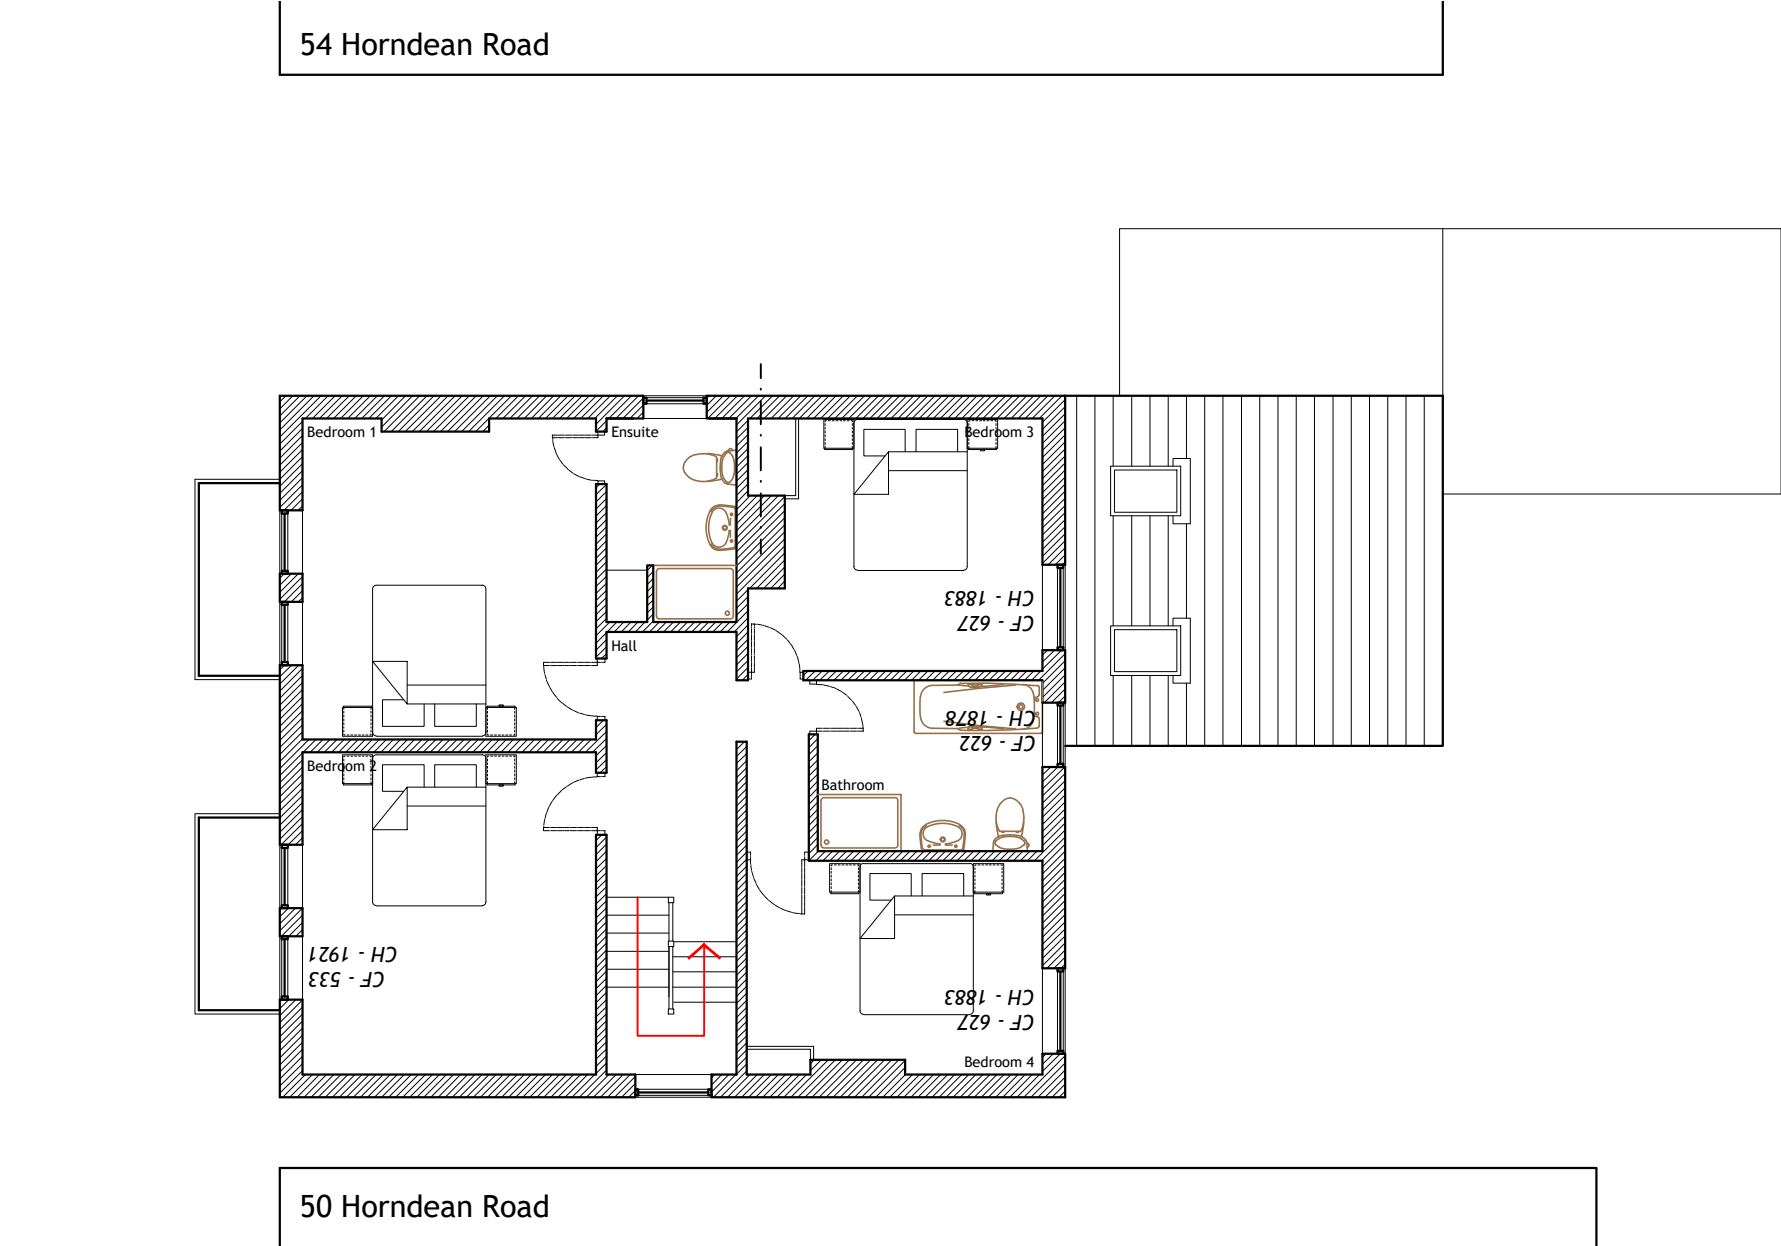

Existing First Floor Plan

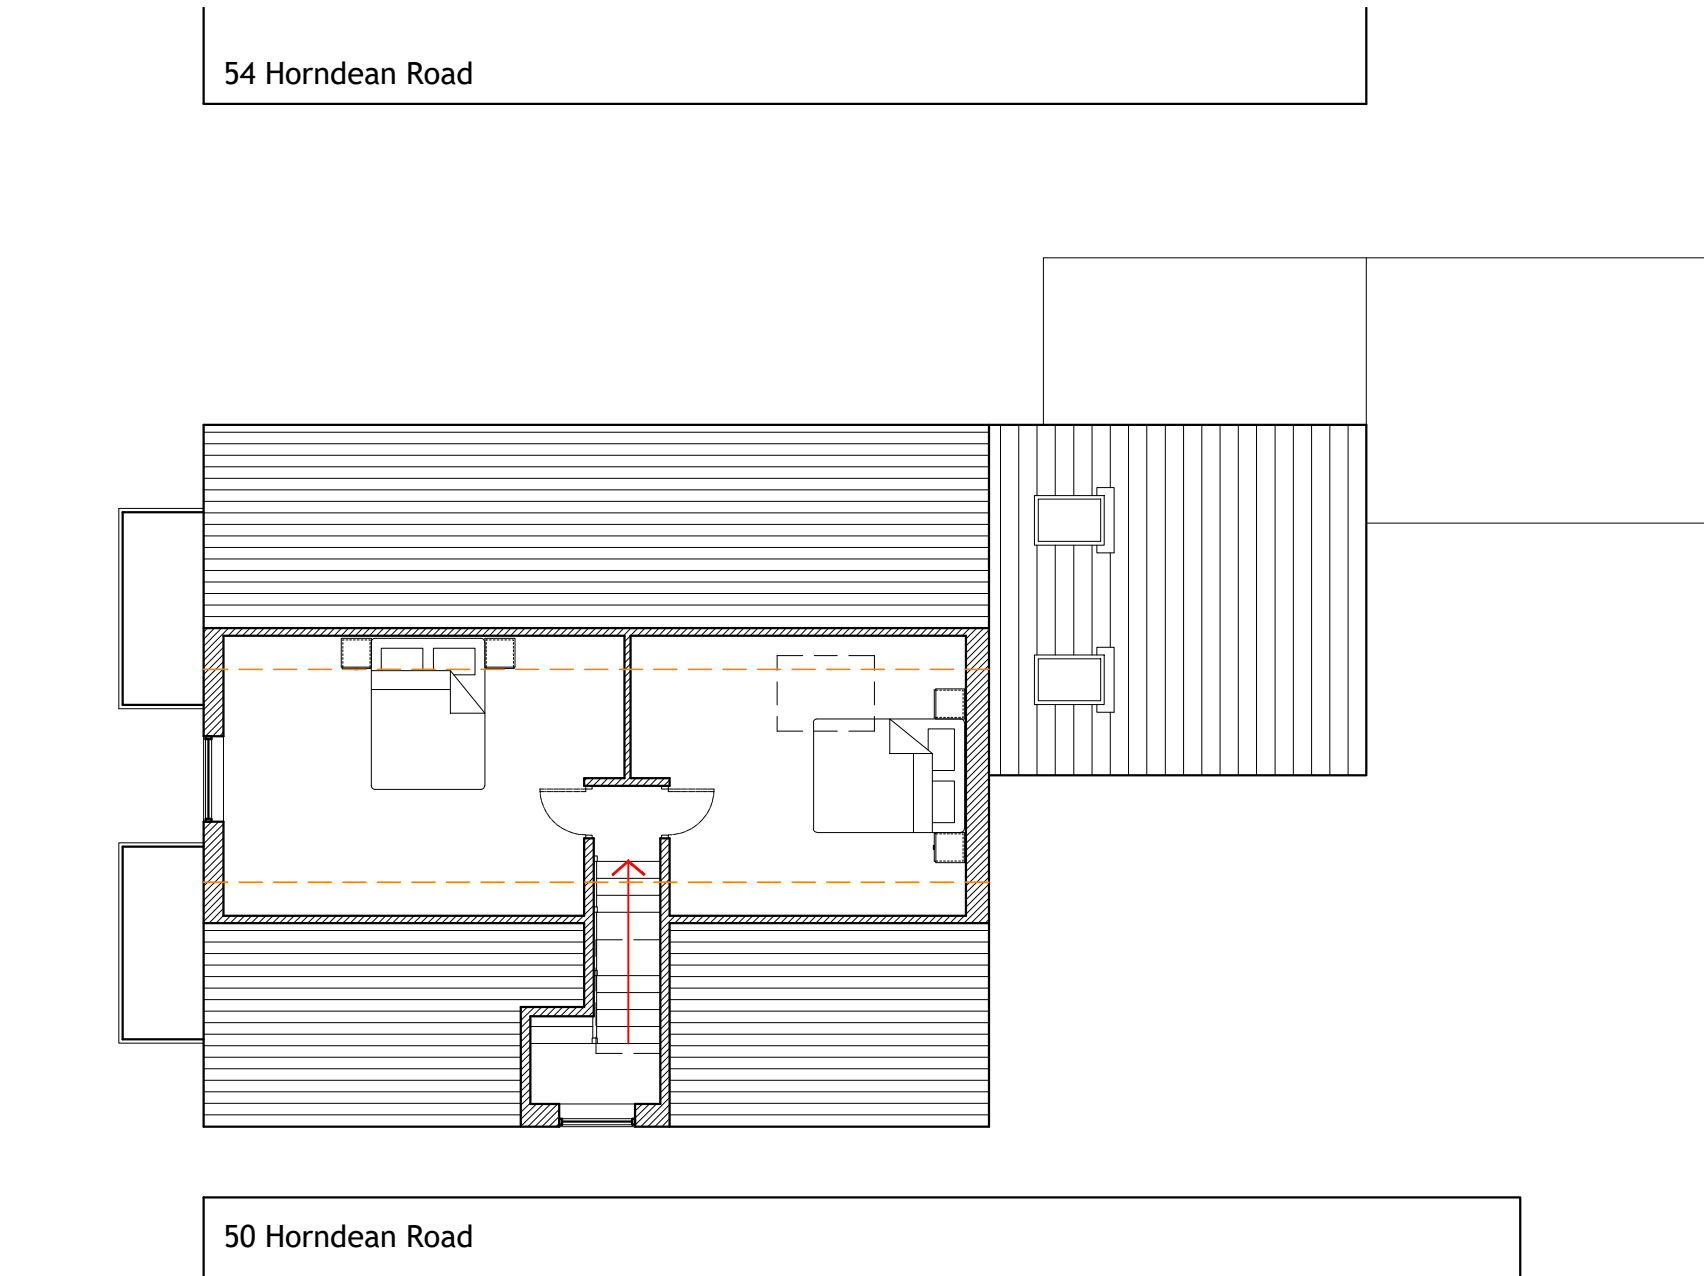

Existing Second Floor Plan

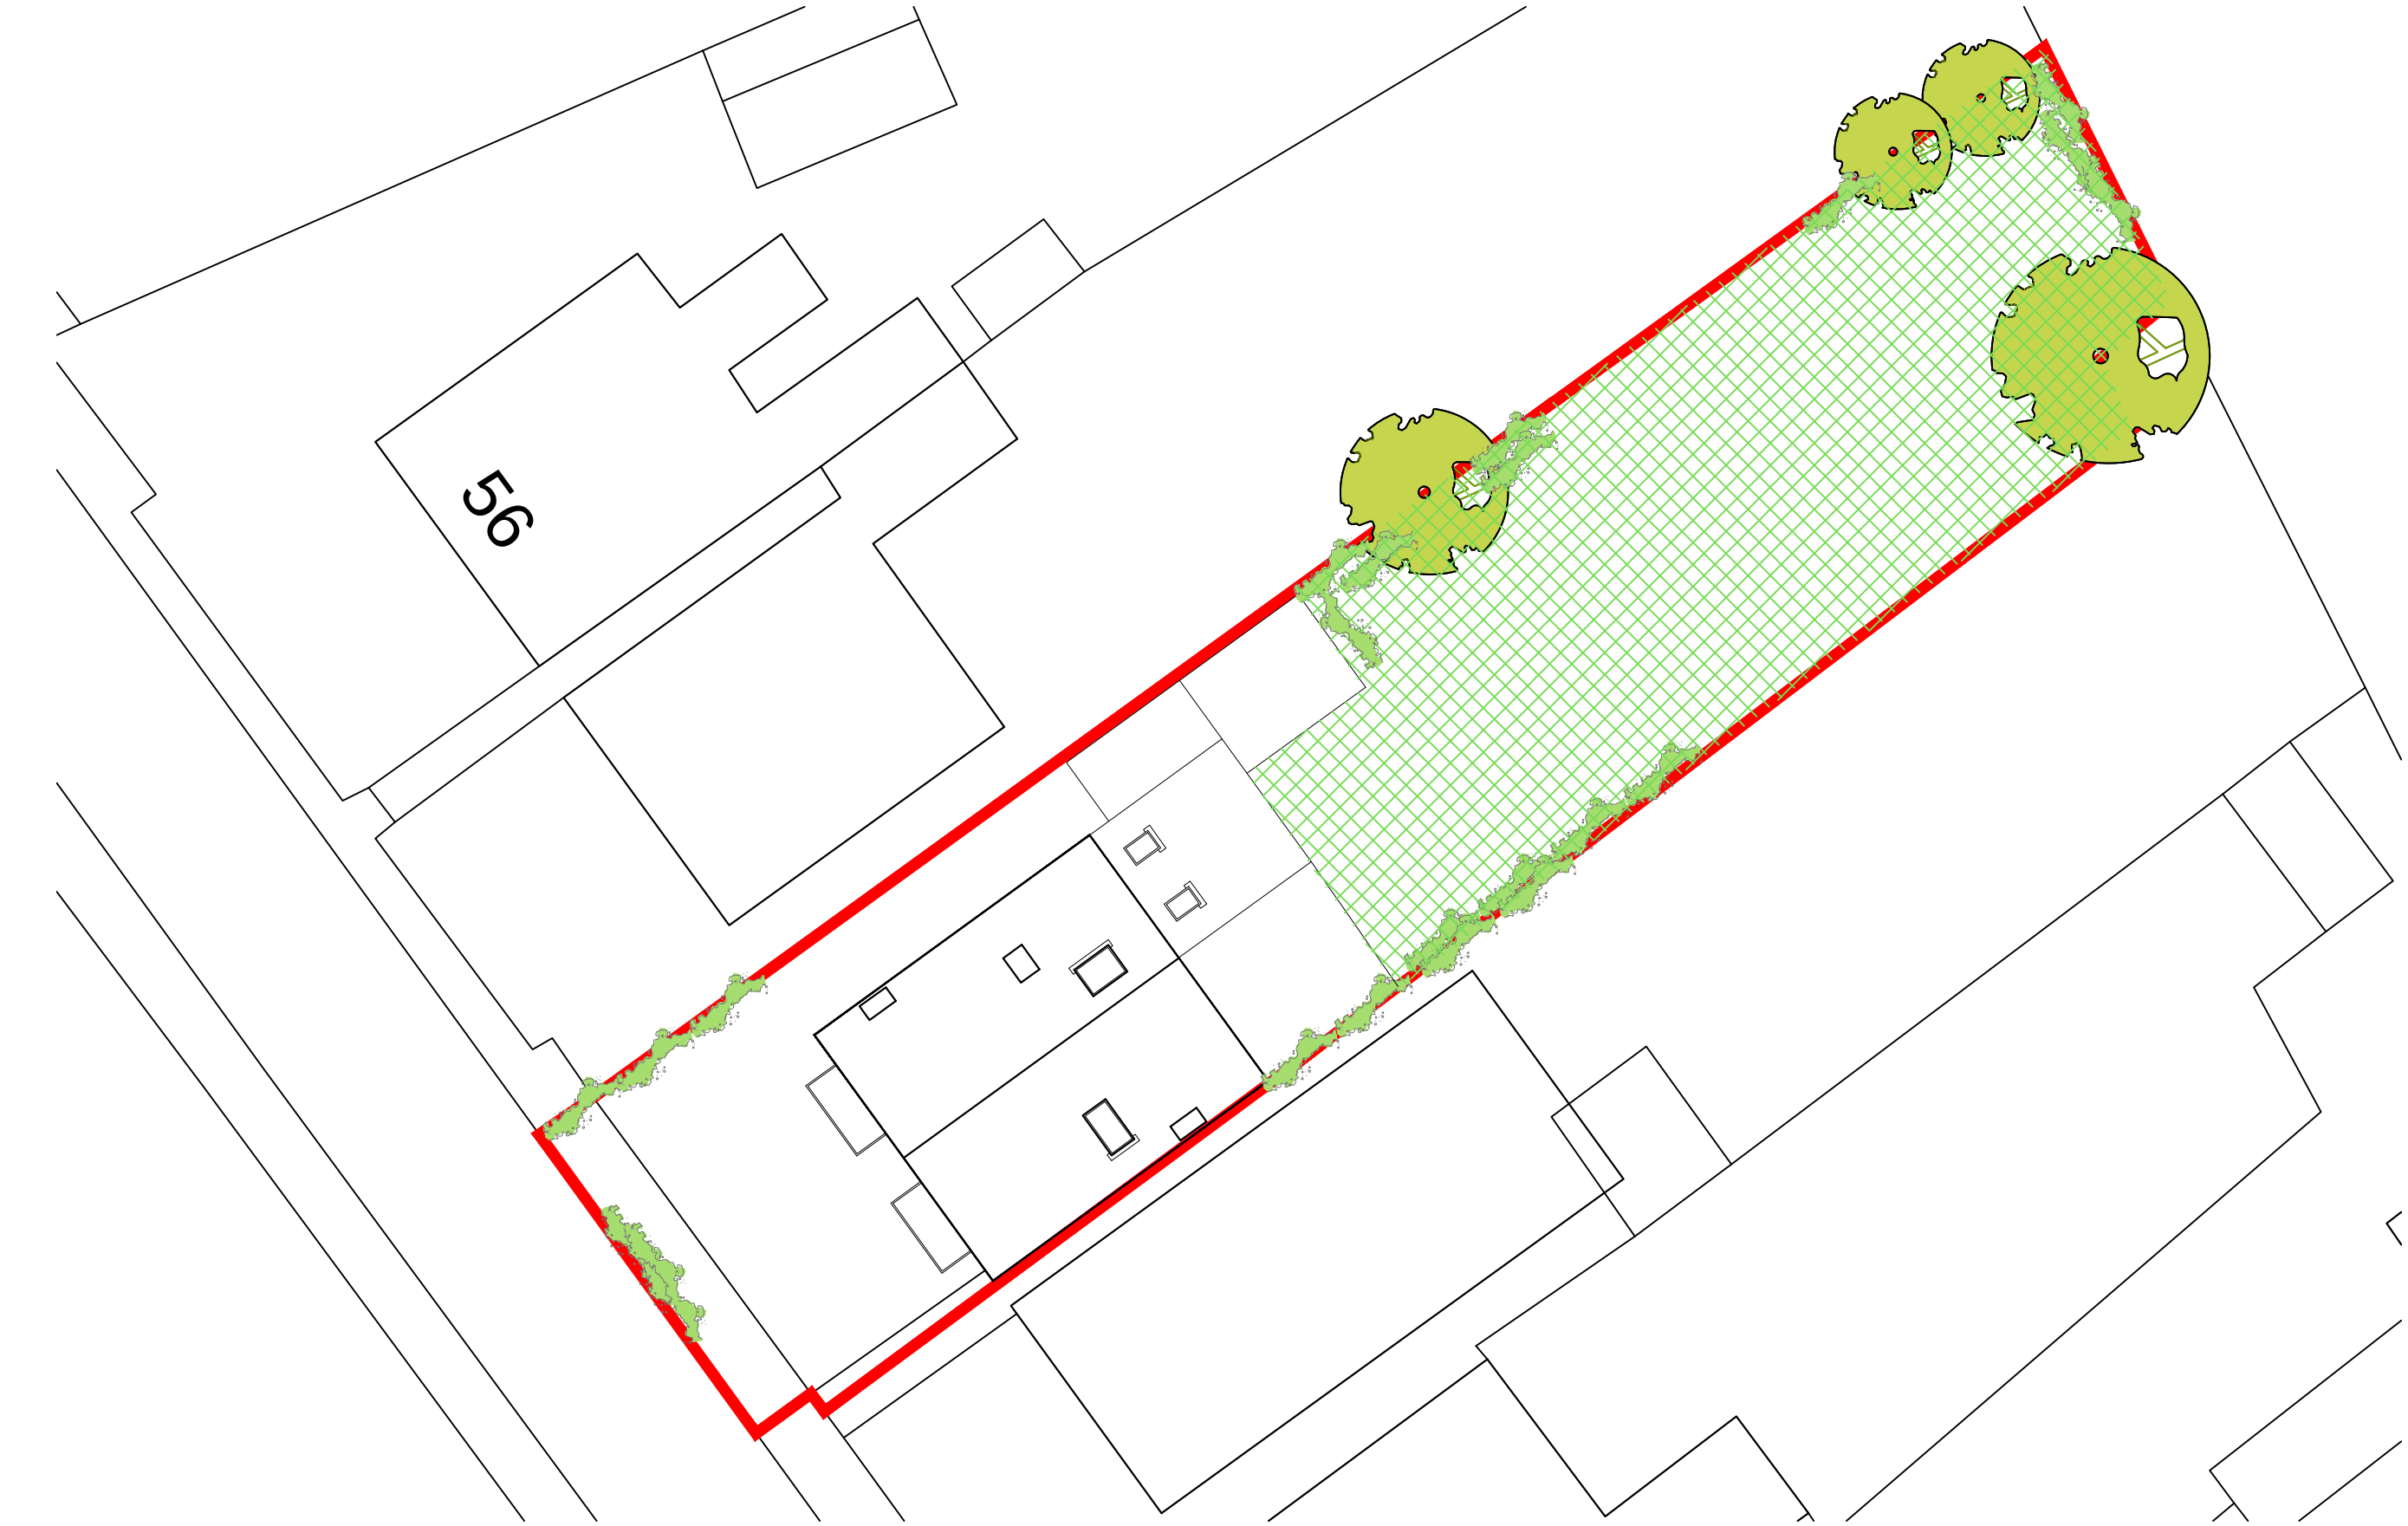

Existing Site Plan

Constraints Plan 1:200 @ A1
2 0 2 4 6 8 10 12 14 16 18m
1:200



Existing South West Elevation


Elevations 1:100 @ A1
1 0 1 2 3 4 5 6 7 8 9m



Existing North East Elevation



Existing North West Elevation

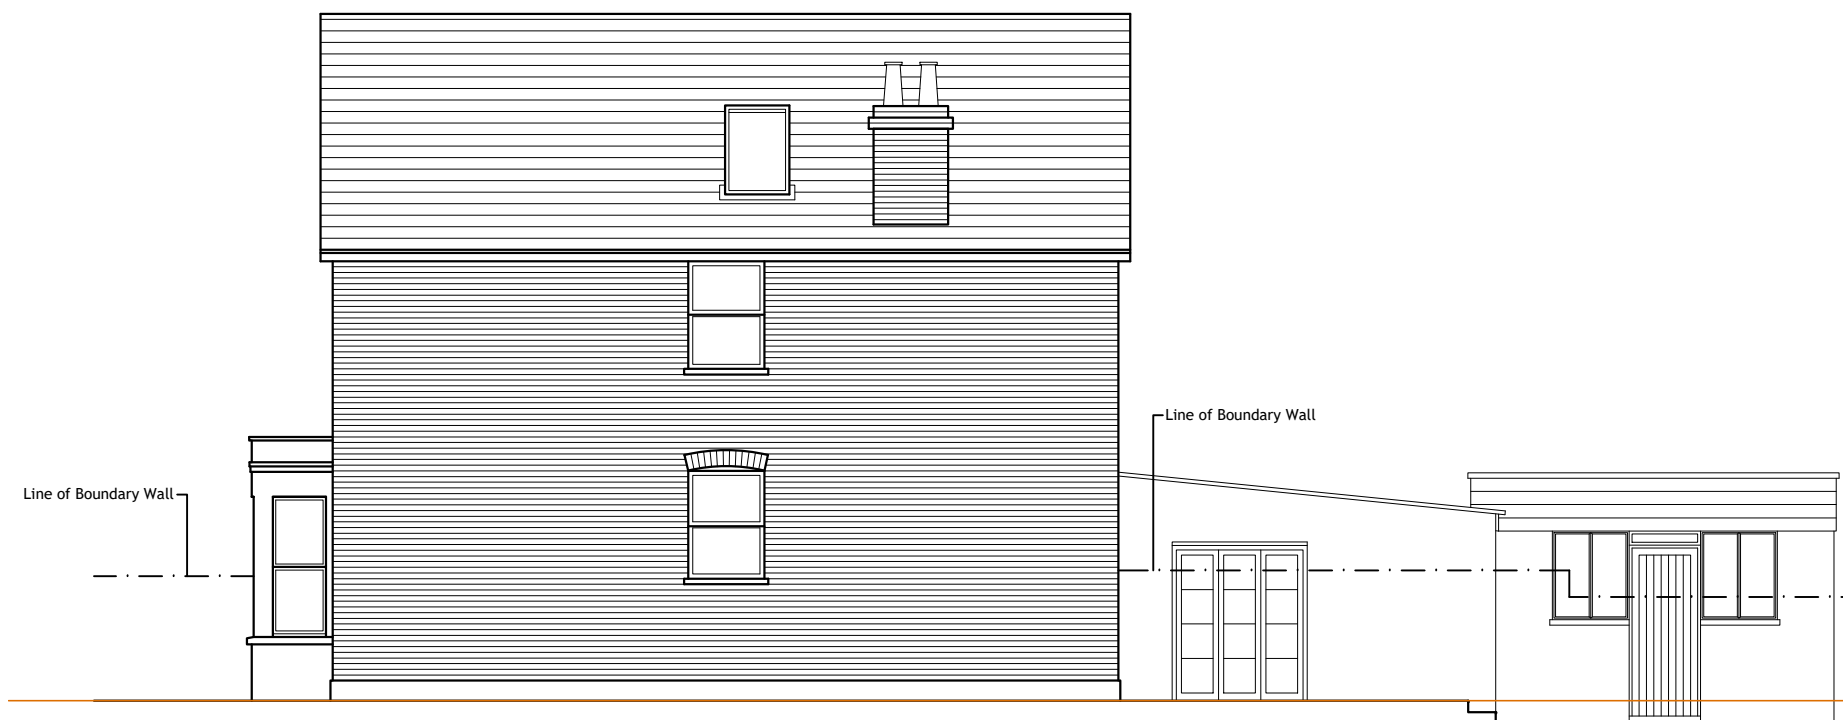

Existing South East Elevation



Location Plan

Location Plan 1:1250 @ A1
10 0 10 20 30 40 50 100m
1:1250

NOTES:
Dimensions to be checked on site before commencing work.
Any discrepancies shall be reported to the architect immediately.
Do not scale from these drawings except for planning purposes.
Use figured dimensions only.
Where applicable this drawing is to be read in conjunction with other consultants' drawings.
All drawings to be read in conjunction with specification and all other drawings including structural engineer and mechanical and electrical drawings / specification

REV	DATE	AMENDMENT	DRAWN
hd	architects	Helyer Davies Architects Ltd 1 The Old Flour Mill, Emsworth, PO10 7BT 01243 370 715 www.hdarchitects.co.uk mail@hdarchitects.co.uk	
CLIENT	James and Julia Kirwan		
PROJECT	52 Horndean Road Emsworth Hampshire PO10 7PT		
DRAWING	Existing		
SCALE	as noted @A1		
DATE	May 2015	DRAWN	TW
DRAWING NUMBER	15087 - 01A	REVISION	