



1 : 500 (1 Ha)

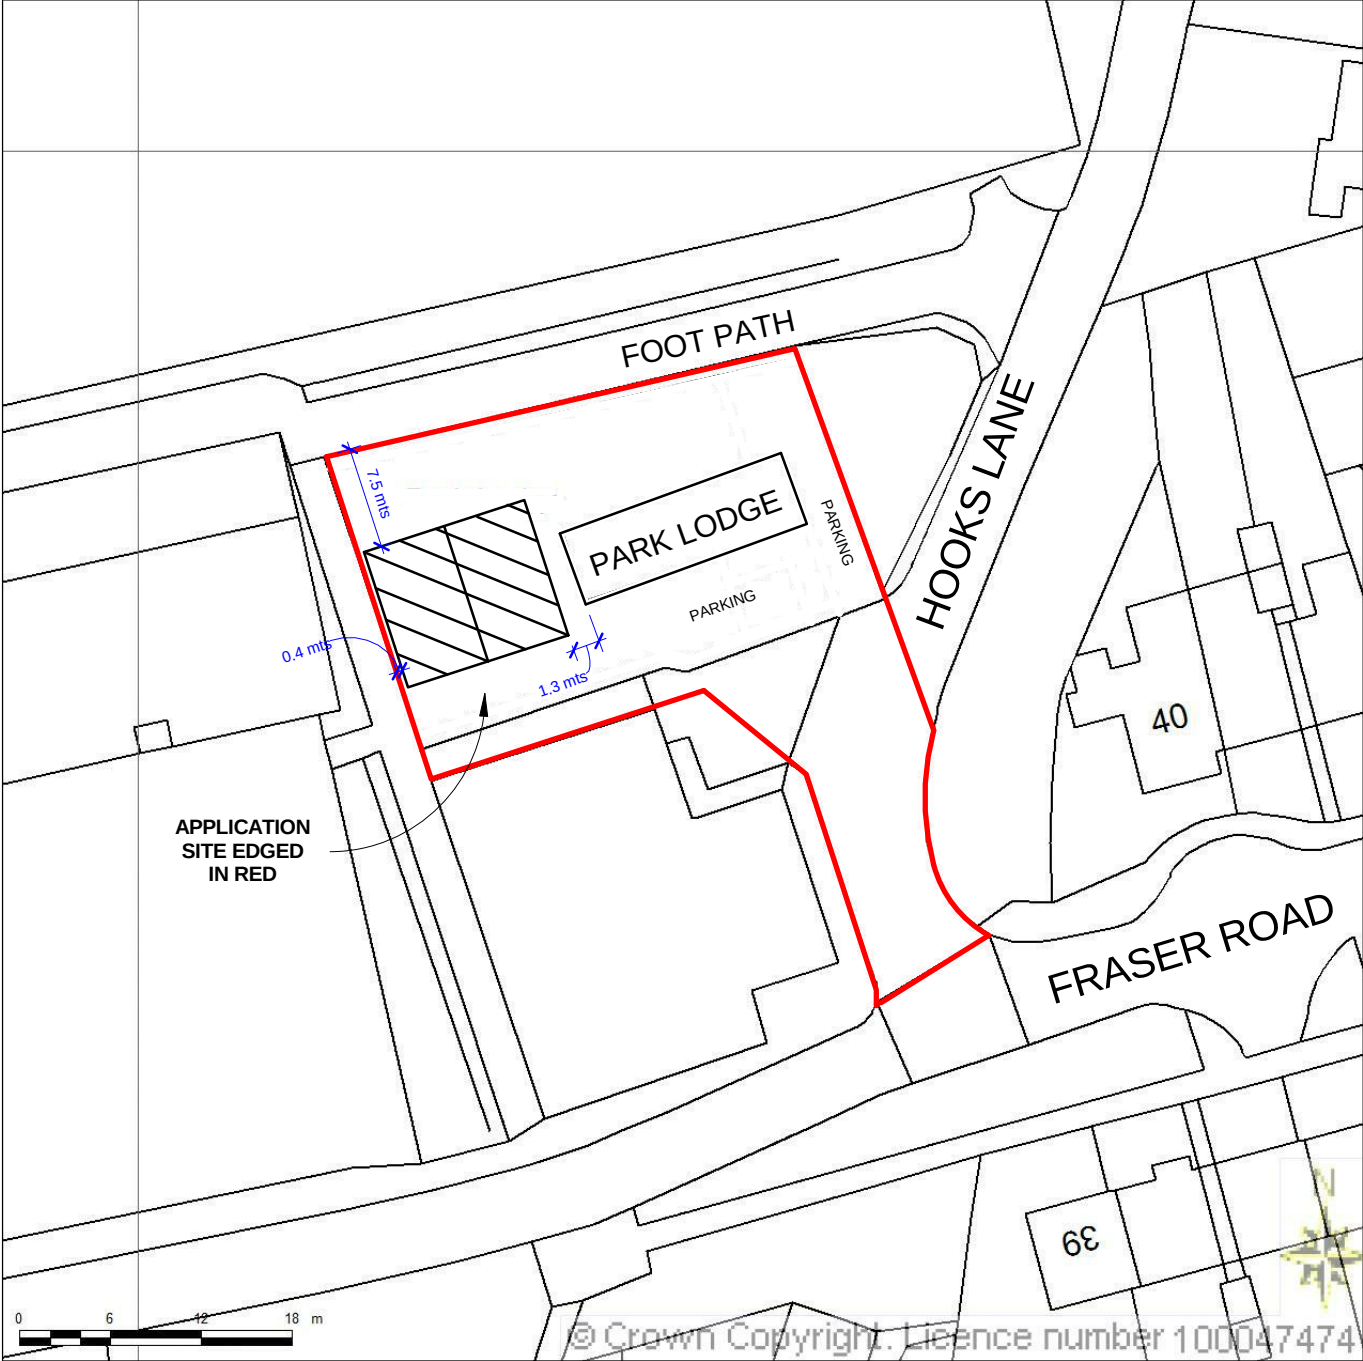


1 : 1250 (2 Ha)

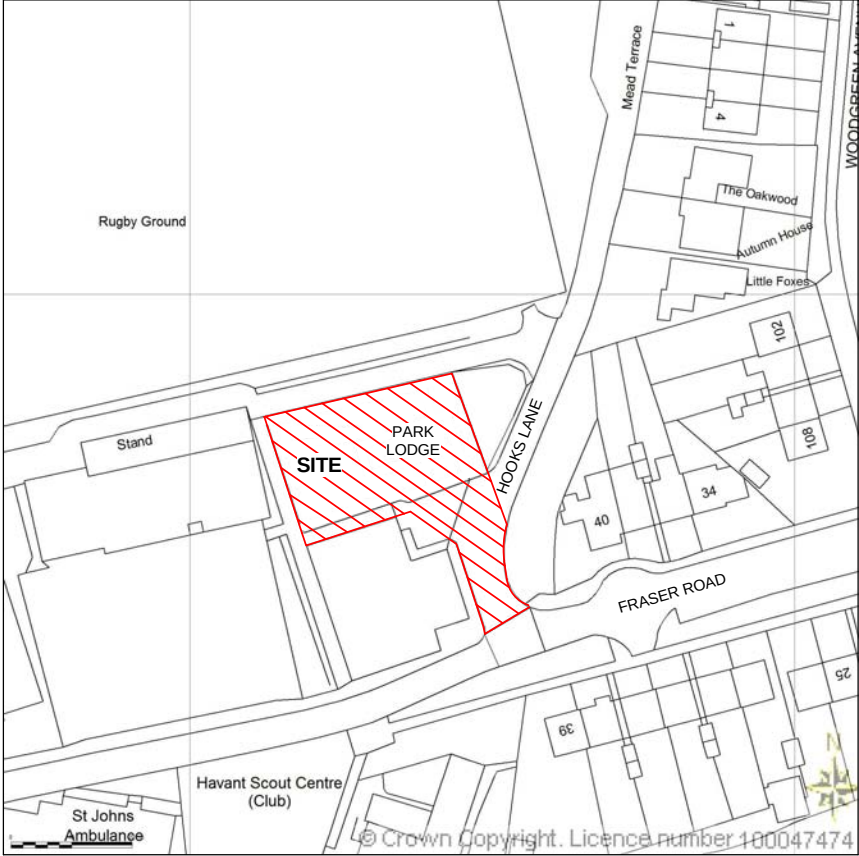

Property Address:
Park House, Hooks Lane
Bedhampton, Havant
Hampshire
PO9 3DT

District Council: HBC

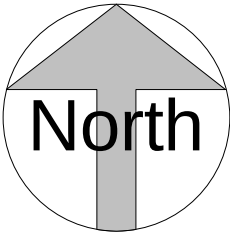

Produced 07 December 2015 from the Ordnance Survey National Geographic Database and incorporating surveyed revision available at this date. Reproduction in whole or part is prohibited without the prior permission of the Ordnance Survey. © Crown Copyright 2015.

The representation of a road, track or path is no evidence of a right of way. The representation of features as line is no evidence of a property boundary.



The Planning Service
Office, 135 North Lane
Clanfield, Waterlooville
Hampshire PO8 0RL

T: 023 92 597364
F: 0845 519 1103
E: info@theplanningservice.co.uk

Scale is correct when printed to the stated ISO size. Figured dimensions are to be used in preference to scaled sizes and all dimensions must be checked on site by the contractor before commencing work. All dimensions in mm (millimeters) unless otherwise stated. The contractor is to ensure the works are inspected and completed to the satisfaction of the local authority. Compliance with building regulations is not to be assumed.

No deviation from this drawing will be permitted without the prior written consent of the designer. Under the provisions of the copyright act 1988, the copyright of this drawing and the work contained therein remains the property of the designer (the planning service), and may not be reproduced in any form whatsoever without prior written consent.

Under the construction (design and management) regulations 2015 (CDM2015) all design work for both residential and commercial development are to conform to those regulations. E&EO.

Craig Greenhouse

Park Lodge, Hooks Lane
Havant PO9 3DT


PROPOSED LOCATION & BLOCK PLANS

Project number	175.1 [v2.3]	P001
Date	01/12/2015	
Drawn by	JJ	
Status	Planning	Scale 100% @ A3




SOUTH ELEVATION

1 : 100

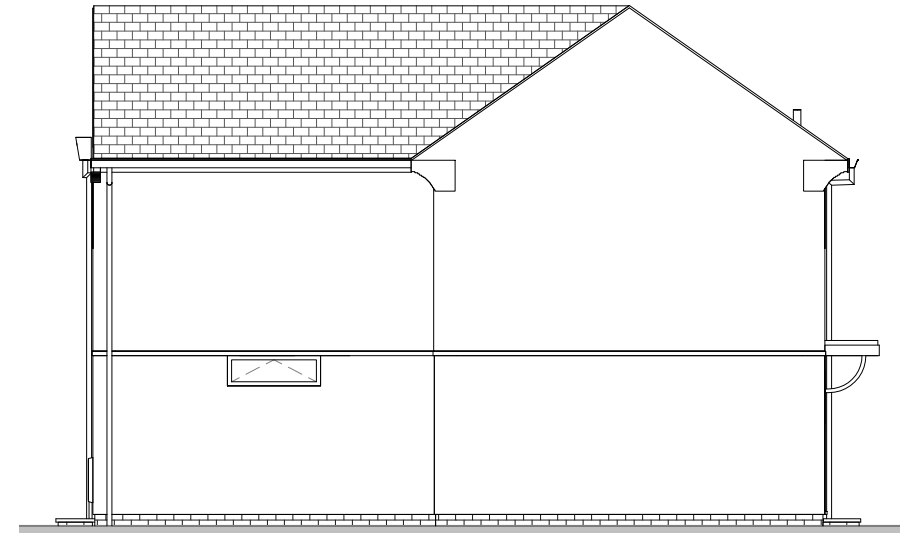


EAST ELEVATION

1 : 100

 


VISUAL SCALE 1:100 @ A3

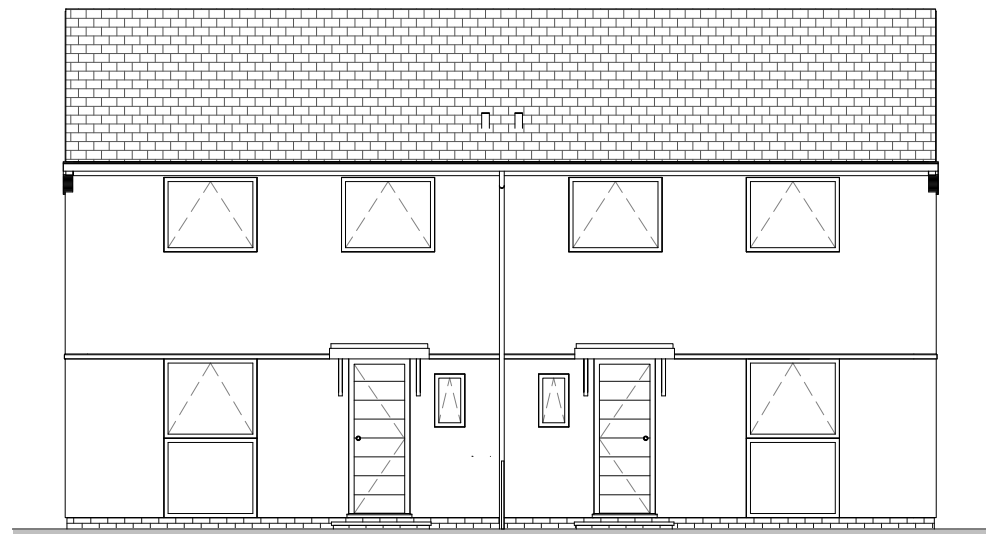

NORTH ELEVATION

1 : 100

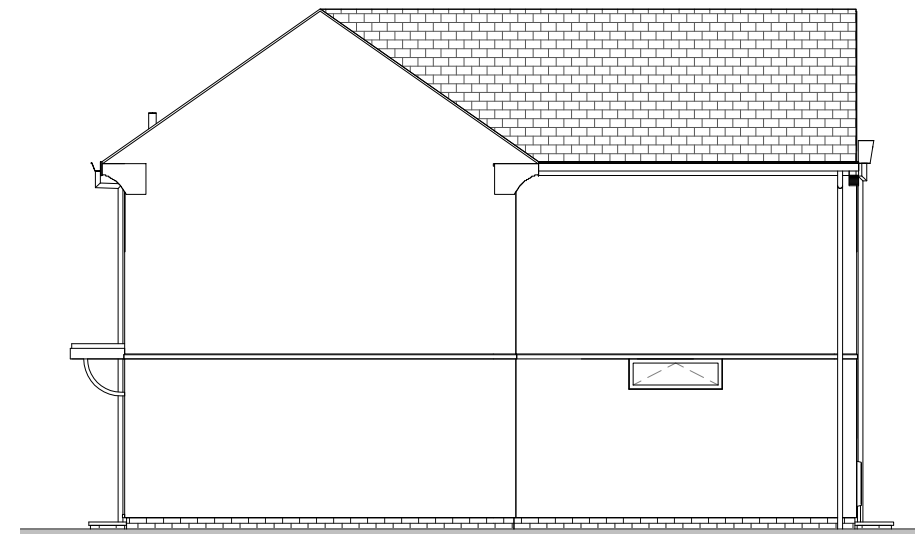

WEST ELEVATION

1 : 100



The Planning Service
Office, 135 North Lane
Clanfield, Waterlooville
Hampshire PO8 0RL

T: 023 92 597364
F: 0845 519 1103
E: info@theplanningservice.co.uk

Scale is correct when printed to the stated ISO size. Figured dimensions are to be used in preference to scaled sizes and all dimensions must be checked on site by the contractor before commencing work. All dimensions in mm (millimeters) unless otherwise stated. The contractor is to ensure the works are inspected and completed to the satisfaction of the local authority. Compliance with building regulations is not to be assumed.

No deviation from this drawing will be permitted without the prior written consent of the designer. Under the provisions of the copyright act 1988, the copyright of this drawing and the work contained therein remains the property of the designer (the planning service), and may not be reproduced in any form whatsoever without prior written consent.

Under the construction (design and management) regulations 2015 (CDM2015) all design work for both residential and commercial development are to conform to those regulations. E&EO.


Craig Greenhouse

Park Lodge, Hooks Lane
Havant PO9 3DT

PROPOSED ELEVATIONS				
Project number	175.1 [v2.3]	P002		
Date	01/12/2015			
Drawn by	JJ			
Status	Planning	Scale 100% @ A3		1 : 100

DETAILED NORTH ELEVATION

1 : 50

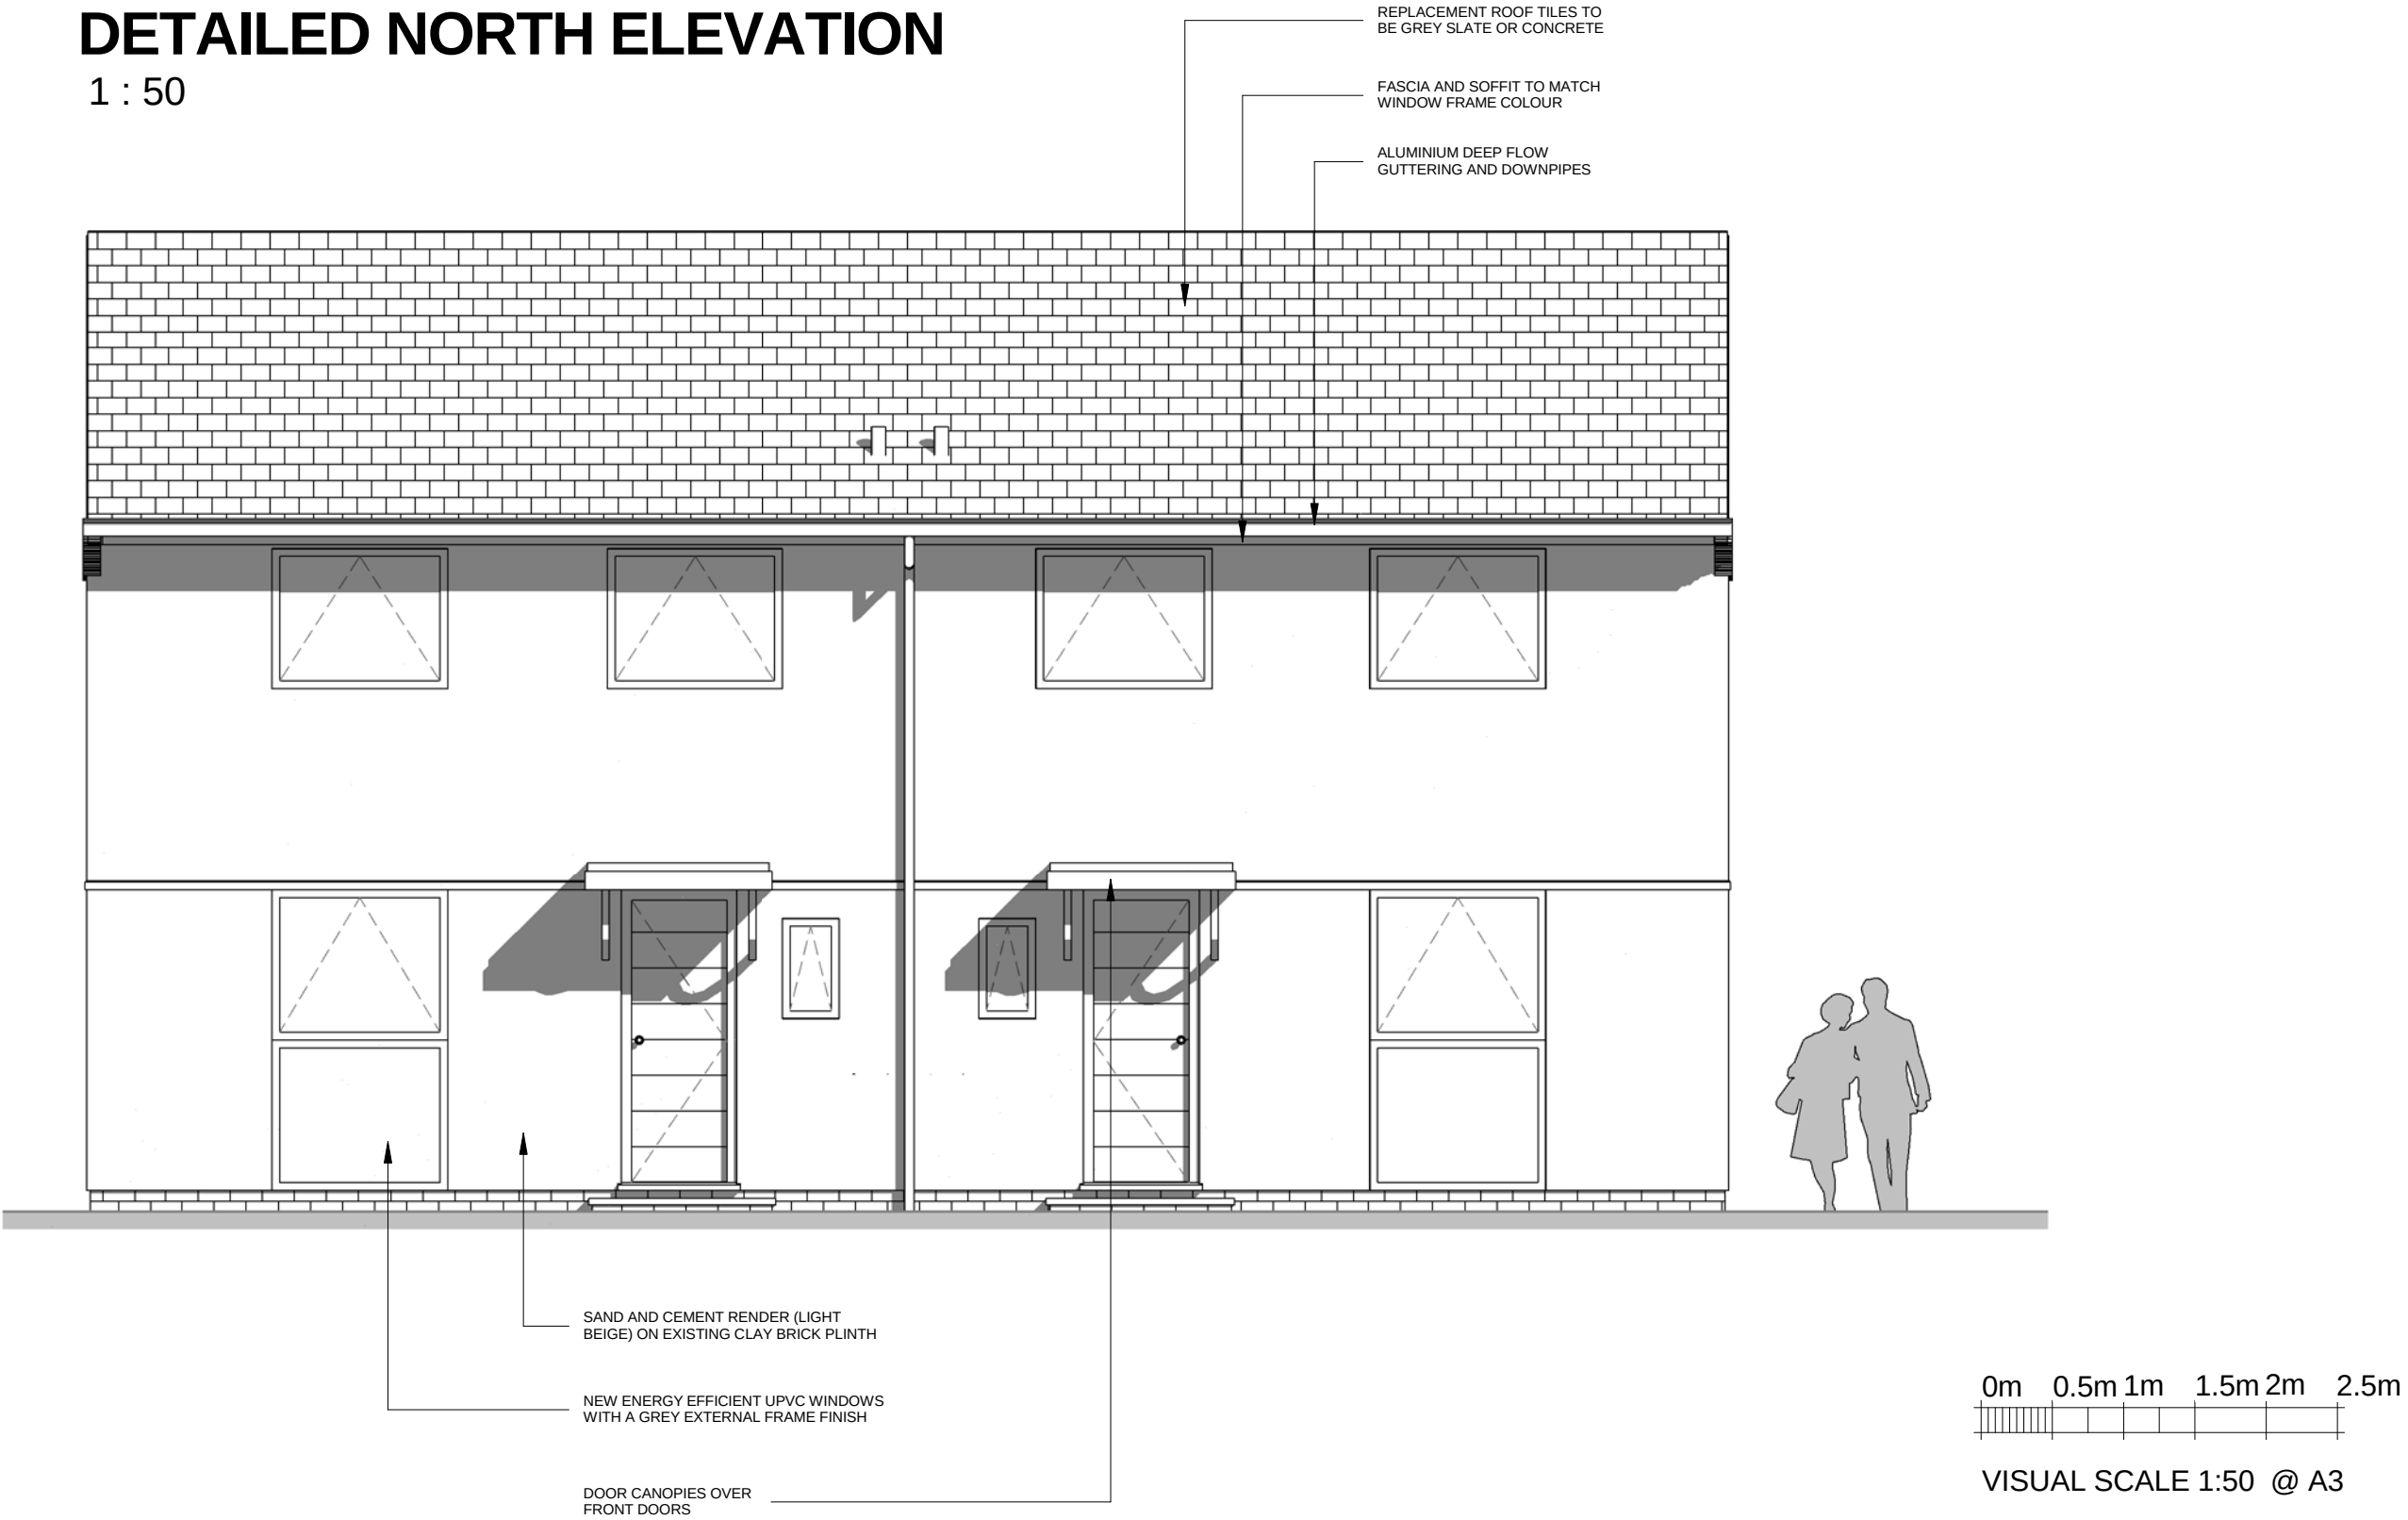

The Planning Service
Office, 135 North Lane
Clanfield, Waterlooville
Hampshire PO8 0RL

T: 023 92 597364
F: 0845 519 1103
E: info@theplanningservice.co.uk

Scale is correct when printed to the stated ISO size. Figured dimensions are to be used in preference to scaled sizes and all dimensions must be checked on site by the contractor before commencing work. All dimensions in mm (millimeters) unless otherwise stated. The contractor is to ensure the works are inspected and completed to the satisfaction of the local authority. Compliance with building regulations is not to be assumed.

No deviation from this drawing will be permitted without the prior written consent of the designer. Under the provisions of the copyright act 1988, the copyright of this drawing and the work contained therein remains the property of the designer (the planning service), and may not be reproduced in any form whatsoever without prior written consent.

Under the construction (design and management) regulations 2015 (CDM2015) all design work for both residential and commercial development are to conform to those regulations. E&EO.

Craig Greenhouse
Park Lodge, Hooks Lane
Havant PO9 3DT

PROPOSED DETAILED ELEVATION NORTH

Project number	175.1 [v2.3]	P003	Scale 100% @ A3	1 : 50
Date	01/12/2015			
Drawn by	JJ			
Status	Planning			

PROPOSED ROOF TILES TO BE
GREY SLATE OR CONCRETE


FASCIA AND SOFFIT TO MATCH
WINDOW FRAME COLOUR

TILE (QUOIN) DETAIL TO
MATCH EXISTING

ALUMINIUM DEEP FLOW
GUTTERING AND DOWNPIPES


SAND AND CEMENT RENDER (LIGHT
BEIGE) ON NEW CLAY BRICK PLINTH

CILL @ MIN
1700MM FROM FFL

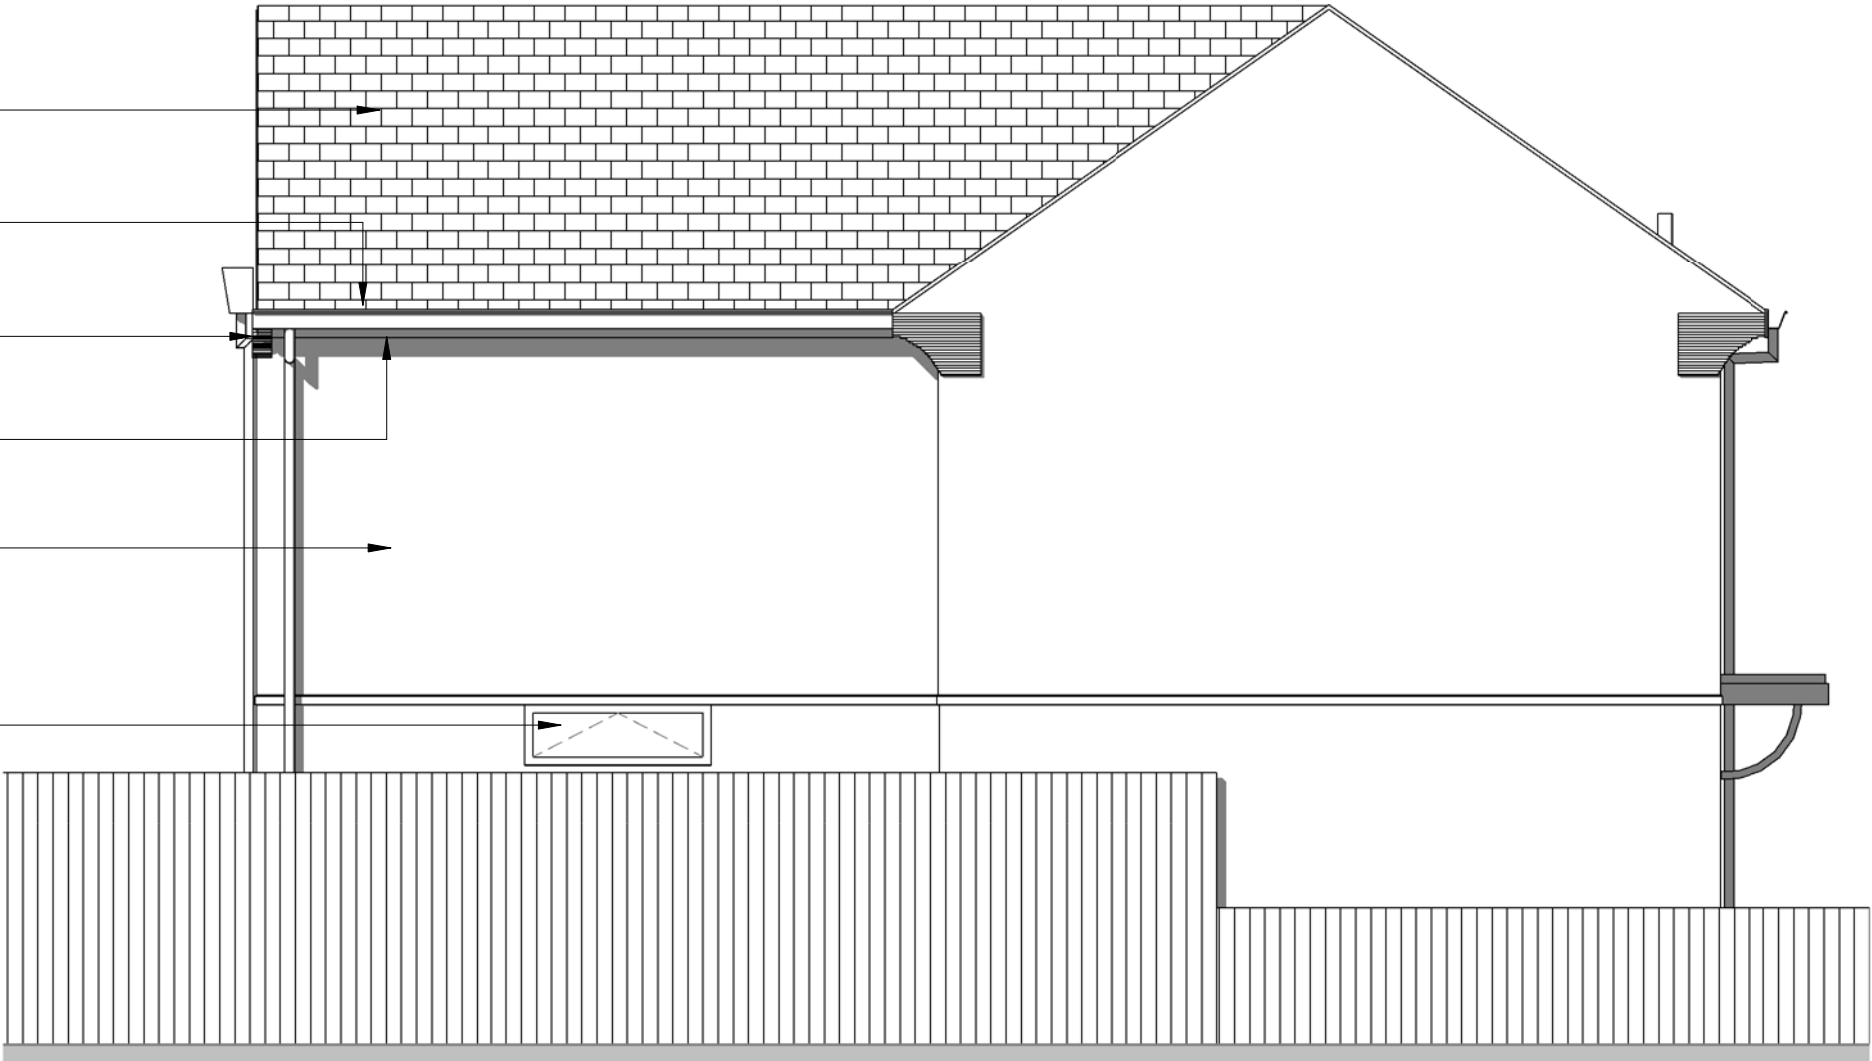

DETAILED EAST ELEVATION

1 : 50

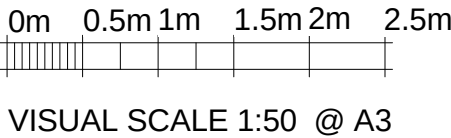

The Planning Service
Office, 135 North Lane
Clanfield, Waterlooville
Hampshire PO8 0RL

T: 023 92 597364
F: 0845 519 1103
E: info@theplanningservice.co.uk

Scale is correct when printed to the stated ISO size. Figured dimensions are to be used in preference to scaled sizes and all dimensions must be checked on site by the contractor before commencing work. All dimensions in mm (millimeters) unless otherwise stated. The contractor is to ensure the works are inspected and completed to the satisfaction of the local authority. Compliance with building regulations is not to be assumed.

No deviation from this drawing will be permitted without the prior written consent of the designer. Under the provisions of the copyright act 1988, the copyright of this drawing and the work contained therein remains the property of the designer (the planning service), and may not be reproduced in any form whatsoever without prior written consent.


Under the construction (design and management) regulations 2015 (CDM2015) all design work for both residential and commercial development are to conform to those regulations. E&EO.

Craig Greenhouse

Park Lodge, Hooks Lane
Havant PO9 3DT


PROPOSED DETAILED ELEVATION EAST

Project number	175.1 [v2.3]	P004	Scale 100% @ A3	1 : 50
Date	01/12/2015			
Drawn by	JJ			
Status	Planning			

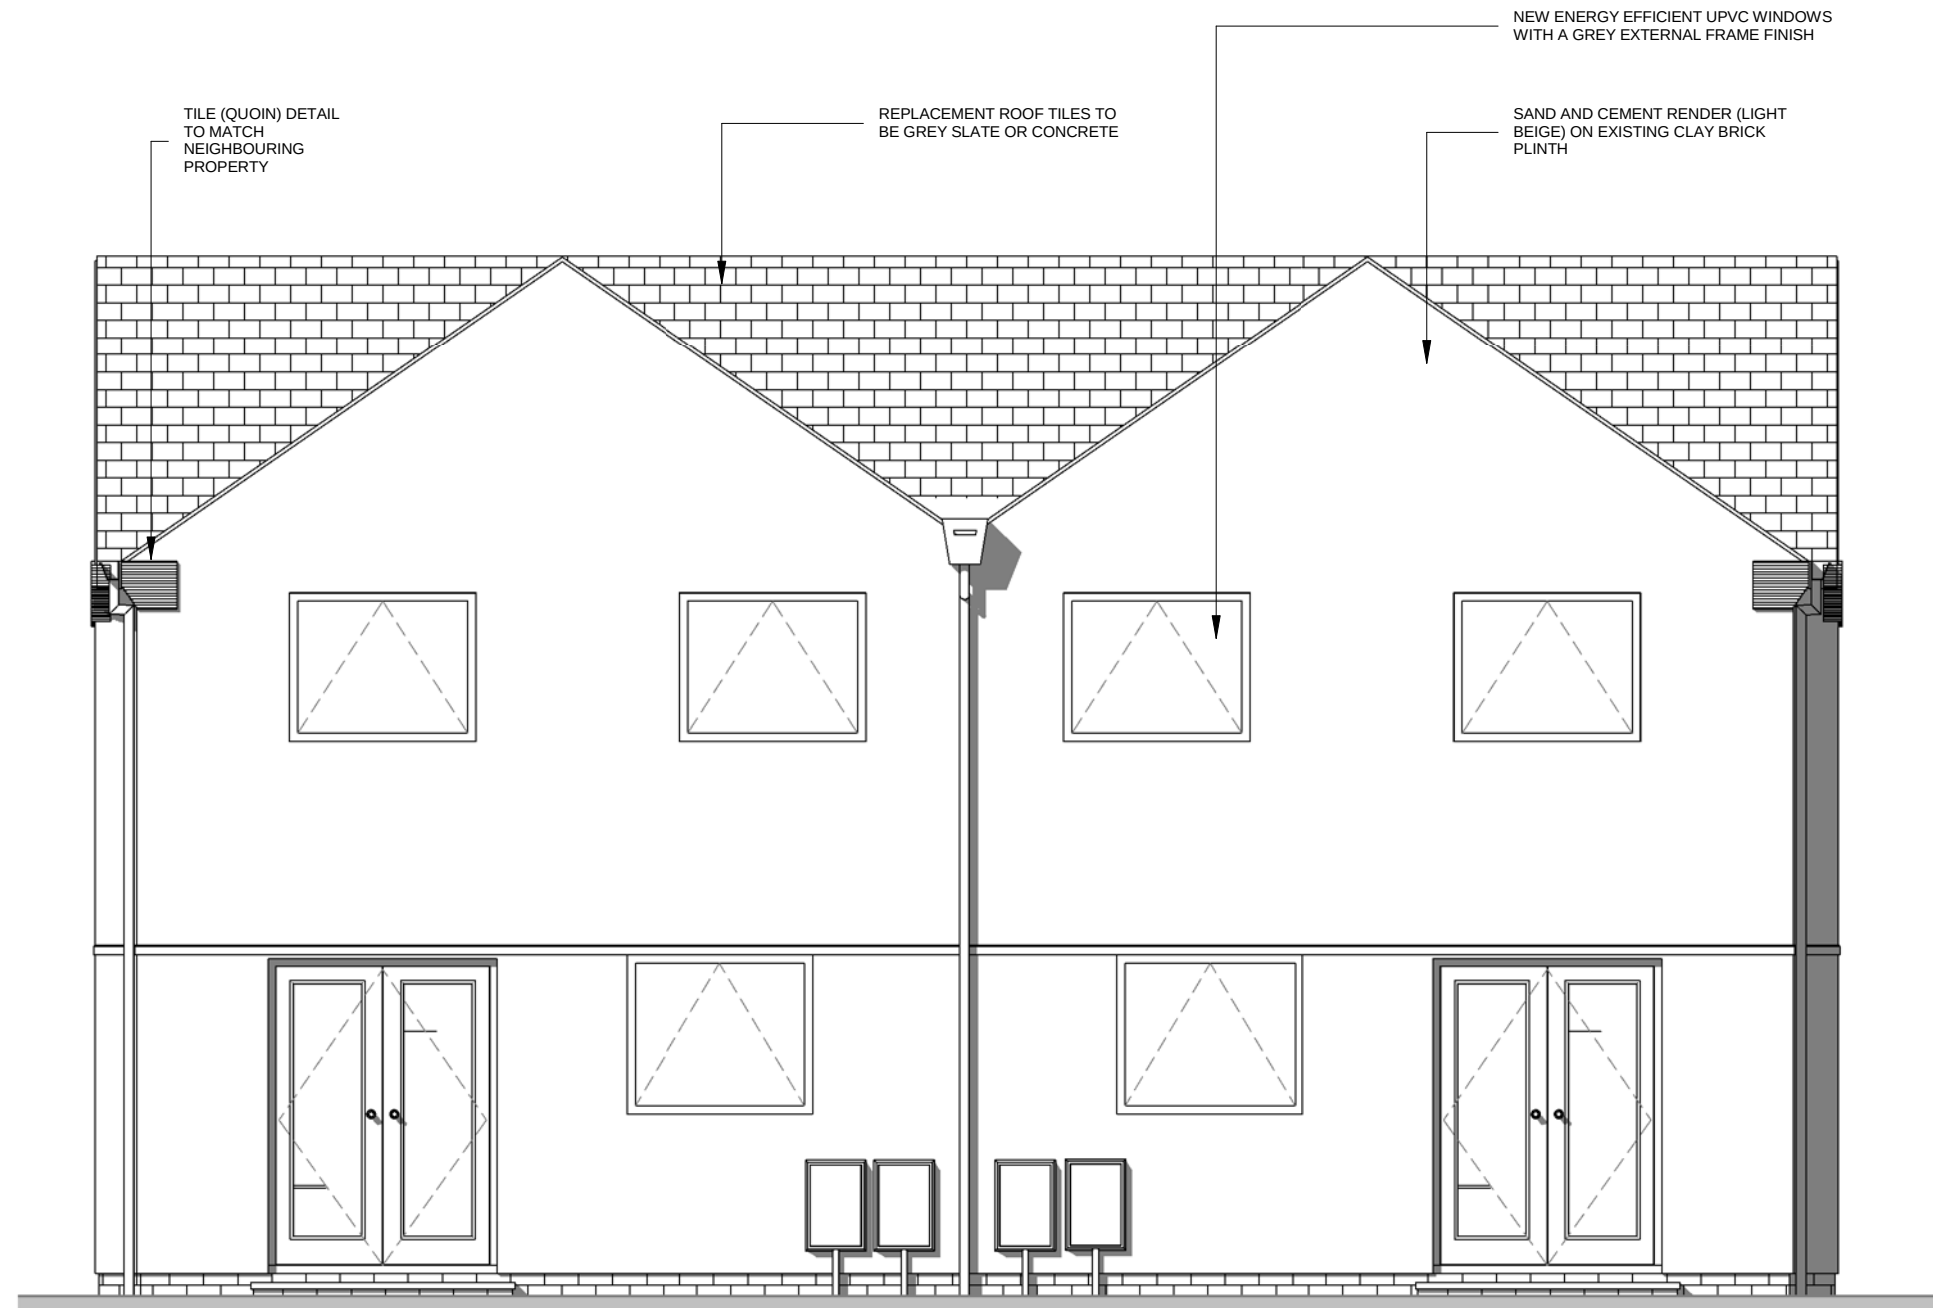

DETAILED SOUTH ELEVATION

1 : 50

 

VISUAL SCALE 1:50 @ A3



The Planning Service
Office, 135 North Lane
Clanfield, Waterlooville
Hampshire PO8 0RL

T: 023 92 597364
F: 0845 519 1103
E: info@theplanningservice.co.uk

Scale is correct when printed to the stated ISO size. Figured dimensions are to be used in preference to scaled sizes and all dimensions must be checked on site by the contractor before commencing work. All dimensions in mm (millimeters) unless otherwise stated. The contractor is to ensure the works are inspected and completed to the satisfaction of the local authority. Compliance with building regulations is not to be assumed.

No deviation from this drawing will be permitted without the prior written consent of the designer. Under the provisions of the copyright act 1988, the copyright of this drawing and the work contained therein remains the property of the designer (the planning service), and may not be reproduced in any form whatsoever without prior written consent.


Under the construction (design and management) regulations 2015 (CDM2015) all design work for both residential and commercial development are to conform to those regulations. E&EO.

Craig Greenhouse

**Park Lodge, Hooks Lane
Havant PO9 3DT**


PROPOSED DETAILED ELEVATION SOUTH

Project number	175.1 [v2.3]	P005
Date	01/12/2015	
Drawn by	JJ	
Status	Planning	Scale 100% @ A3
		1 : 50

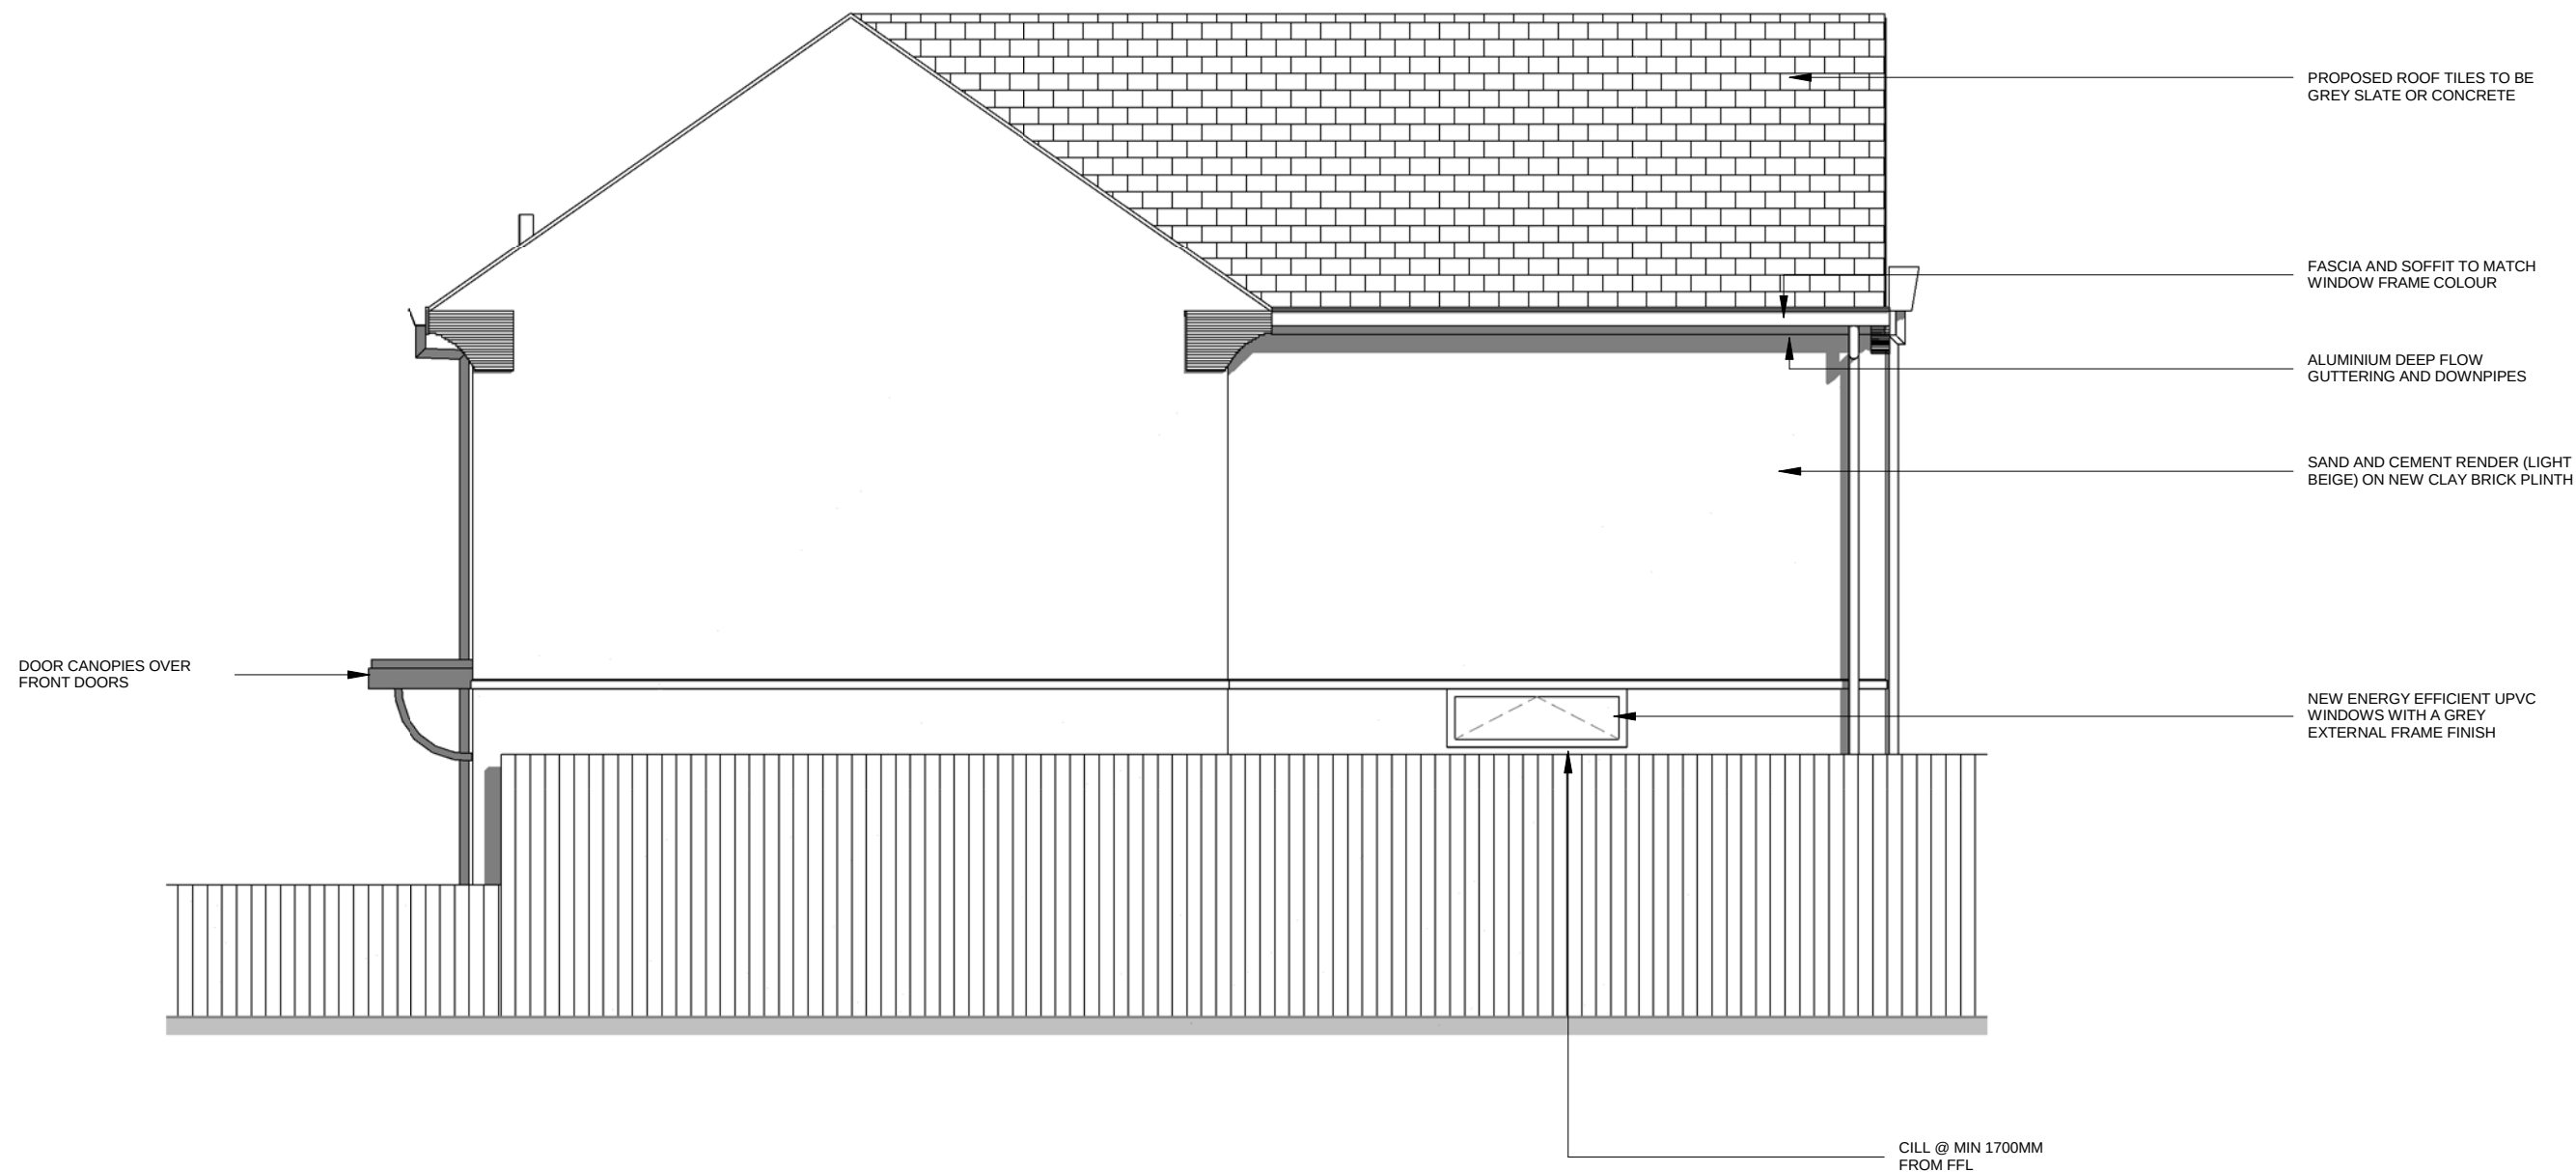

DETAILED WEST ELEVATION

1 : 50

 

VISUAL SCALE 1:50 @ A3



The Planning Service
Office, 135 North Lane
Clanfield, Waterlooville
Hampshire PO8 0RL

T: 023 92 597364
F: 0845 519 1103
E: info@theplanningservice.co.uk

Scale is correct when printed to the stated ISO size. Figured dimensions are to be used in preference to scaled sizes and all dimensions must be checked on site by the contractor before commencing work. All dimensions in mm (millimeters) unless otherwise stated. The contractor is to ensure the works are inspected and completed to the satisfaction of the local authority. Compliance with building regulations is not to be assumed.

No deviation from this drawing will be permitted without the prior written consent of the designer. Under the provisions of the copyright act 1988, the copyright of this drawing and the work contained therein remains the property of the designer (the planning service), and may not be reproduced in any form whatsoever without prior written consent.

Under the construction (design and management) regulations 2015 (CDM2015) all design work for both residential and commercial development are to conform to those regulations. E&EO.

Craig Greenhouse

**Park Lodge, Hooks Lane
Havant PO9 3DT**

PROPOSED DETAILED ELEVATION WEST

Project number	175.1 [v2.3]	P006
Date	01/12/2015	
Drawn by	JJ	
Status	Planning	Scale 100% @ A3 1 : 50

THE COLOURS USED IN THE MODELS MAY NOT REFLECT THE TRUE REPRESENTATION OF THE PROPOSED PLAN.



CGI NORTH EAST VIEW



CGI NORTH WEST VIEW



The Planning Service
Office, 135 North Lane
Clanfield, Waterlooville
Hampshire PO8 0RL

T: 023 92 597364
F: 0845 519 1103
E: info@theplanningservice.co.uk

Scale is correct when printed to the stated ISO size. Figured dimensions are to be used in preference to scaled sizes and all dimensions must be checked on site by the contractor before commencing work. All dimensions in mm (millimeters) unless otherwise stated.

The contractor is to ensure the works are inspected and completed to the satisfaction of the local authority. Compliance with building regulations is not to be assumed.

No deviation from this drawing will be permitted without the prior written consent of the designer. Under the provisions of the copyright act 1988, the copyright of this drawing and the work contained therein remains the property of the designer (the planning service), and may not be reproduced in any form whatsoever without prior written consent.

Under the construction (design and management) regulations 2015 (CDM2015) all design work for both residential and commercial development are to conform to those regulations.

E&EO.

Craig
Greenhouse
Park Lodge,
Hooks Lane
Havant PO9
3DT

PROPOSED CGI
PERSPECTIVES
NORTH

Project number	175.1 [v2.3]
Date	01/12/2015
Drawn by	JJ
Project Status	Planning

P007.1

Scale

THE COLOURS USED IN THE MODELS MAY NOT REFLECT THE TRUE REPRESENTATION OF THE PROPOSED PLAN.



CGI SOUTH WEST VIEW



CGI SOUTH EAST VIEW

The Planning Service
Office, 135 North Lane
Clanfield, Waterlooville
Hampshire PO8 0RL

T: 023 92 597364
F: 0845 519 1103
E: info@theplanningservice.co.uk

Scale is correct when printed to the stated ISO size. Figured dimensions are to be used in preference to scaled sizes and all dimensions must be checked on site by the contractor before commencing work. All dimensions in mm (millimeters) unless otherwise stated.

The contractor is to ensure the works are inspected and completed to the satisfaction of the local authority. Compliance with building regulations is not to be assumed.

No deviation from this drawing will be permitted without the prior written consent of the designer. Under the provisions of the copyright act 1988, the copyright of this drawing and the work contained therein remains the property of the designer (the planning service), and may not be reproduced in any form whatsoever without prior written consent.

Under the construction (design and management) regulations 2015 (CDM2015) all design work for both residential and commercial development are to conform to those regulations.

E&EO.

**Craig
Greenhouse
Park Lodge,
Hooks Lane
Havant PO9
3DT**

**PROPOSED CGI
PERSPECTIVES
SOUTH**

Project number	175.1 [v2.3]
Date	01/12/2015
Drawn by	JJ
Project Status	Planning


P007.2

Scale



STREET SCENE - FRONT (NORTH)
1 : 100

0m 1m 2m 3m 4m 5m
VISUAL SCALE 1:100 @ A3

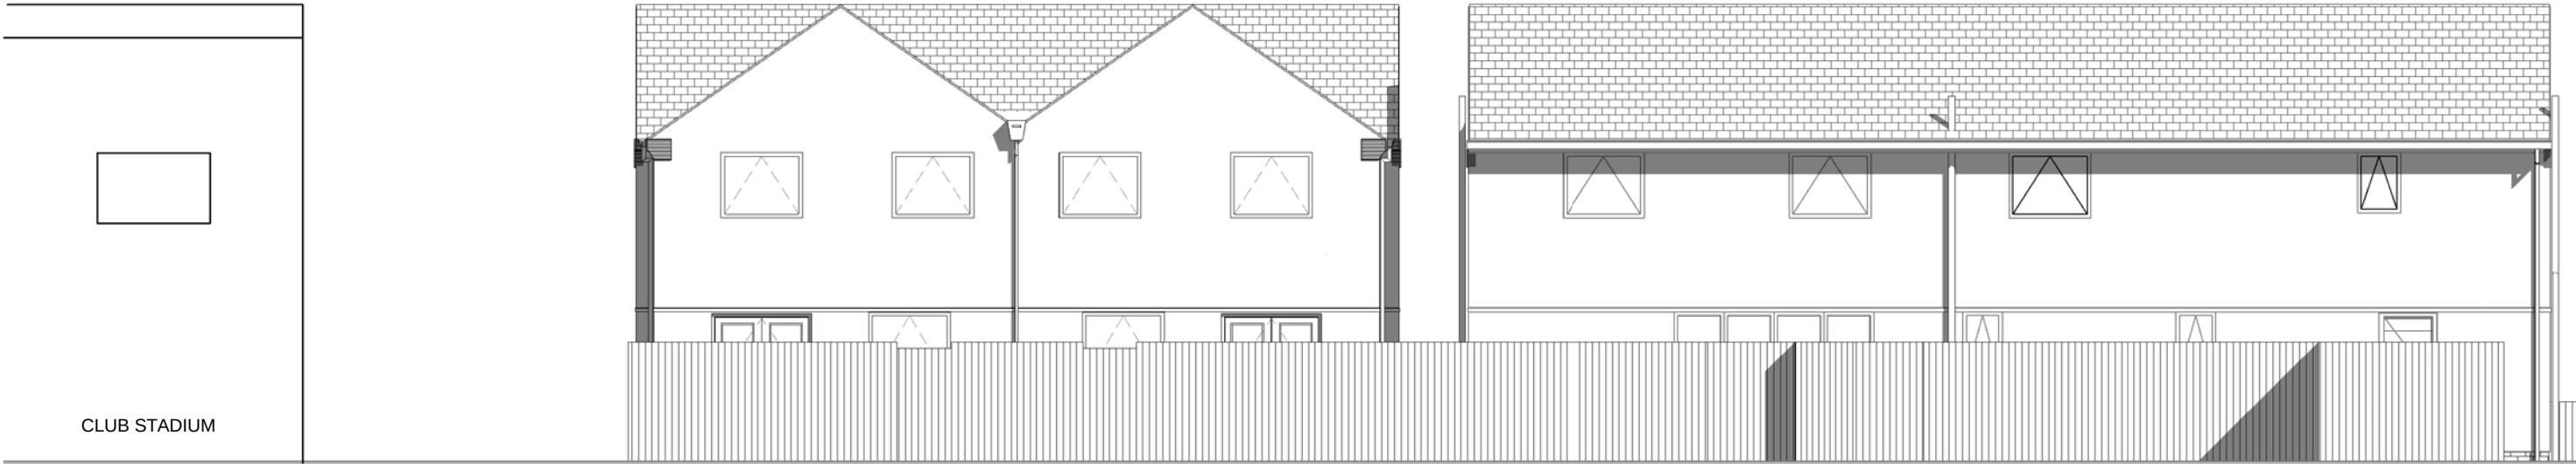

STREET SCENE - REAR (SOUTH)
1 : 100



The Planning Service
Office, 135 North Lane
Clanfield, Waterlooville
Hampshire PO8 0RL

T: 023 92 597364
F: 0845 519 1103
E: info@theplanningservice.co.uk




Scale is correct when printed to the stated ISO size. Figured dimensions are to be used in preference to scaled sizes and all dimensions must be checked on site by the contractor before commencing work. All dimensions in mm (millimeters) unless otherwise stated. The contractor is to ensure the works are inspected and completed to the satisfaction of the local authority. Compliance with building regulations is not to be assumed.

No deviation from this drawing will be permitted without the prior written consent of the designer. Under the provisions of the copyright act 1988, the copyright of this drawing and the work contained therein remains the property of the designer (the planning service), and may not be reproduced in any form whatsoever without prior written consent.


Under the construction (design and management) regulations 2015 (CDM2015) all design work for both residential and commercial development are to conform to those regulations. E&EO.

Craig Greenhouse
Park Lodge, Hooks Lane
Havant PO9 3DT


STREET SCENE - FRONT & REAR			
Project number	175.1 [v2.3]	P008	Scale 100% @ A3 1 : 100
Date	01/12/2015		
Drawn by	JJ		
Status	Planning		

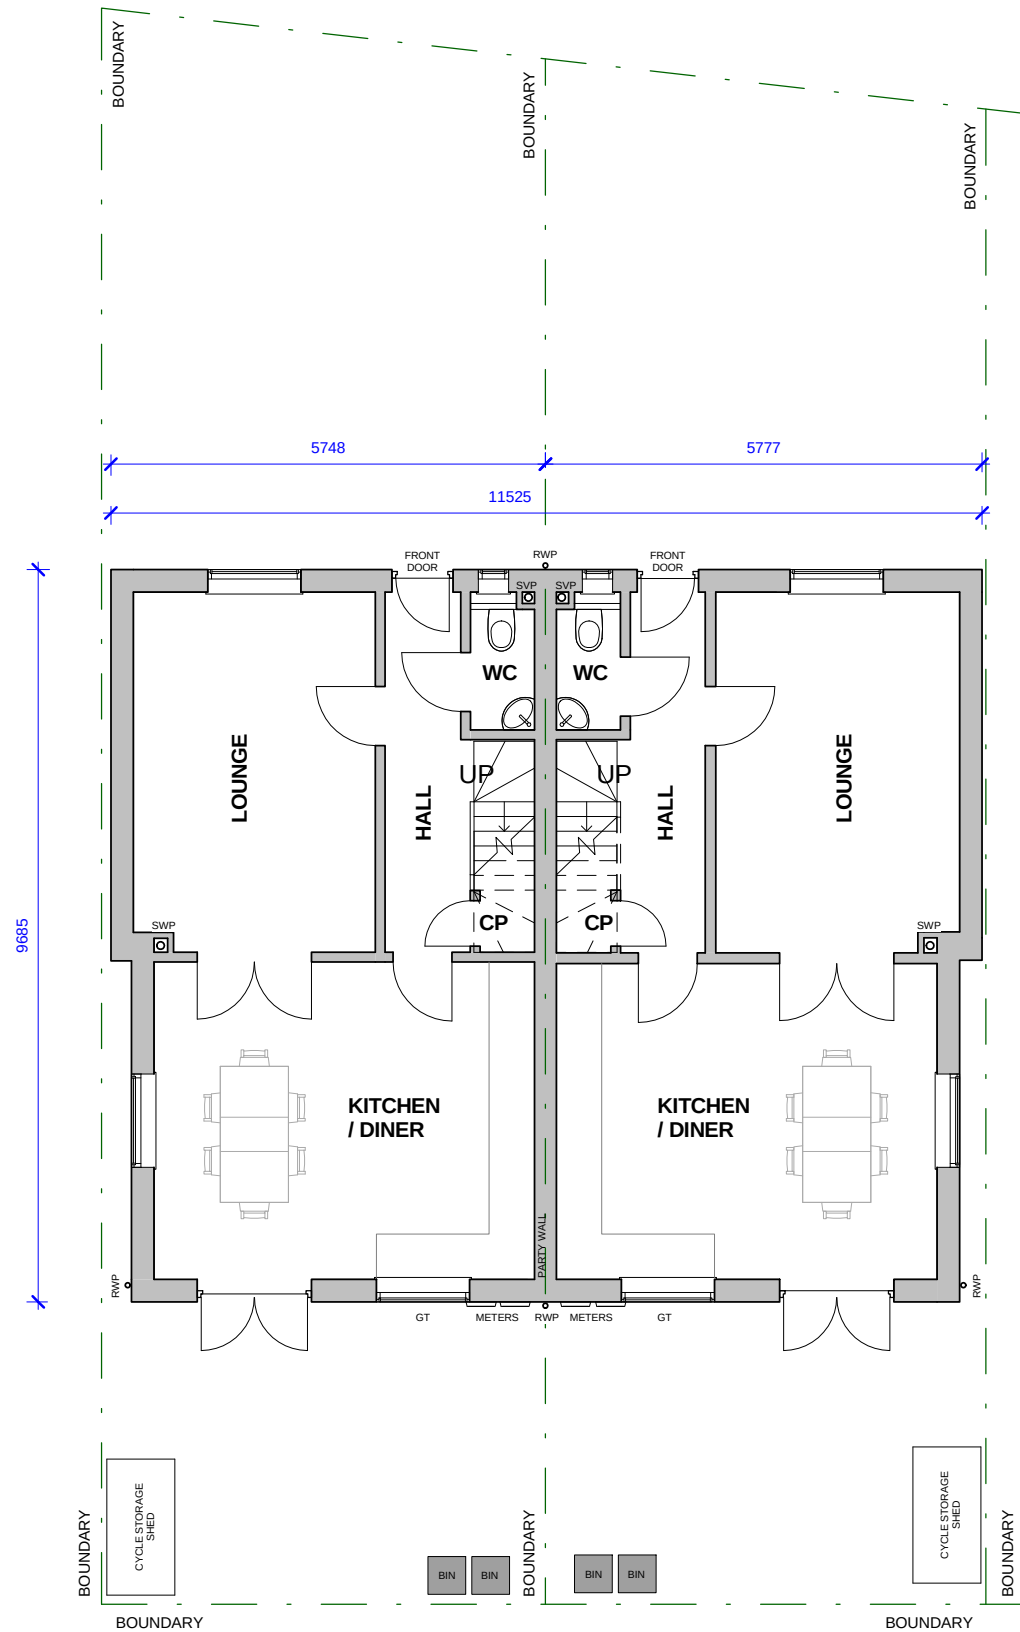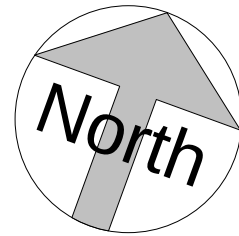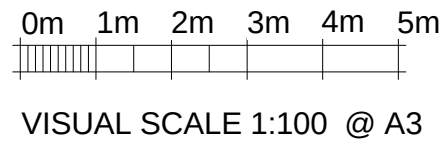

GROUND FLOOR
1 : 100

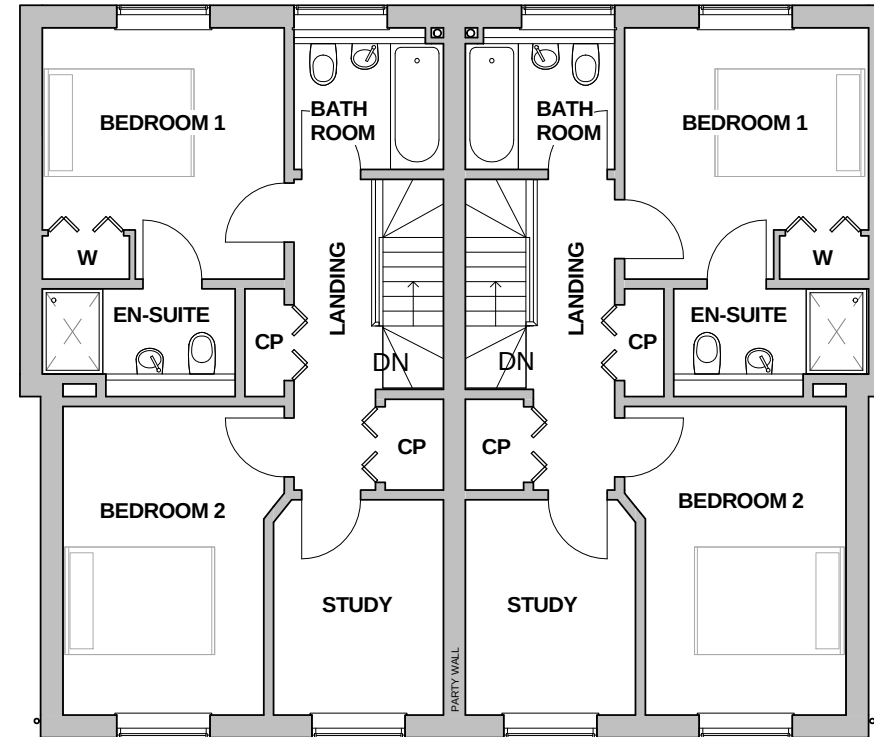

FIRST FLOOR
1 : 100

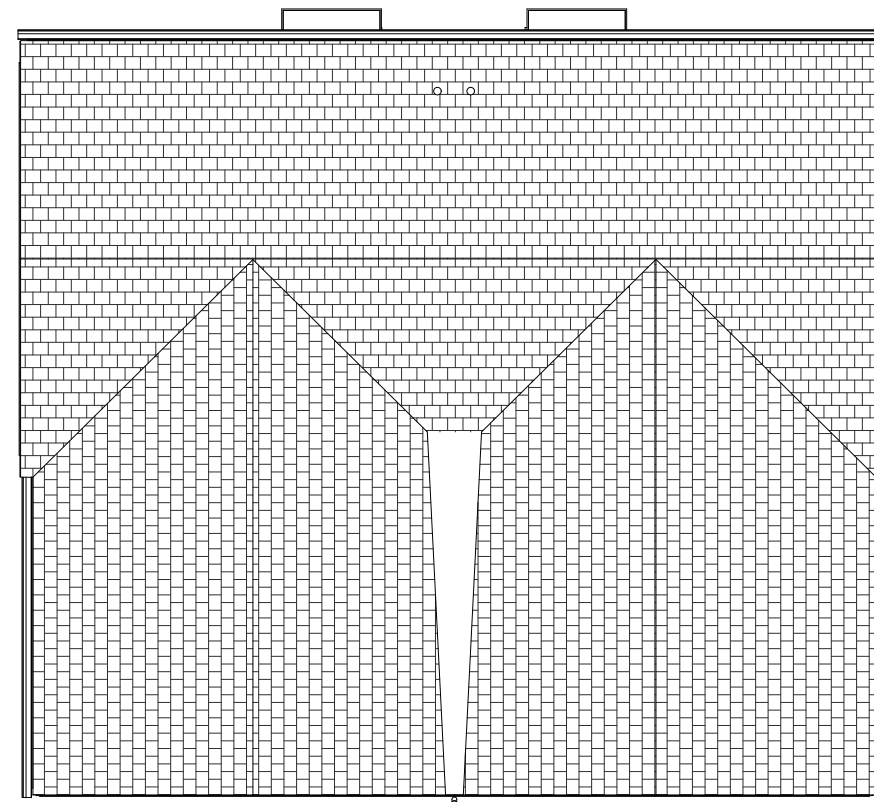

ROOF PLAN
1 : 100



The Planning Service
Office, 135 North Lane
Clanfield, Waterlooville
Hampshire PO8 0RL

T: 023 92 597364
F: 0845 519 1103
E: info@theplanningservice.co.uk

Scale is correct when printed to the stated ISO size. Figured dimensions are to be used in preference to scaled sizes and all dimensions must be checked on site by the contractor before commencing work. All dimensions in mm (millimeters) unless otherwise stated.

The contractor is to ensure the works are inspected and completed to the satisfaction of the local authority. Compliance with building regulations is not to be assumed.

No deviation from this drawing will be permitted without the prior written consent of the designer. Under the provisions of the copyright act 1988, the copyright of this drawing and the work contained therein remains the property of the designer (the planning service), and may not be reproduced in any form whatsoever without prior written consent.

Under the construction (design and management) regulations 2015 (CDM2015) all design work for both residential and commercial development are to conform to those regulations.

E&EO.


**Craig
Greenhouse
Park Lodge,
Hooks Lane
Havant PO9
3DT**

**PROPOSED FLOOR
& ROOF PLANS**


Project number	175.1 [v2.3]
Date	01/12/2015
Drawn by	JJ
Project Status	Planning

P009	
Scale	1 : 100

0m 1m 2m 3m 4m 5m

 

VISUAL SCALE 1:100 @ A3

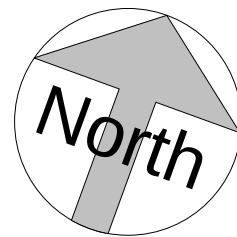

DWELLING 1

FOOTPRINT: 54.4 M2
INTERNAL SPACE: 93.96 M2
FLOOR AREA: 85.14 M2
STORAGE: 3.56 M2
OUTSIDE SPACE: 67.6 M2
PARKING: 14.3 M2 (1NO. 4.8 X 2.9M)


DWELLING 2

FOOTPRINT: 54.4 M2
INTERNAL SPACE: 93.96 M2
FLOOR AREA: 85.14 M2
STORAGE: 3.56 M2
OUTSIDE SPACE: 61.6 M2
PARKING: 14.3 M2 (1NO. 4.8 X 2.9M)

PARK LODGE

PARKING: 3NO. 4.8 X 2.9M

BOUNDARY TREATMENT: TIMBER
CLOSEBOARD FENCING, REAR
GARDENS 1.8 METERS, FRONT
GARDENS 0.9 METERS

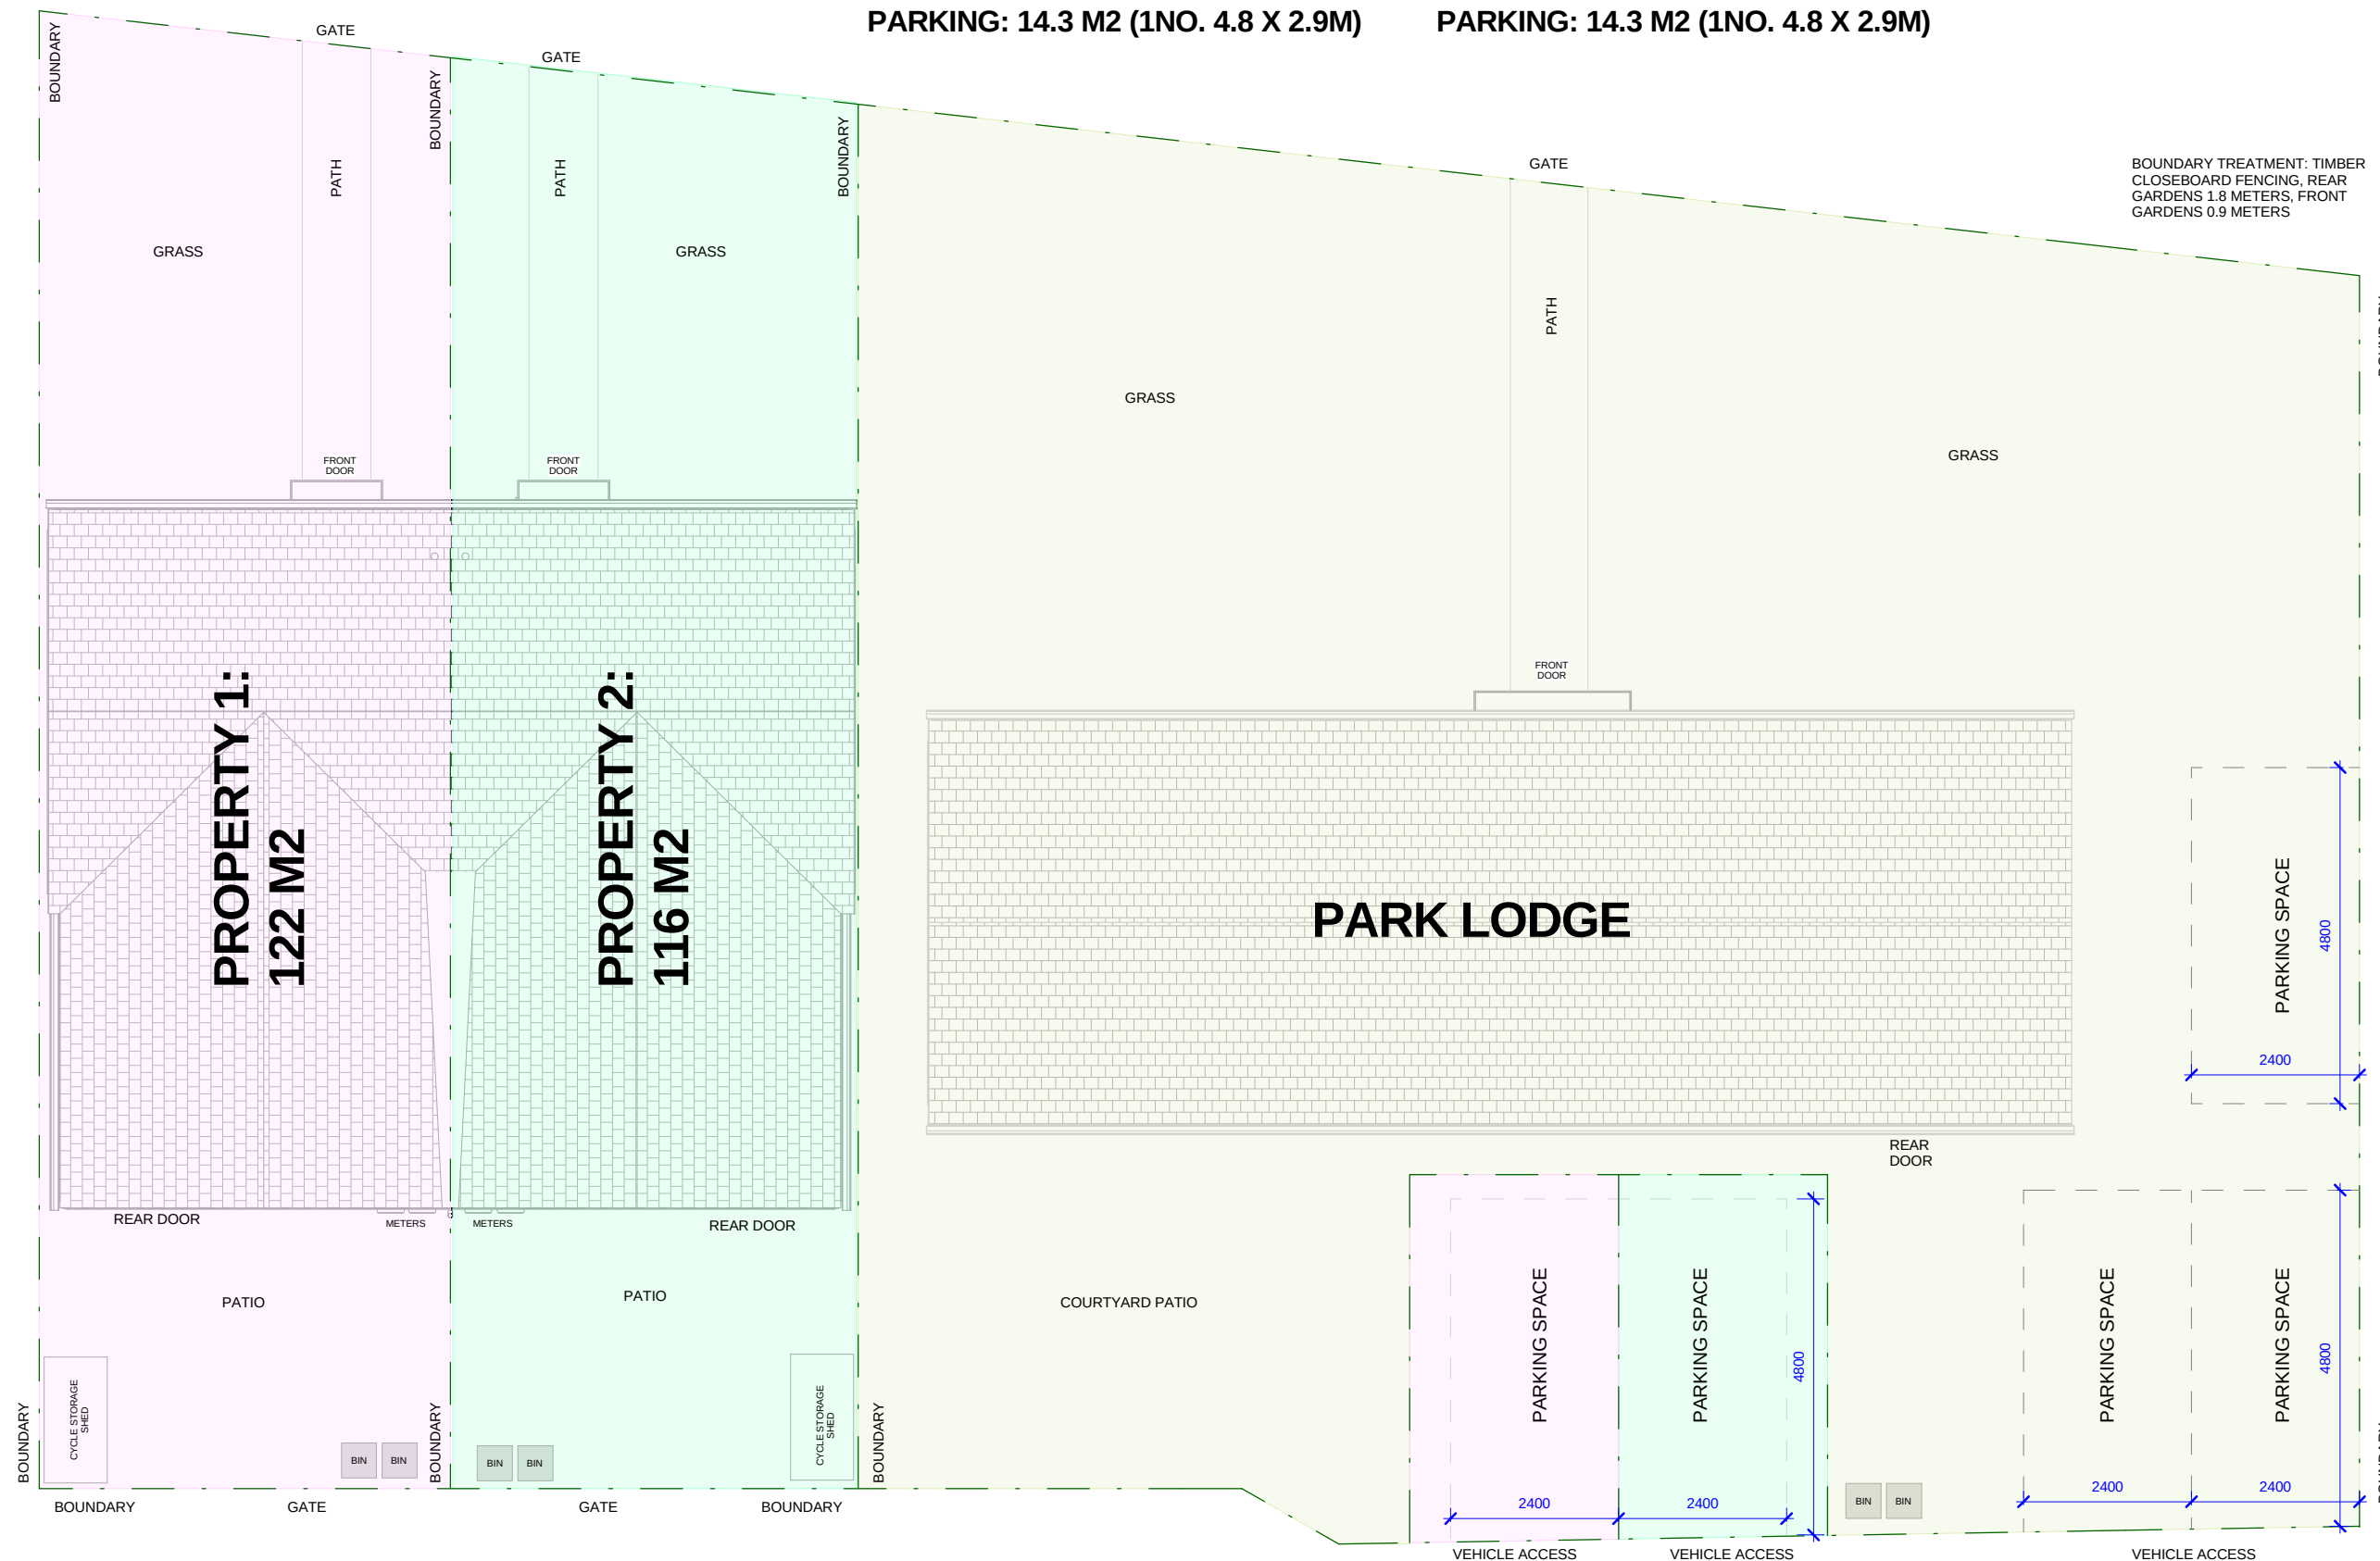

SITE PLAN

1 : 100



The Planning Service
Office, 135 North Lane
Clanfield, Waterlooville
Hampshire PO8 0RL

T: 023 92 597364
F: 0845 519 1103
E: info@theplanningservice.co.uk

Scale is correct when printed to the stated ISO size. Figured dimensions are to be used in preference to scaled sizes and all dimensions must be checked on site by the contractor before commencing work. All dimensions in mm (millimeters) unless otherwise stated.

The contractor is to ensure the works are inspected and completed to the satisfaction of the local authority. Compliance with building regulations is not to be assumed.

No deviation from this drawing will be permitted without the prior written consent of the designer. Under the provisions of the copyright act 1988, the copyright of this drawing and the work contained therein remains the property of the designer (the planning service), and may not be reproduced in any form whatsoever without prior written consent.

Under the construction (design and management) regulations 2015 (CDM2015) all design work for both residential and commercial development are to conform to those regulations.

E&EO.




**Craig
Greenhouse
Park Lodge,
Hooks Lane
Havant PO9
3DT**

PROPOSED SITE PLAN

Project number	175.1 [v2.3]
Date	01/12/2015
Drawn by	JJ
Project Status	Planning


P010

Scale 1 : 100

 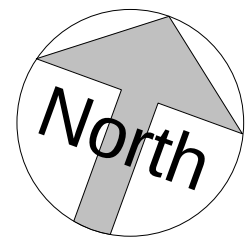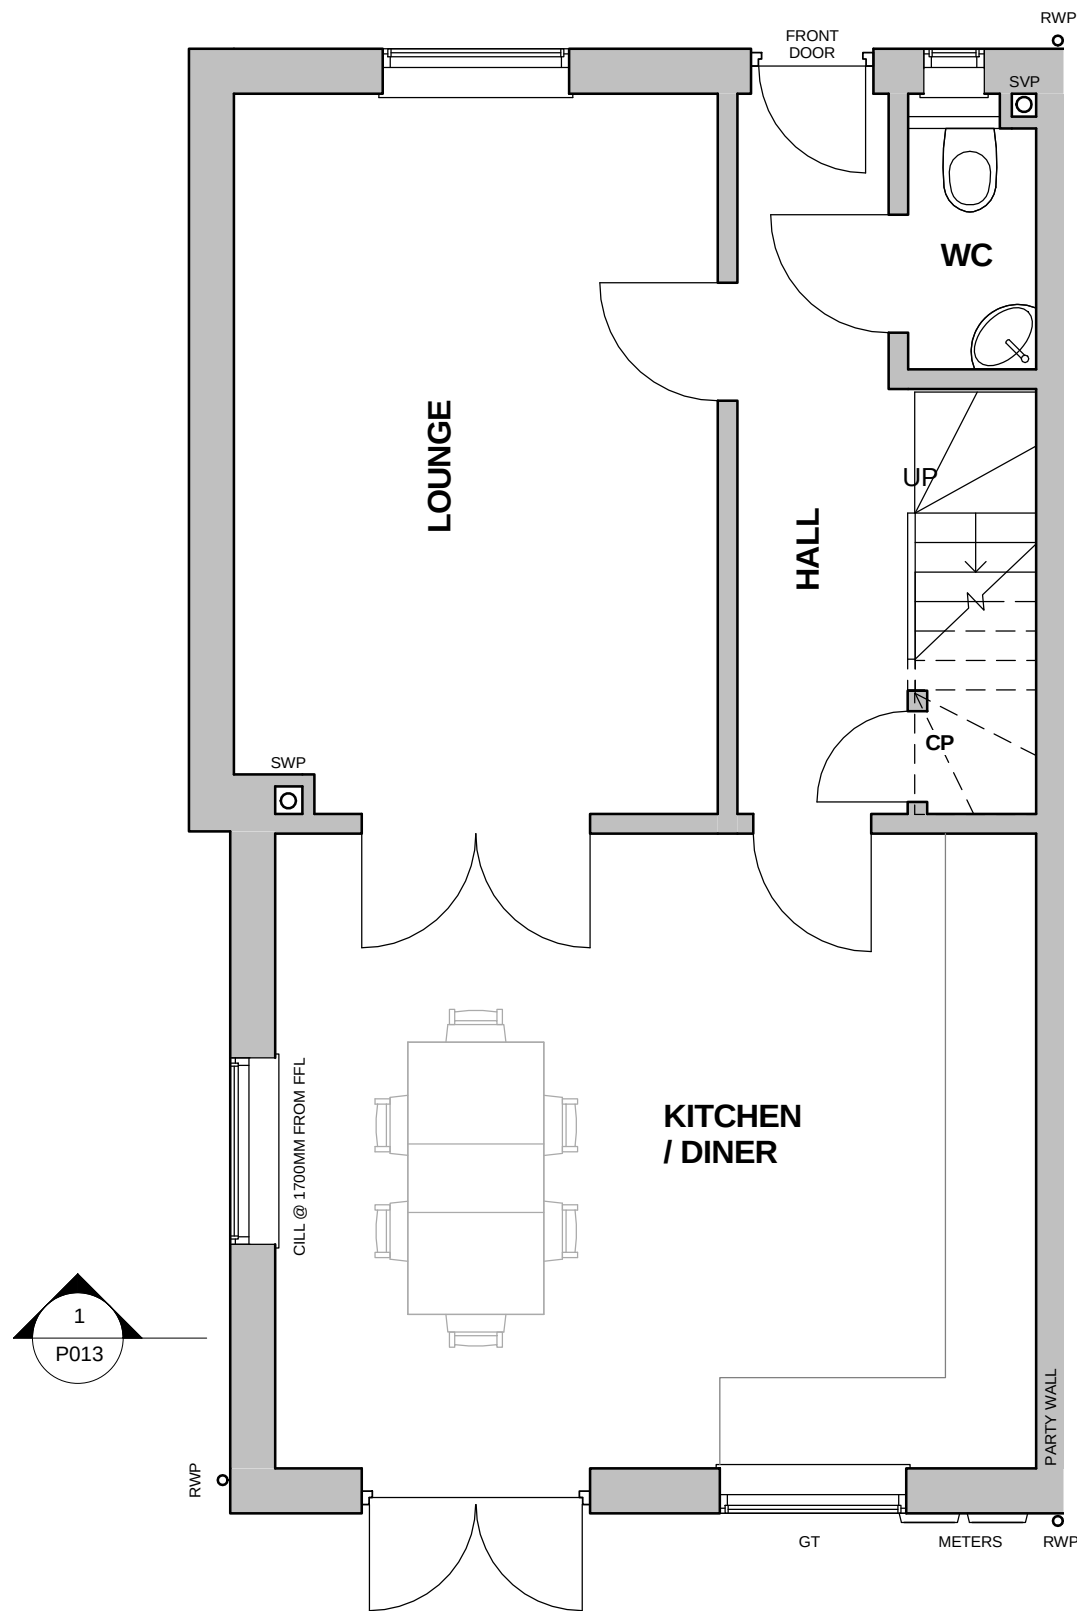

VISUAL SCALE 1:50 @ A3

DWELLING 1 - GROUND FLOOR PLAN
1 : 50

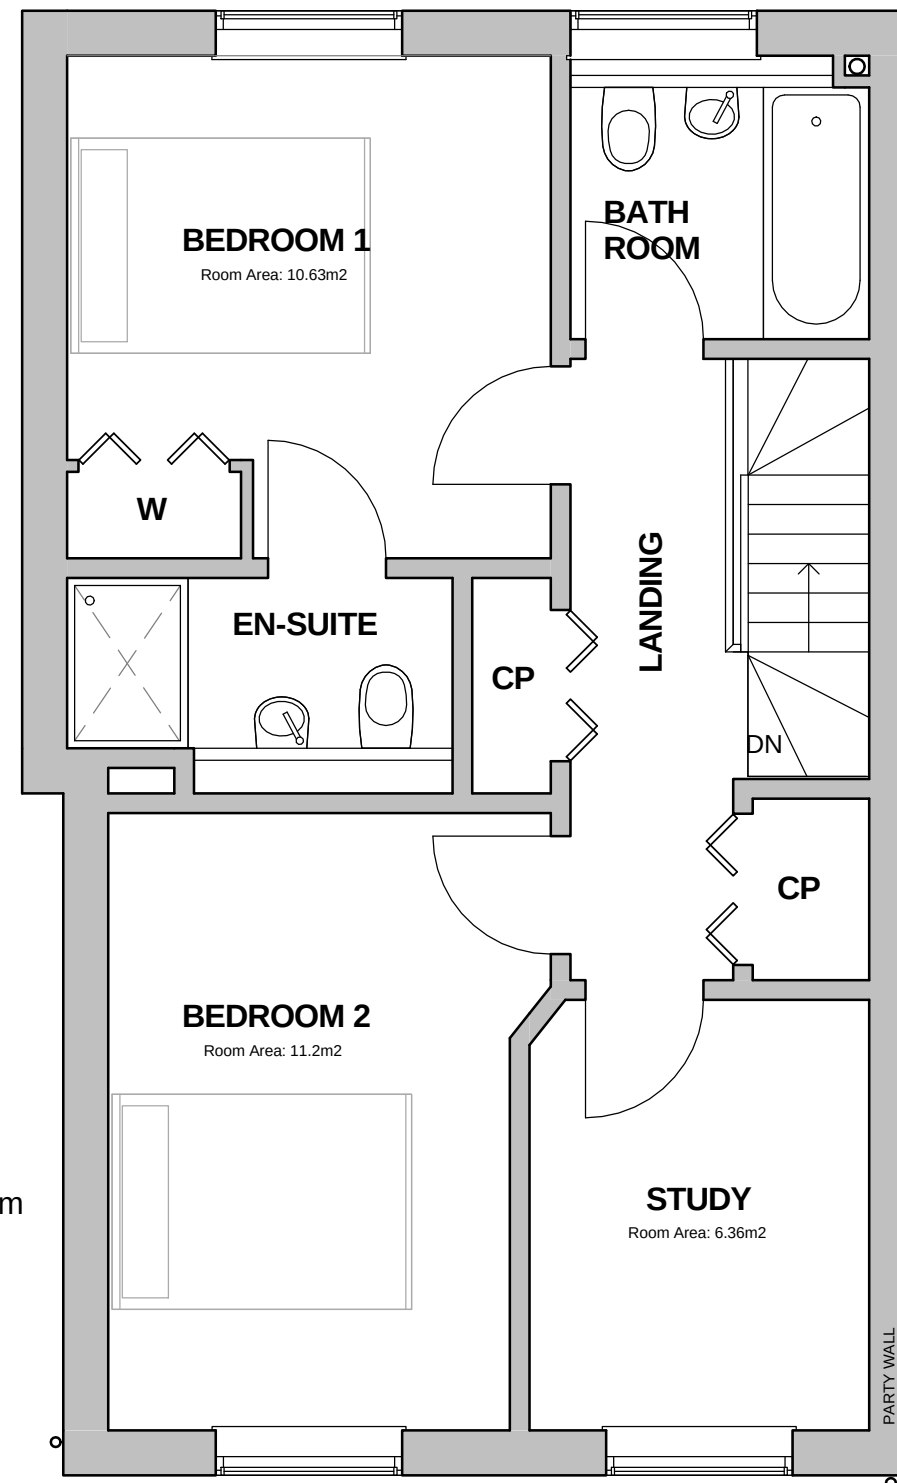

DWELLING 1 - FIRST FLOOR PLAN
1 : 50


Craig Greenhouse
Park Lodge,
Hooks Lane
Havant PO9 3DT

PROPOSED FLOOR PLANS FOR DWELLING 1

Project number	175.1 [v2.3]
Date	01/12/2015
Drawn by	JJ
Project Status	Planning


P011

Scale	1 : 50
-------	--------

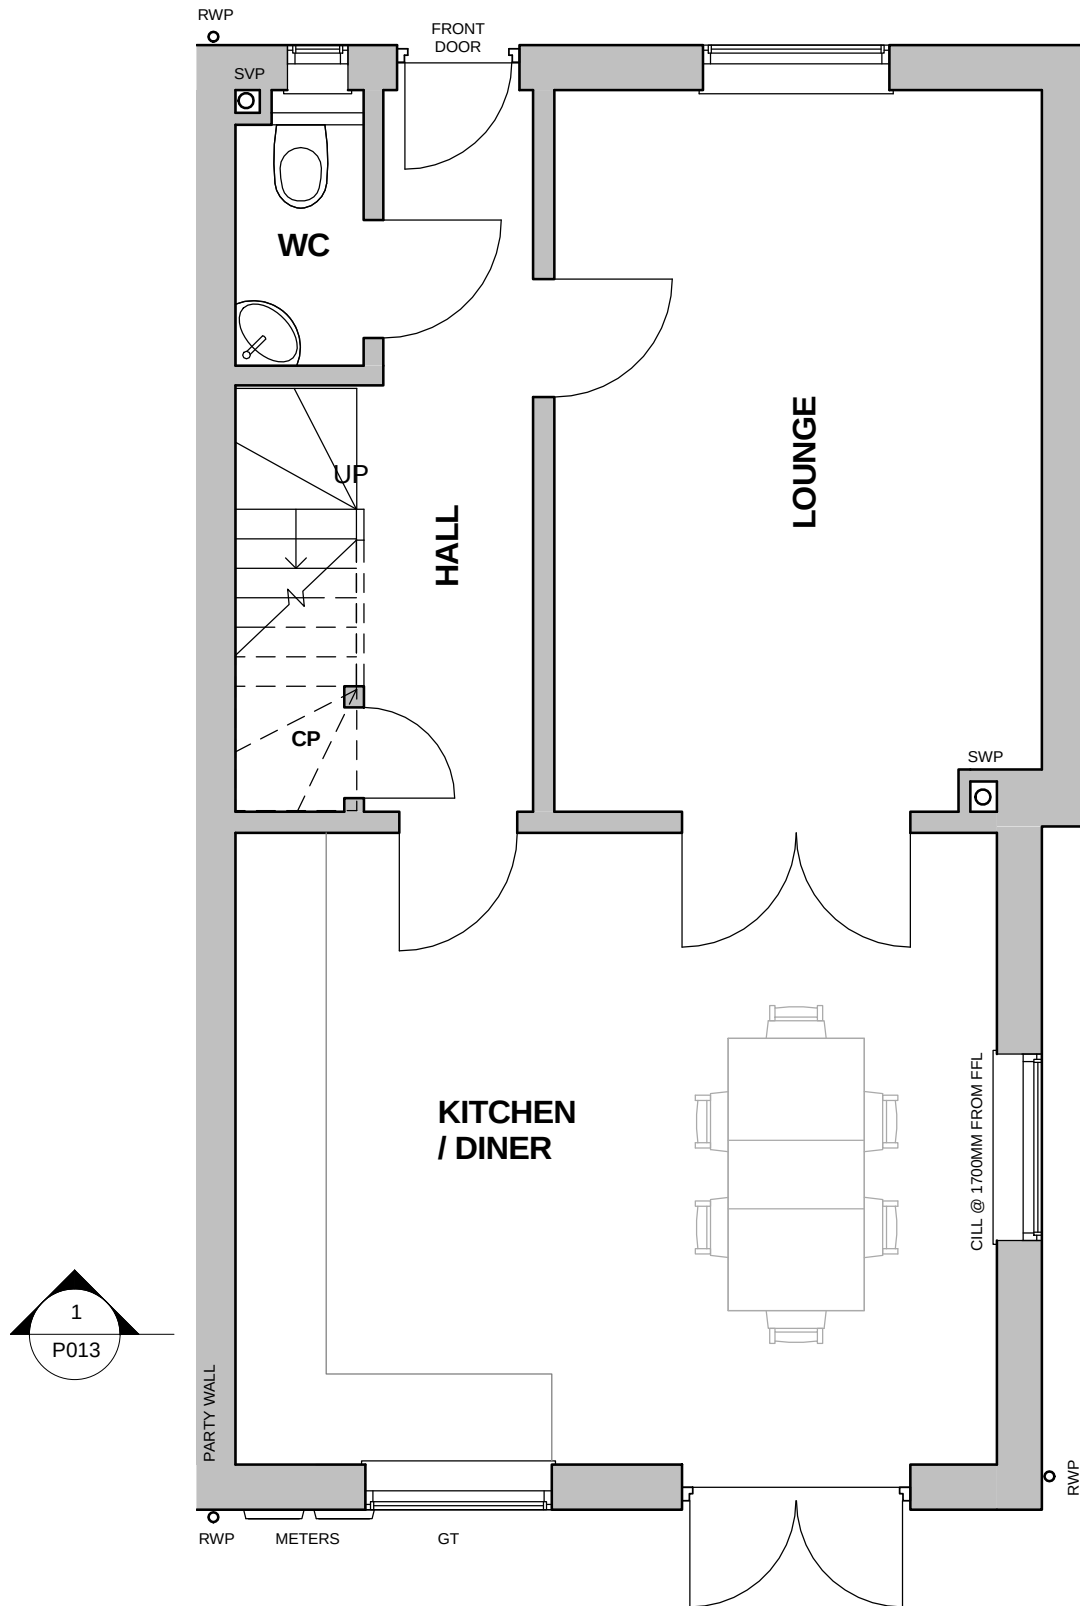



DWELLING 2 - GROUND FLOOR PLAN

1 : 50

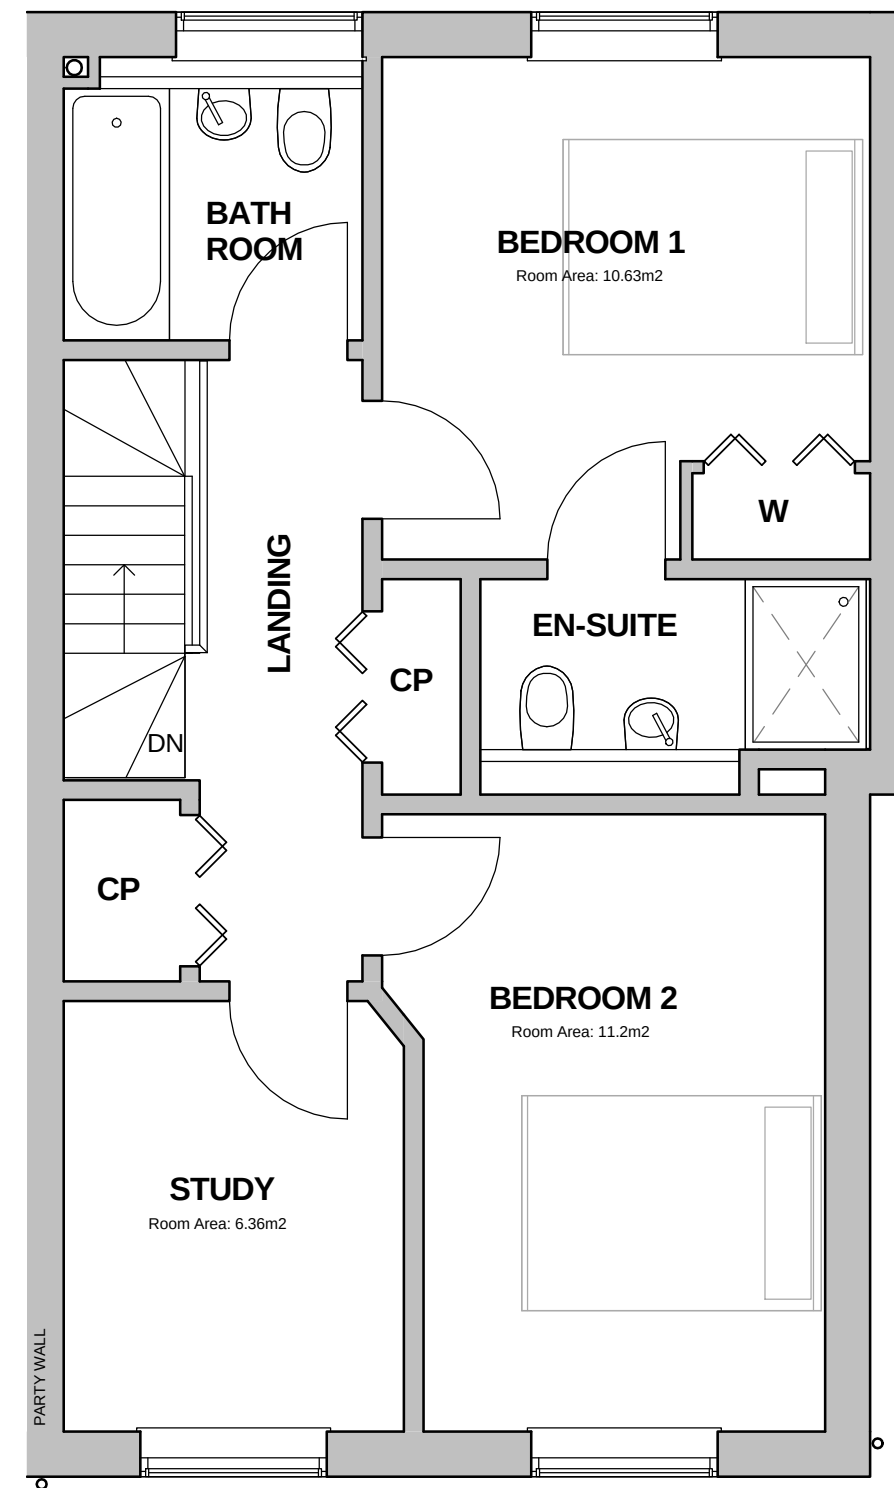

DWELLING 2 - FIRST FLOOR PLAN

1 : 50

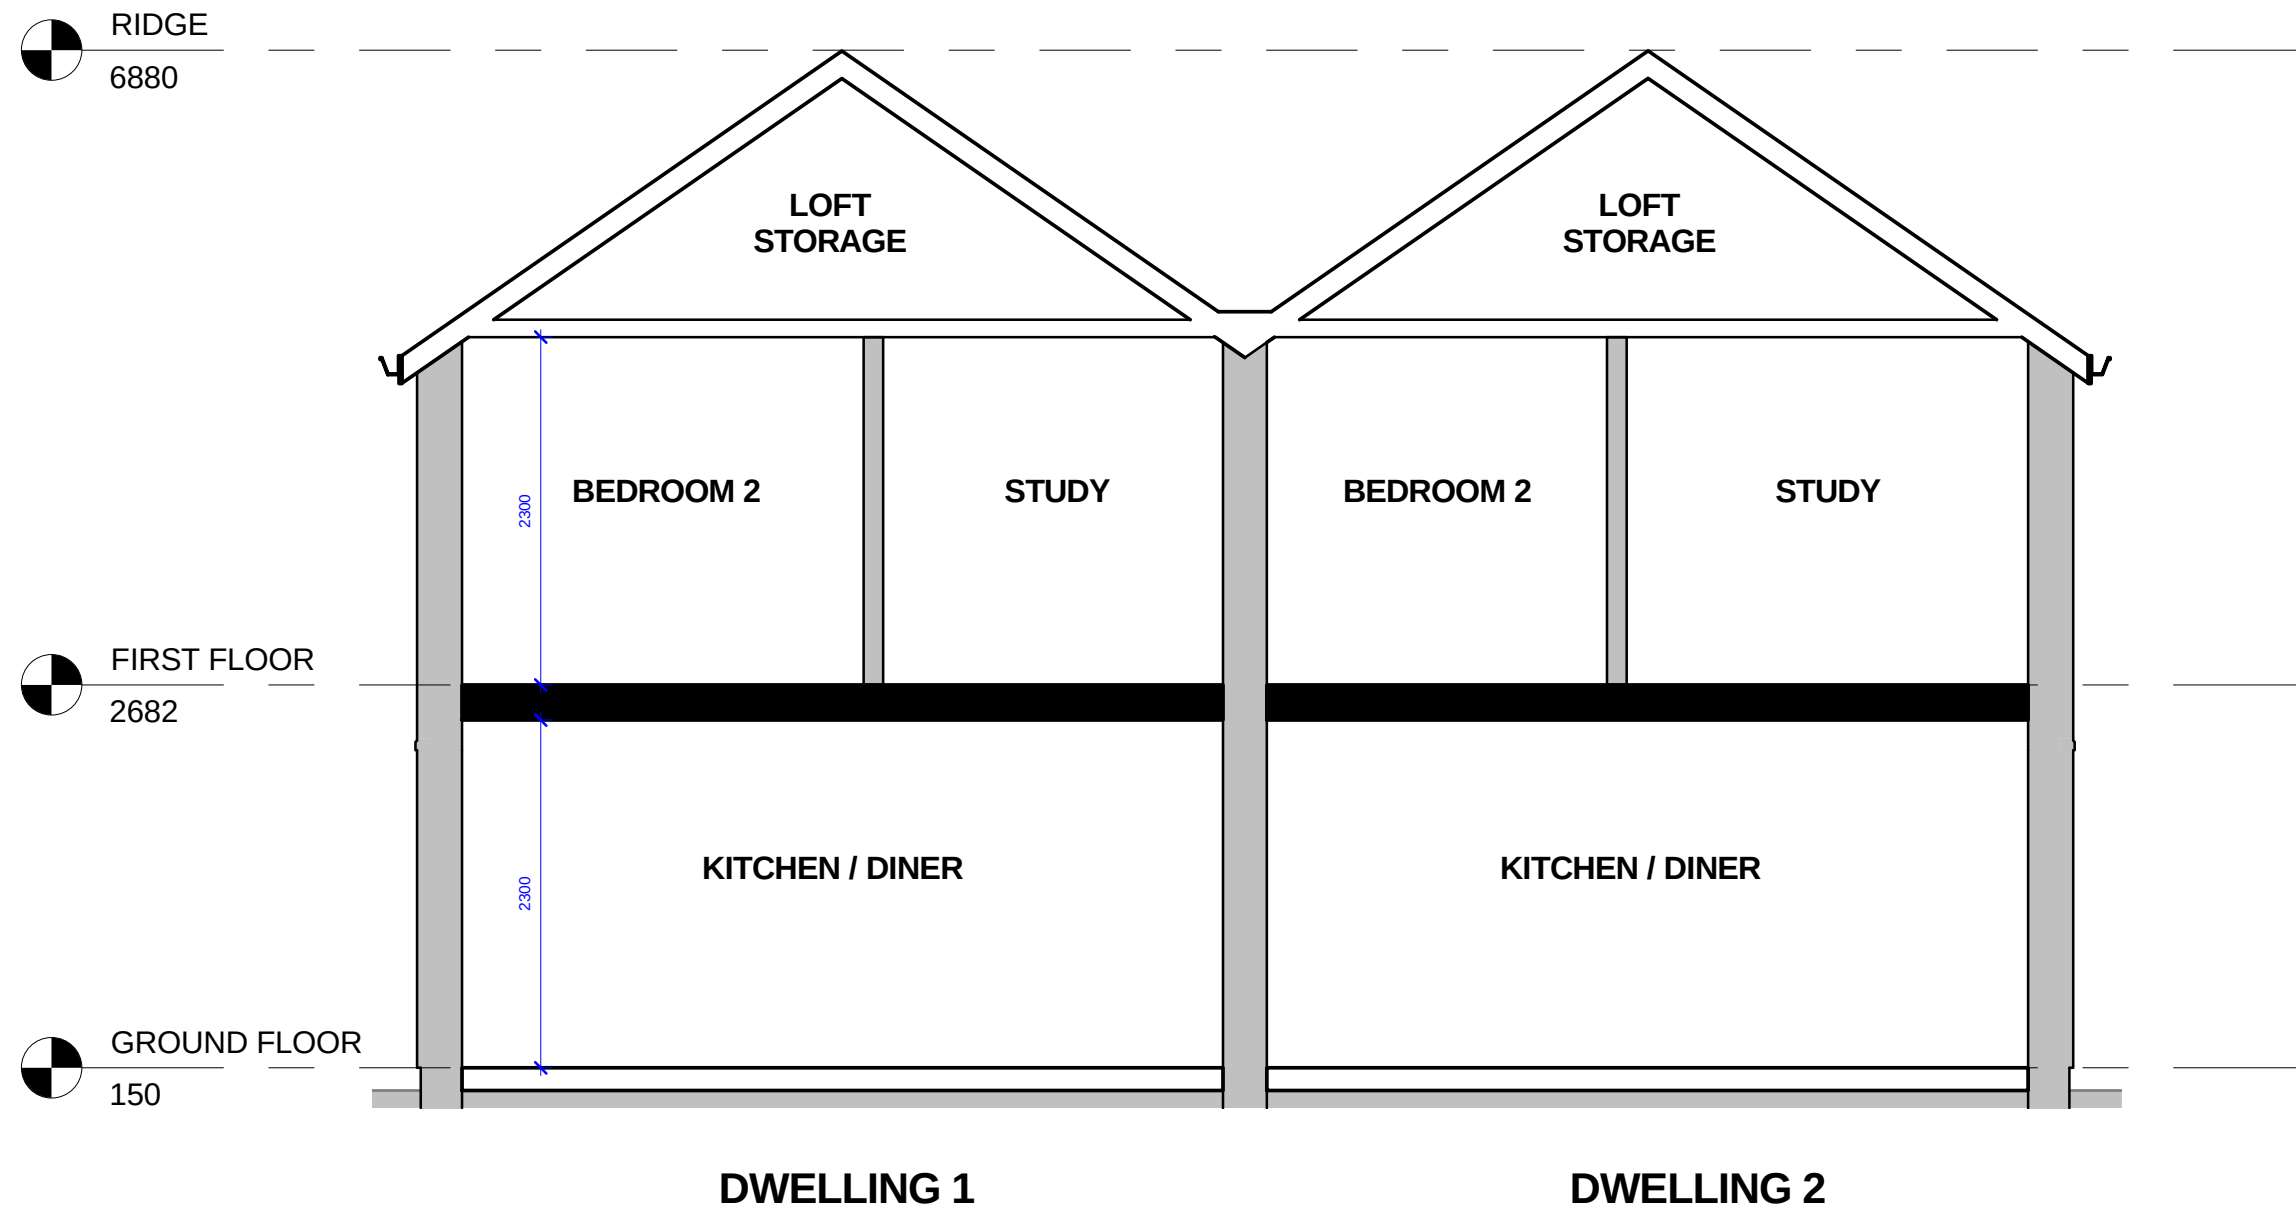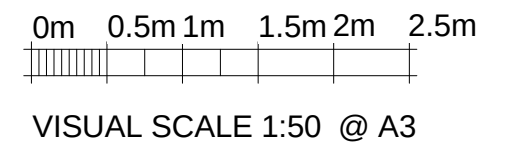

CROSS SECTION A-A
1 : 50



The Planning Service
Office, 135 North Lane
Clanfield, Waterlooville
Hampshire PO8 0RL

T: 023 92 597364
F: 0845 519 1103
E: info@theplanningservice.co.uk


Scale is correct when printed to the stated ISO size. Figured dimensions are to be used in preference to scaled sizes and all dimensions must be checked on site by the contractor before commencing work. All dimensions in mm (millimeters) unless otherwise stated. The contractor is to ensure the works are inspected and completed to the satisfaction of the local authority. Compliance with building regulations is not to be assumed.

No deviation from this drawing will be permitted without the prior written consent of the designer. Under the provisions of the copyright act 1988, the copyright of this drawing and the work contained therein remains the property of the designer (the planning service), and may not be reproduced in any form whatsoever without prior written consent.

Under the construction (design and management) regulations 2015 (CDM2015) all design work for both residential and commercial development are to conform to those regulations. E&EO.


Craig Greenhouse
Park Lodge, Hooks Lane
Havant PO9 3DT

PROPOSED SECTIONS			
Project number	175.1 [v2.3]	P013	
Date	01/12/2015		
Drawn by	JJ		
Status	Planning	Scale 100% @ A3	1 : 50

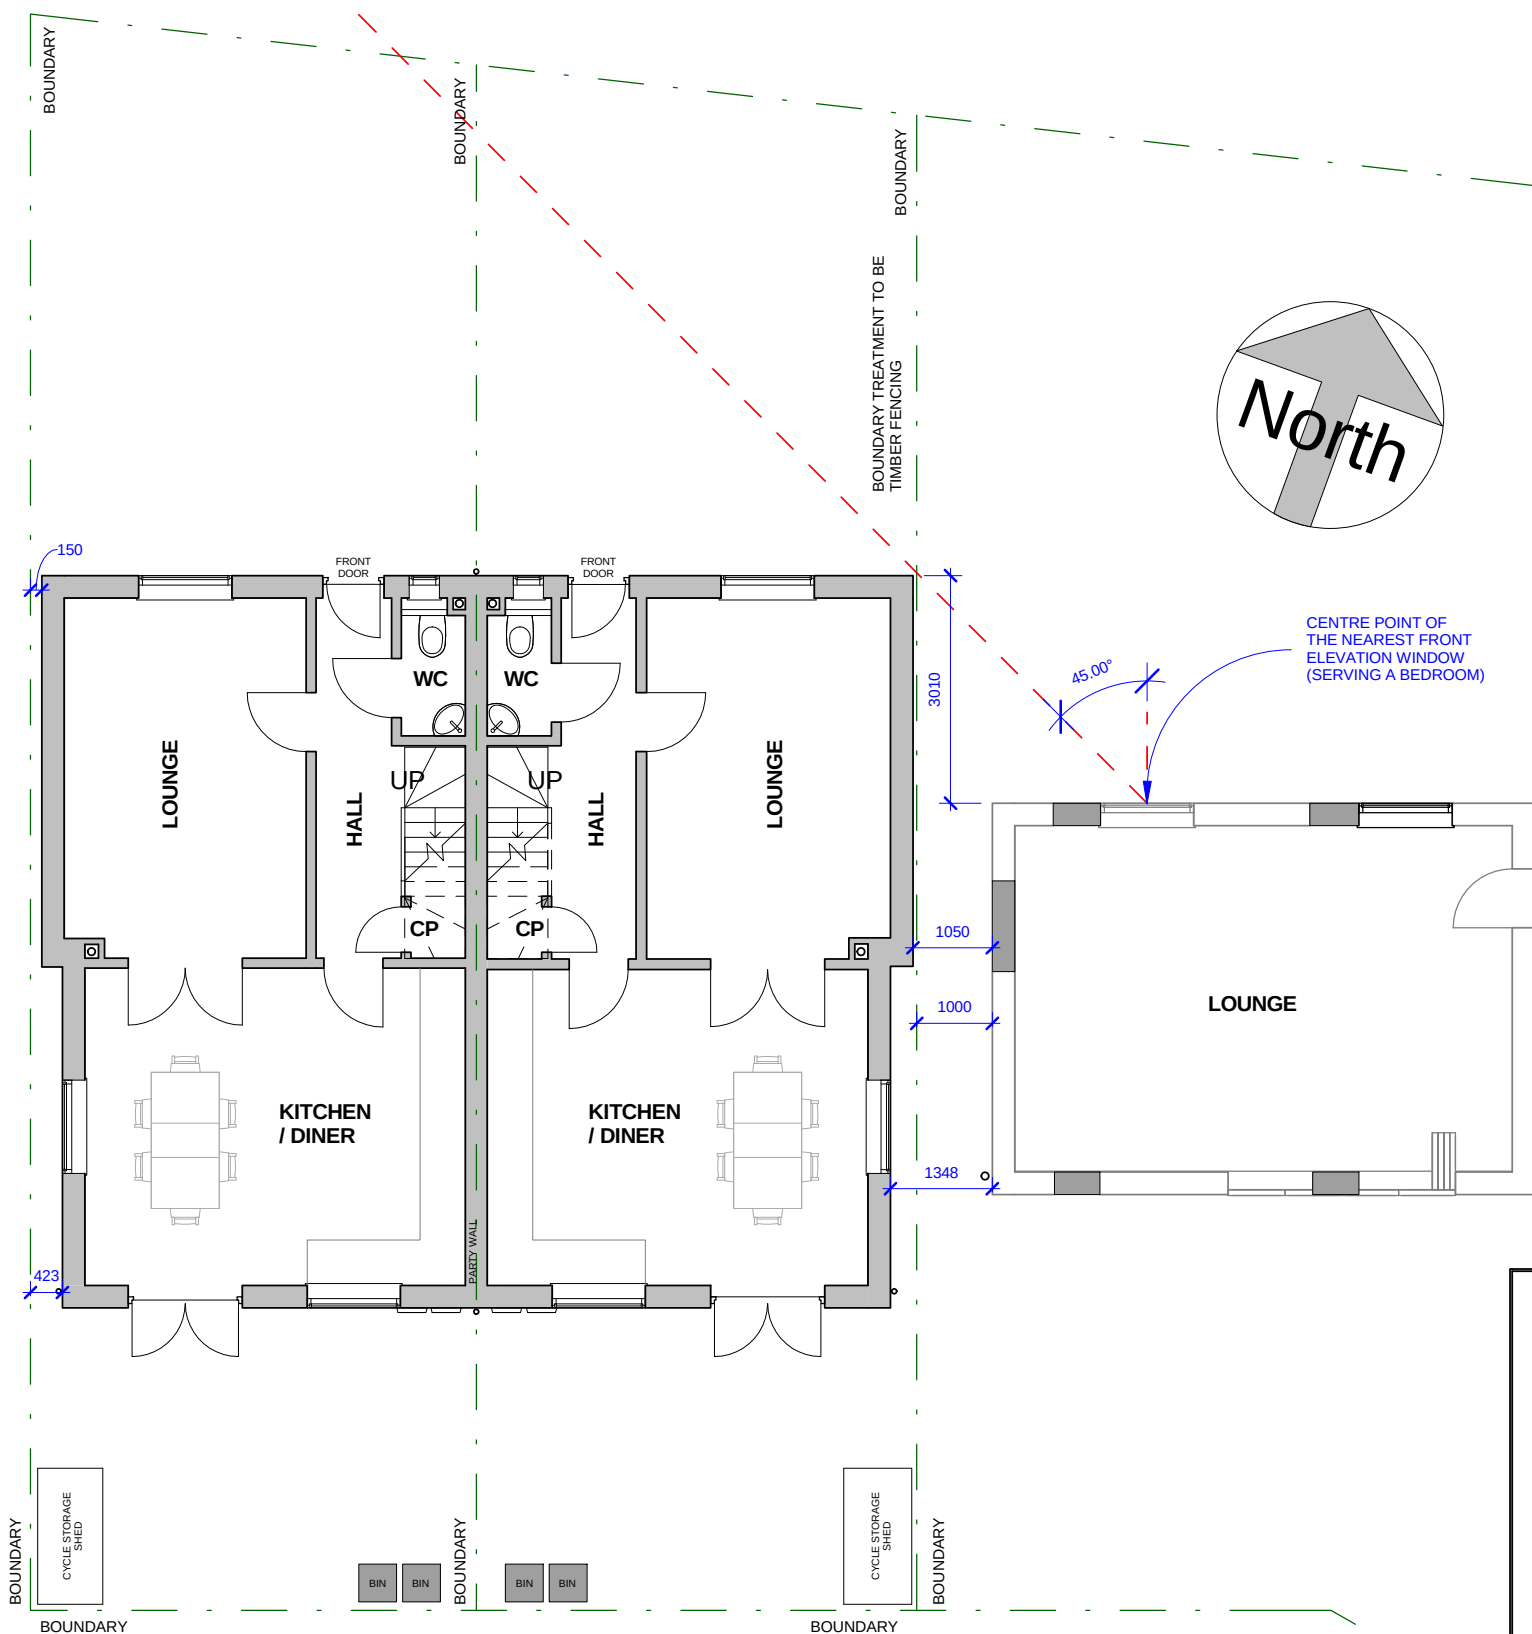


45 DEGREE TEST

1 : 100

 

VISUAL SCALE 1:100 @ A3

1 : 500 (1 Ha)

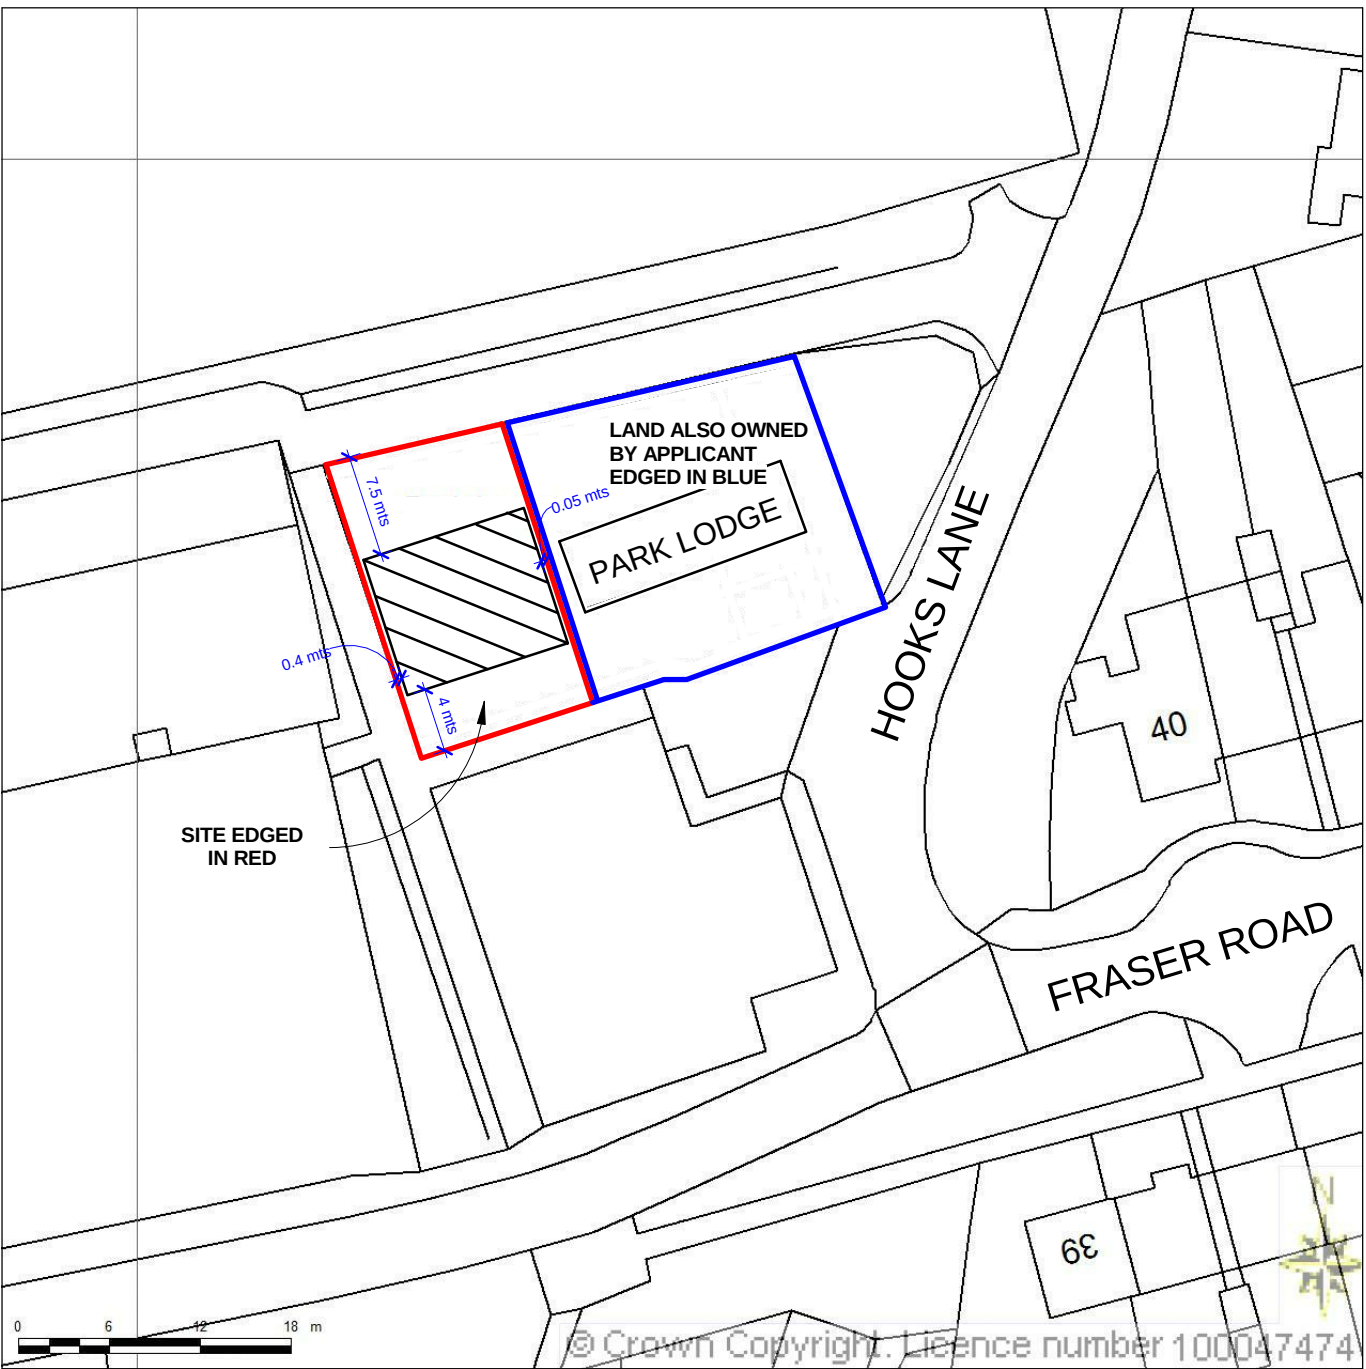

The Planning Service
Office, 135 North Lane
Clanfield, Waterlooville
Hampshire PO8 0RL

T: 023 92 597364
F: 0845 519 1103
E: info@theplanningservice.co.uk

Scale is correct when printed to the stated ISO size. Figured dimensions are to be used in preference to scaled sizes and all dimensions must be checked on site by the contractor before commencing work. All dimensions in mm (millimeters) unless otherwise stated. The contractor is to ensure the works are inspected and completed to the satisfaction of the local authority. Compliance with building regulations is not to be assumed.

No deviation from this drawing will be permitted without the prior written consent of the designer. Under the provisions of the copyright act 1988, the copyright of this drawing and the work contained therein remains the property of the designer (the planning service), and may not be reproduced in any form whatsoever without prior written consent.

Under the construction (design and management) regulations 2015 (CDM2015) all design work for both residential and commercial development are to conform to those regulations. E&EO.

Craig Greenhouse

Park Lodge, Hooks Lane
Havant PO9 3DT

45 DEGREE TEST

Project number	175.1 [v2.3]	P014	Scale 100% @ A3	1 : 100
Date	01/12/2015			
Drawn by	JJ			
Status	Planning			