


copyright: this drawing is the copyright of tyrrell dowinton associates and may not be reproduced without their permission in writing
note: it is the contractors reponsibility to check all dimensions and levels on site and report all discrepencies immediately to the architect the contractor should not scale off the drawings under any circumstance

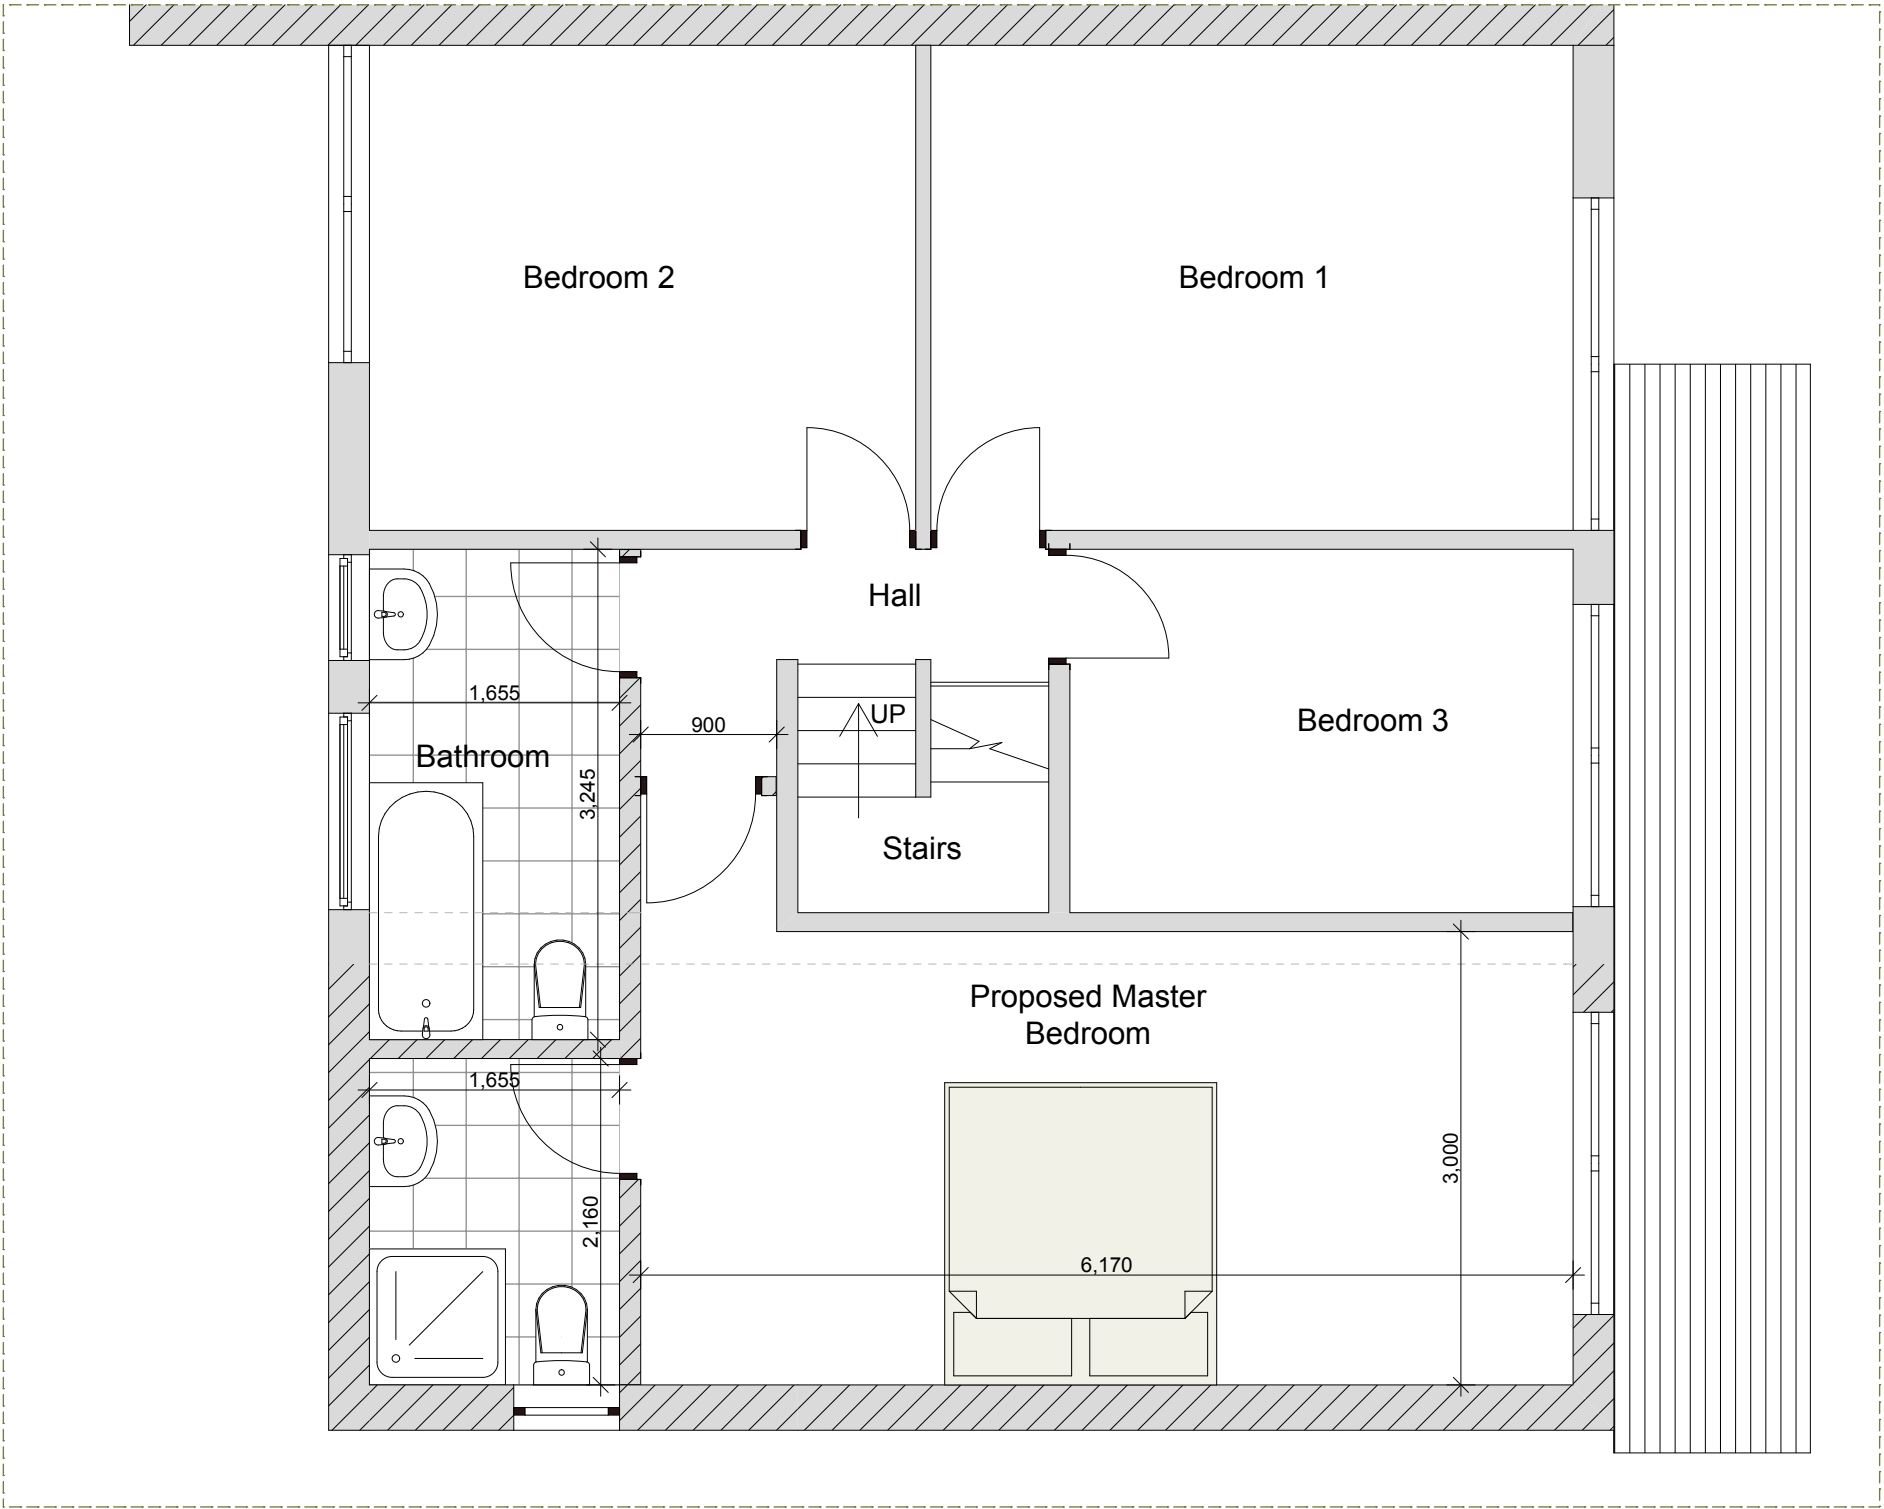

Proposed First Floor Plan Scale 1:50