



DO NOT SCALE FROM THIS DRAWING.
ALL DIMENSIONS TO BE CHECKED ON SITE.
FOR REFERENCED VIEWS REFER TO XXX
SERIES OF DRAWINGS

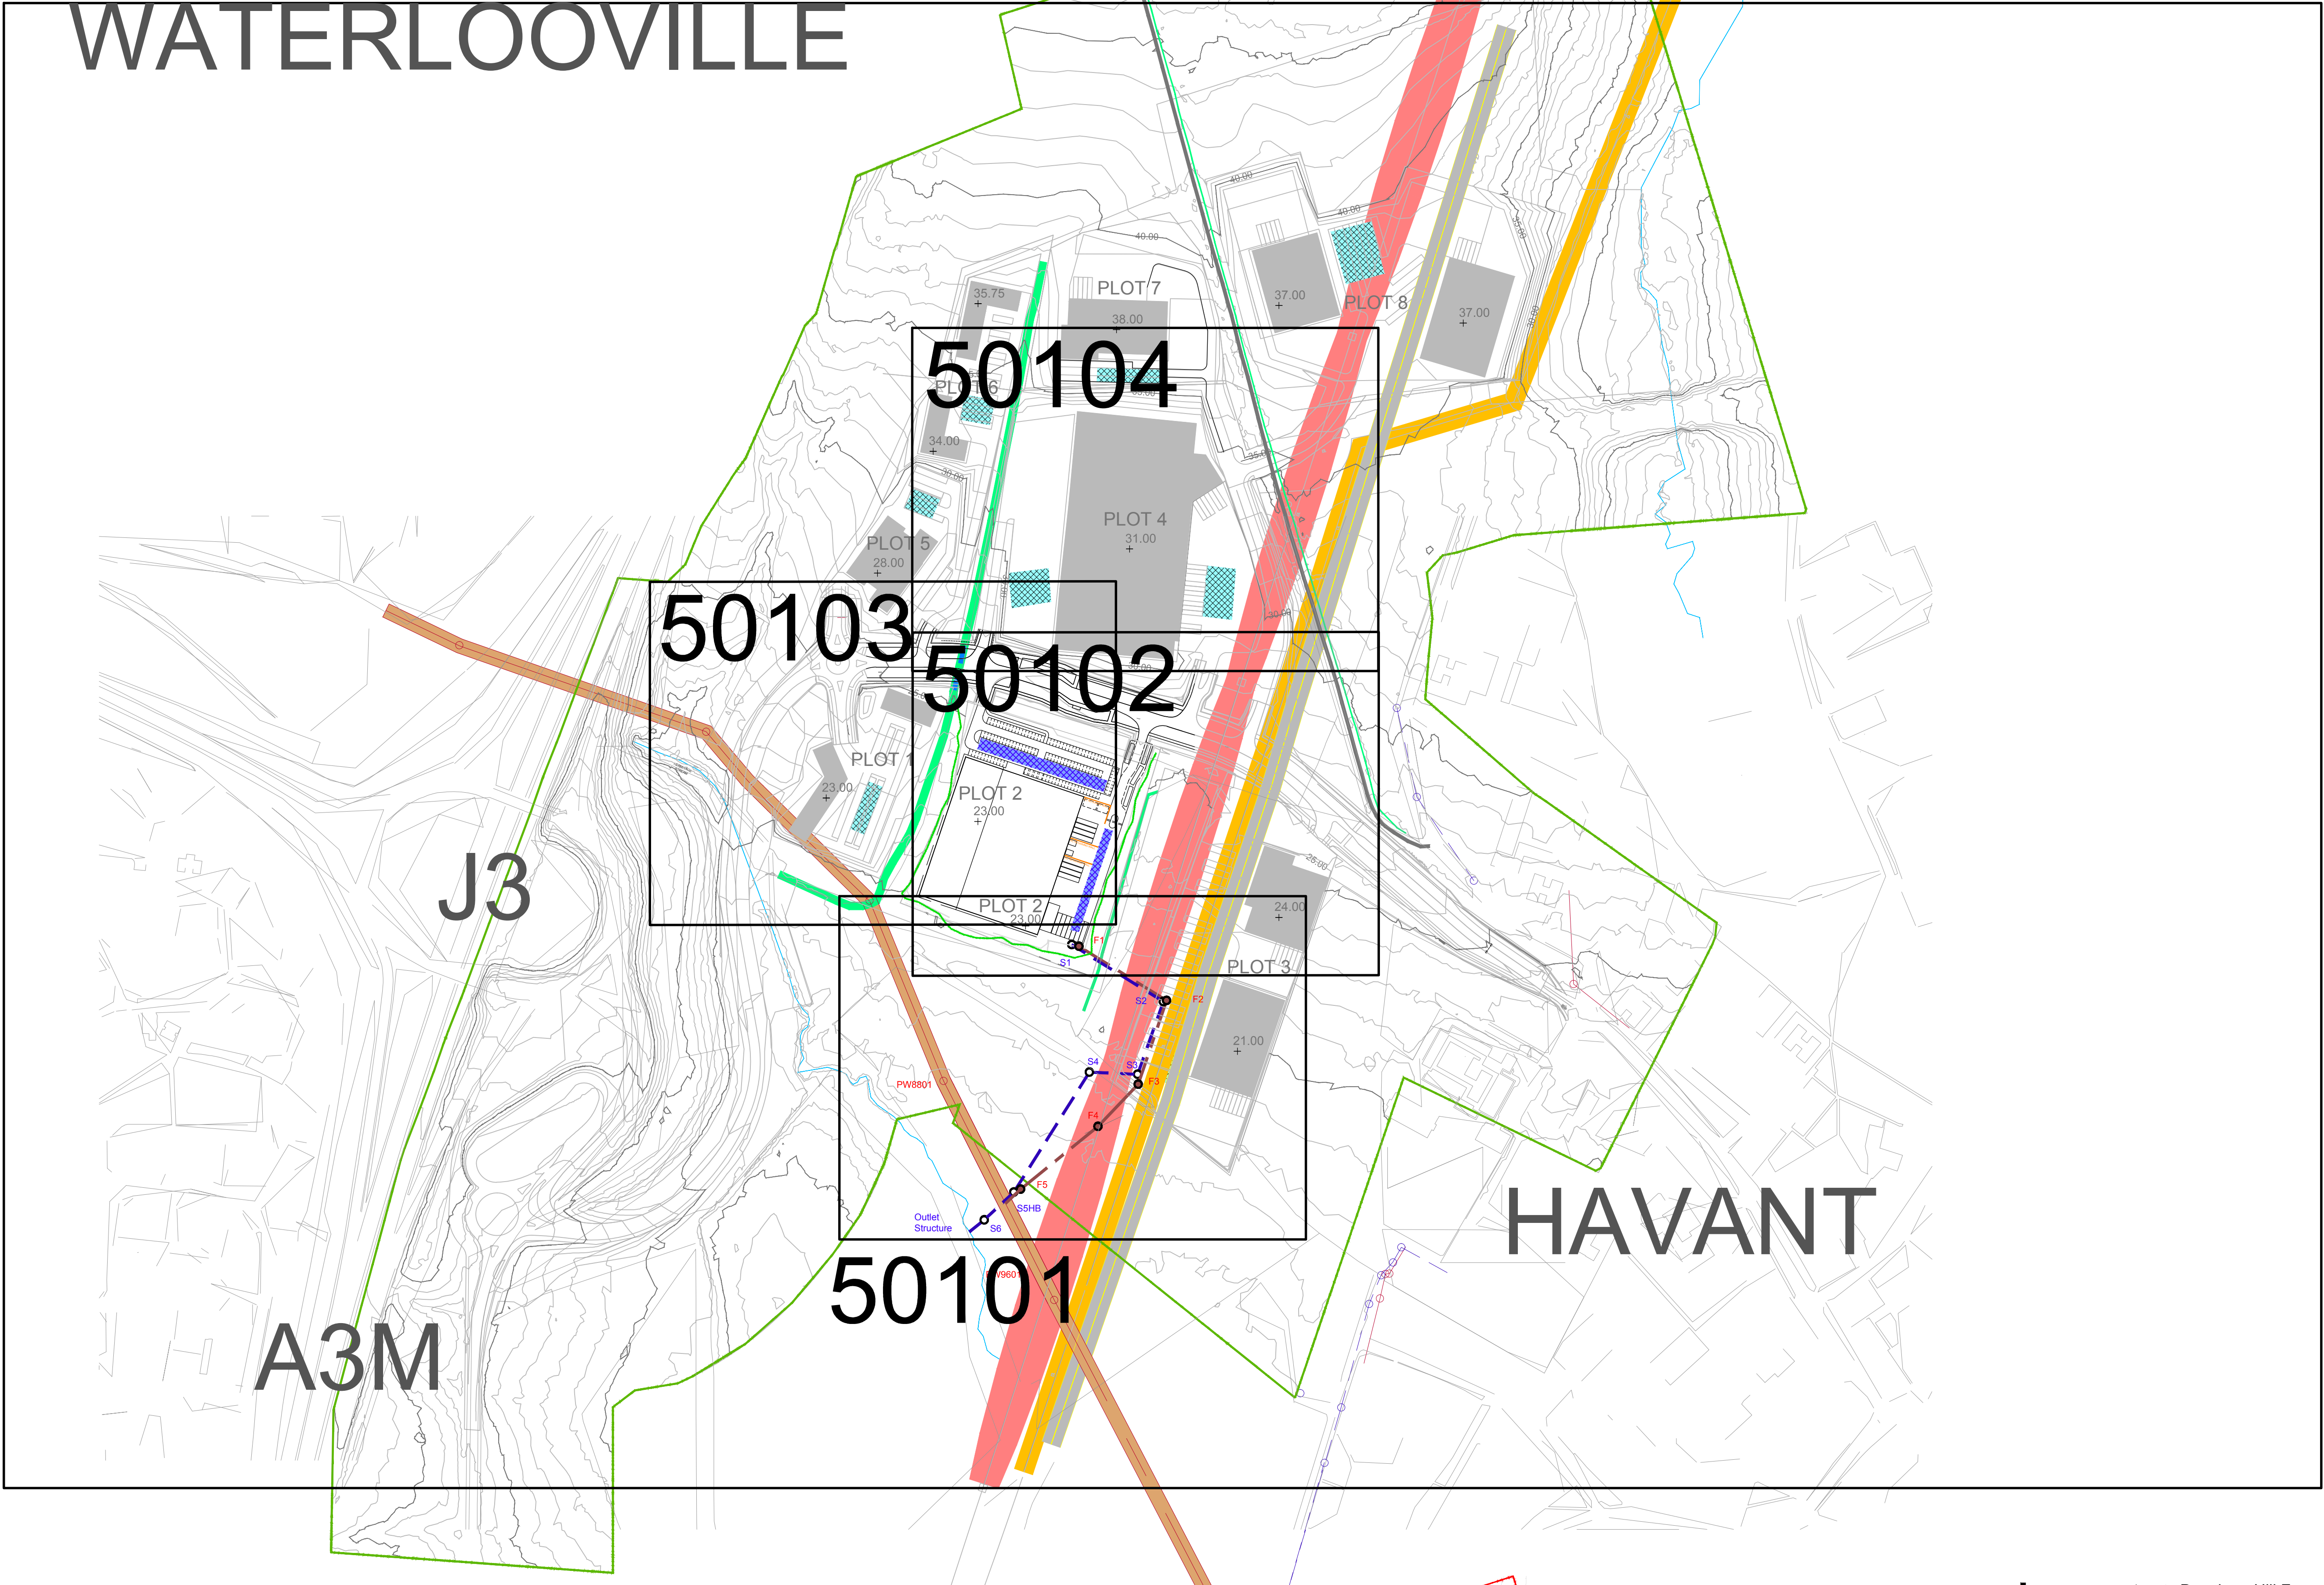

Status Code (as defined in BS1192)
Work In Progress (WIP)
S0 - Initial Status or WIP
Shared
S1 - Issued for co-ordination
S2 - Issued for information
S3 - Issued for internal review
S4 - Issued for construction approval
Documentation (Pre-construction)
D1 - Issued for costing
D2 - Issued for tender

D3 - Issued for contractor design
D4 - Issued for manufacture/procurement
Documentation (Contractual)
A - Issued for construction
B - Issued for construction but with comments
C - Comprehensive revision required
Archive
AB - Record Drawing

P2 "WGO" 10/12/15 " For Approval
P1 "WGO" 21/10/15 " Preliminary Issue
rev by chkd date description

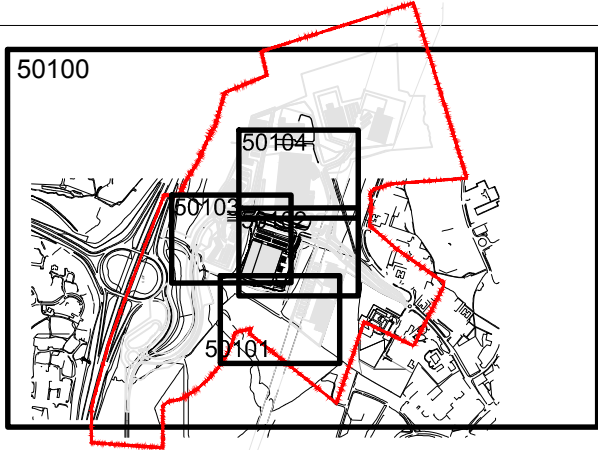

bam
BAM Design
An operating company of
BAM Construct UK Ltd
Architecture
Interior Design
3D Visualisation
Feasibility Studies
Structural Engineering
Environmental Services
Building Information Modelling
Centrium Business Park
Griffiths Way, St Albans
Hertfordshire, AL1 2RD
01727 664200
design@bam.co.uk
www.bam.co.uk

project Dunsbury Hill Farm

title BELOW GROUND DRAINAGE
SITE PLAN

scale 1:2500@ A1 drawn WGO BAM job no. 4330
date October 2015 checked SB 4330
project code originator zone level type role number rev
drg / doc ref 4330-DHF-BMD-00-00-50100-P2 S2