


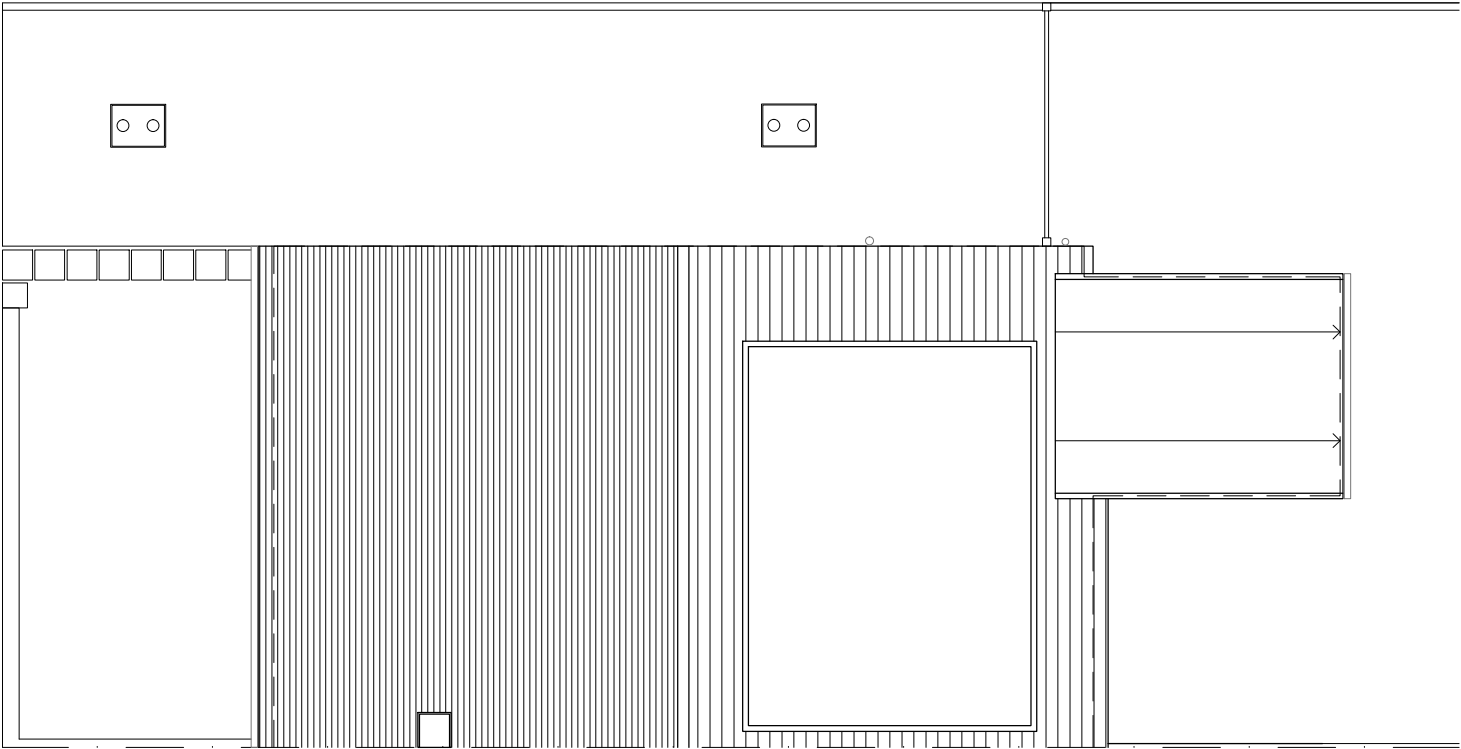


Existing Roof Plan
Scale 1:100



Existing North-East Elevation
Scale 1:100

Rev	Date	Description	By	PM
A	04.03.15	First Issue	FB	MD

REVISIONS

 

Design Team Studios LLP
Copyright Reserved
Check Dimensions on Site

© Crown copyright and database rights (2015)
Ordnance Survey 0100031673
© Local Government Information House Limited copyright and database rights (2015) 0100031673

DRAWING STATUS:
Existing

REVISION:
A

PROJECT
Alterations to
26 Esher Grove, Waterloooville
CLIENT
Adam Forrest

Scale @ A3: 1:100
Date : © Mar 2015

Drawn by : FB
Checked by : MD

DRAWING TITLE
Existing Roof Plan and
North-East Elevation

DRAWING NUMBER:
204.E101_A



City Office (Design Drawn)
The Clock Tower, Great Southsea Street at Castle Road
Southsea, Portsmouth, Hants, PO5 3BY
Tel: 02392 837149

South Downs Office (iDraw)
51 Catherington Lane, Horndean, Hants, PO8 9HT.
Tel: 02392 346 530



E: info@designteamstudios.com
W: www.designteamstudios.com