


NOTES

Do not scale. Work only to figured dimensions.
Subject to Statutory Approvals.


Where applicable this drawing is to be read in conjunction with other consultants drawings and with the specification.

All dimensions to be checked on site prior to commencement of work.

Subject to Design Development

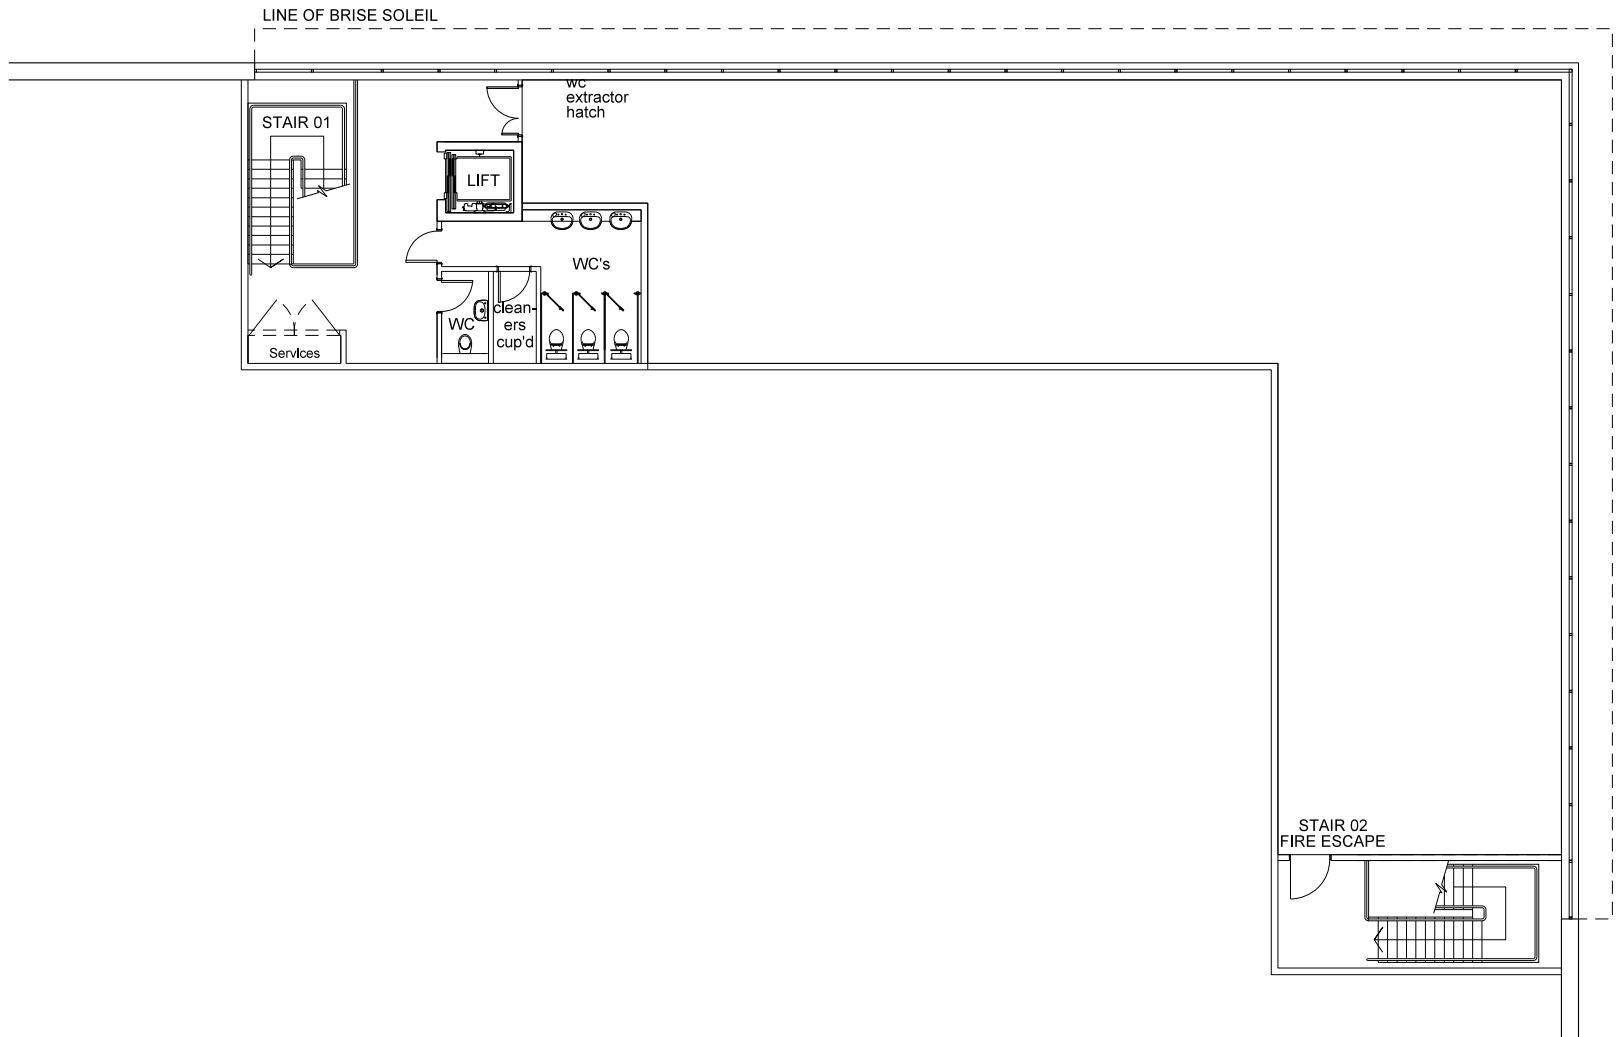

FIRST FLOOR - UNIT 03
BUILDING PLAN

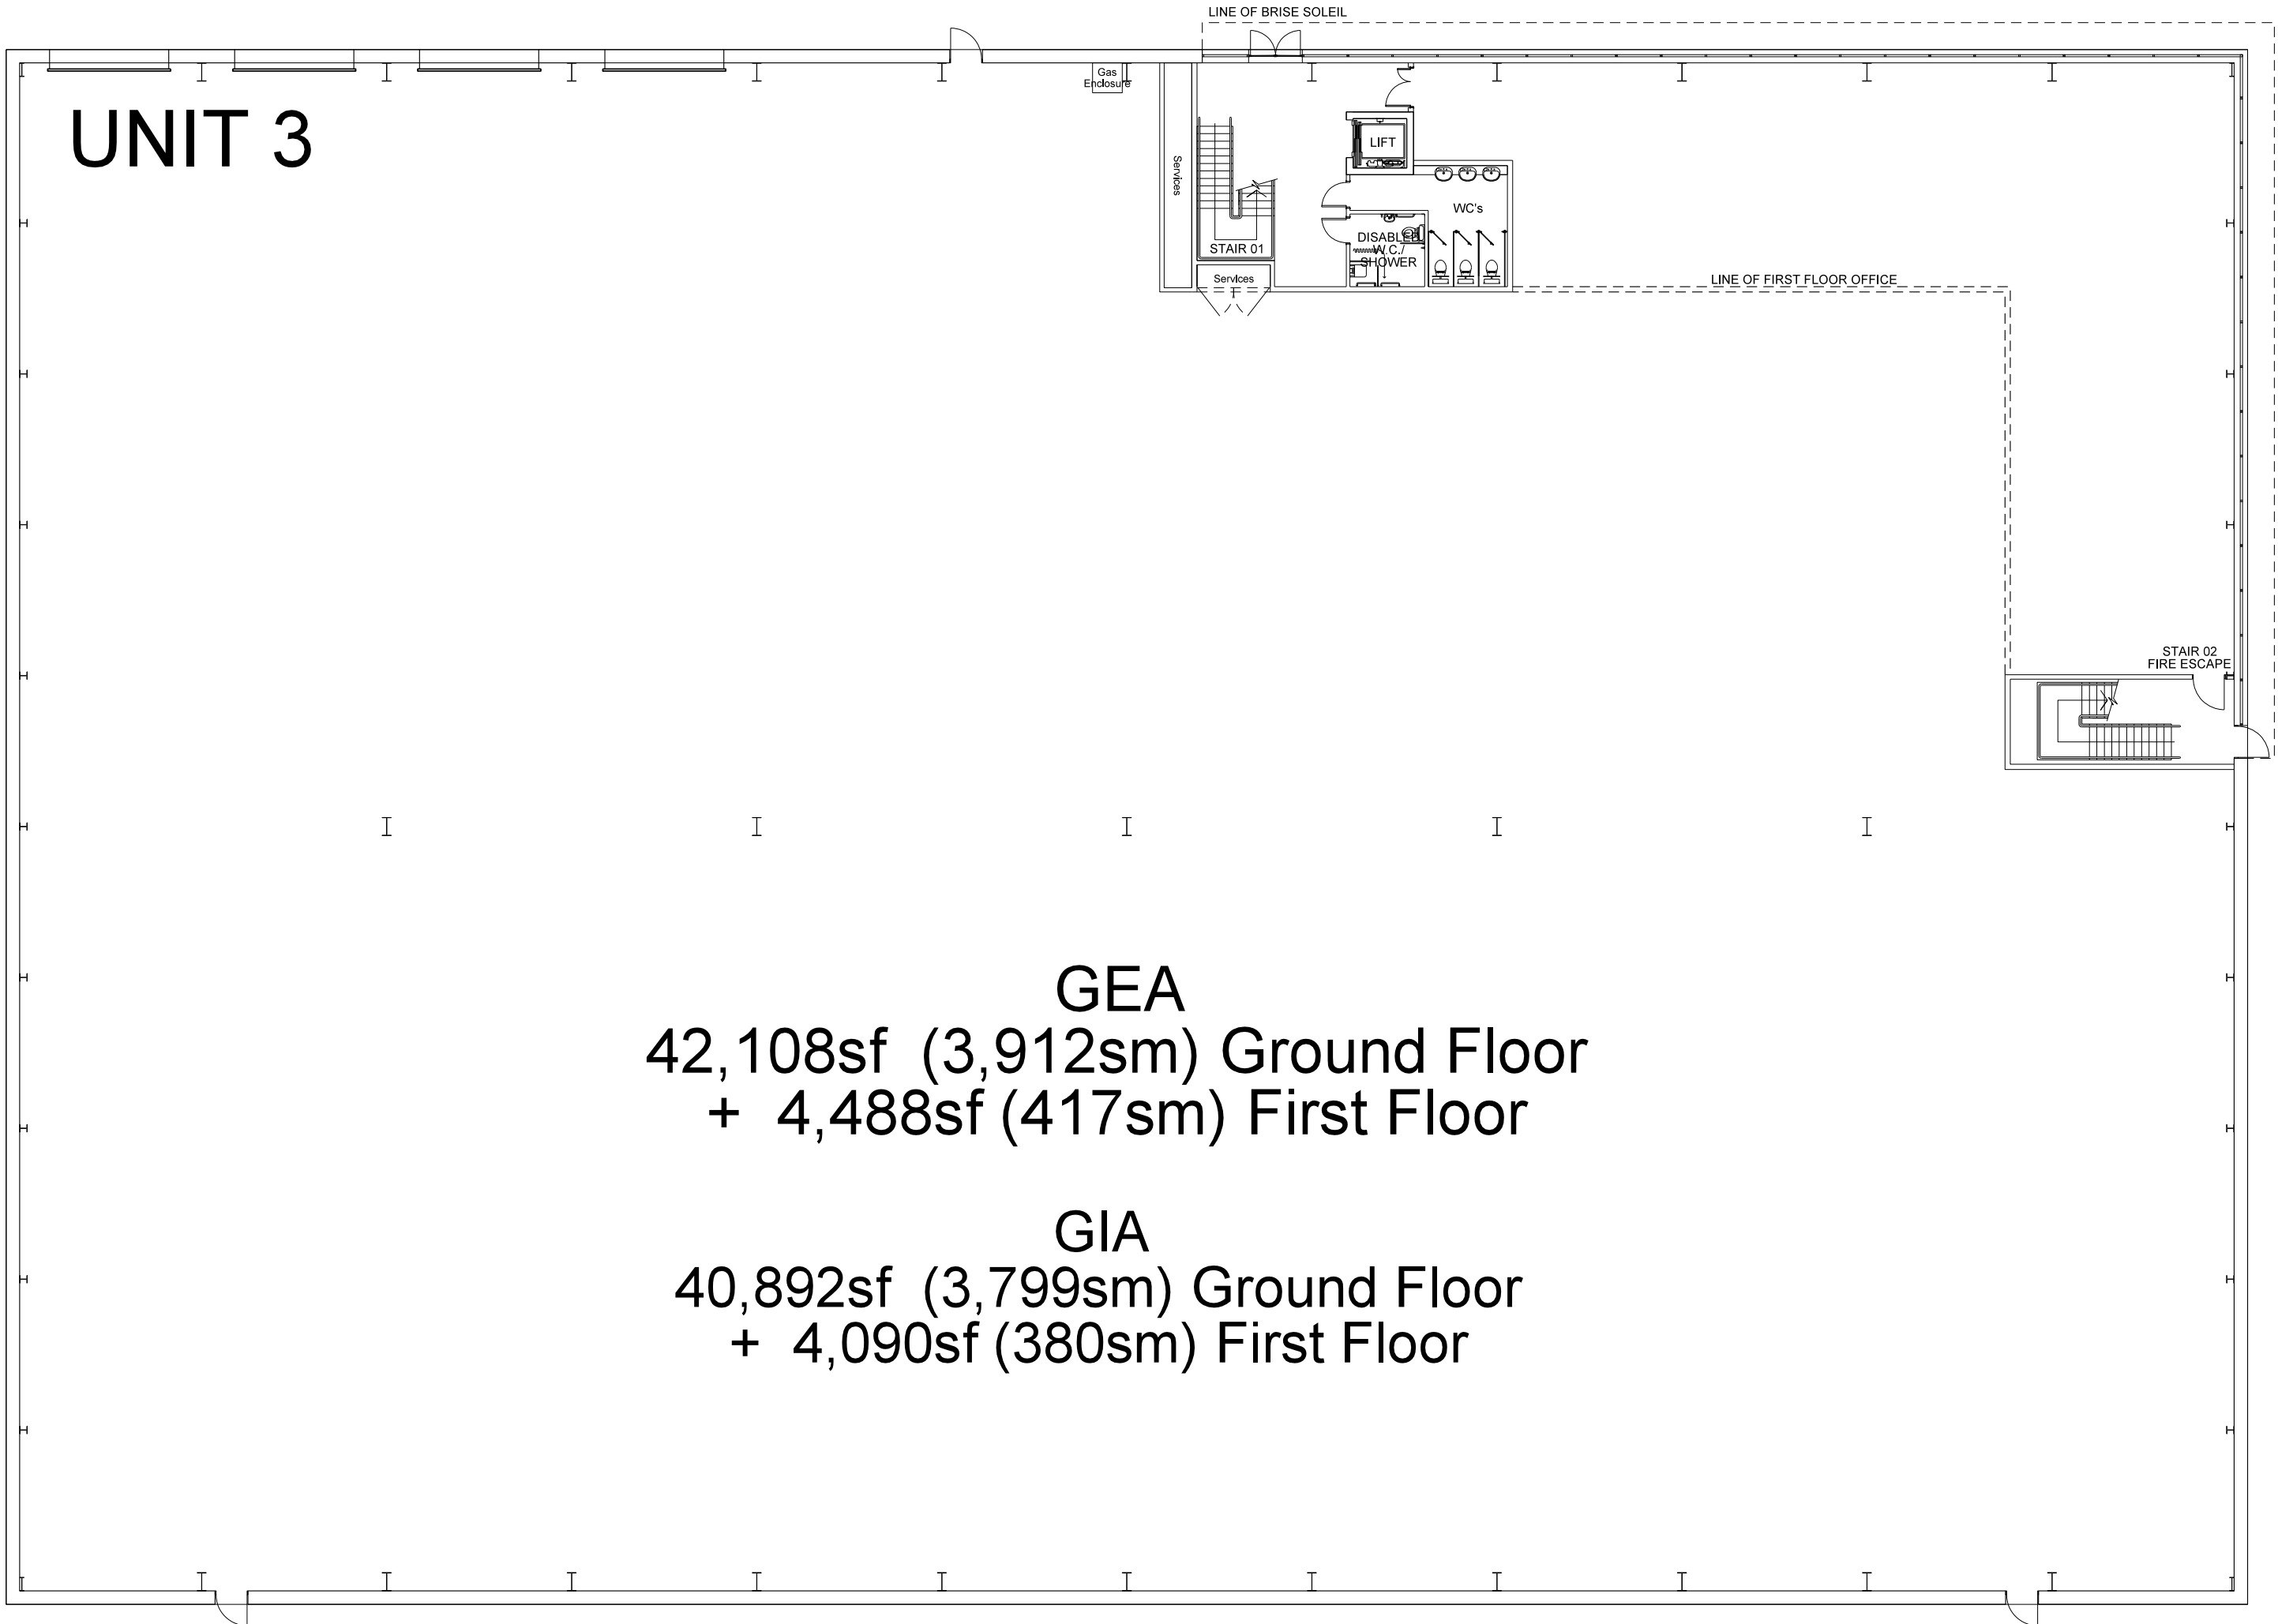

GROUND FLOOR - UNIT 03
BUILDING PLAN

GEA
42,108sf (3,912sm) Ground Floor
+ 4,488sf (417sm) First Floor

GIA
40,892sf (3,799sm) Ground Floor
+ 4,090sf (380sm) First Floor

C	Areas amended	AS	29.07.16
B	Areas added	SM	25.07.16
A	M&E info added	CG	13.07.16
Rev	Description	Chkd	Date

Peer House
8 -14 Verulam Street
London WC1X 8LZ

tel +44(0)20 7400 2120

enquiries@cornisharchitects.com
www.cornisharchitects.com

cornisharchitects

Project	VELOCITY STANBRIDGE ROAD HAVANT		
Drg Title	Proposed Floor Plans Unit 03		
Status	P L A N N I N G		
Scale	1:200 @ A1		
Date	04/07/2016		
Drg No	14021 / TP / 032	Rev	C