




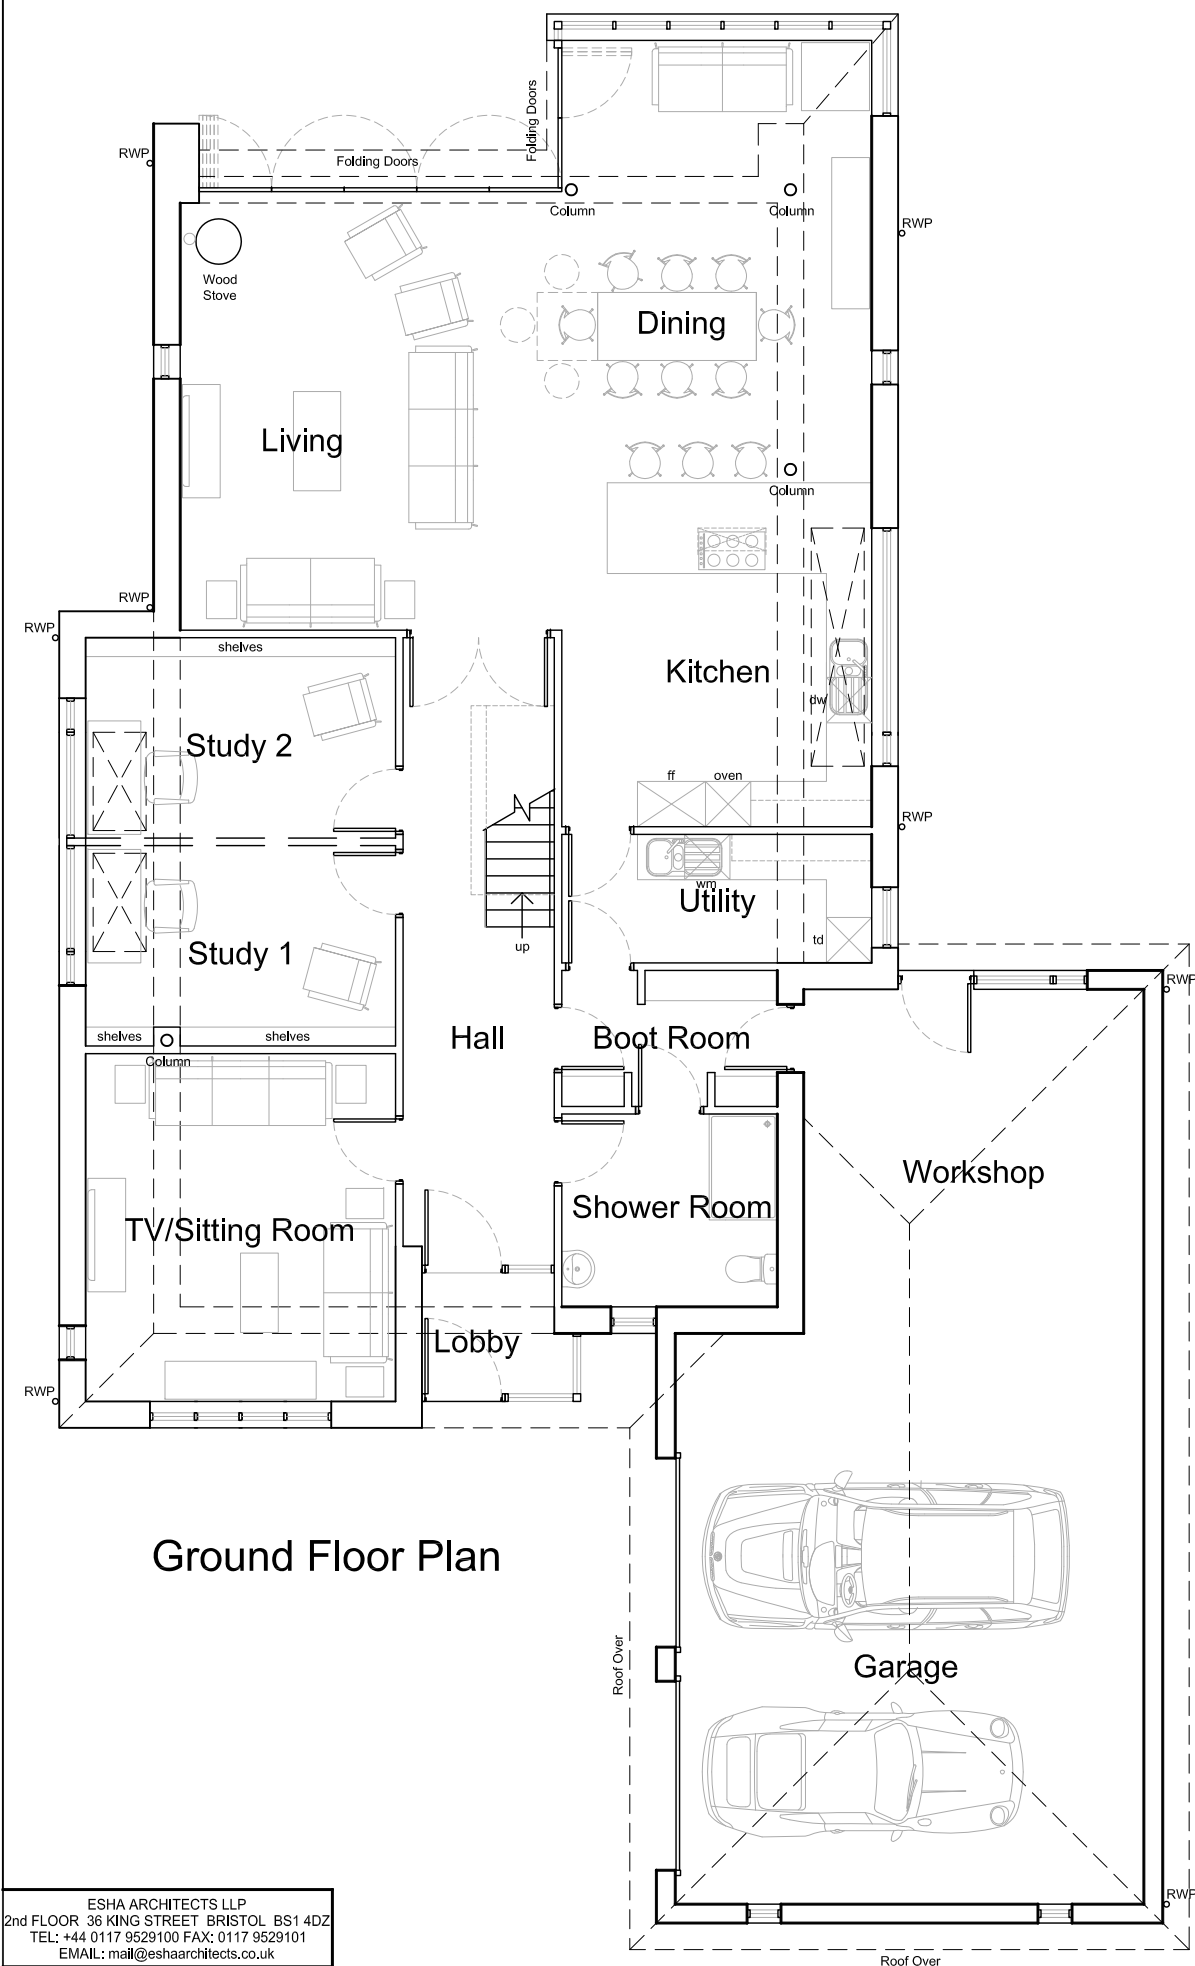

Ground Floor Plan

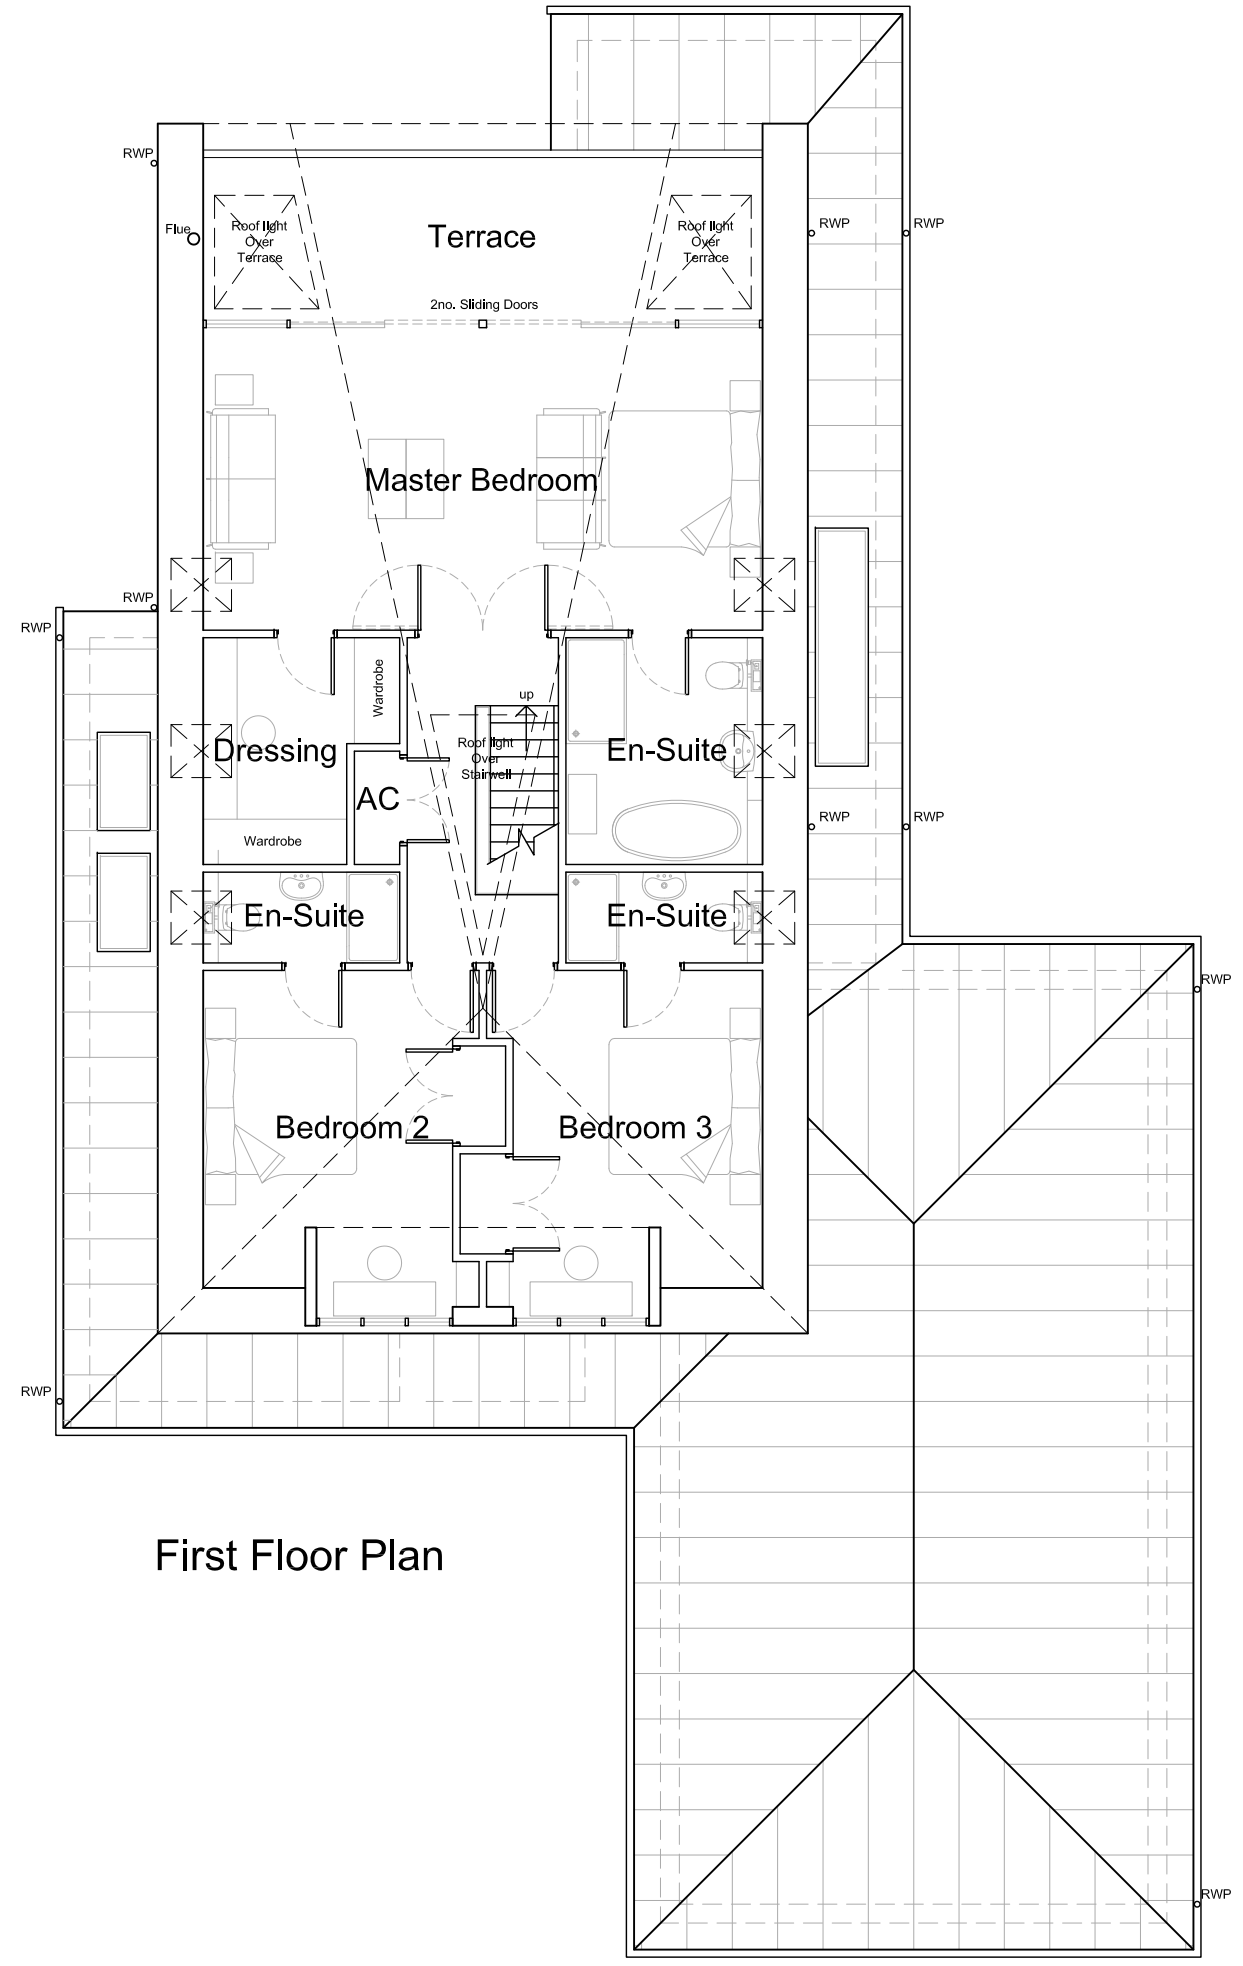

First Floor Plan

 

Saltern's House, Hayling Island

ESHA ARCHITECTS LLP
2nd FLOOR 36 KING STREET BRISTOL BS1 4DZ
TEL: +44 0117 9529100 FAX: 0117 9529101
EMAIL: mail@eshaarchitects.co.uk

ESHA
ARCHITECTS

Rev	Prep	Auth	Date
2	Room names updated.	NL	NE 31.03.2016
1	En-suite and dressing room swapped over.	NL	NE 31.03.2016
	TV room window moved.		
	Column added to dining room.		

Drawing Title Floor Plans		
Drawing Number P-FP-A3		Rev 2
Job No 15/014		
Date 24.03.2016	Scale 1:100	A3