


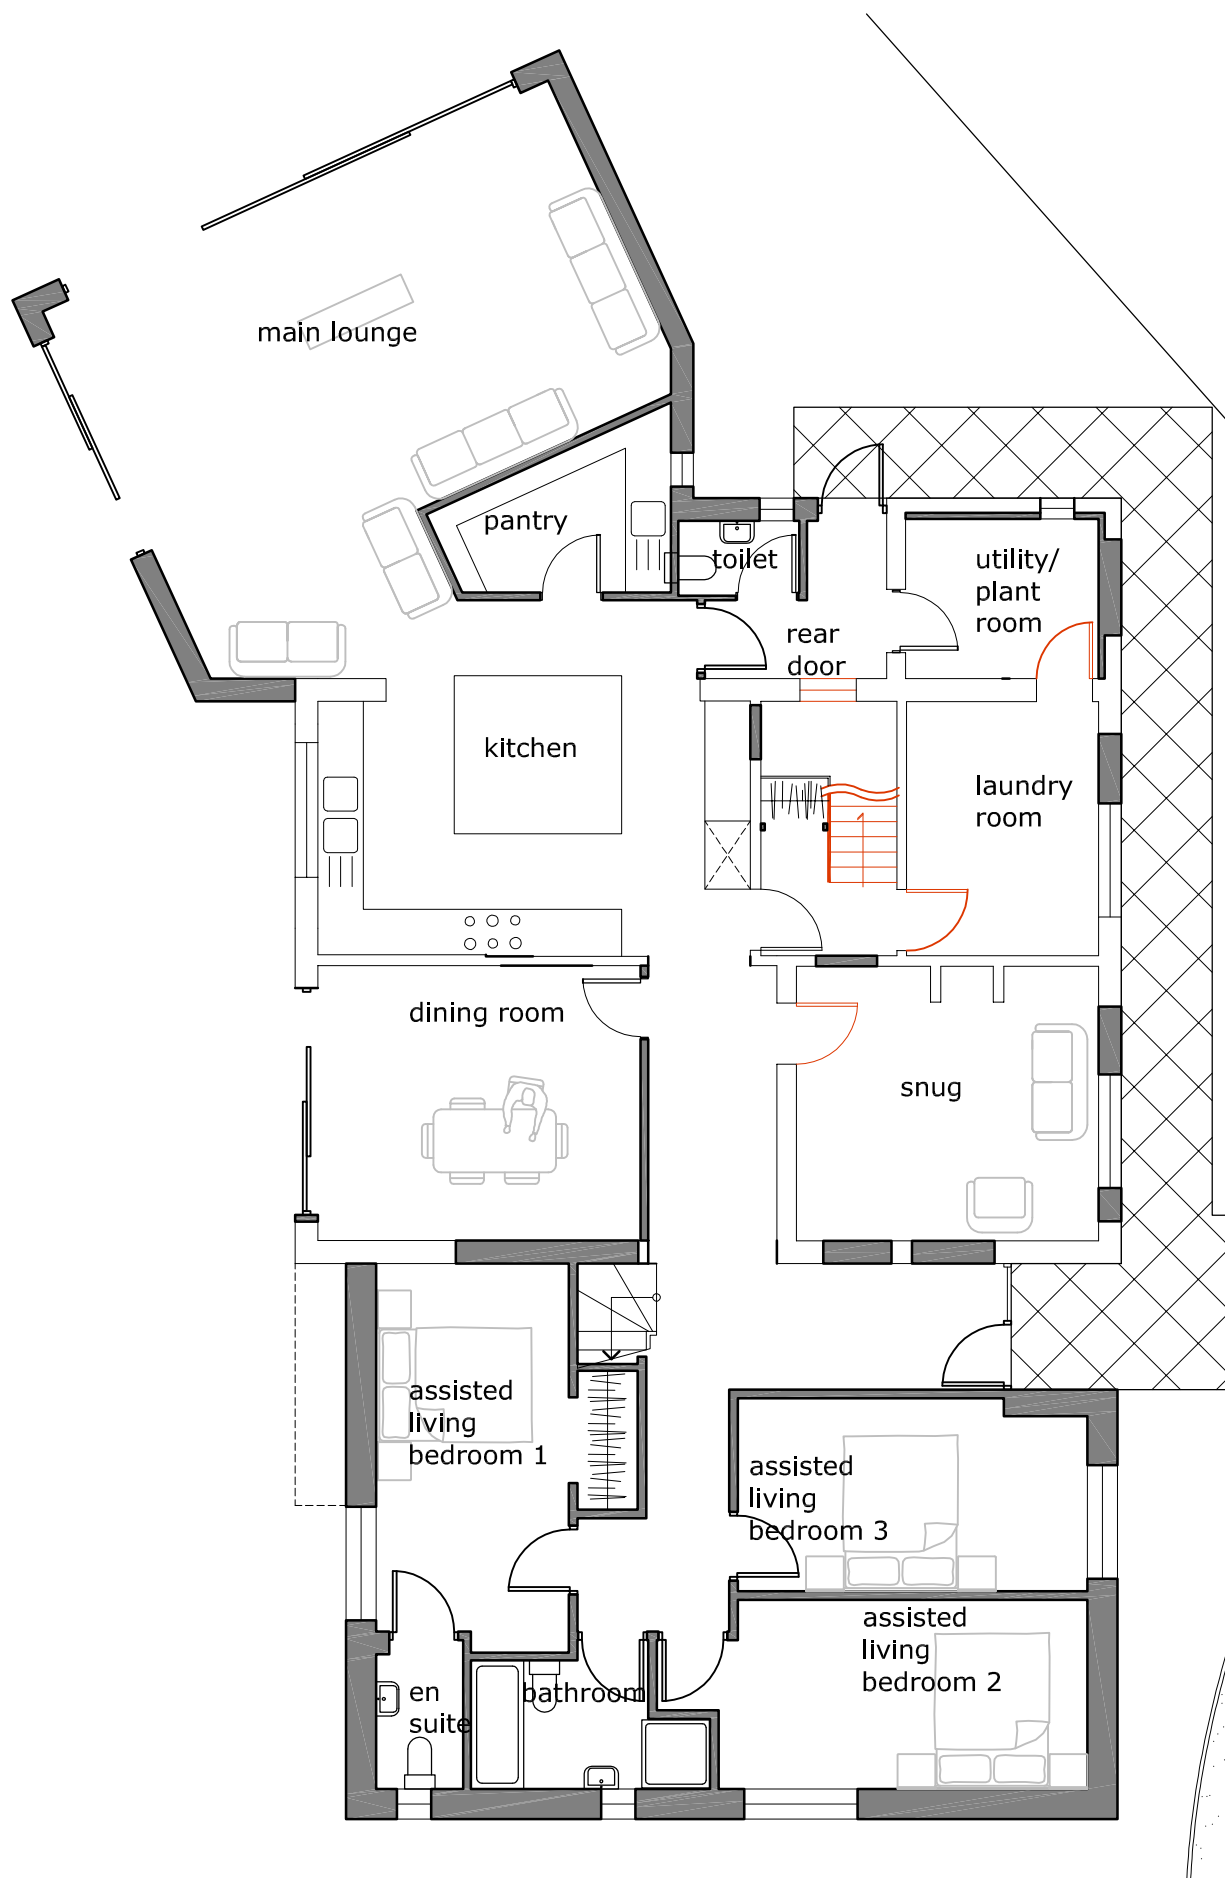

proposed ground floor plan

planning issue only

this drawing is not for construction
this drawing is the property of:
dwell design
28 beaconsfield avenue
cosham
portsmouth
po6 2pt


revisions
-/-

scale
1:100 @ A3

job name
14 st catherine's road

dwell design
ltd

scale bars
1:100

 

date
january 2016

job number
15059

drawing number
(pl)04

drawing name
proposed ground
floor plan

status
planning

revision
-