



 TO BE DEMOLISHED / REMOVED

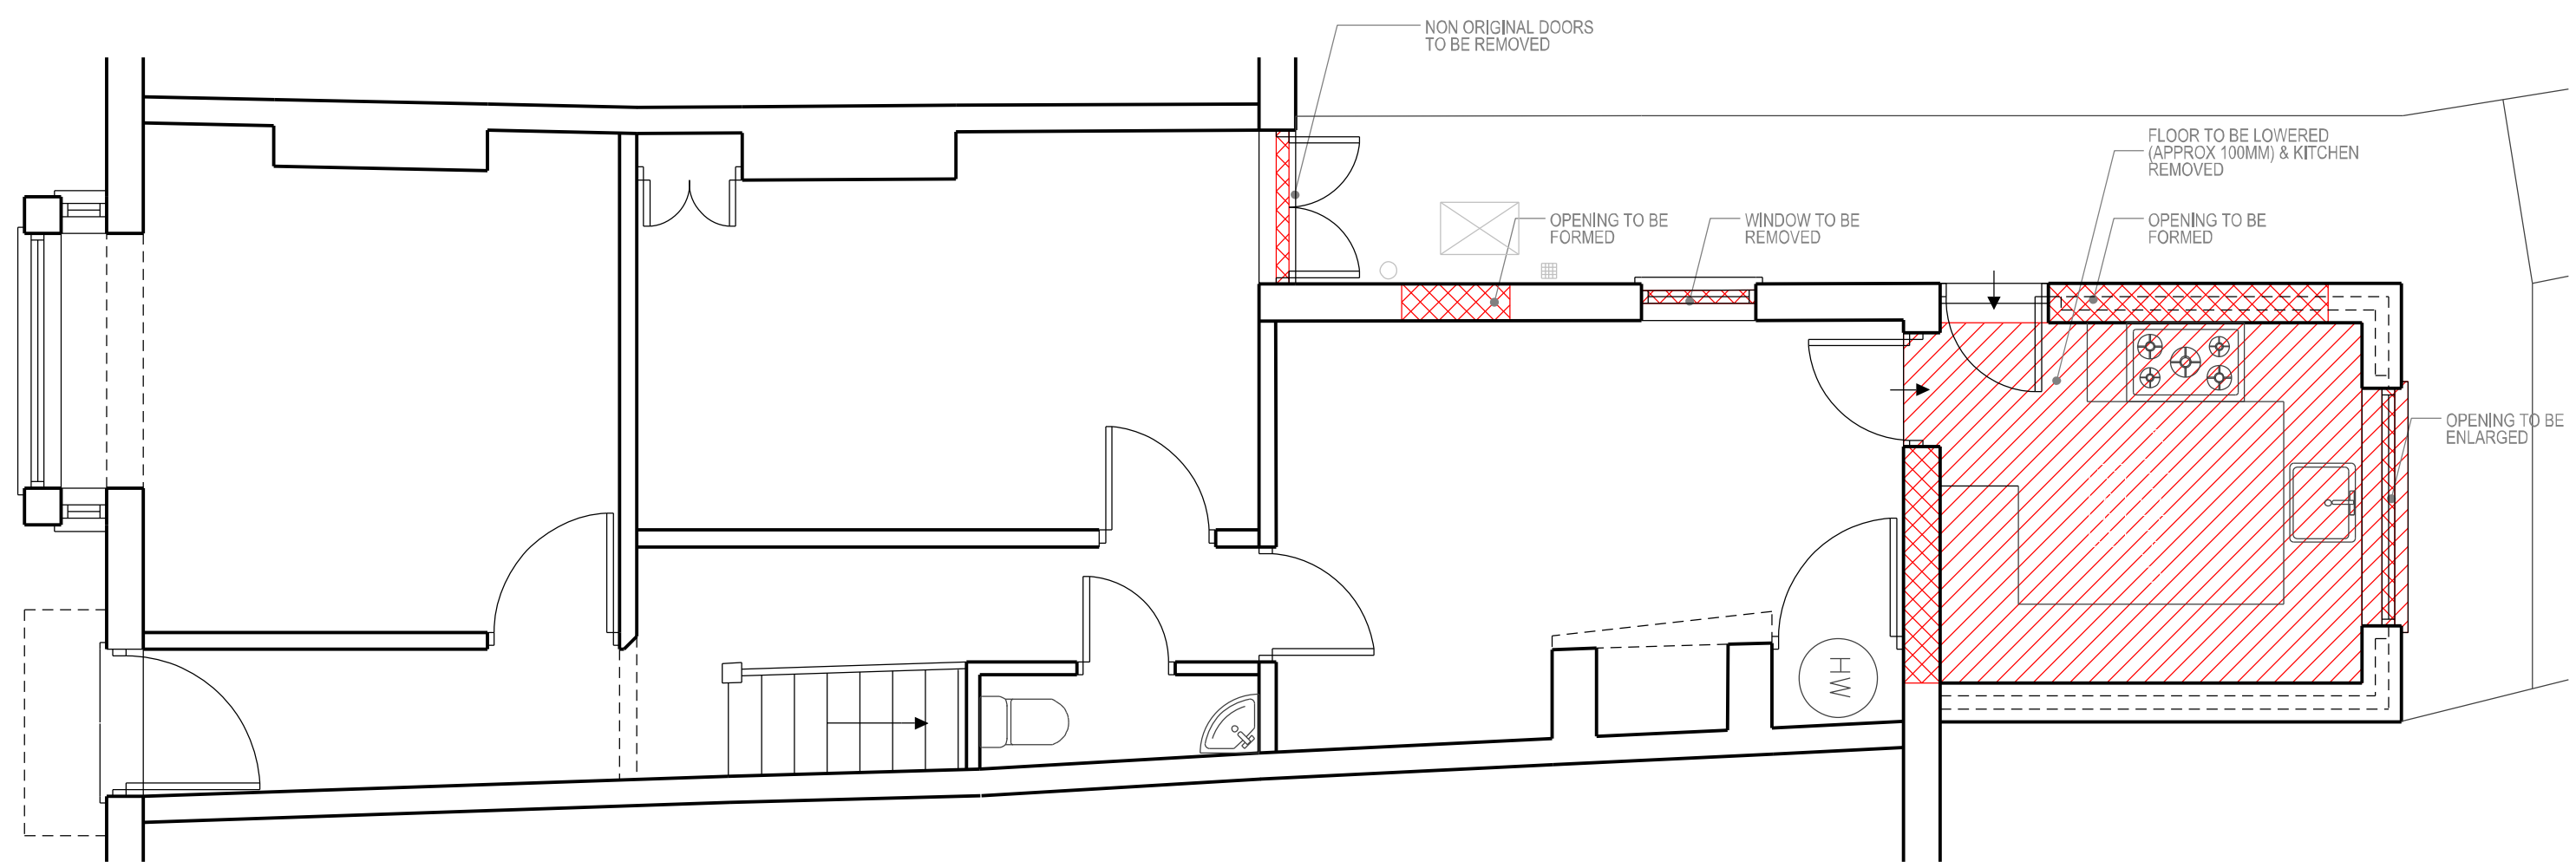

0 1 2 3 4 5
SCALE IN METRES @ 1:50

 

/ 29.05.2016		PLANNING APPLICATION		GM		
REV	DATE	NOTES		INIT.		
DRAWING TITLE						
EXISTING GROUND FLOOR PLAN						
PROJECT		PROJECT NO.				
3 FAIRFIELD TERRACE		015				
W1K 4BA						
DRAWING NUMBER		0000				
DATE	DRAWN	SCALE @ A3	1:50	REVISION		
MAY 2016	GM	SCALE @ A1	1:25			

GEORGINA MANN DipARCH ARB
georgina.mann@outlook.com
07848 151934