


Existing Rear Elevation
(North)

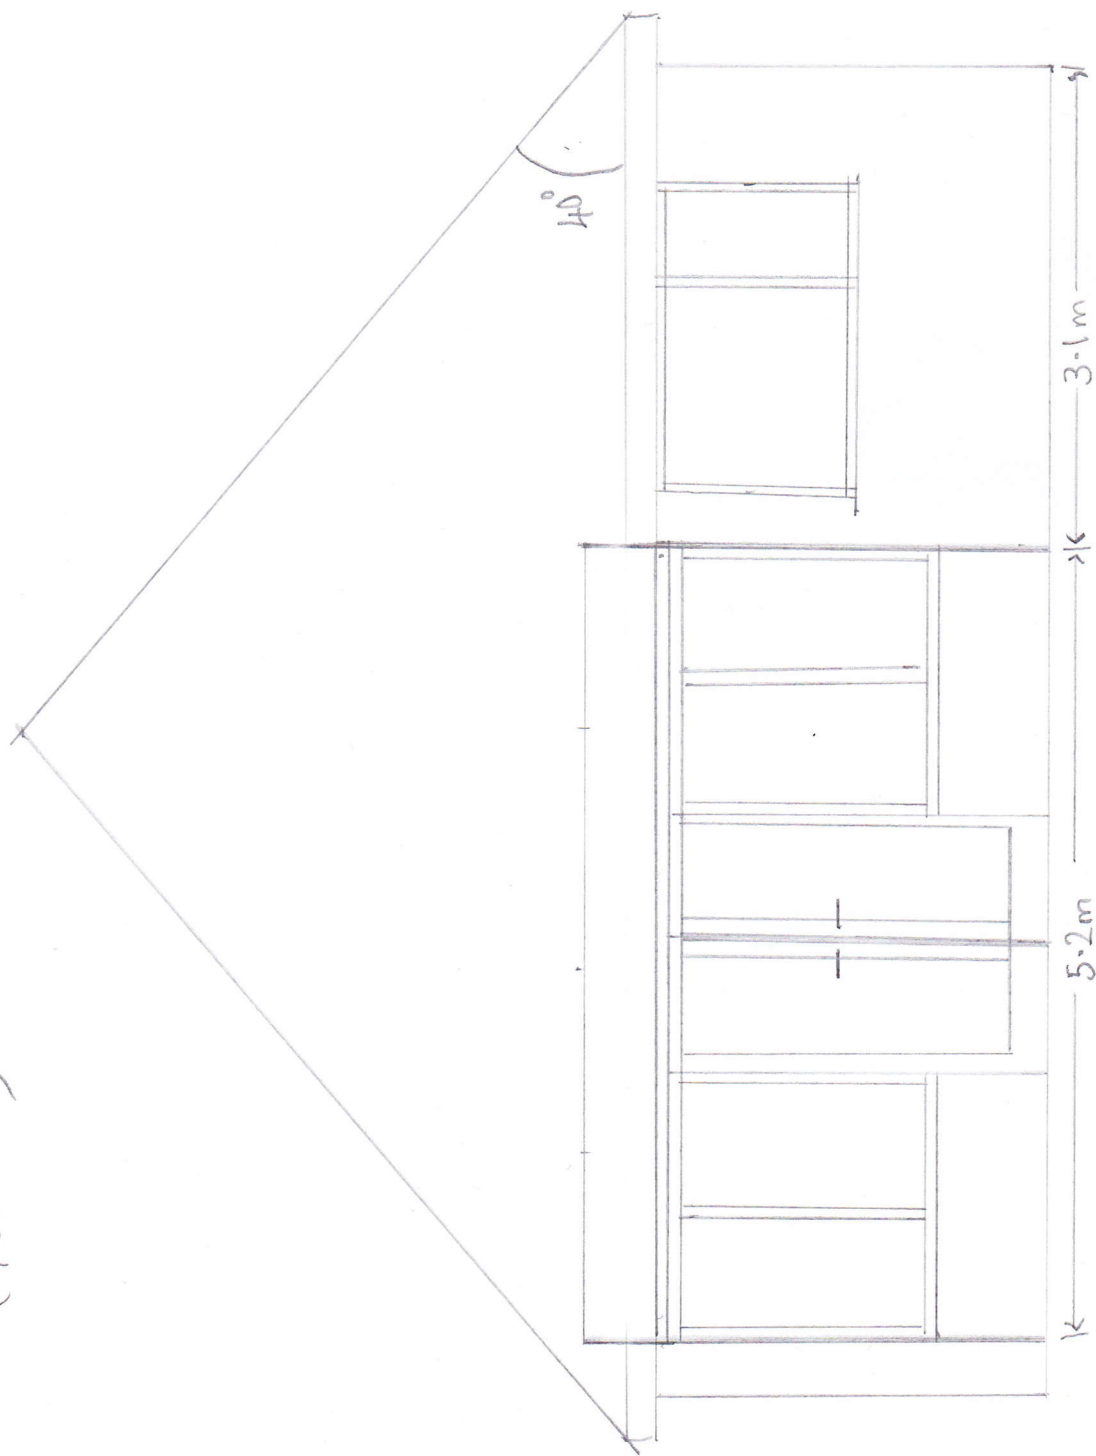

Scale 1:50