




PROPOSED SOUTH ELEVATION
REF. NO.: HR001 PE01

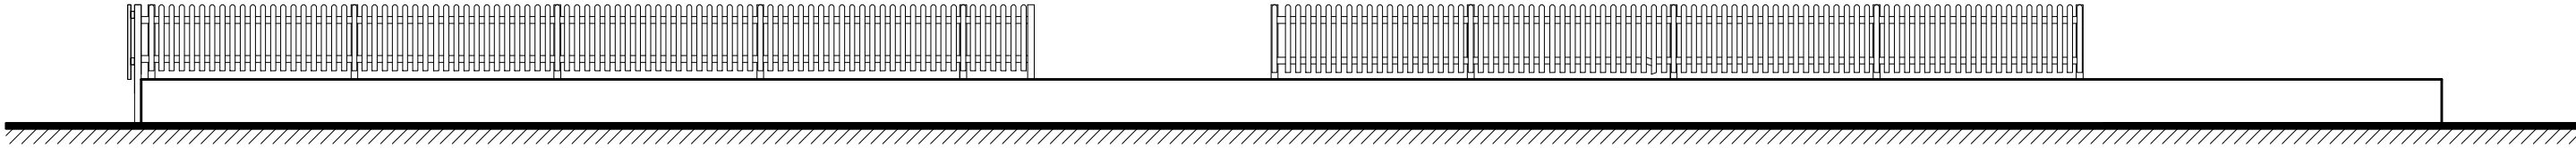


PROPOSED NORTH ELEVATION
REF. NO.: HR001 PE03

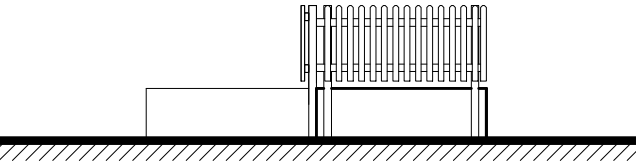


PROPOSED EAST ELEVATION
REF. NO.: HR001 PE02

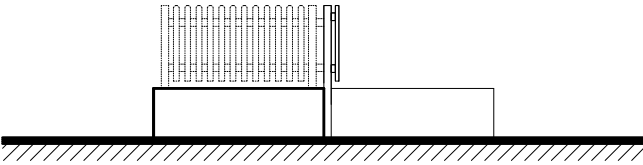

PROPOSED WEST ELEVATION
REF. NO.: HR001 PE04

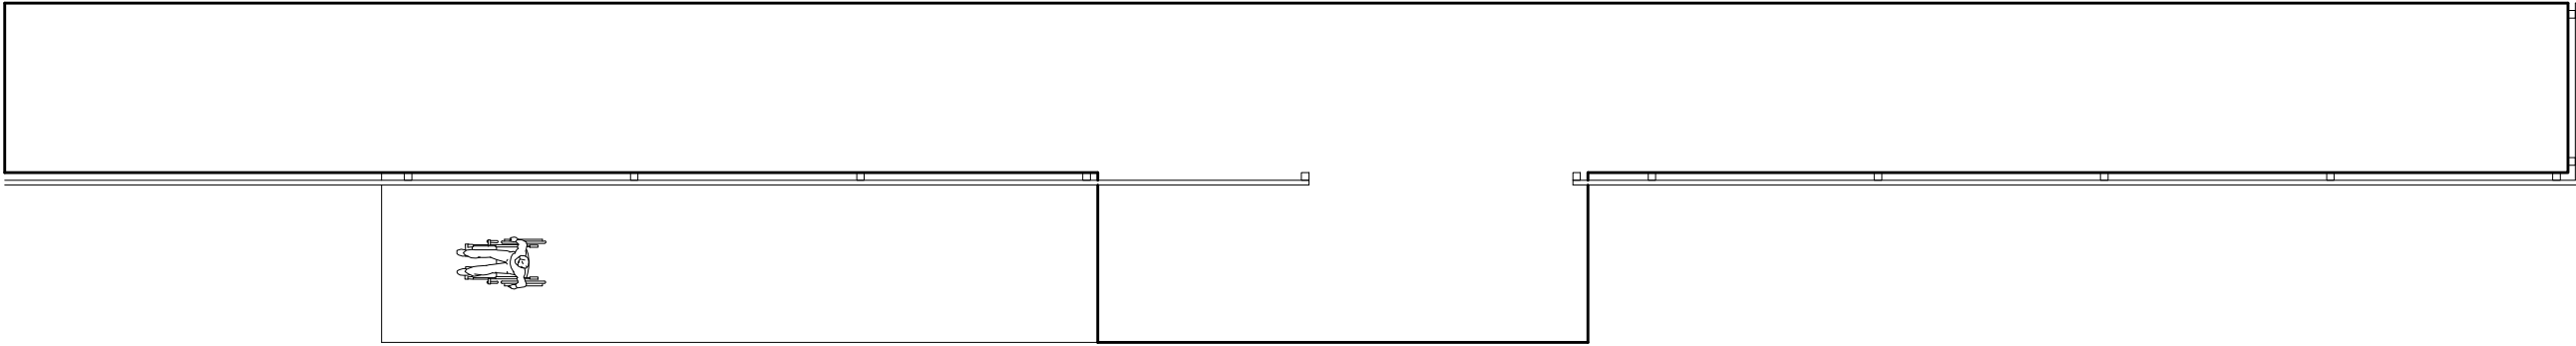

PROPOSED PLAN
REF. NO.: BD533 PP01

 

PROJECT: BEACHLANDS, HAYLING SEASIDE RAILWAY, HAYLING ISLAND, HAMPSHIRE P011 9LU			TITLE: PROPOSED PLAN AND ELEVATIONS		
CLIENT: MR. BOB HADDOCK			JOB NO.: HR001		
			DWG. NO.: PP01/ PE01,2,3,4		
			SCALE: 1:100 @ A3		
DATE: 05 06 2015		REV.: -	DRAWN BY: BH		