


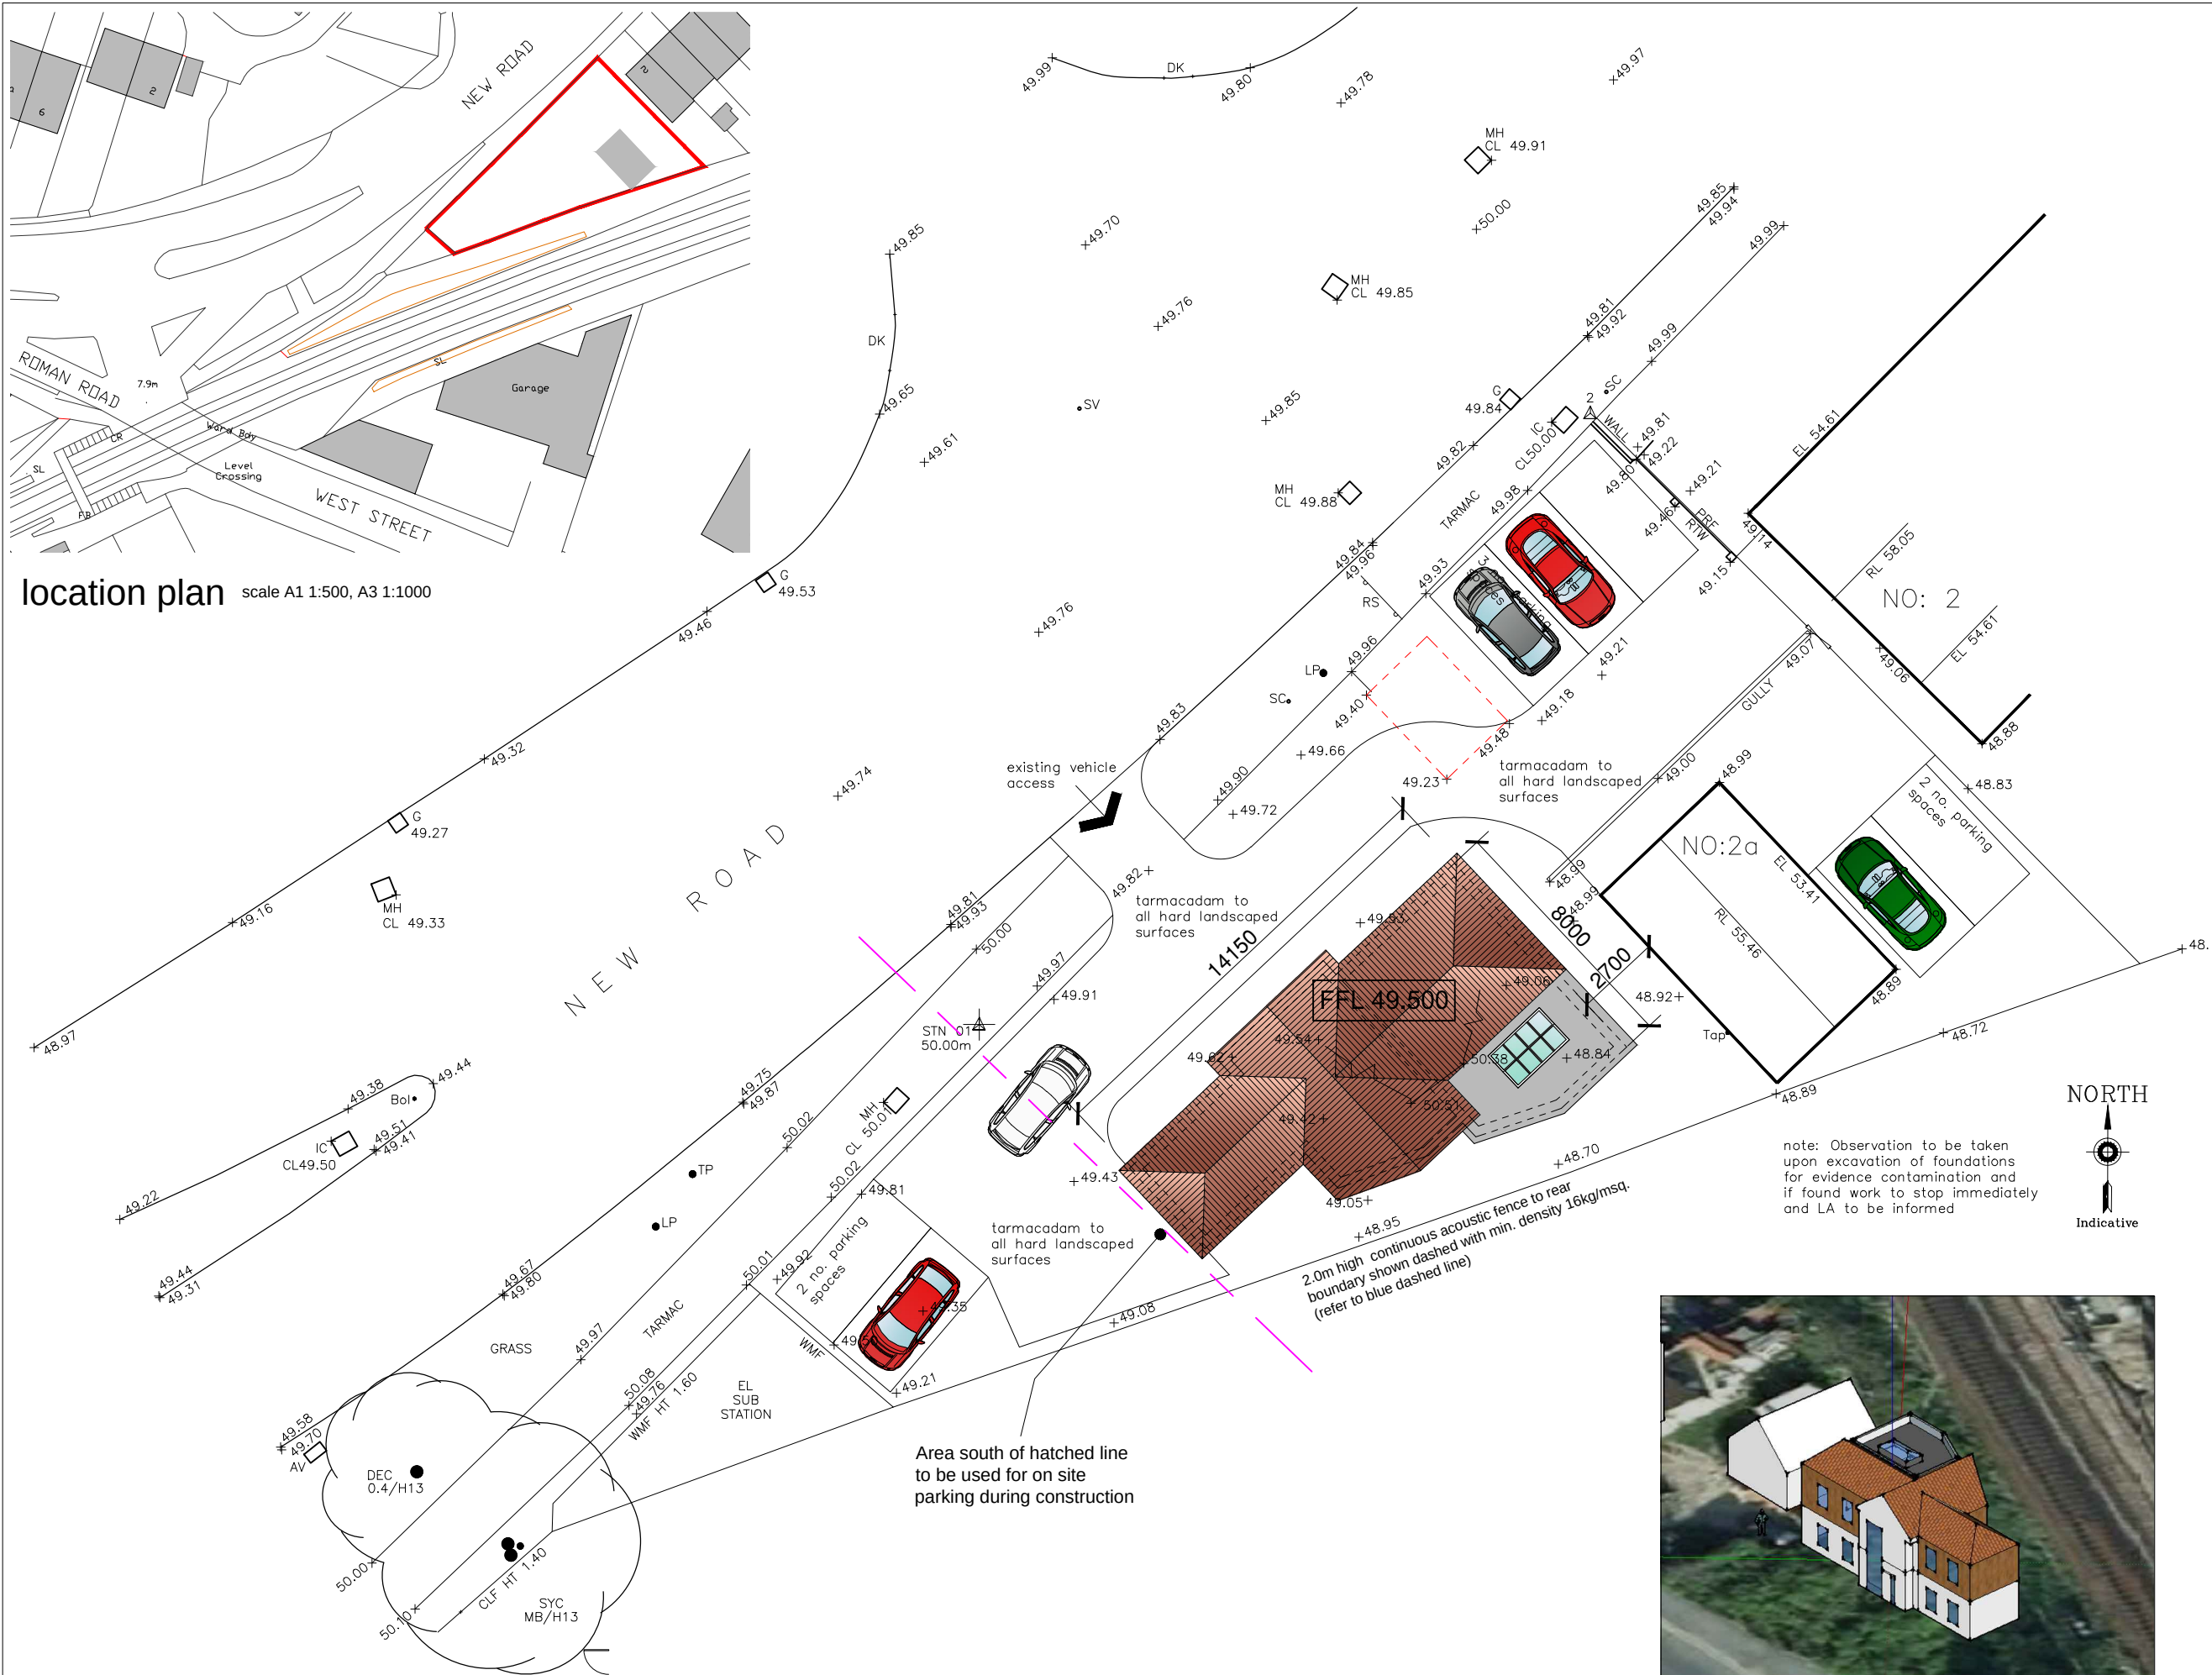

location plan scale A1 1:500, A3 1:1000

proposed site plan scale A1 1:100, A3 1:200

indicative sketch perspective scale NTS

notes

this drawing is the copyright of the Holman Reading partnership llp and must not be reproduced in whole or part or used for the execution of works without their permission.

all dimensions to be checked on site prior to commencement of construction works and the architect notified of any discrepancy.

figured dimensions are to be used in preference to scaled dimensions.

no deviation from this drawing will be permitted without prior consent of the architect.

all drawings are prepared subject to a full measured and structural survey of the buildings and site.

all structural work is subject to the appointment of a structural engineer to confirm and agree the structural proposals.

os promap licence no. 100020449.

scale width 100mm @ a1 - 50mm @ a3

client

revision	notes	date	drawn	check
A	Notes added for condition discharge	23.06.15	mmh	

hrp
architects

holman reading partnership llp

18 Limerline Spur
hilsea, portsmouth, hampshire, po3 5hj

tel: 023 9269 1843
fax: 023 9263 9722
email: info@hrp-architects.com
website: hrp-architects.com

project	Proposed development at 2a New Road, Bedhampton
detail	Proposed site , roof & location plans
drawn	checked
mmh	
date	status
May 15	Planning
a1 scale	a3 scale
as shown	8279 10
	rev A