


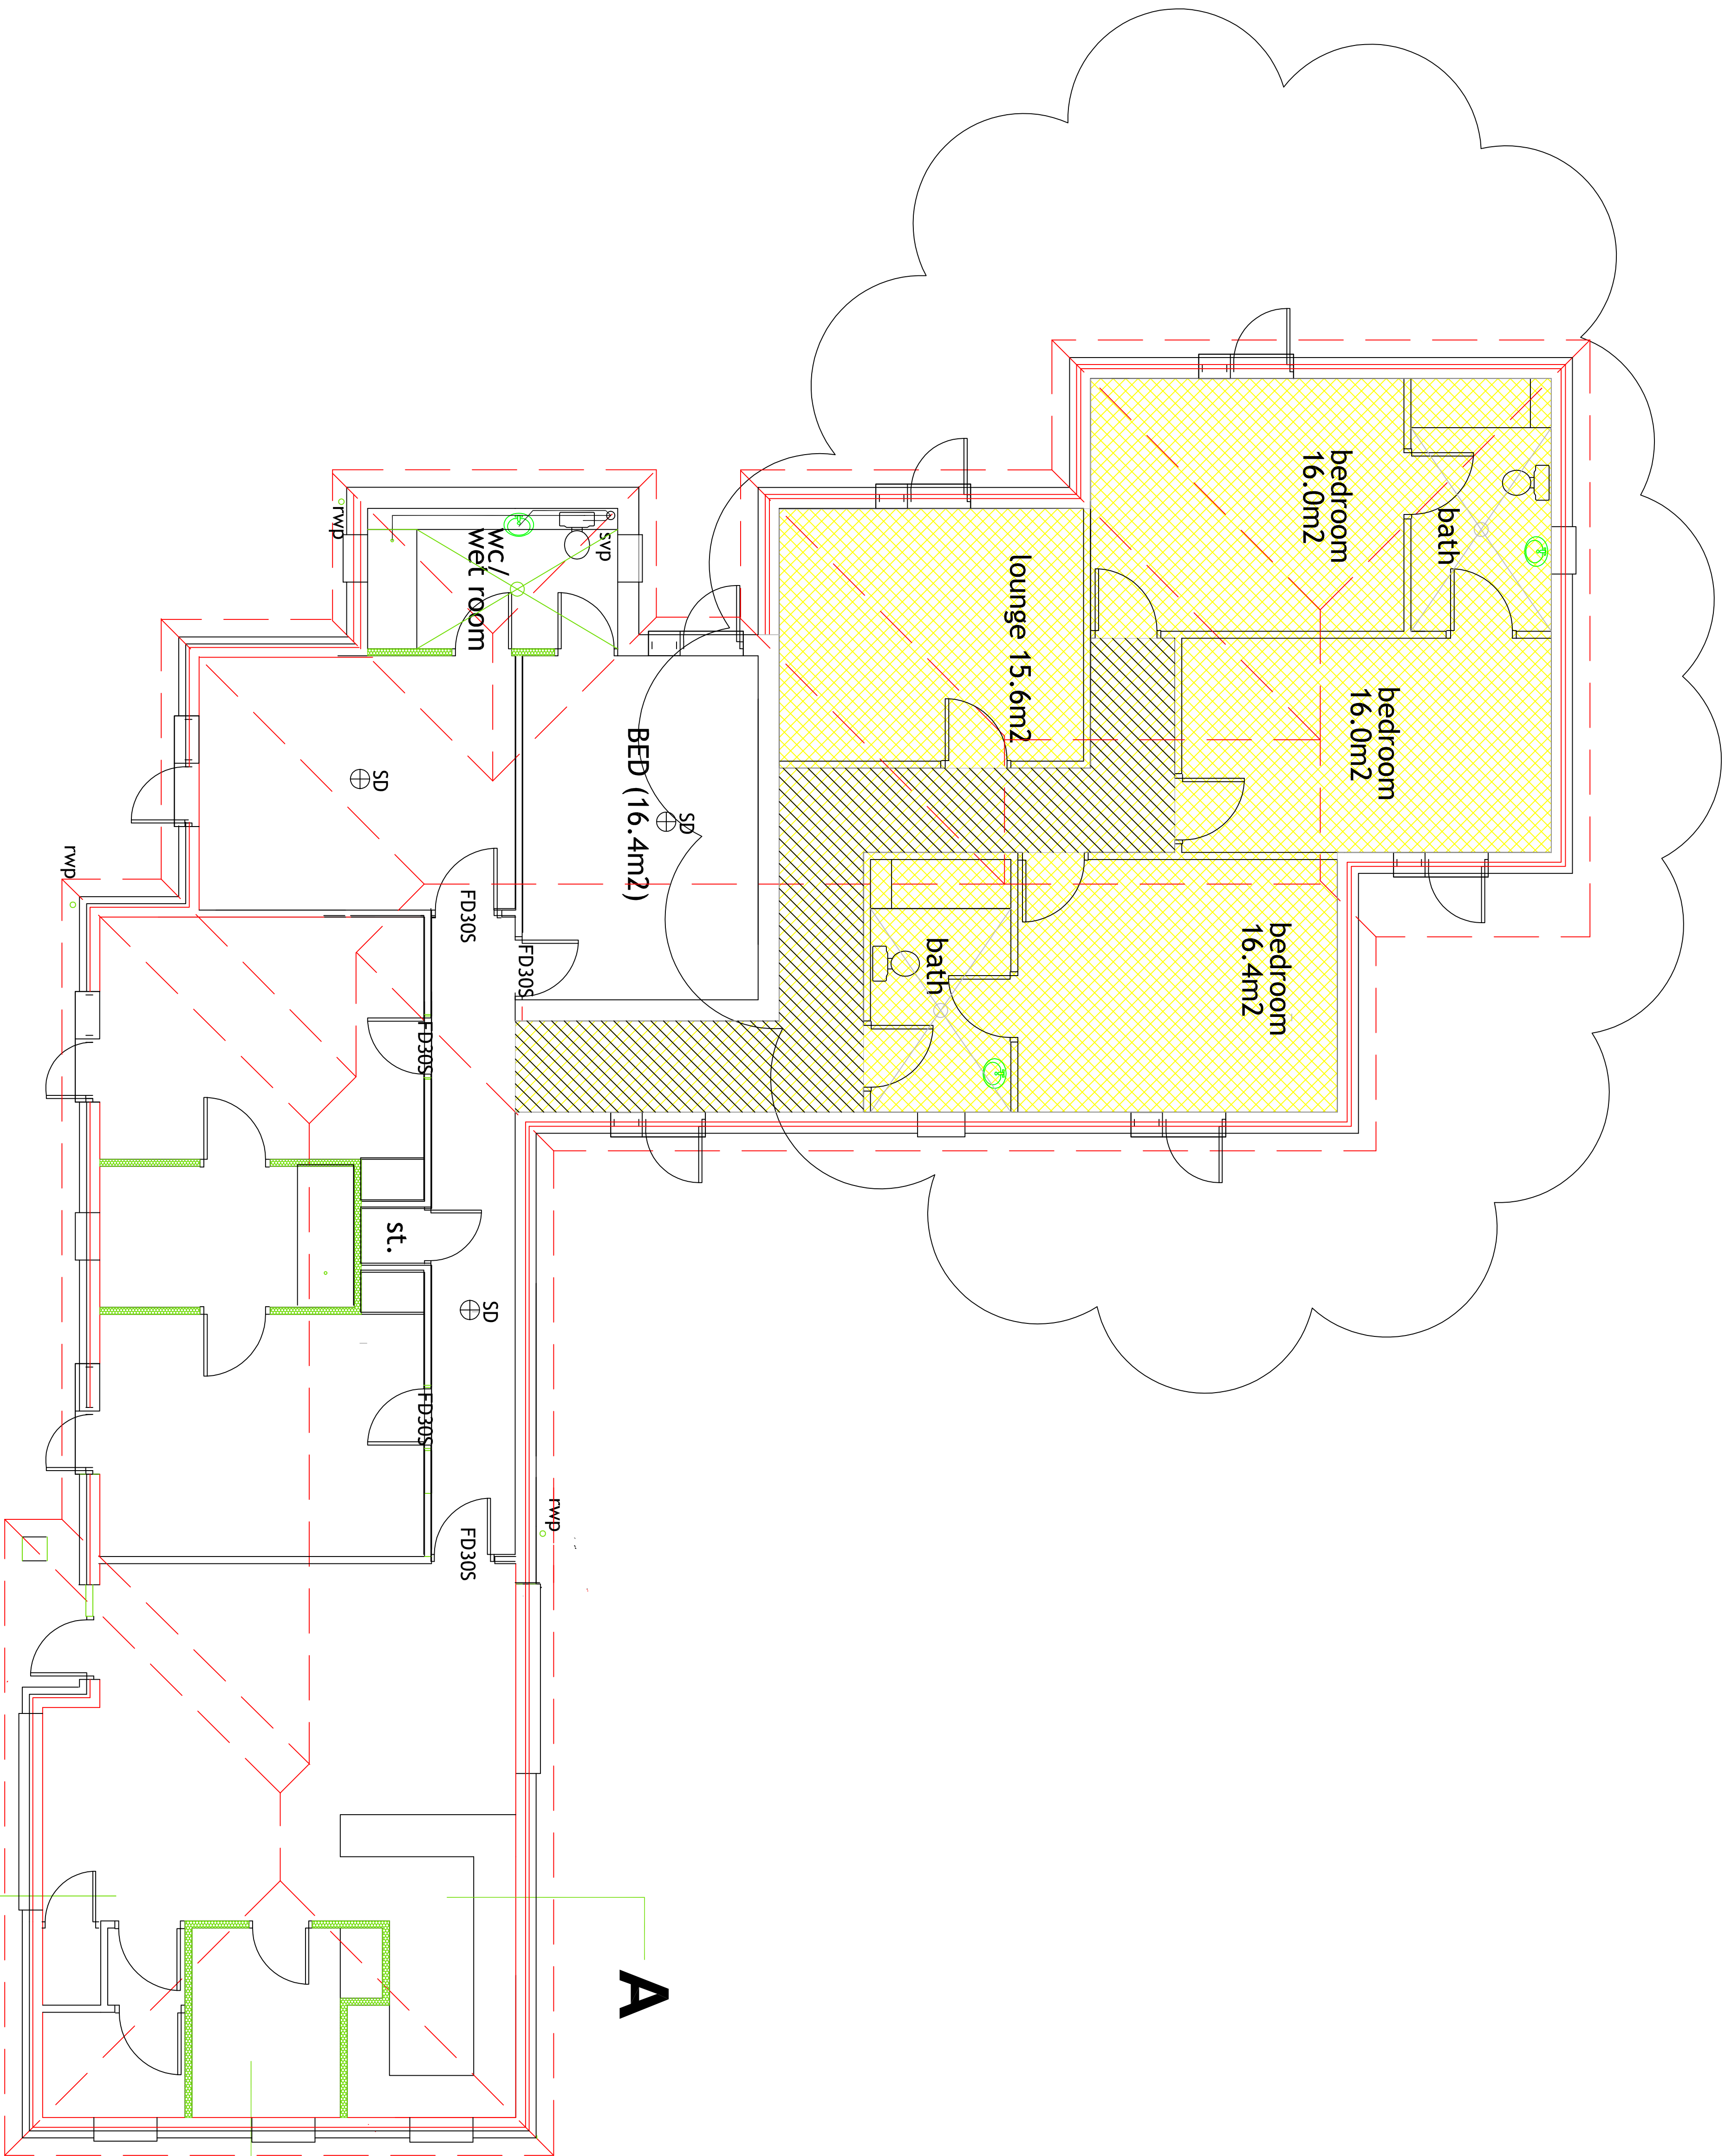

Floor Plan

REVISION B LAYOUT AMENDED TO RESPECT ADJACENT TREES - 4/6/15 - PG		PETER GALLOWAY ARCHITECT	
REVISION A FENESTRATION CORRECTED - 8/5/15 - PG			
SCALE	TITLE	DATE	DETAIL
1/50	Proposed Extensions to Lodge 1	April 2014	Solent Lodge
			42, Bedhampton Hill Havant
			Lodge 1 - Plans
AUTHOR	DRAWING NO		
PG	14/200/P04		
HAVANT, HAMPSHIRE PO9 1BA		TEL 02392 483153	
E-MAIL peter@gpa architects.co.uk		M08 07808 483362	