


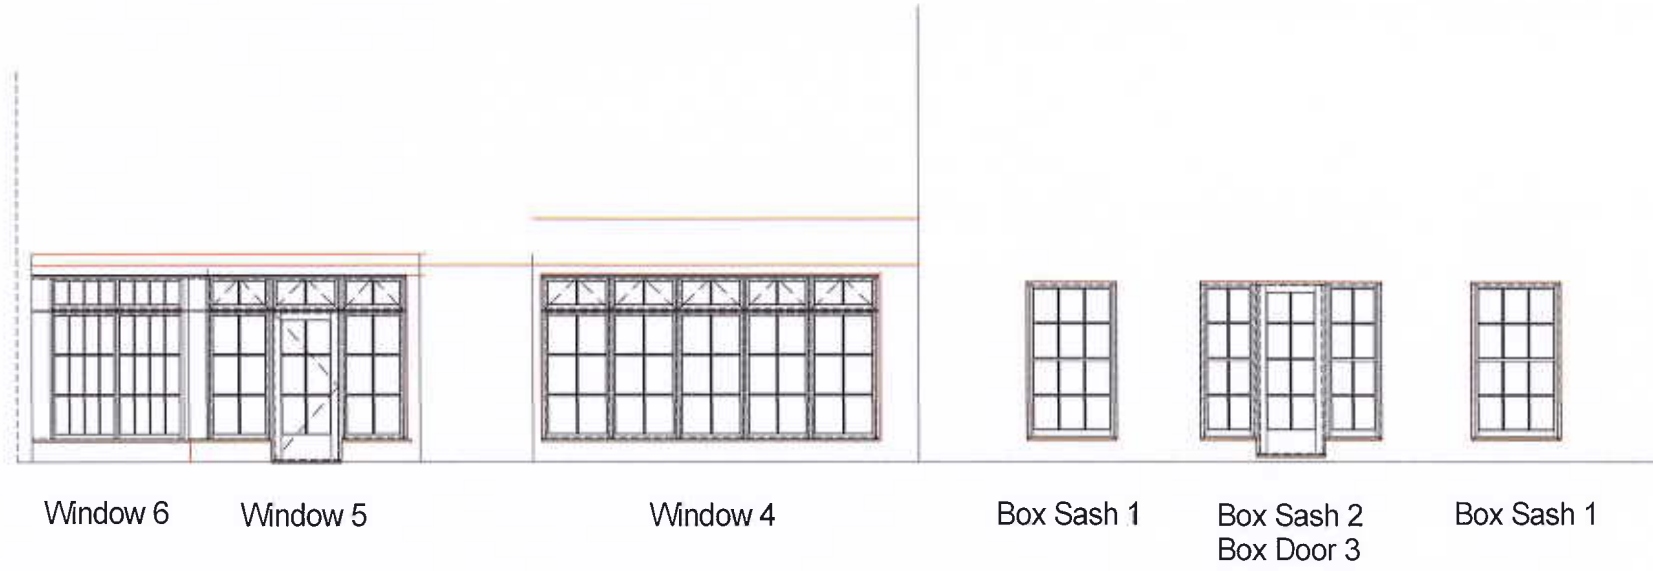


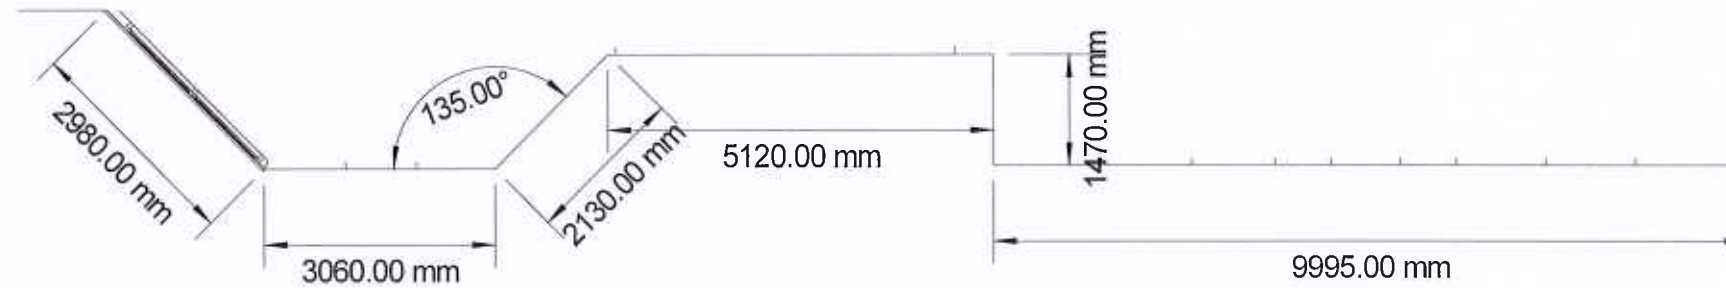

Box Sash 1	2387/1/2
Box Sash 2	2387/1/3
Box Door 3	2387/1/3
Window 4	2387/1/4
Window 5	2387/1/5
Window 6	2387/1/6

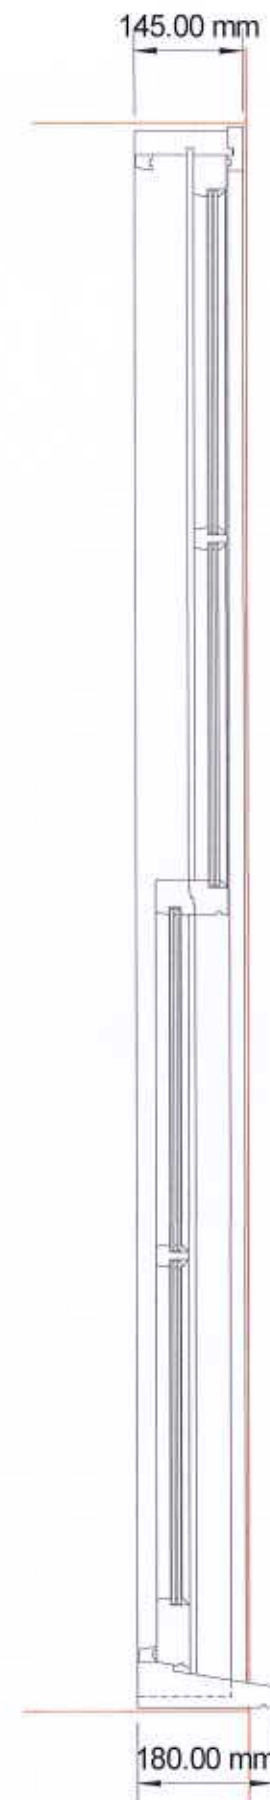


Jacobs Joinery Ltd 10 Downley Road Havant Hampshire PO9 2NJ Tel:- 023 9245 7110/7111 Fax:- 023 9247 6722	
Client:	
Jacobs Construction	
Location:	
Langstone Conservative Club Devils House 33 Emmerth Road Havant PO9 2SN	
Title:-	
Windows - Doors	
Scale:- 1 : 100 @A3	
Date:- 14th August 2015	Drawn By:- S.B.
Dwg No:- 2387/1/1	Rev:-

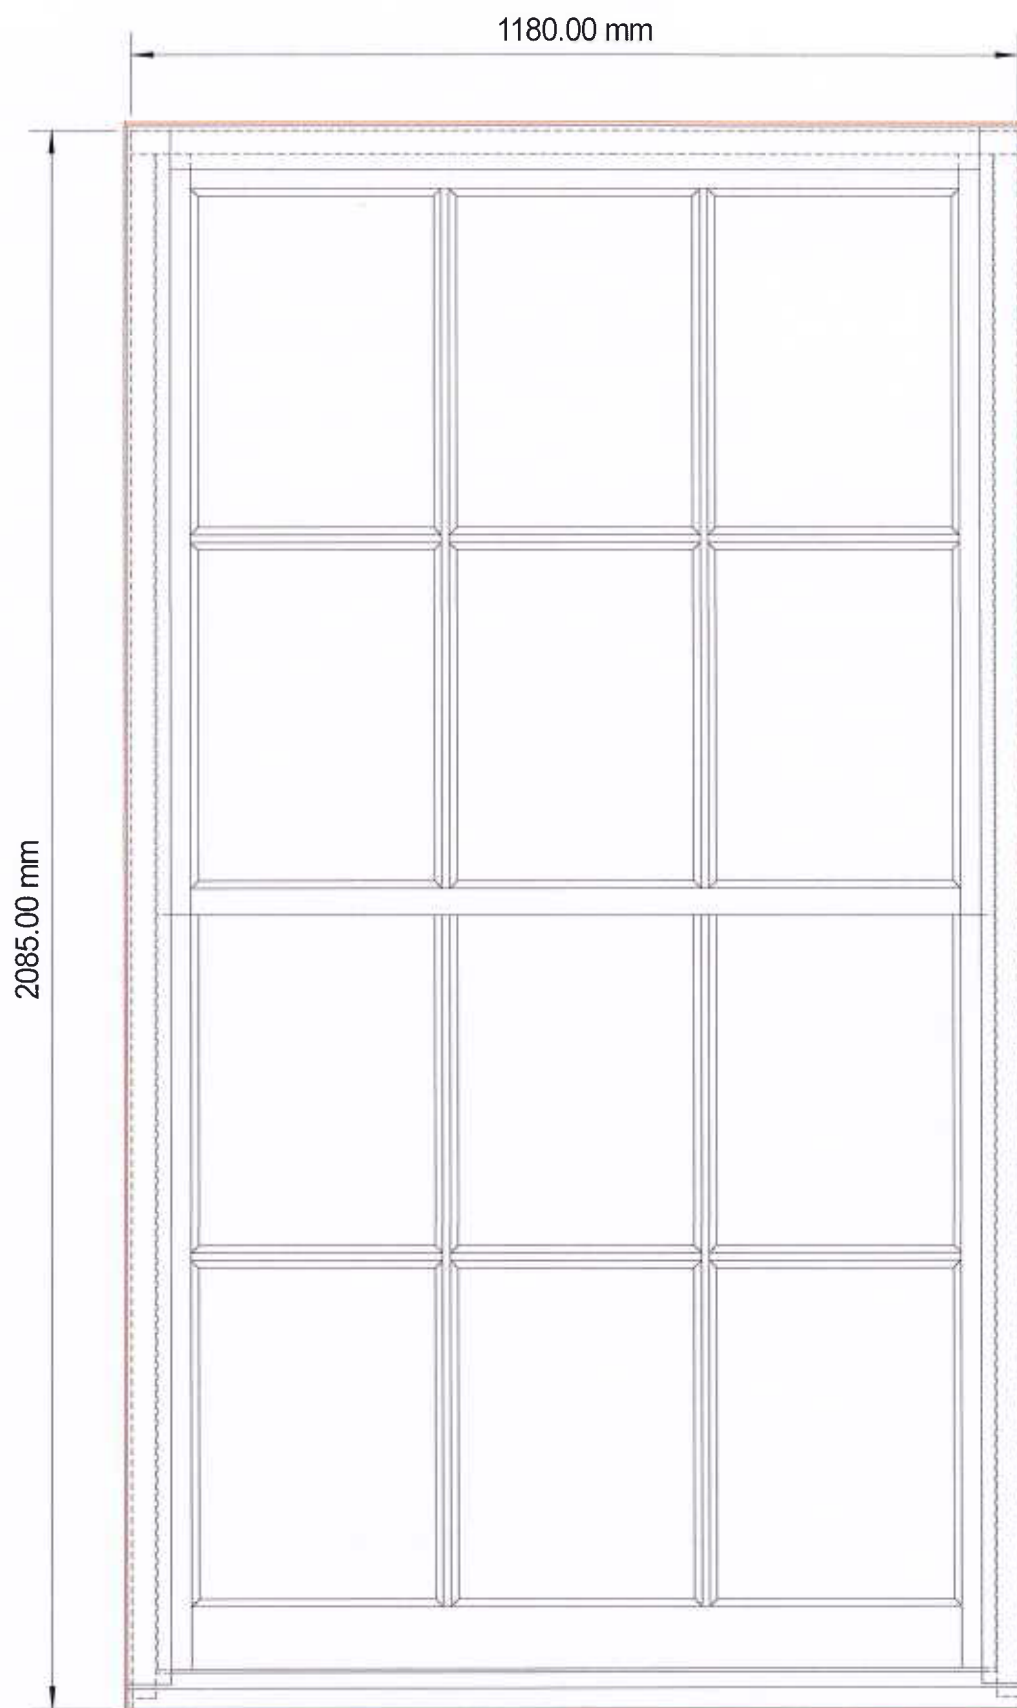


Box Sash 1


Accoya Frame
 Accoya Sashes & Trims
 Slimline Double Glazed Units
4-4-4
 8mm Warm Edge For 10mm Rebate
 10 x 2 Security Tape On Rebate
 Furniture To Match As Close As Possible
 Parting Bead With Draught Seal
 Brush Strip To Staff Bead

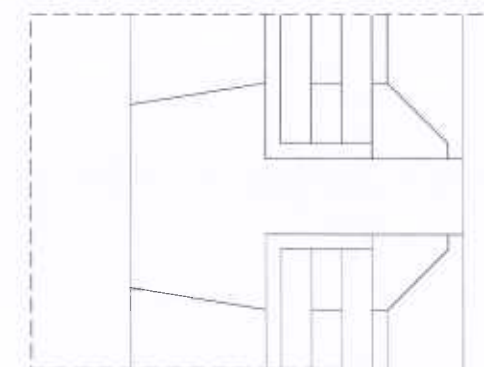

Full Size Glazing Bead

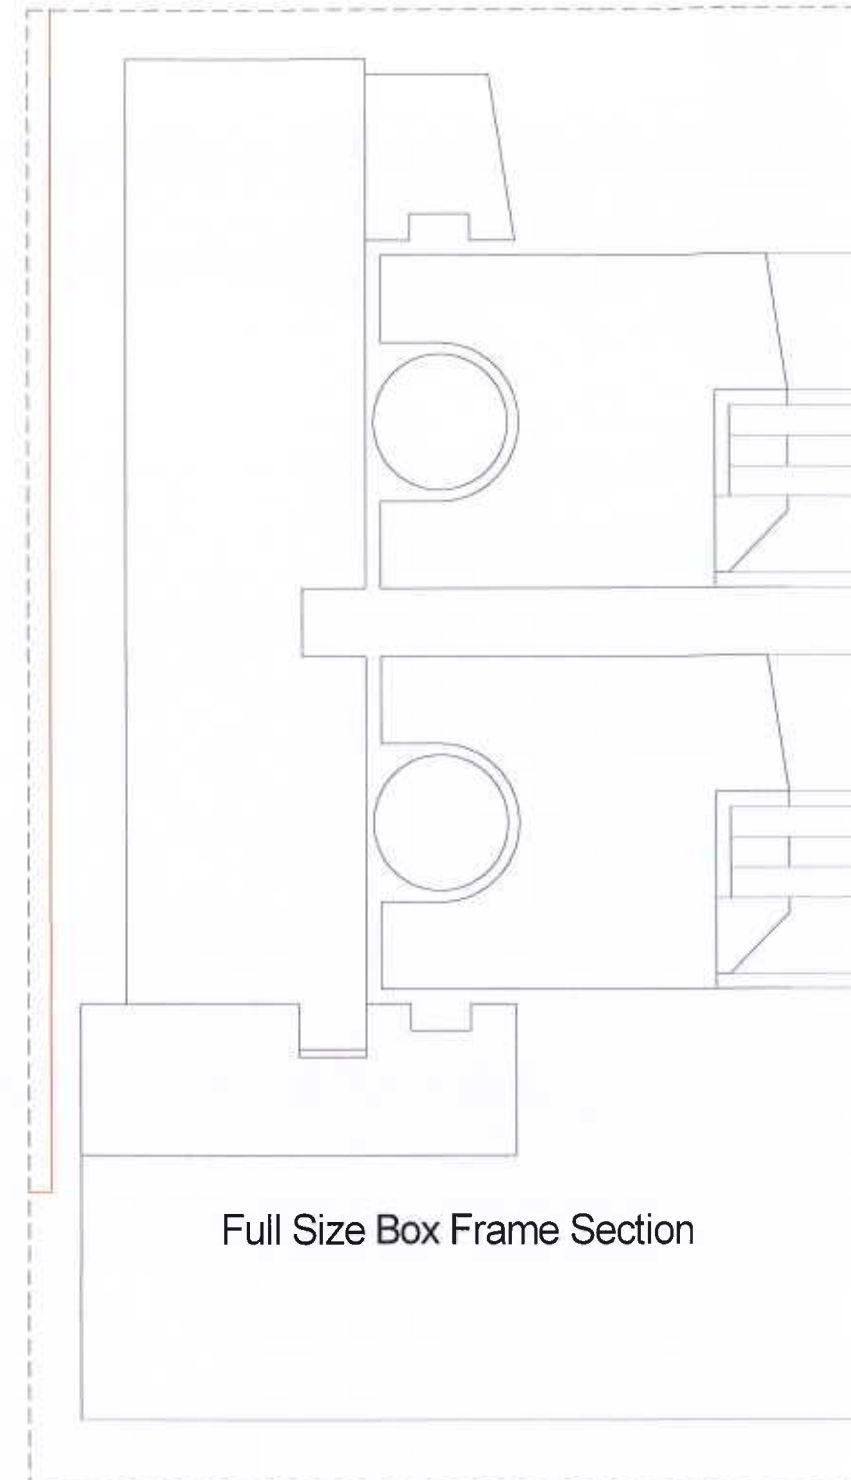

Full Size Box Frame Section

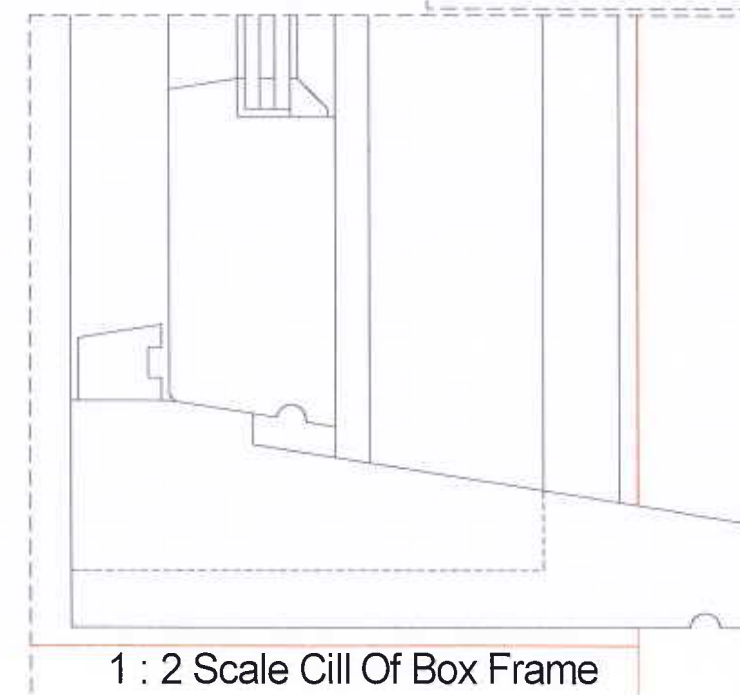

1 : 2 Scale Cill Of Box Frame

Jacobs Joinery Ltd
 10 Downley Road
 Havant
 Hampshire
 PO9 2NJ
 Tel:- 023 9245 7110/7111 Fax:- 023 9247 6722

Client:

Jacobs Construction

Location:-

Langstone Conservative Club
 Denvilles House
 33 Emsworth Road
 Havant
 PO9 2SN

Title:-

Windows - Doors


Scale:- 1 : 10 @ A3

Date:- 14th August 2015

Drawn By:- S.B.

Dwg No:- 2387/1/2

Rev:-

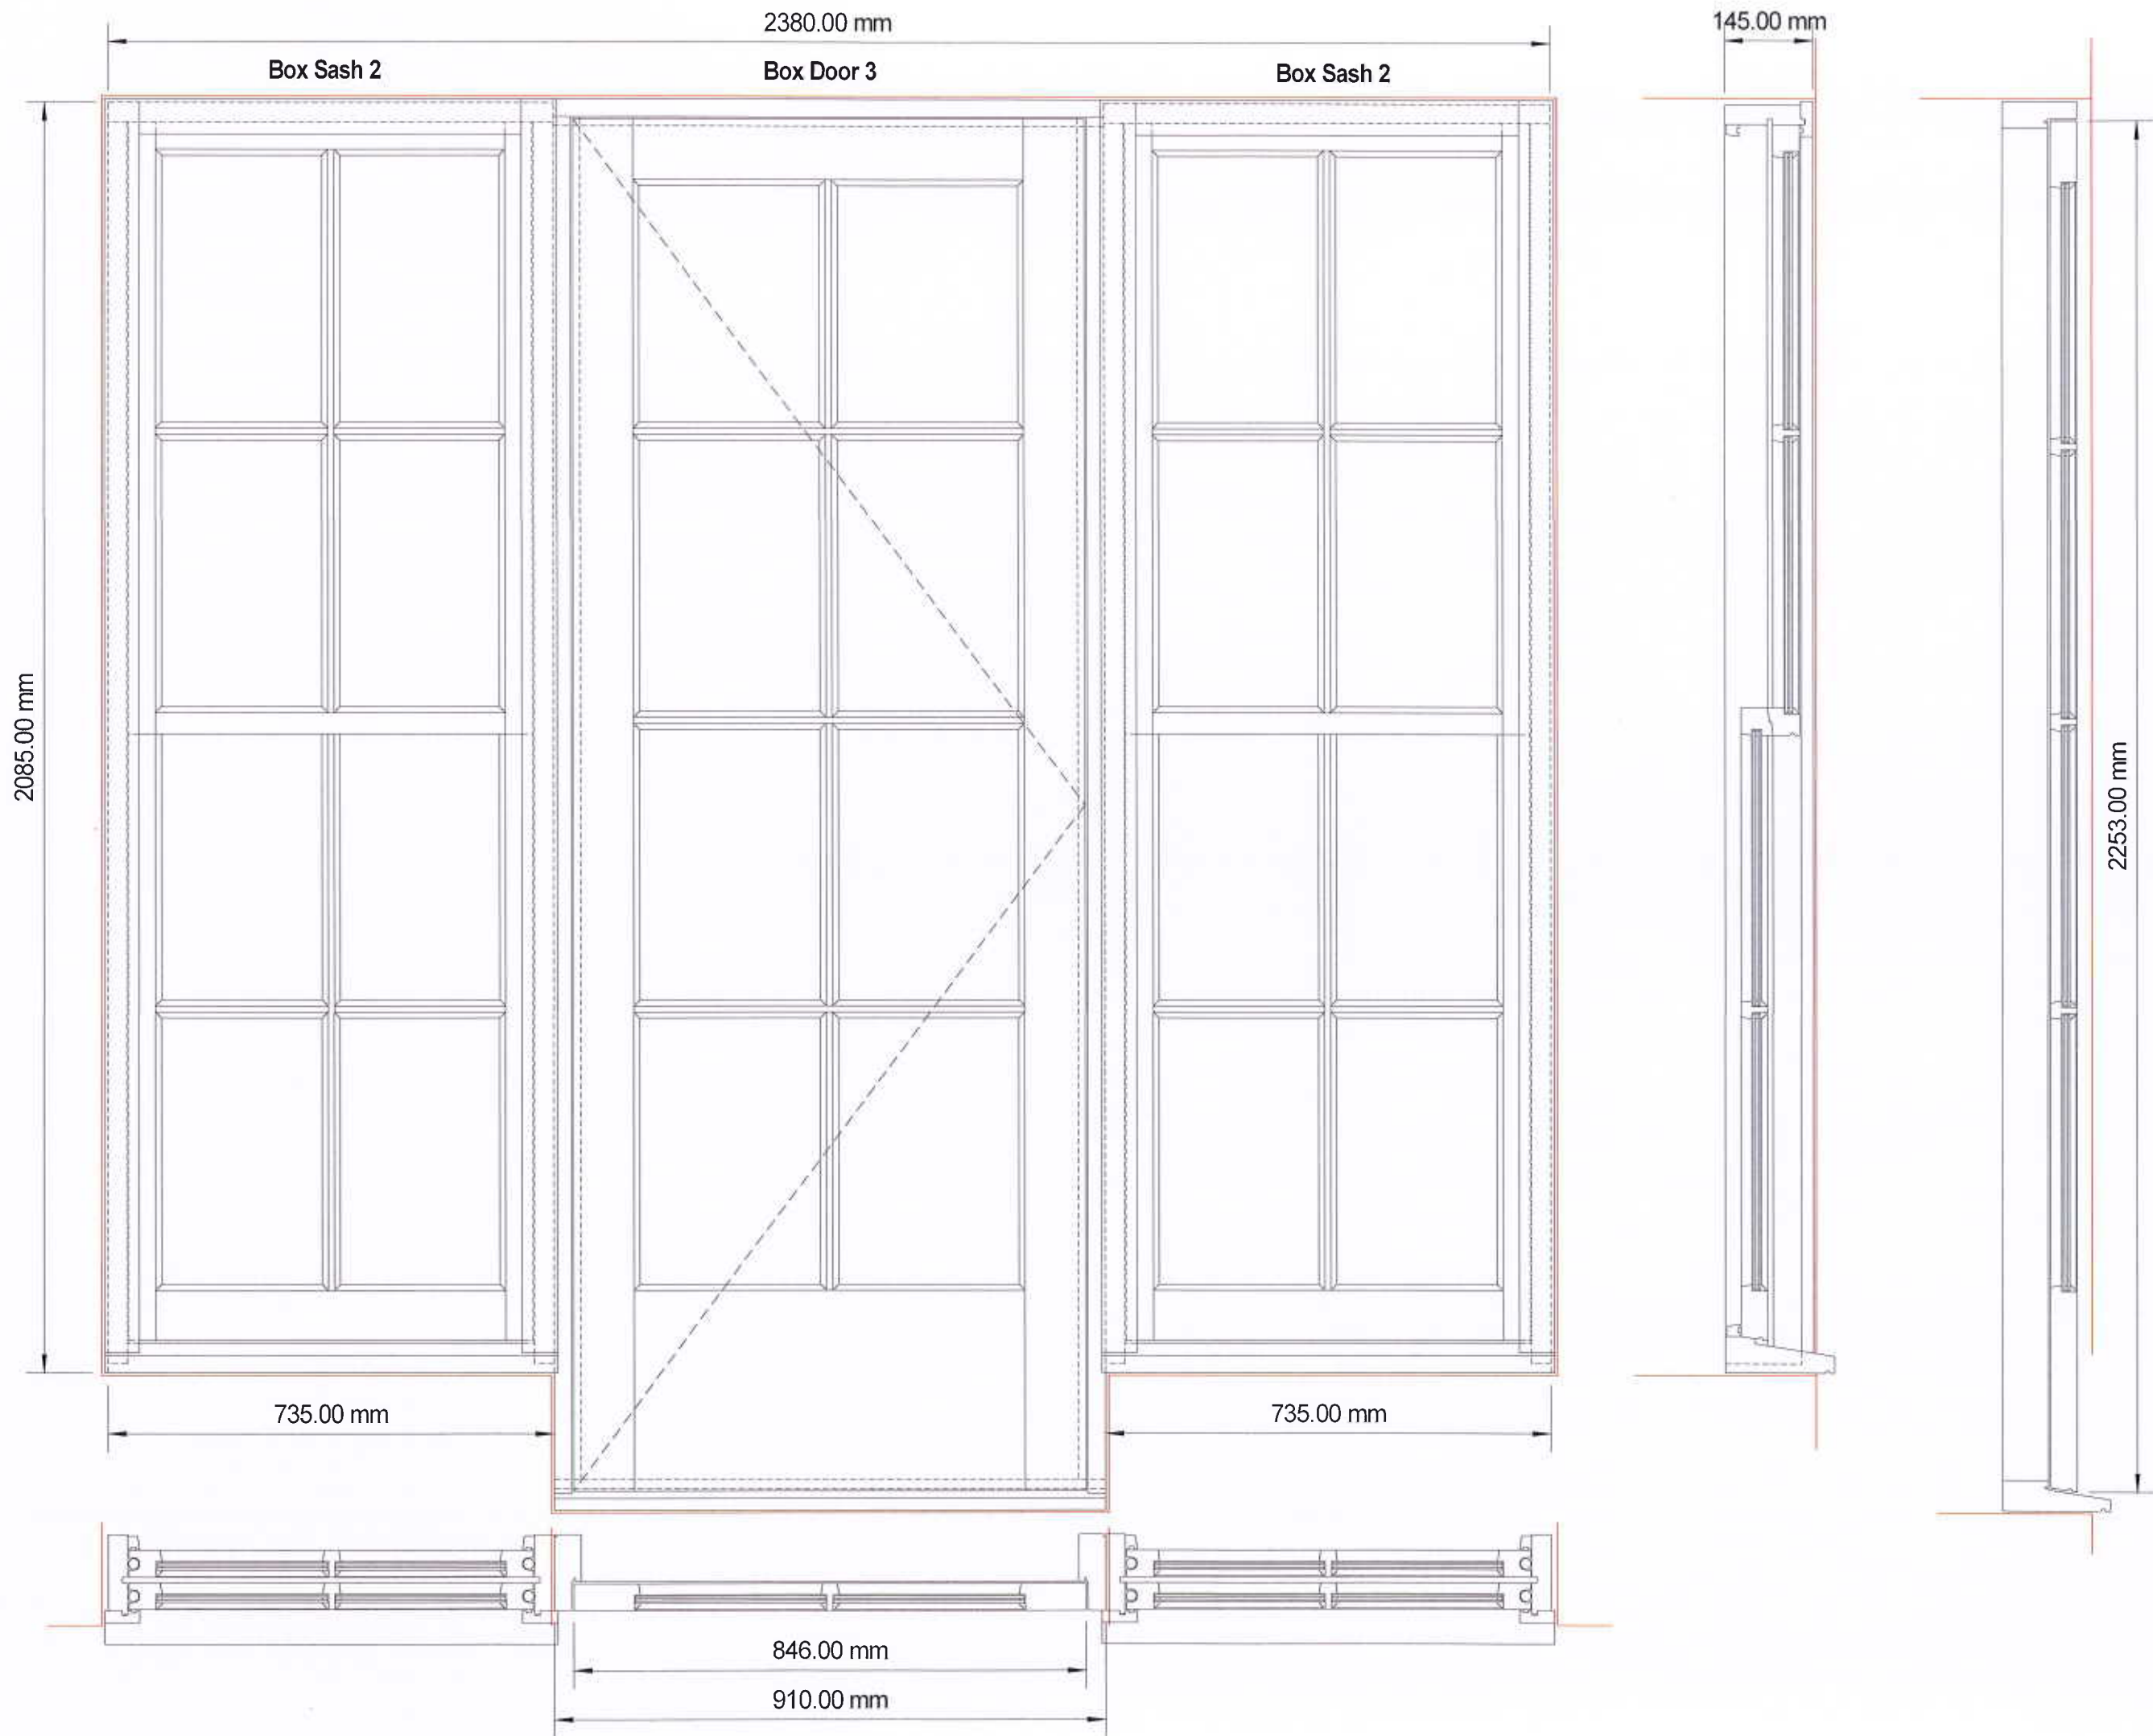

Jacobs Joinery Ltd
10 Downley Road
Havant
Hampshire
PO9 2NJ
Tel:- 023 9245 7110/7111 Fax:- 023 9247 6722

Client:

Jacobs Construction

Location:-

Langstone Conservative Club
Denvilles House
33 Emsworth Road
Havant
PO9 2SN

Title:-


Windows - Doors

Scale:- 1 : 10 @ A3

Date:- 14th August 2015 Drawn By:- S.B.

Drwg No:- 2387/1/3 Rev:-

Window 4

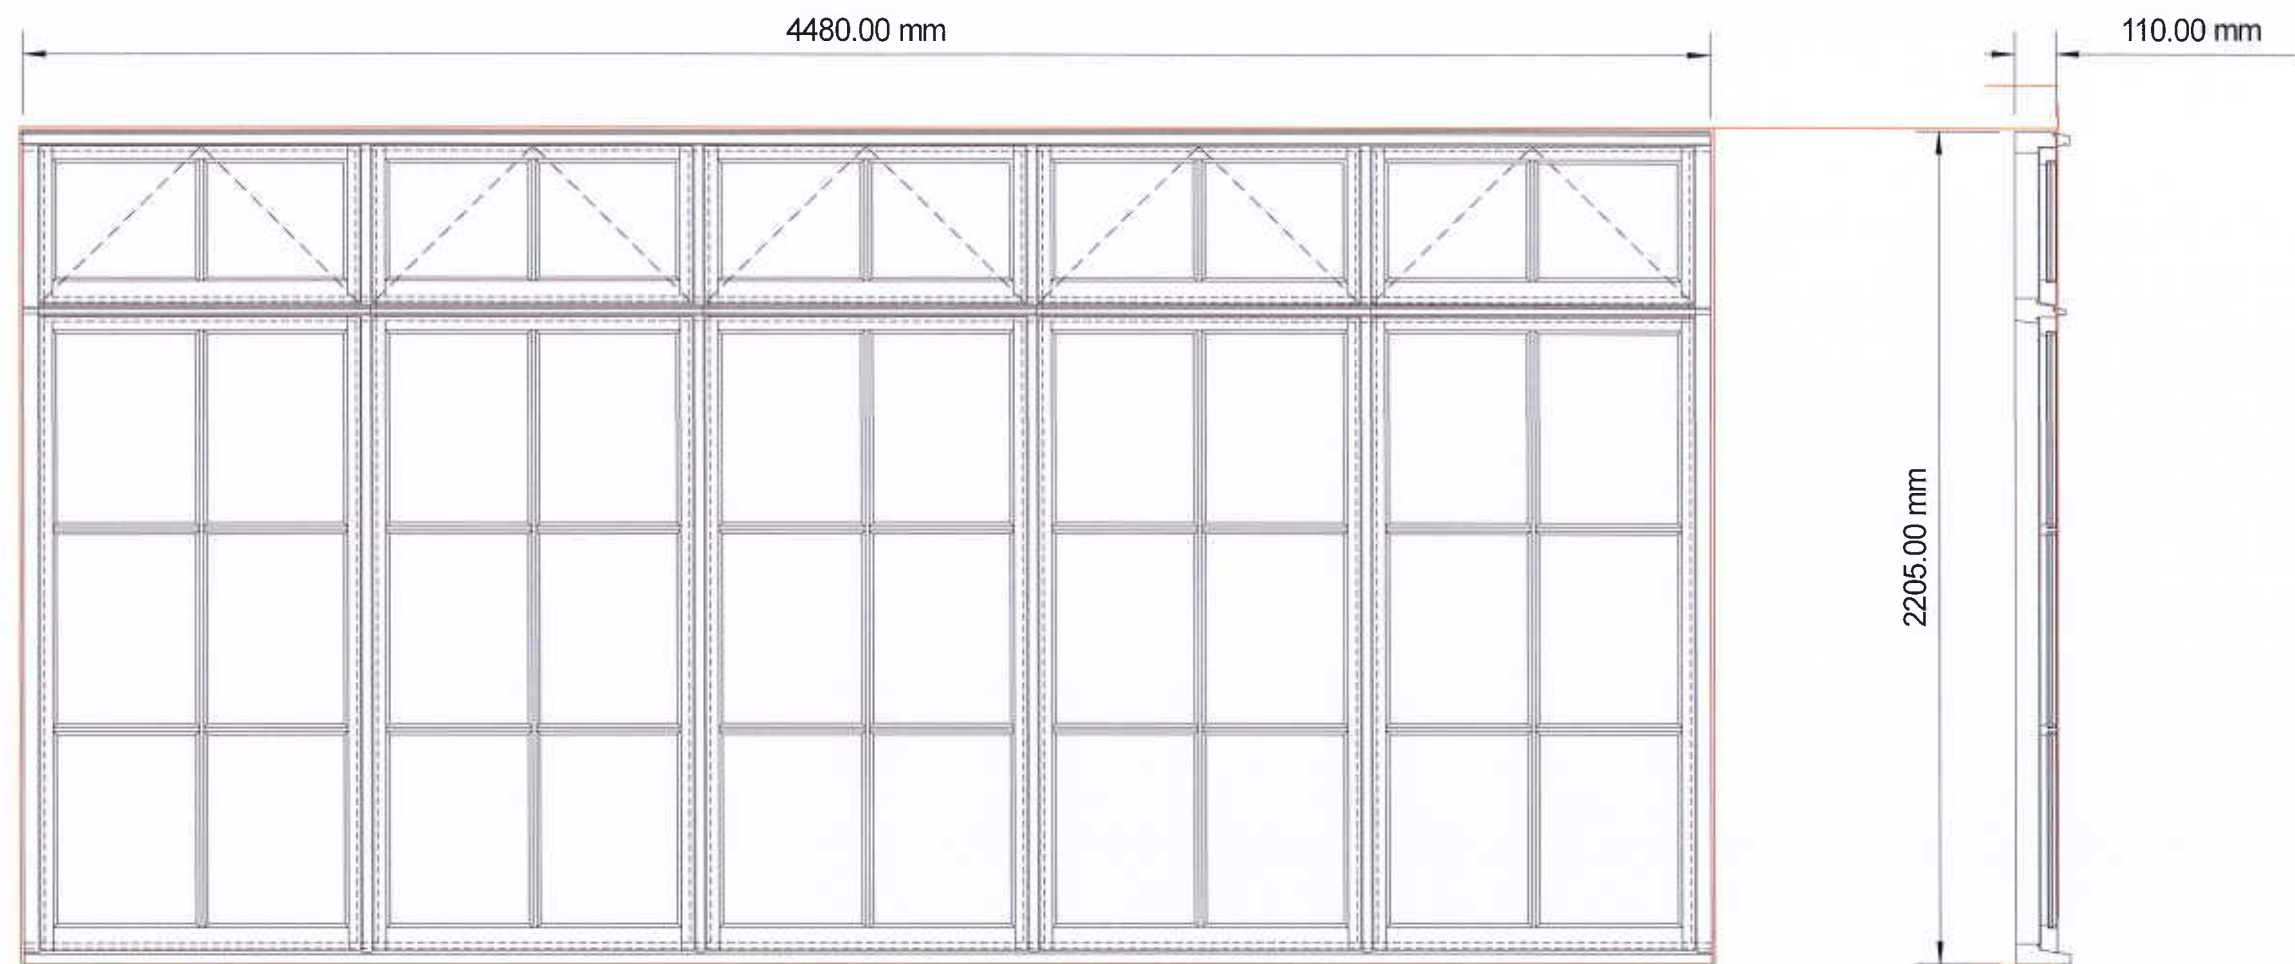

Jacobs Joinery Ltd
10 Downley Road
Havant
Hampshire
PO9 2NJ
Tel:- 023 9245 7110/7111 Fax:- 023 9247 6722

Client:-

Jacobs Construction

Location:-

Langstone Conservative Club
Dorville's House
33 Emsworth Road
Havant
PO9 2SN

Title:-

Windows - Doors



Scale:- 1 : 20 @A3

Date:- 14th August 2015

Drawn By:- S.B.


Dwg No:- 2387/1/4

Rev:-

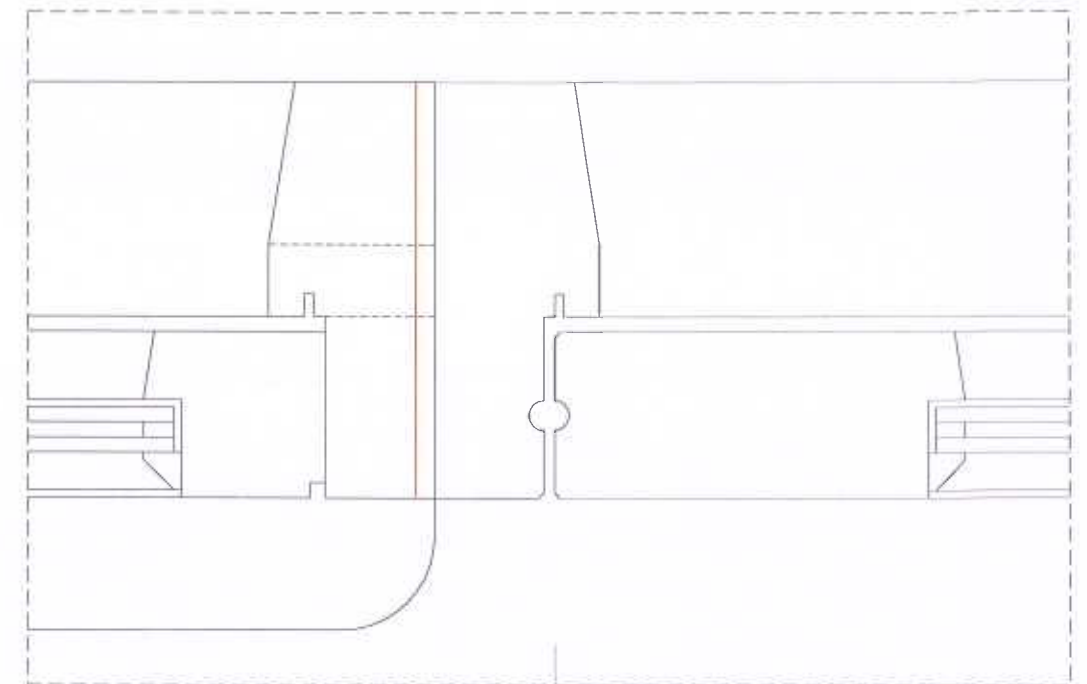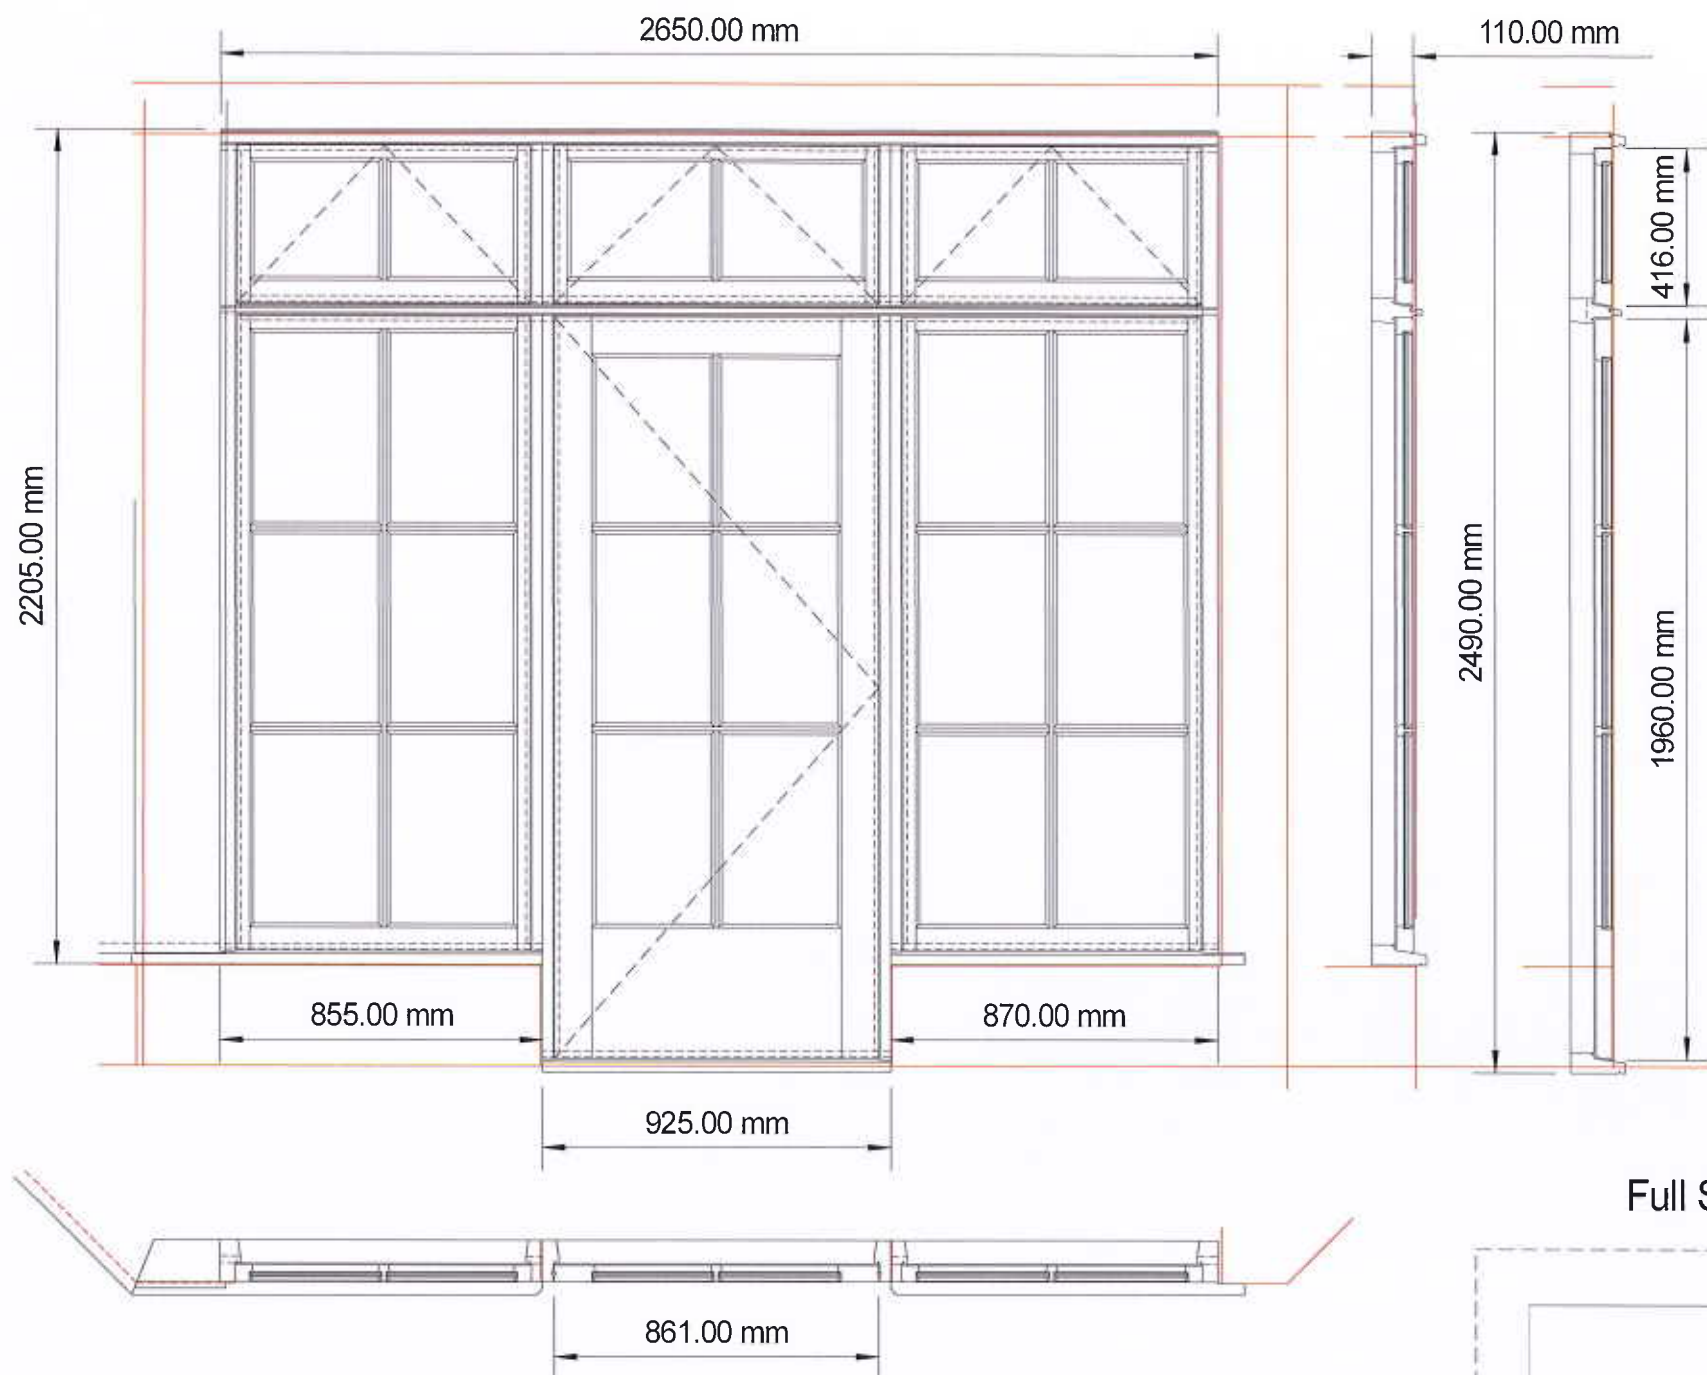

1 : 2 Scale Door / Jamb / Fixed Window Section

Full Size Head Section / Opening Sash

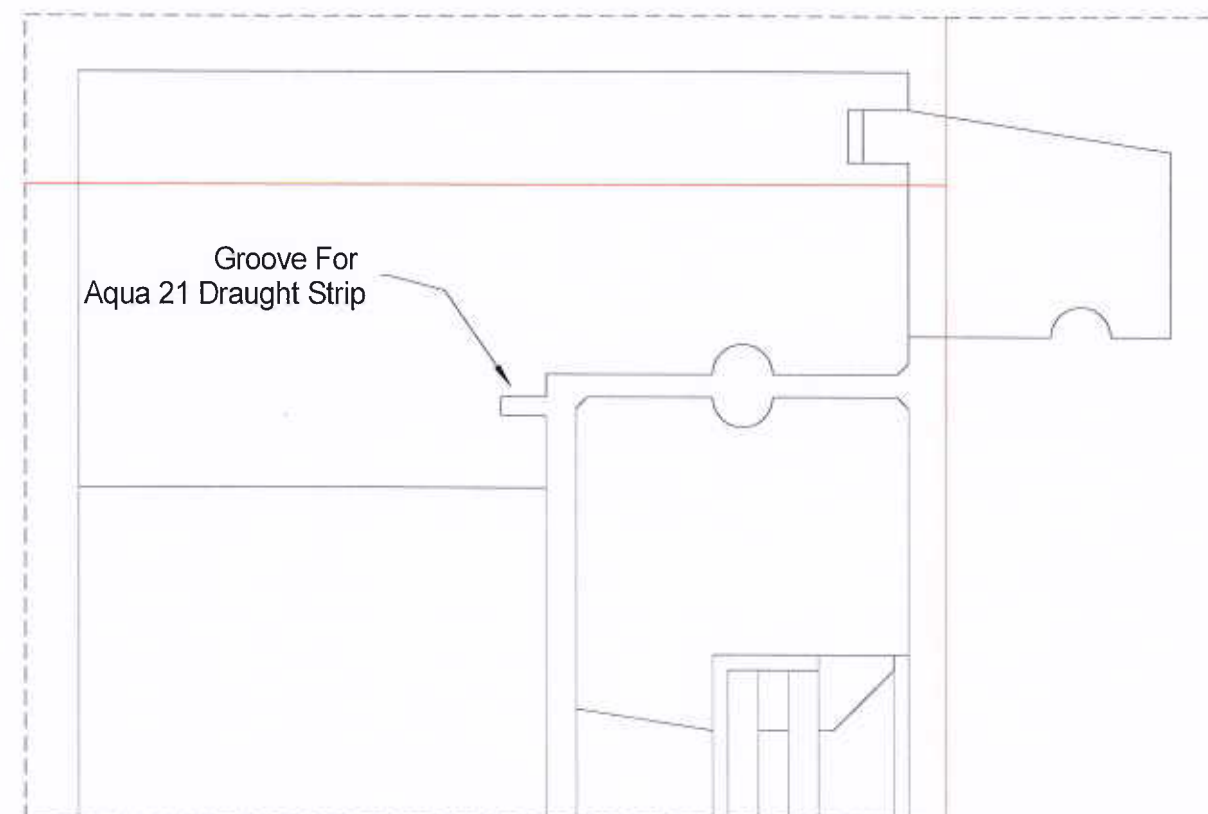

Window 5

Accoya Frame
 Accoya Door & Sashes & Trims
 Slimline Double Glazed units
 4-4-4
 8mm Warm Edge For 10mm Rebates
 10 x 2 Security Tape In Rebate
 Aqua 21 Draught Strip
 Opening Top Lights
 Fixed Bottom
 Door On 3 No 102mm Stainless Steel Ball Race Hinges
 Window Furniture To Match As Close As Possible
 Tricoya Cover Corner Boards

Jacobs Joinery Ltd
 10 Downley Road
 Havant
 Hampshire
 PO9 2NJ
 Tel:- 023 9245 7110/7111 Fax:- 023 9247 6722

Client:

Jacobs Construction

Location:-

Langstone Conservative Club
 Denvilles House
 33 Emsworth Road
 Havant
 PO9 2SN

Title:-

Windows - Doors


Scale:- 1 : 20 A3

Date:- 14th August 2015


Drawn By:- S.B.

Drwg No:- 2387/1/5

Rev:-

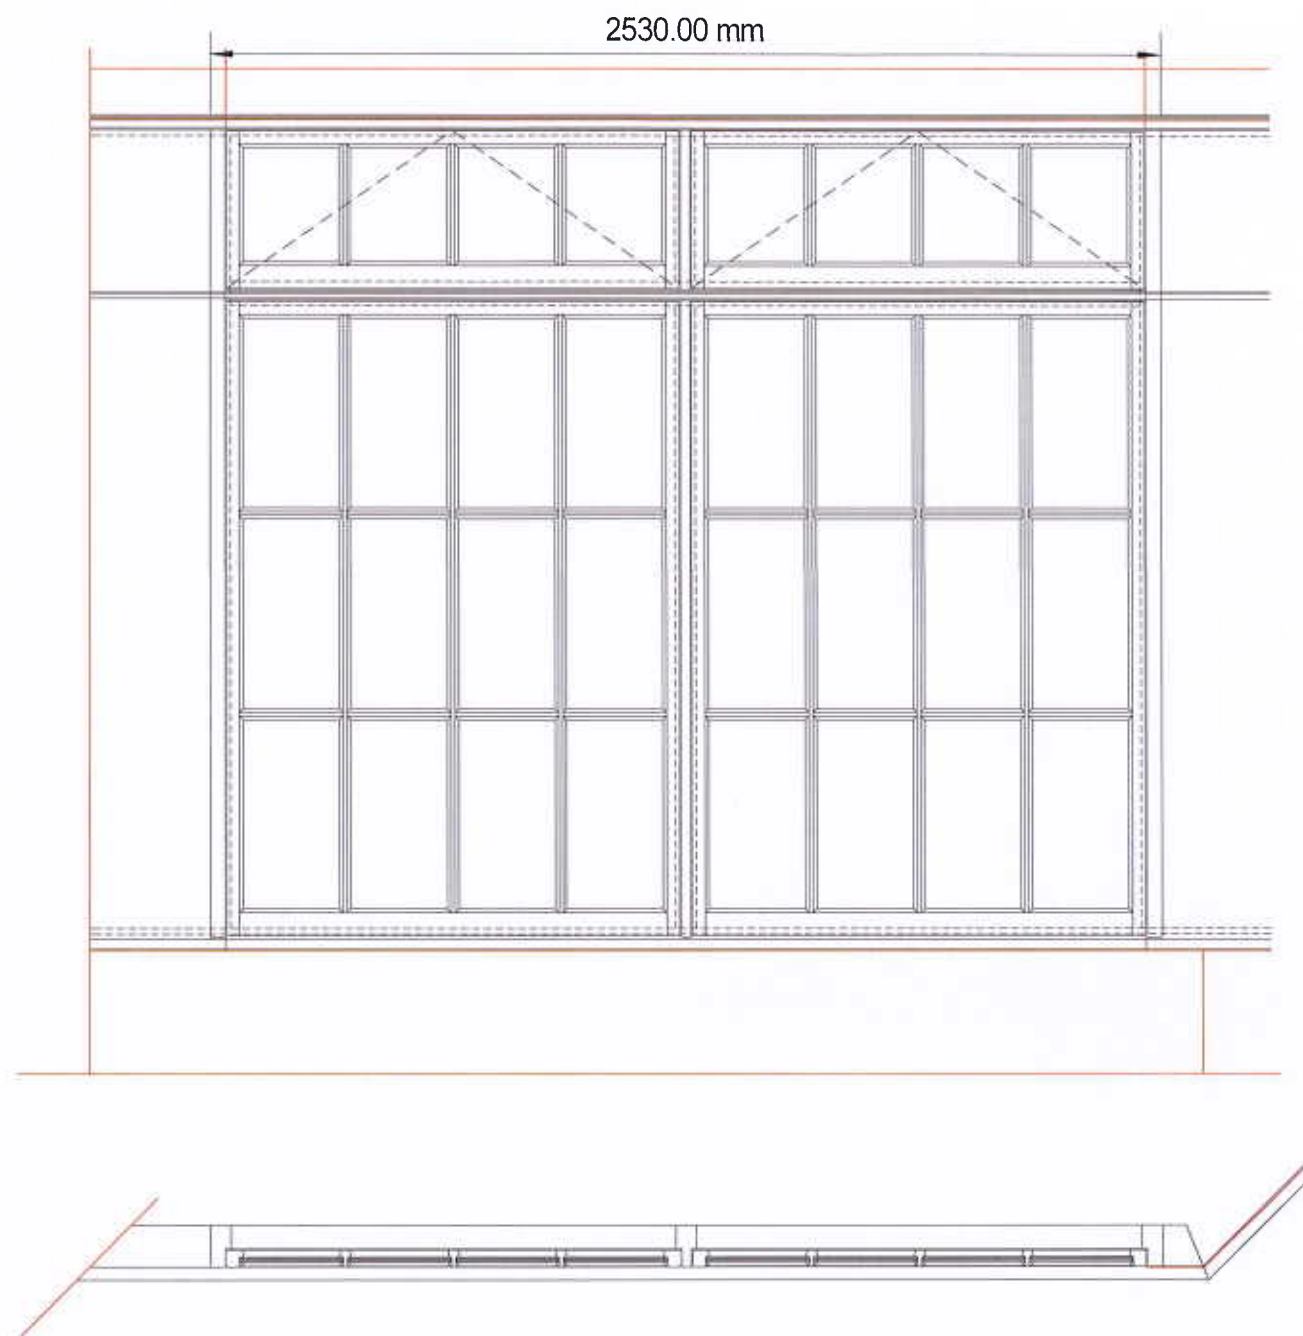


Window 7

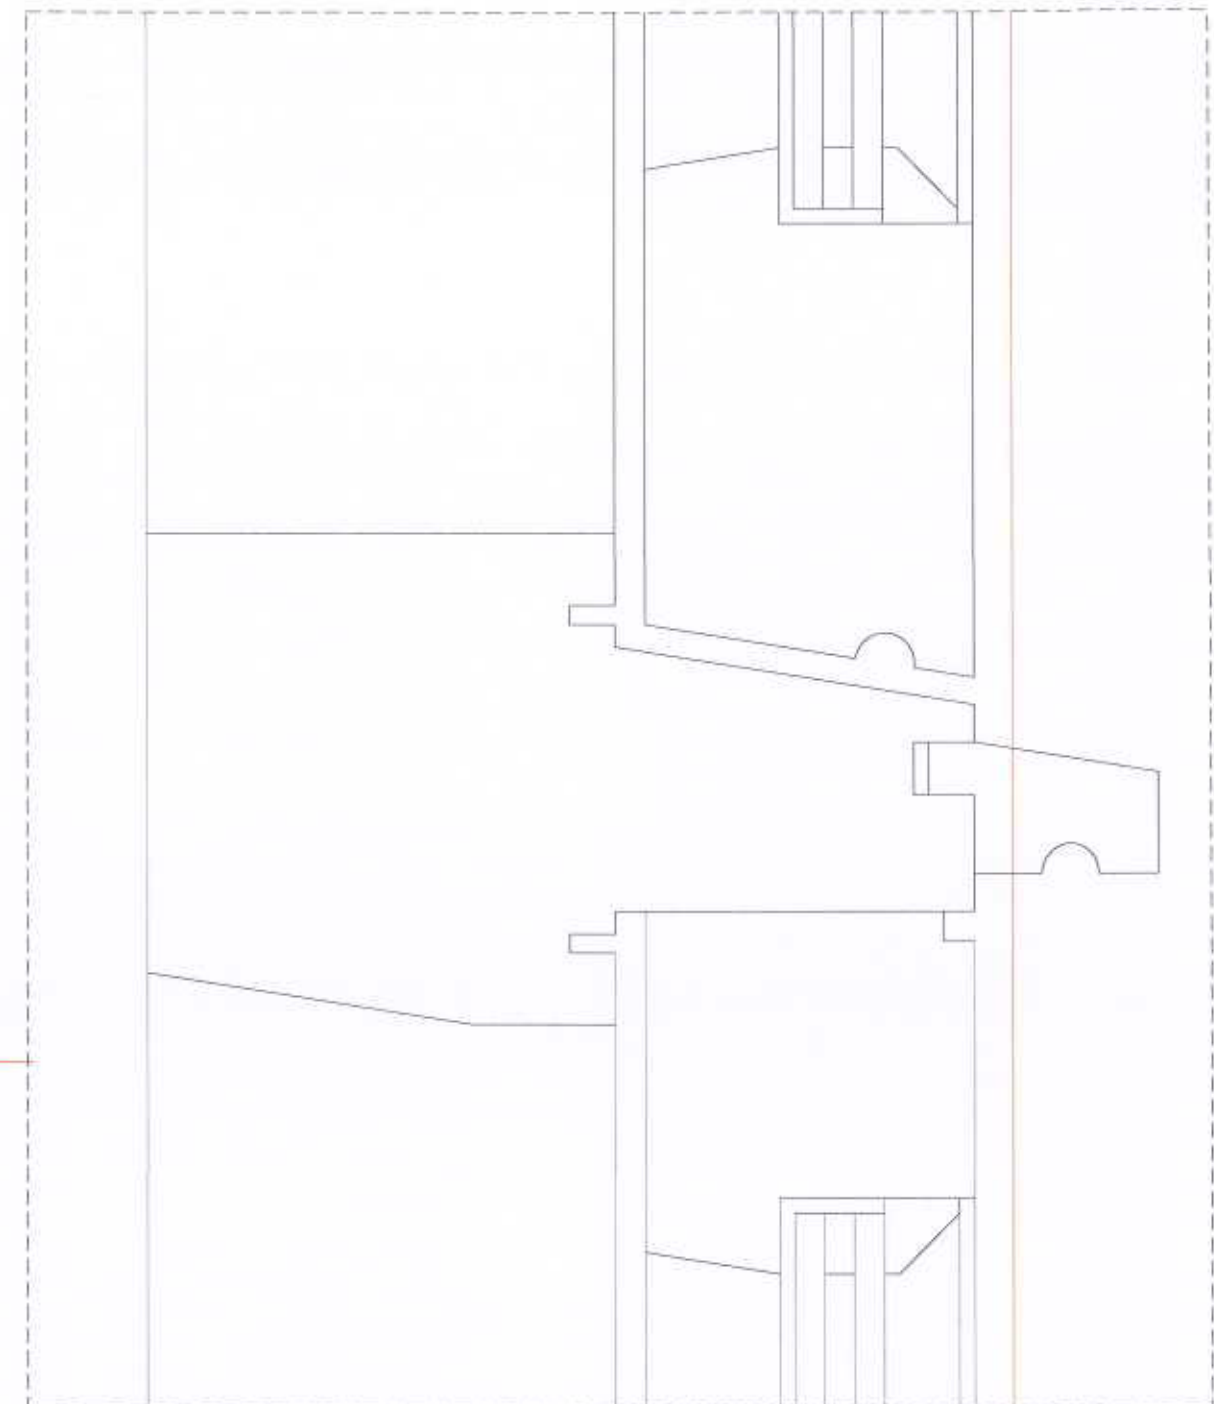


Full Size Transom

Jacobs Joinery Ltd 10 Downley Road Havant Hampshire PO9 2NJ Tel:- 023 9245 7110/7111 Fax:- 023 9247 6722	
Client:	
Jacobs Construction	
Location:-	
Langstone Conservative Club Denvilles House 33 Emsworth Road Havant PO9 2SN	
Title:-	
Windows - Doors	
Scale:- 1 : 20 @A3	
Date:- 14th August 2015	Drawn By:- S.B.
Dwg No:- 2387/1/6	Rev:-

North

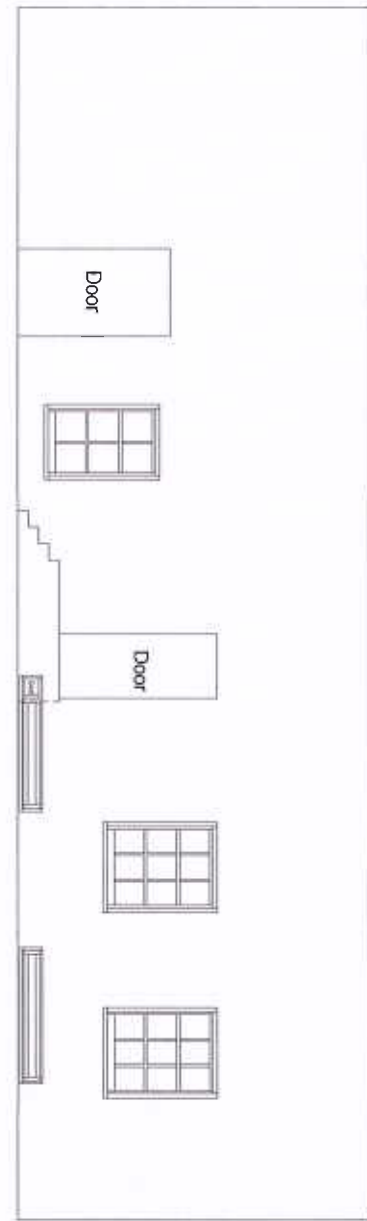


See Drawing 2387/2/2

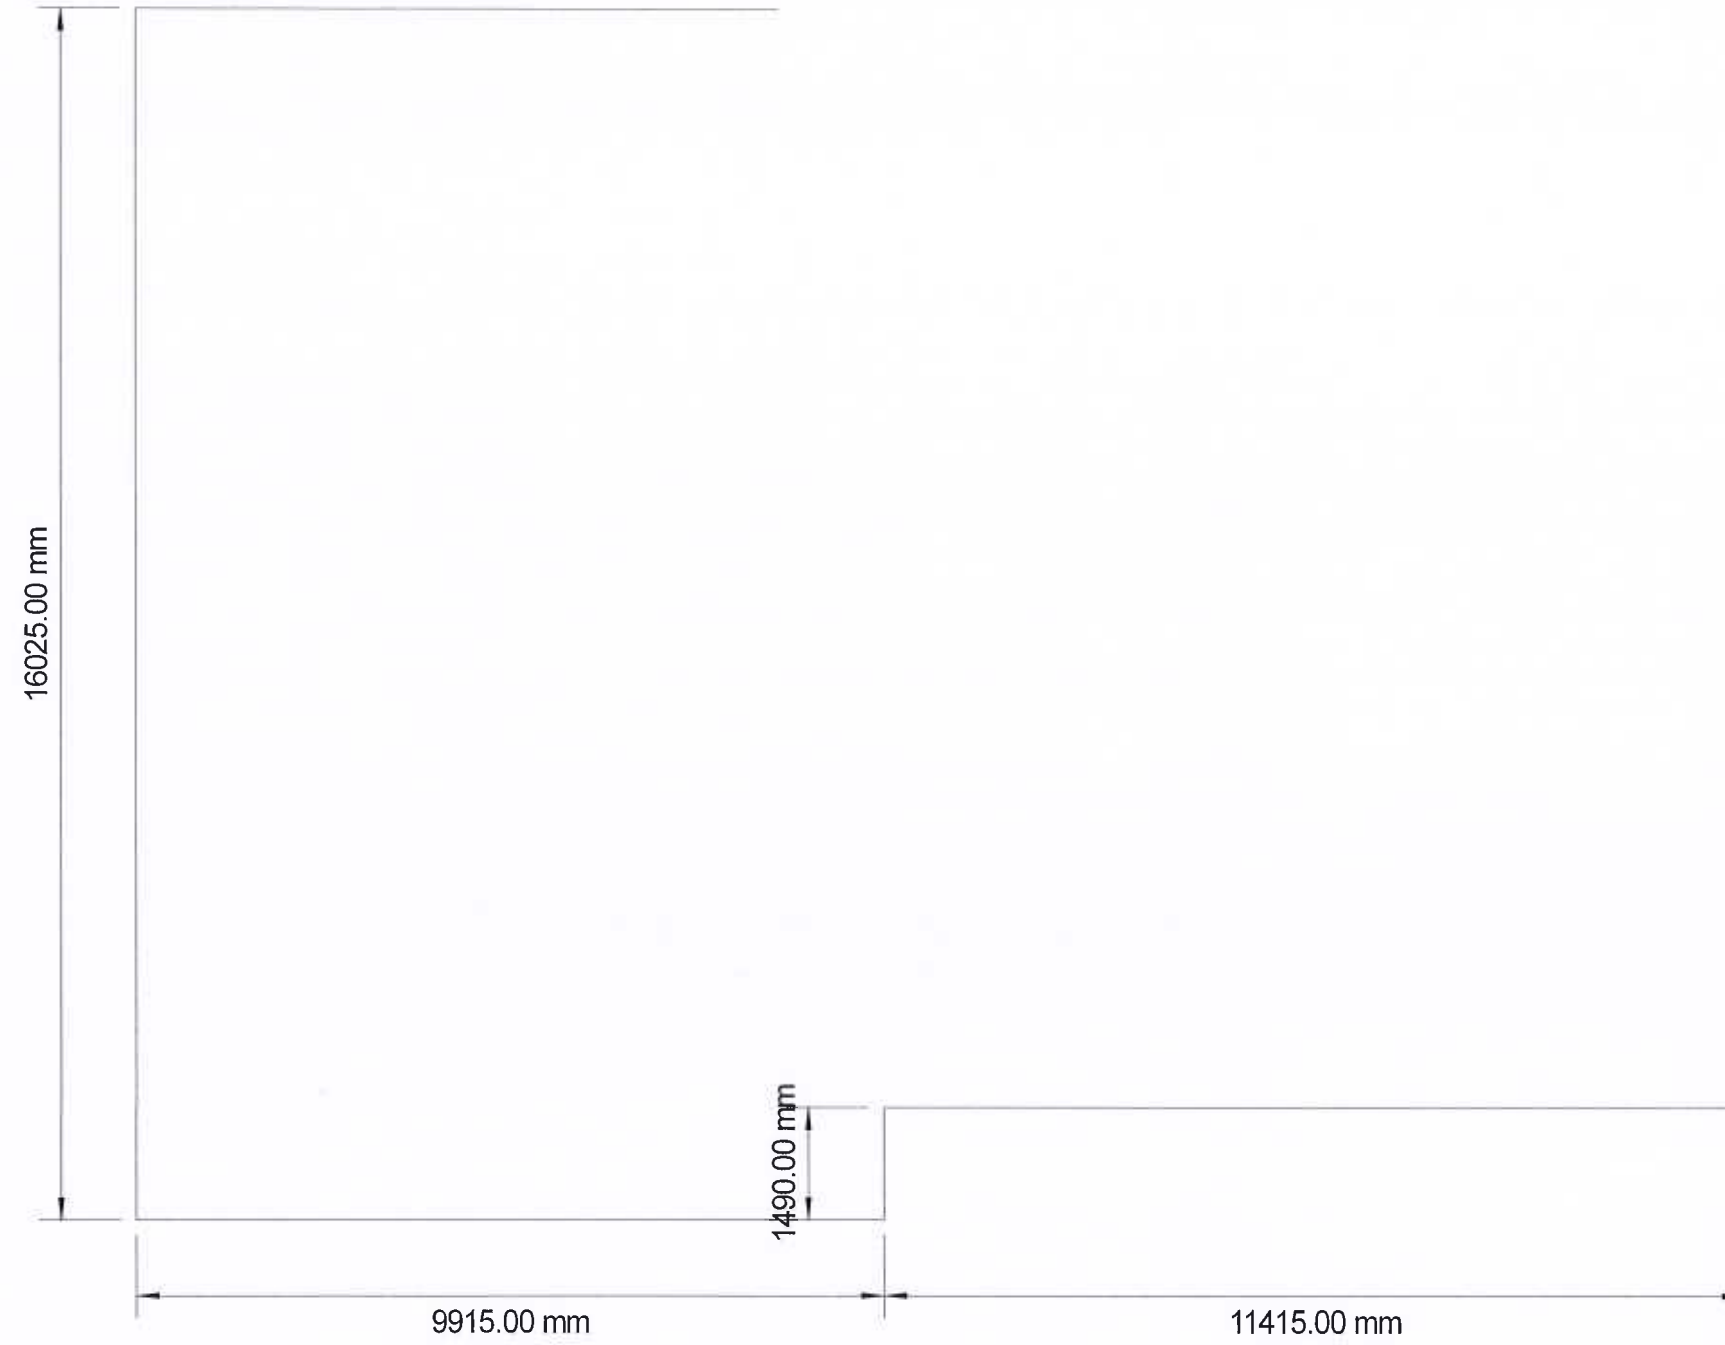

East

See Drawing 2387/2/3


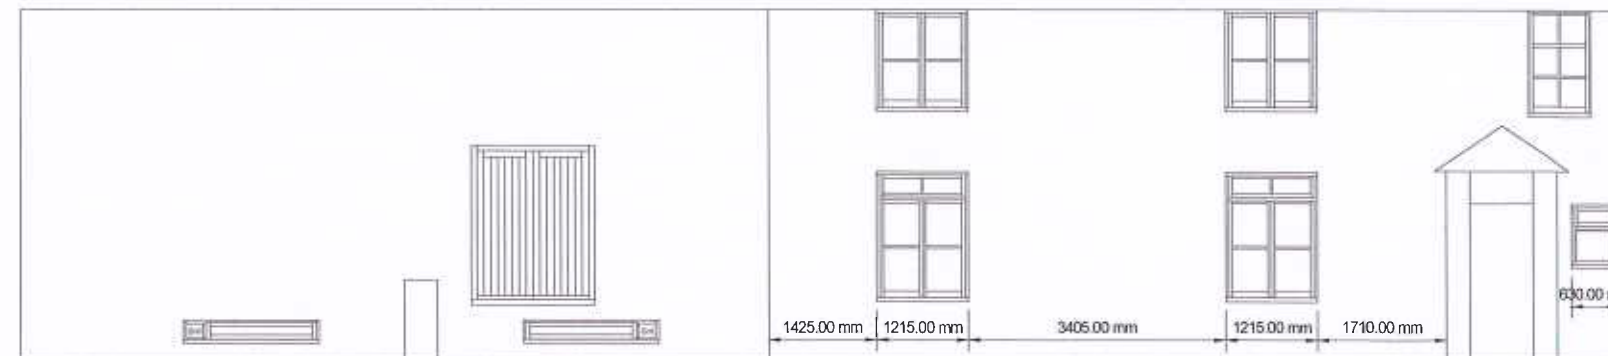


Jacobs Joinery Ltd 10 Downley Road Havant Hampshire PO9 2N2 Tel:- 023 9245 7110/7111 Fax:- 023 9247 6722	
Client: Jacobs Construction	
Location:- Langstone Conservative Club Dennises House 33 Emsworth Road Havant PO9 2SN	
Title:- Plan Phase 2	
Scale:- 1 : 100 @A3	
Date:- 10th June 2015	Drawn By:- S.B.
Drwg No:- 2387/2/1	Rev:-



For Details Of Box Frames
See Drawing 2387/1/2
For Details Of Casement Windows
See Drawing 2387/1/5, 6

Jacobs Joinery Ltd 10 Downley Road Havant Hampshire PO9 2NJ Tel: 023 9245 7110/7111 Fax: 023 9247 6722	
Client:	
Jacobs Construction	
Location:	
Langstone Conservative Club Denwiles House 33 Emworth Road Havant PO9 2BN	
Title:	
Windows - Doors North Elevation	
Scale:- 1 : 50 @ A3	
Date:- 14th August 2015	Drawn By:- S.B.
Dwg No:- 2387/2/2	Rev:-

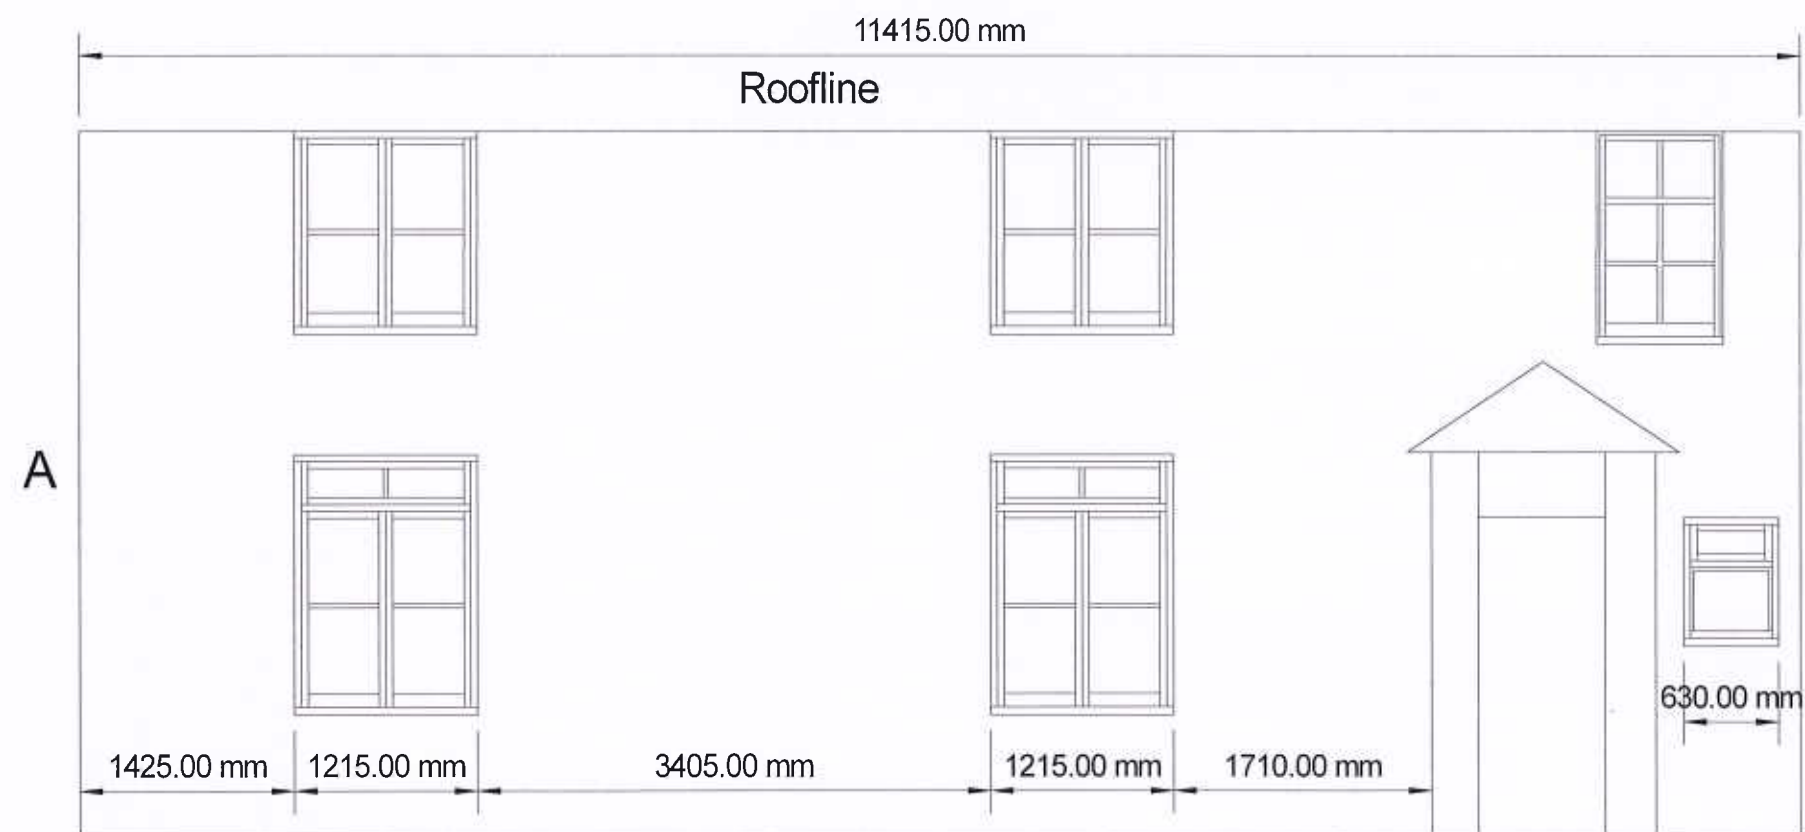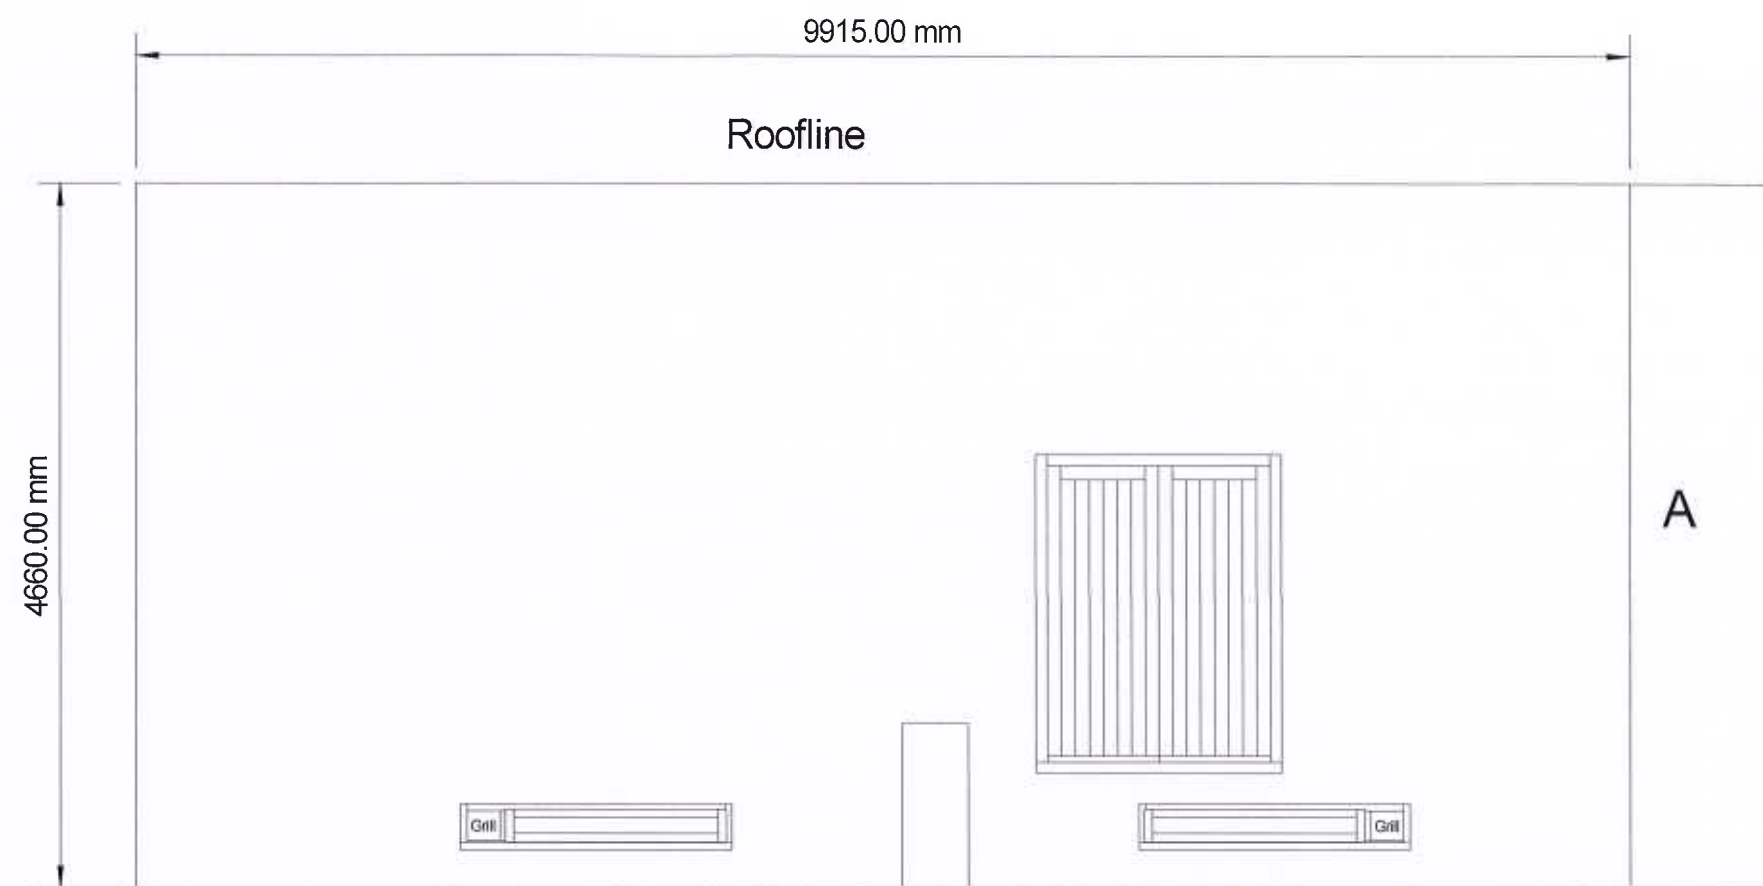

For Details Of Box Frames
See Drawing 2387/1/2
For Details Of Casement Windows
See Drawing 2387/1/5, 6

Jacobs Joinery Ltd 10 Downley Road Havant Hampshire PO9 2NJ Tel: 023 9245 7110/7111 Fax: 023 9247 6722	
Client:	
Jacobs Construction	
Location:-	
Langstone Conservative Club Denvilles House 33 Emsworth Road Havant PO9 2SN	
Title:-	
Windows - Doors	
Scale:- 1 : 20 @ A3	
Date:- 10th June 2016	Drawn By:- S.B.
Drwg No:- 2387/2/3	Rev:-