



1. East Elevation (unchanged)
scale 1 : 100




2. North Elevation (unchanged)
scale 1 : 100



3. West Elevation (unchanged)
scale 1 : 100



4. Block Plan
scale 1 : 200

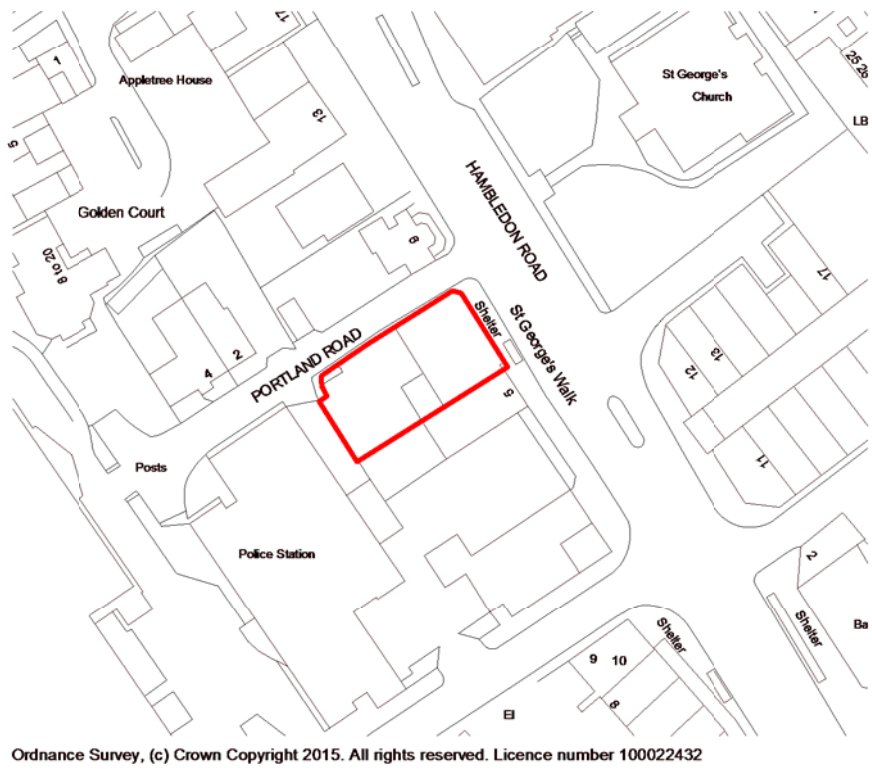

5. Location Plan
scale 1 : 1250

notes

Permission is granted to scale from this drawing for the purposes of Local Authority Planning Approval only. Please verify that the information is correctly printed to scale by checking the control bar below.

0mm

20

40

60

80

100

In all other circumstances DO NOT scale from this drawing, please contact this office for any additional information required. Contractors, Sub Contractors and Suppliers are to check all relevant dimensions and levels of site and building before commencing any shop drawings or building work.

RIBA



Chartered Practice

Ordnance Survey information is reproduced under Crown Copyright 2007 ©. All rights Reserved. Licence number 100020449.

This drawing is the copyright of RBA Ltd ©

This drawing must be read in conjunction with related RBA drawings as scheduled in the Drawing Register. This drawing must also be read in conjunction with the following consultants, specialists & sub-contractors drawings :

drawing number	consultant name	revision
----------------	-----------------	----------

D1

Prior notification application

08.06.15

rjb

rdv

revisions	date	author	author QA level a	author QA level b

rba

THE LECTURE ROOMS

CARNEGIE LIBRARY

FRATTON ROAD

PORTSMOUTH

PO1 5EZ

t: 023 9275 3672

e: mail@rba-architects.co.uk

w: www.rba-architects.co.uk

project

Proposed Change of Use B1 to C3

Hermitage House, 7 St George's Walk

Waterlooville PO7 7TU

drawing

Location Plan, Block Plan

Elevations

scale	date	author	author QA level a	author QA level b
As indicated @ A1	08.06.15	rjb		sec

job no	drawing no	rev
1505	0.002	D1

Revision Codes : P=Preliminary D=Design Stage T=Tender Issue C=Construction Issue