




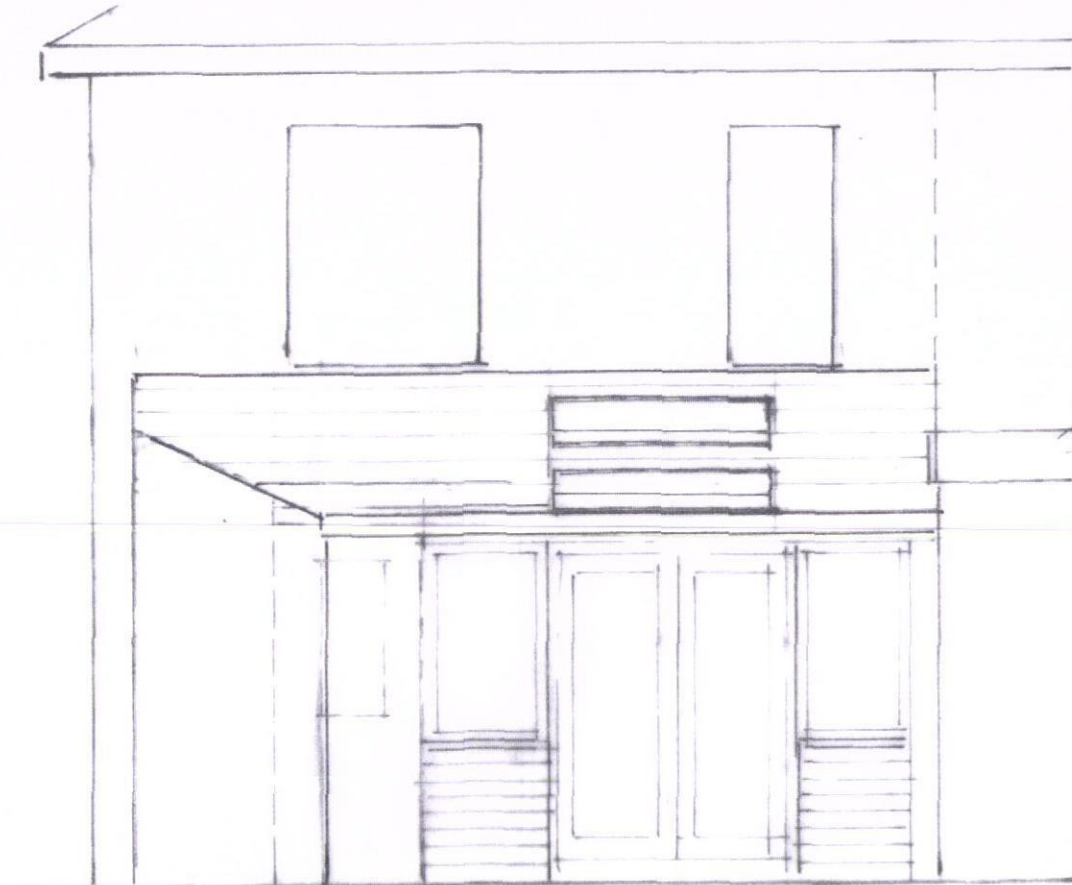


PART REAR ELEVATION

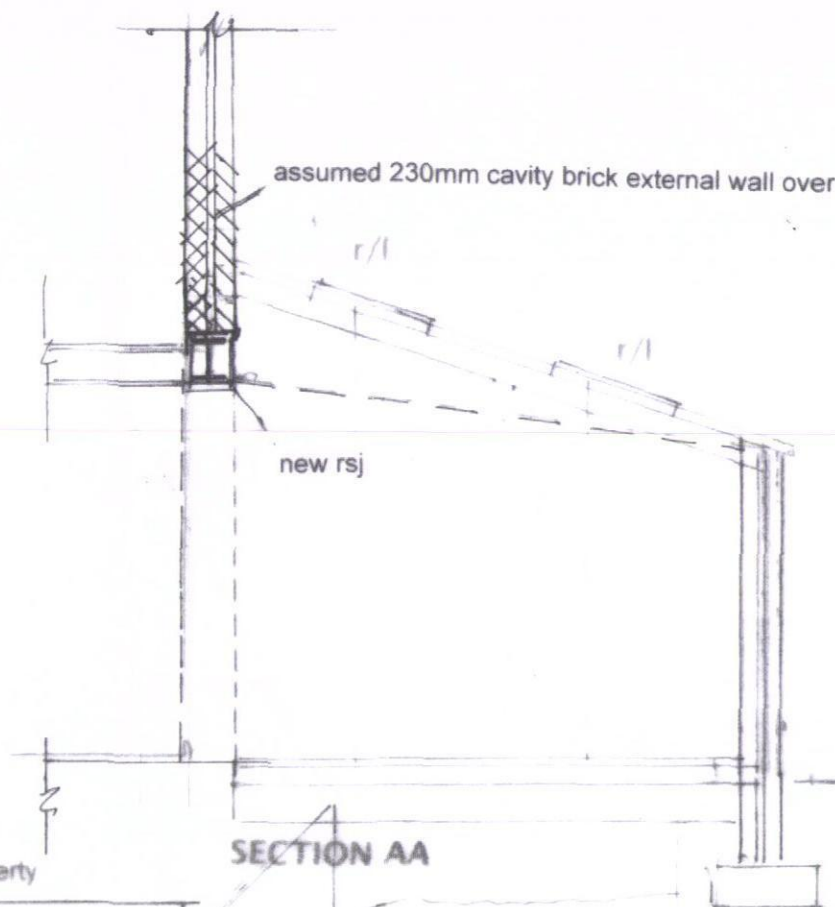

SECTION AA

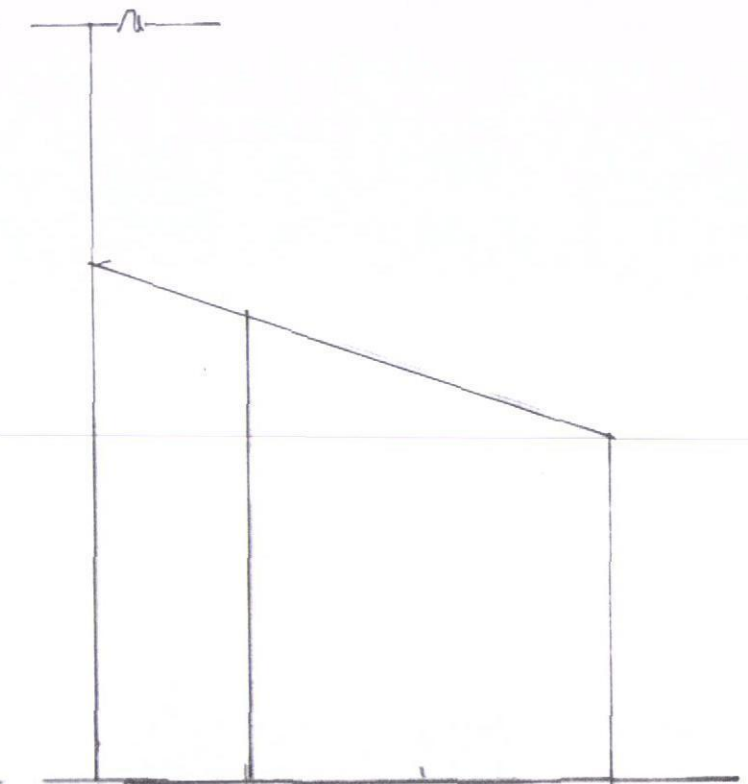

side elevation

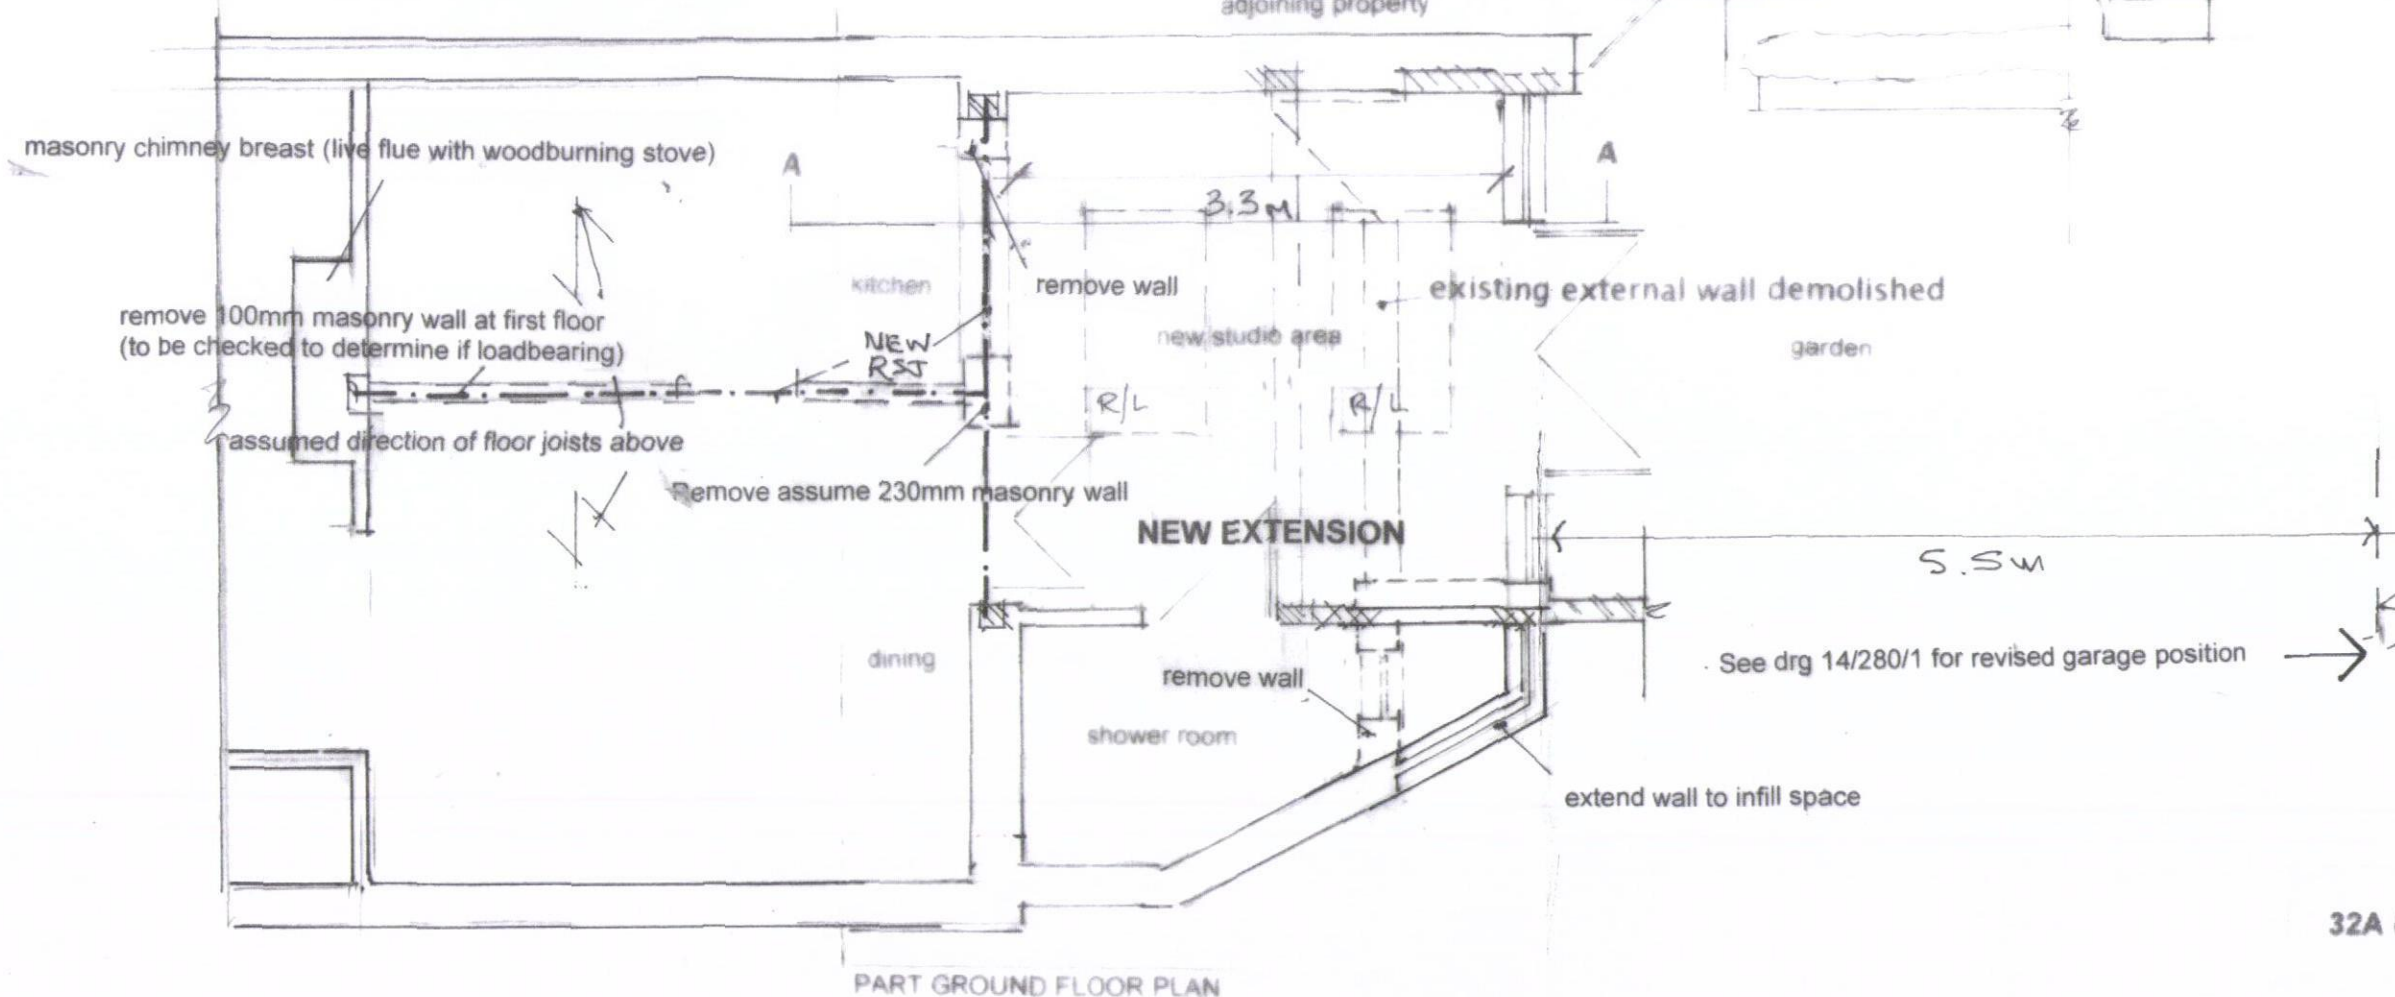

PART GROUND FLOOR PLAN



RIBA 
Chartered Practice

John Groom Chartered Architect
32A High Street, Emsworth, Hampshire PO10 7AW
T 01243 372560 M 07780 997563
johngroom@freeuk.com
www.johngroomarchitect.co.uk

JOB: Proposed new rear extension
LOCATION 7 Bath Road Emsworth PO10 7EP
DRG TITLE Proposed floor plan & elevation
SCALE 1:50 DRAWN JG
DRG NO 14/280/1 C DATE 31 August 2014